


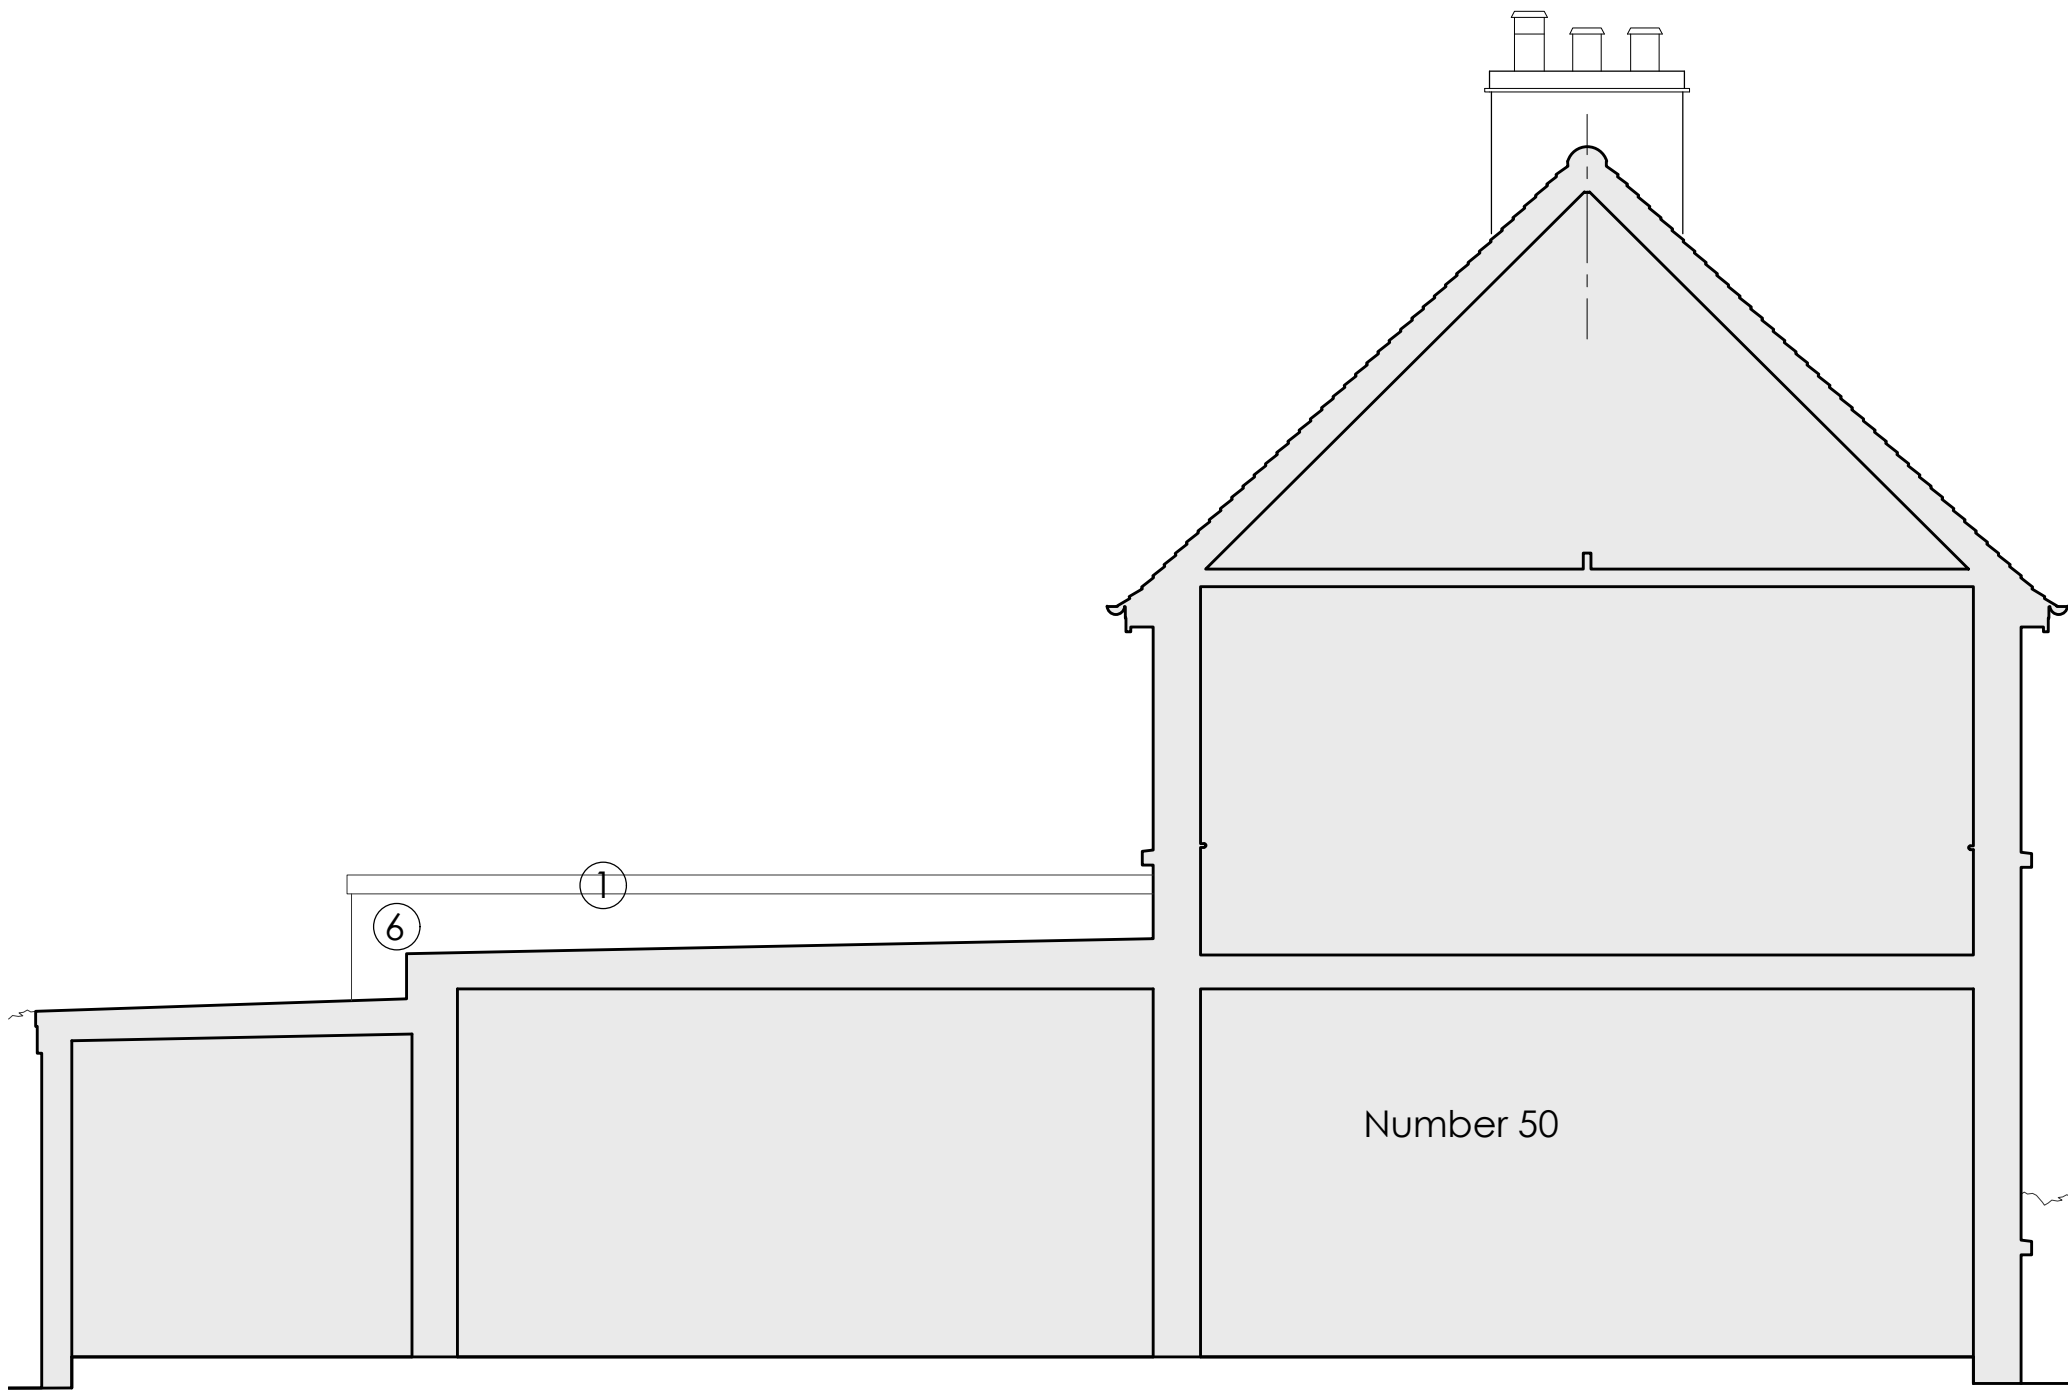

Proposed North Elevation

Scale 1:50



Proposed East Elevation

Scale 1:50

Key:

- 1

Grey PPC Aluminium copping to top of parapet wall.
- 2

Black UPVC rainwater goods to match existing.
- 3

White UPVC Windows / Door to match existing.
- 4


New flat roof lights. Colour: White.
- 5

Facing brickwork pinth.
- 6

Painted render, colour: White.
- 7

PPC Aluminium Bi-folding doors - Colour: Grey.

ATRAM
ARCHITECTURE

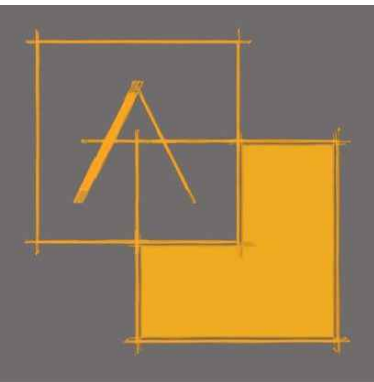

24 Kyoto Court | Bognor Regis | West Sussex | PO21 2UL
t. 01243 820303
m. 07834 175378
e. joe@atramarchitecture.co.uk
w. www.atramarchitecture.co.uk

CIAT Chartered Practice - No F4642

Client	Lizzie Hawkins		
Job title	Single Storey Rear Extension 49 Mons Avenue, Bognor Regis, PO215JL		
Drawing title	Proposed North and East Elevations		

Drawn	Date	Checked	Date	Scale at A2
JNG	11.11.25	JNG	11.11.25	1:50
Job N°	25.13	Drawing N°	14	Rev.
.				

Status

FOR PLANNING



SCALE BAR 1:50