


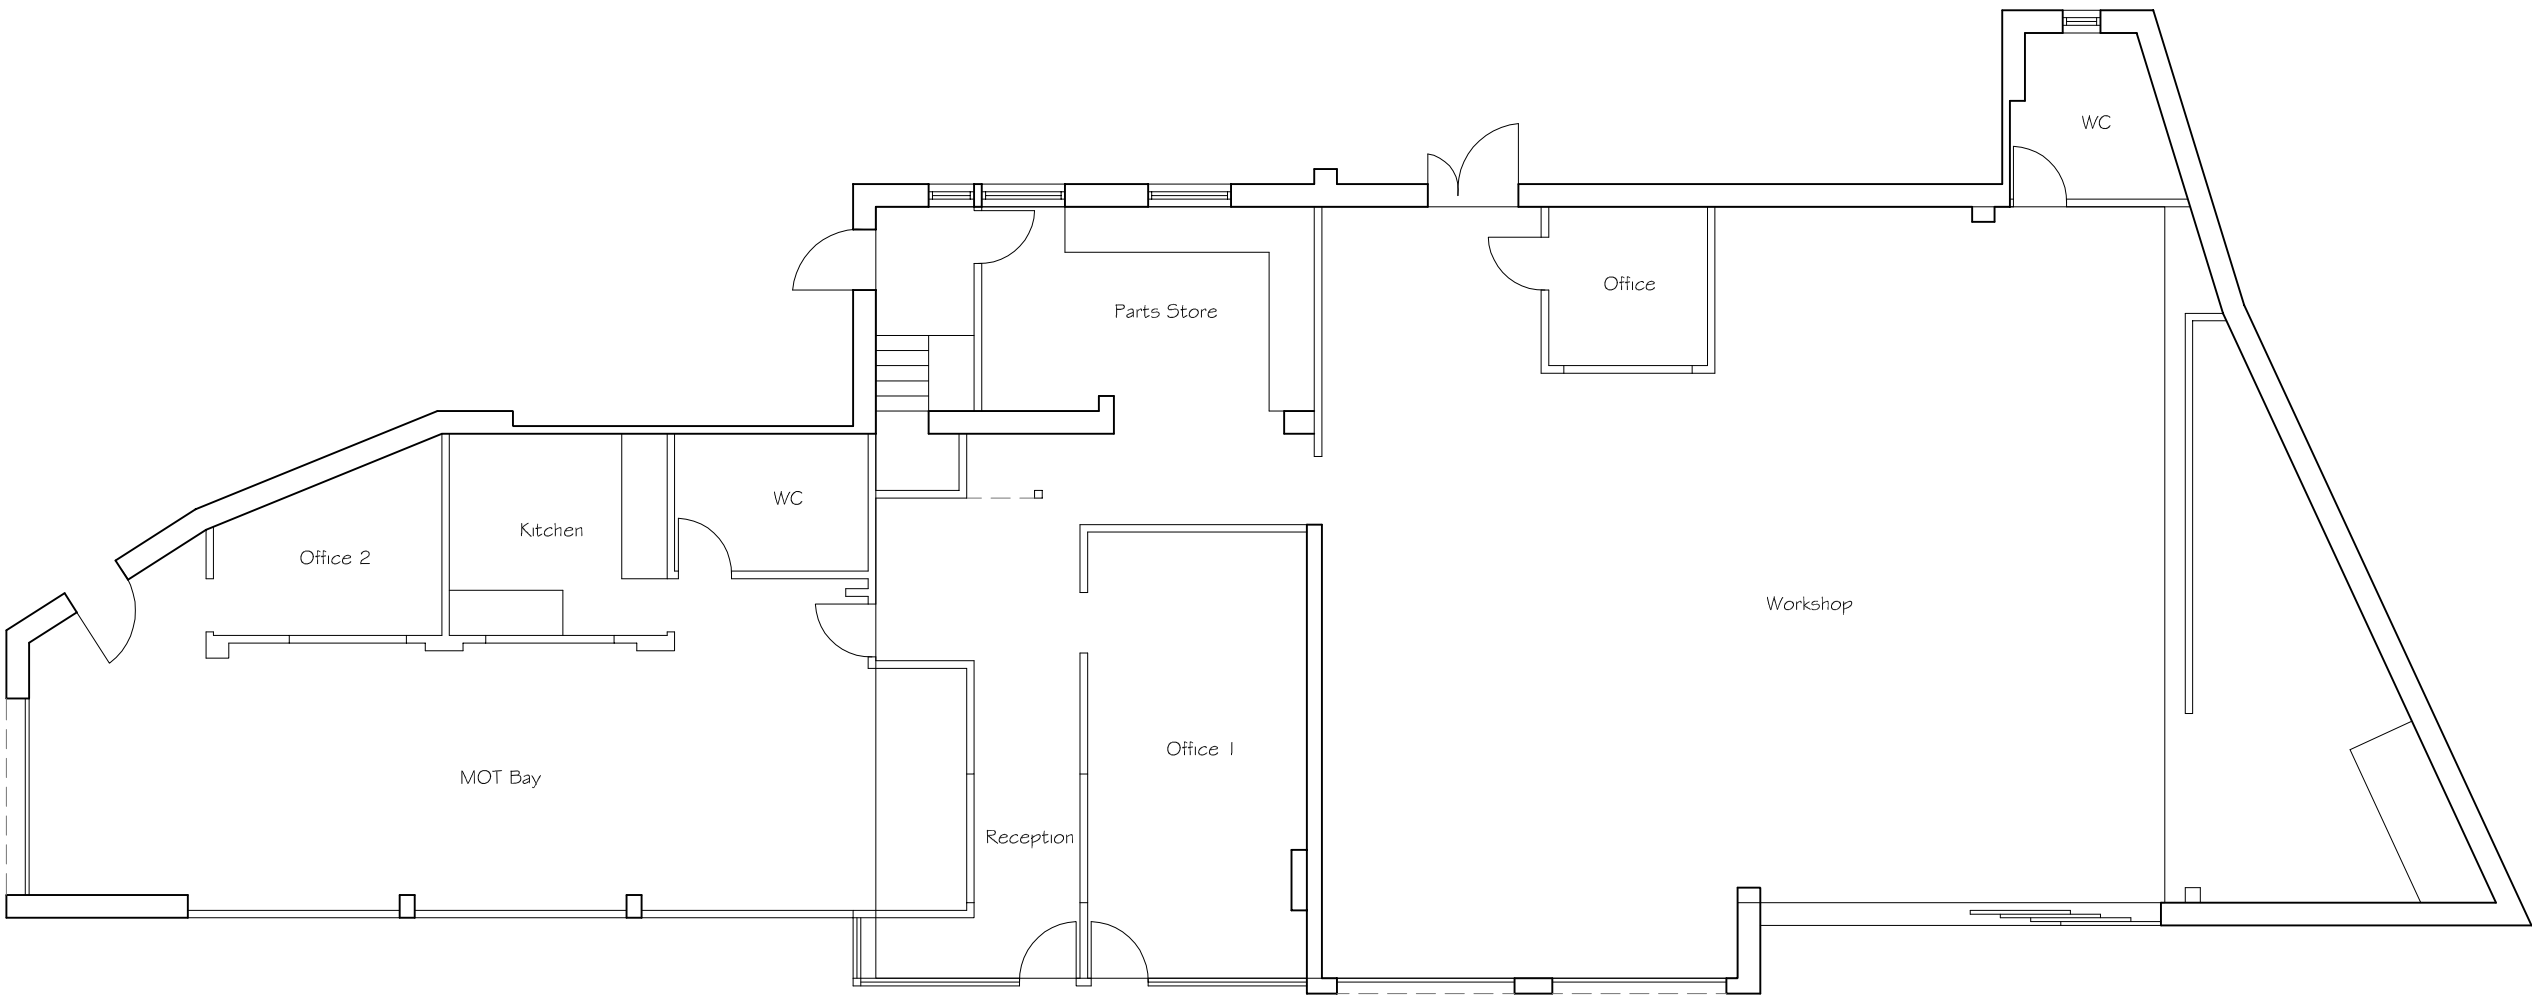

GROUND FLOOR PLAN



Existing Floor Plan (1 : 100)

Rev.	Date	Details	Drawn	Checked
------	------	---------	-------	---------

Issued for:

PLANNING APPLICATION

Project/Client:	Project No:
Shripney Road, Bognor Regis, Sussex.	E.17.106
	Dwg No:
	100
Enterprise Rent-a-Car	Rev:
	*
Drawing:	Scale:
Existing Floor Plan	1:100 @A3
	Drawn By:
	BA
	Date:
	17.01.18
	Checked By:
	*

3rd Floor,
70-74 Norwich Avenue West,
Bournemouth.
BH2 6AW

T:01202 375818
info@lmaarchitects.co.uk
www.lmaarchitects.co.uk

