


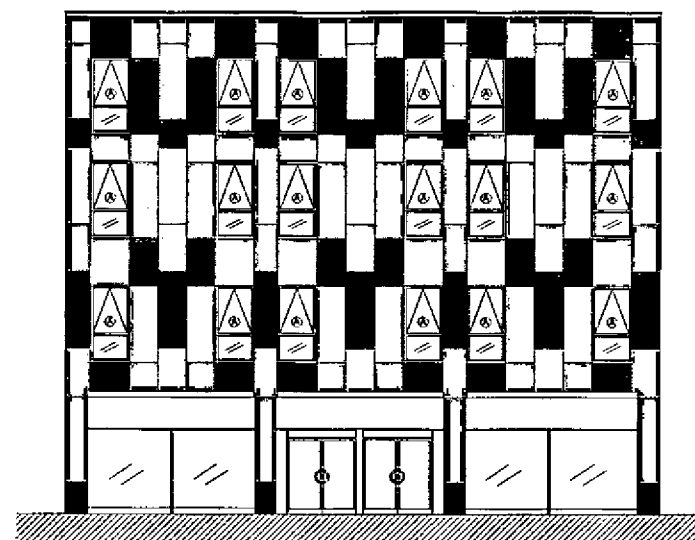

front
proposed elevation (cladding proposal)
scale 1:200

Cladding: Martley Eternit EQUITONE Natura fibre cement facade cladding

Colours:

N411 Sea Mist (darker panels)

N891 Beach Stone (mid panels)

N154 Cream White (lighter panels)

REVISIONS

All dimensions and particulars are to be checked on site before work commences and any discrepancy to be reported to Hughes Jay & Panter Ltd.

hjp ○ ○ ○

Grove House
64 Sutton Grove
Sutton, Surrey, SM1 4LP
Tel: 020 8561 2228
Fax: 020 8561 7551
mail@hjsurveyors.com
www.hjsurveyors.com

Hughes Jay & Panter Ltd
Chartered Surveyors & Property Consultants

Operating throughout the UK
from London & West Sussex

e-mail: mail@hjsurveyors.com website: www.hjsurveyors.com

Project

**Conversion
Store Twenty One
56 High Street Bognor
PO21 1SP**

Drawing
**Front Elevation
Proposed Cladding Colours**

Job Number	Drawing Number : Revision
4547	CLAD02: -

Drawn	Computer Reference
AW	-
Date	Scale
December 2018	1:200 @ A3

Client

Reynolds