




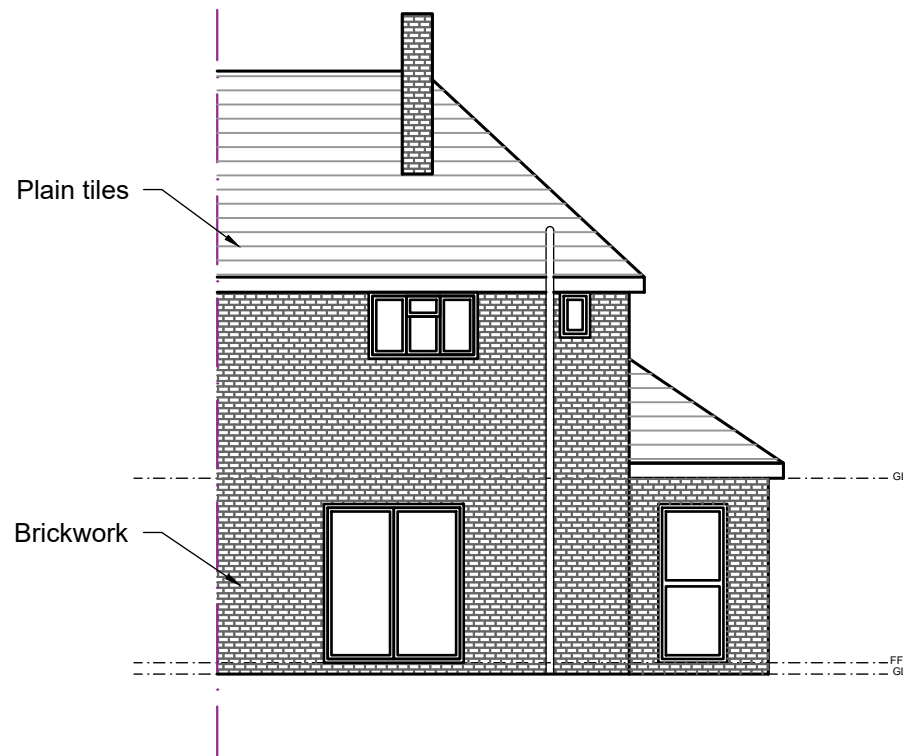


Existing Rear Elevation
Scale: 1:100

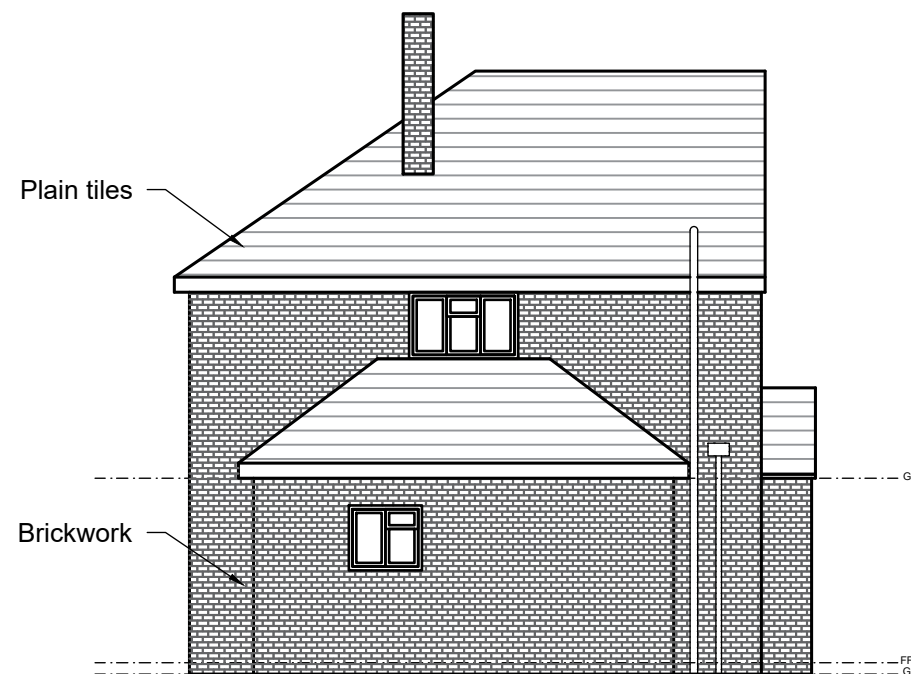


Existing Side Elevation
Scale: 1:100

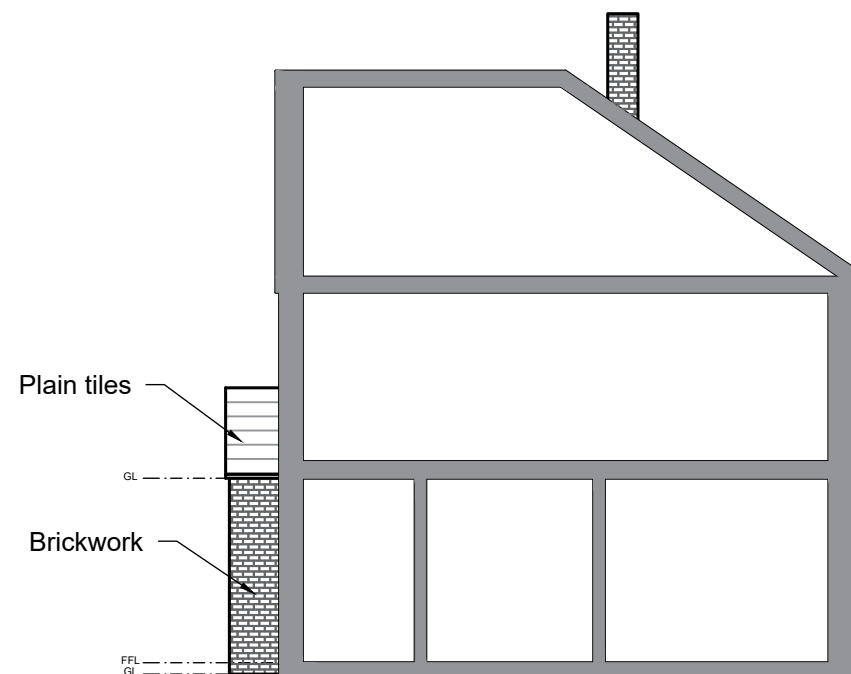


Existing A-A Section
Scale: 1:100

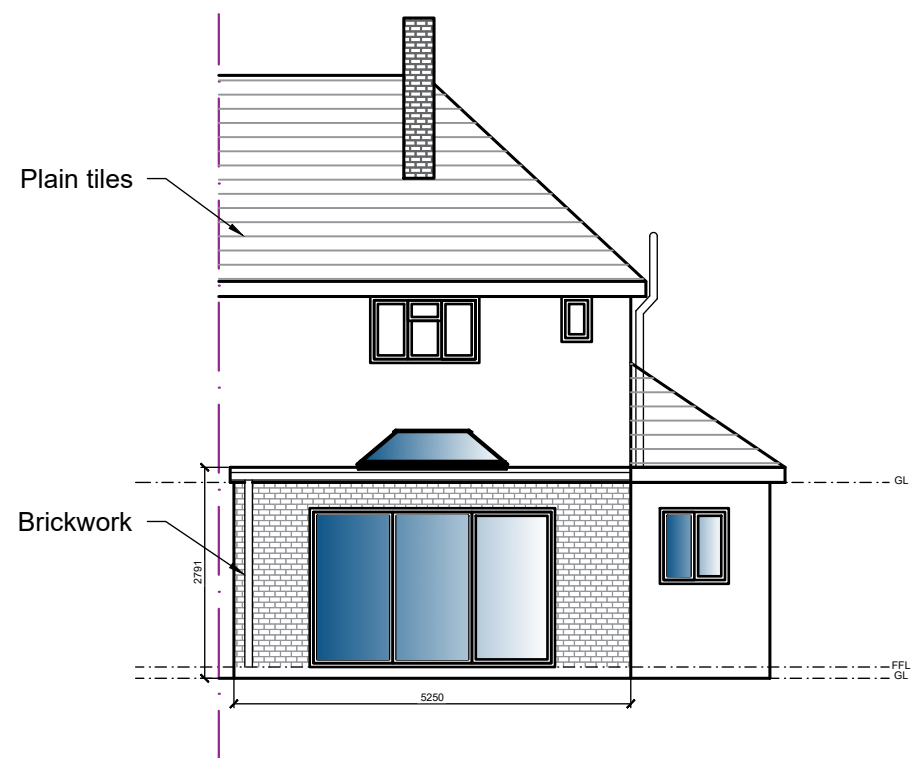


Proposed Rear Elevation
Scale: 1:100

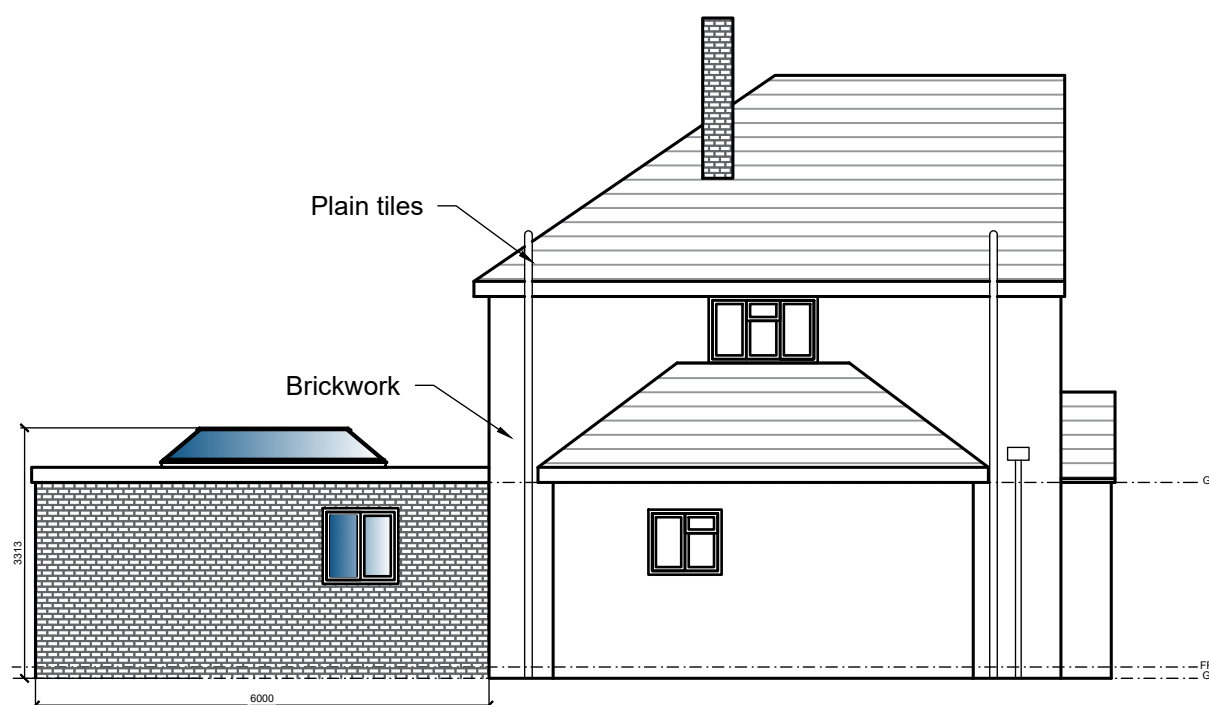

Proposed Side Elevation
Scale: 1:100

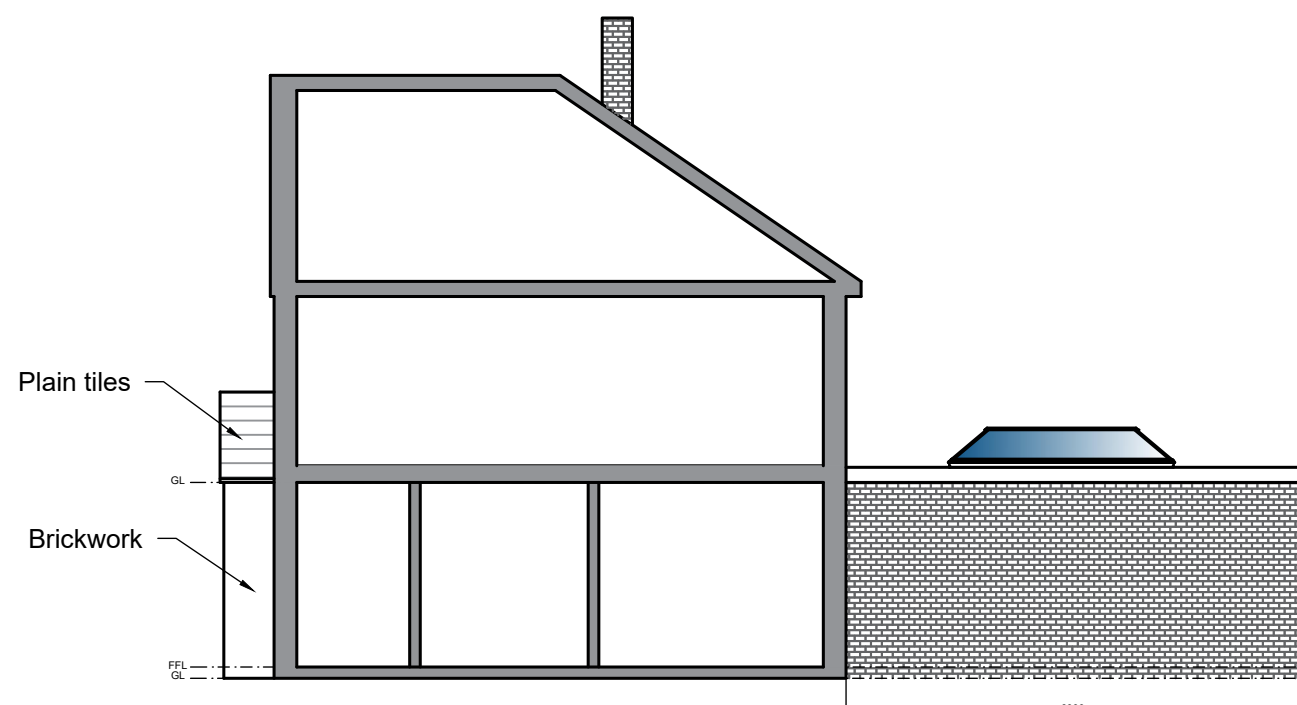

Proposed A-A Section
Scale: 1:100

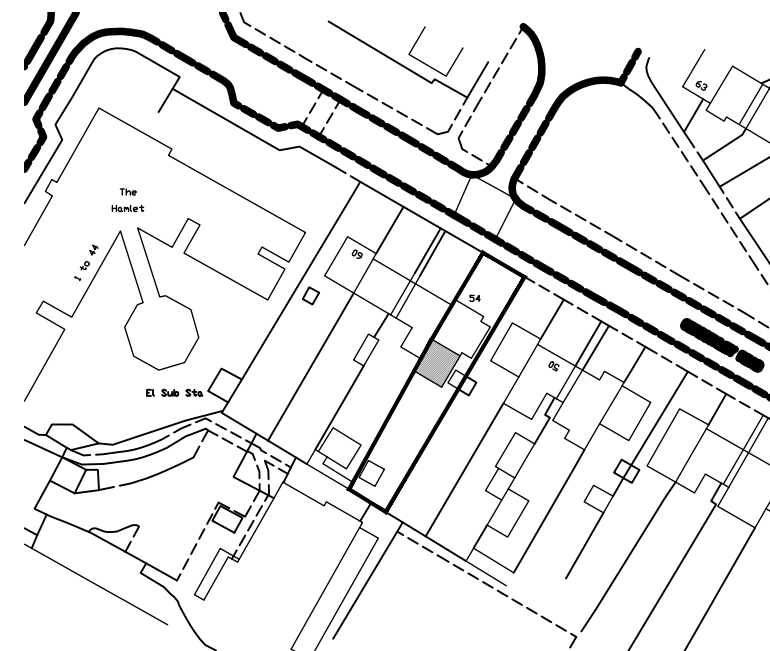

Location Plan
Scale: 1:1250



Block Plan
Scale: 1:500

NOTE:
This drawing is to be read in conjunction with the Construction Notes and Structural Engineer's details.
The Contractor is responsible for all setting out and must check levels and dimensions on site before ordering materials or commencing work.
Refer to written dimensions only. Do not scale from drawings, except for the purposes of Planning assessment.
The Architect is to be immediately notified of any omissions or discrepancies.
Building work should not commence until all statutory approvals have been granted, i.e. Planning, Building Control, etc.
If a public sewer is discovered, consent to 'Build-over/Close-to' may be required from the Water Authority.

PARTY WALLS:
Work to Party Walls (including insertion of flashings, beam bearings, etc) are subject to Party Wall agreements with neighbours and are to be arranged by the Client in accordance with the Party Wall Act (i.e. Providing two months written notice)

Below ground drainage - Surface Water
Below ground drainage - Foul Water
Discharge pipes
Existing structure
Proposed structure
Removed structure



Section line

A	20/12/2019	Client Amendments	DLS
Revision	Date:	Details:	Initials:

These drawings and designs are the property of Shear Architectural Design Ltd and must not be copied, retained, or used without prior written consent. © Copyright


CREATE INSPIRE ENHANCE



Top Floor
Trafalgar House
Newhaven
East Sussex
BN9 9DD
07881 656512
info@sheararchitecturaldesign.co.uk

PROJECT:
54 Corbishley Rd
Bognor Regis
PO22 9HS
West Sussex

DRAWING TITLE:
Rear extension

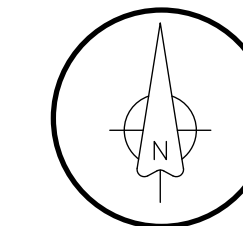


NORTH


DATE:	29/11/2019
SCALE:	Various
DRAWN:	SC
CHECKED:	DS
SHEET	OF

19/79	SK1	A
PROJECT NUMBER:	DRAWING NUMBER:	REVISION:


FOR APPROVAL

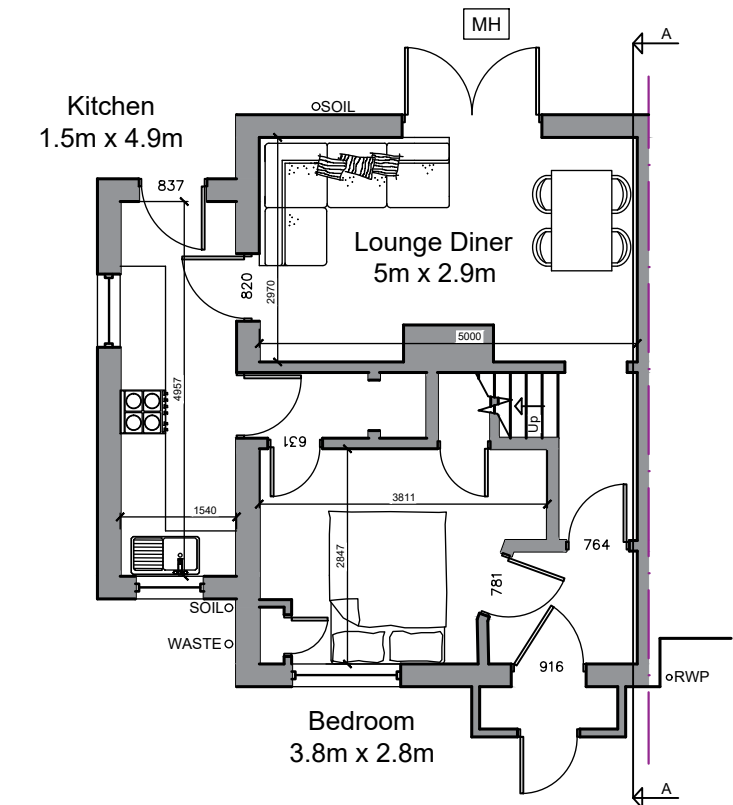


Existing Ground Floor Plan
Scale: 1:100

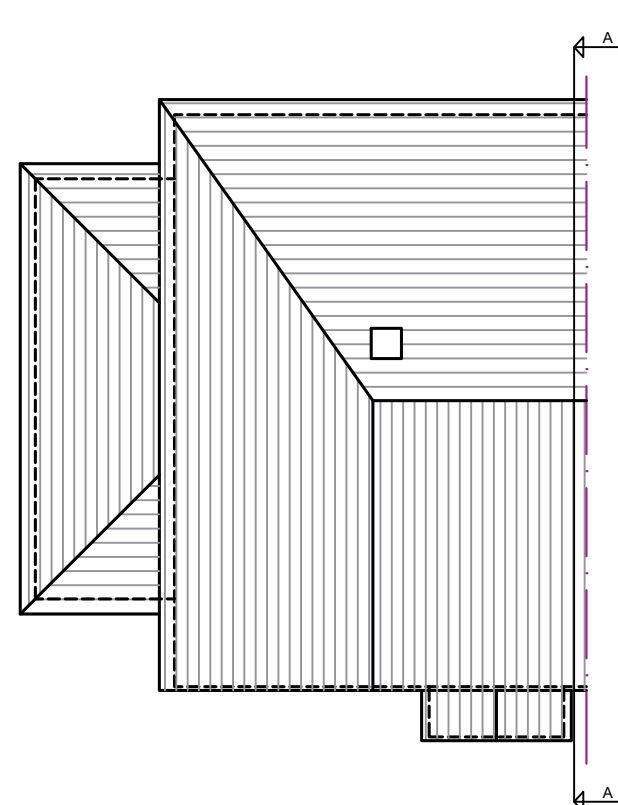

Existing Roof Plan
Scale: 1:100

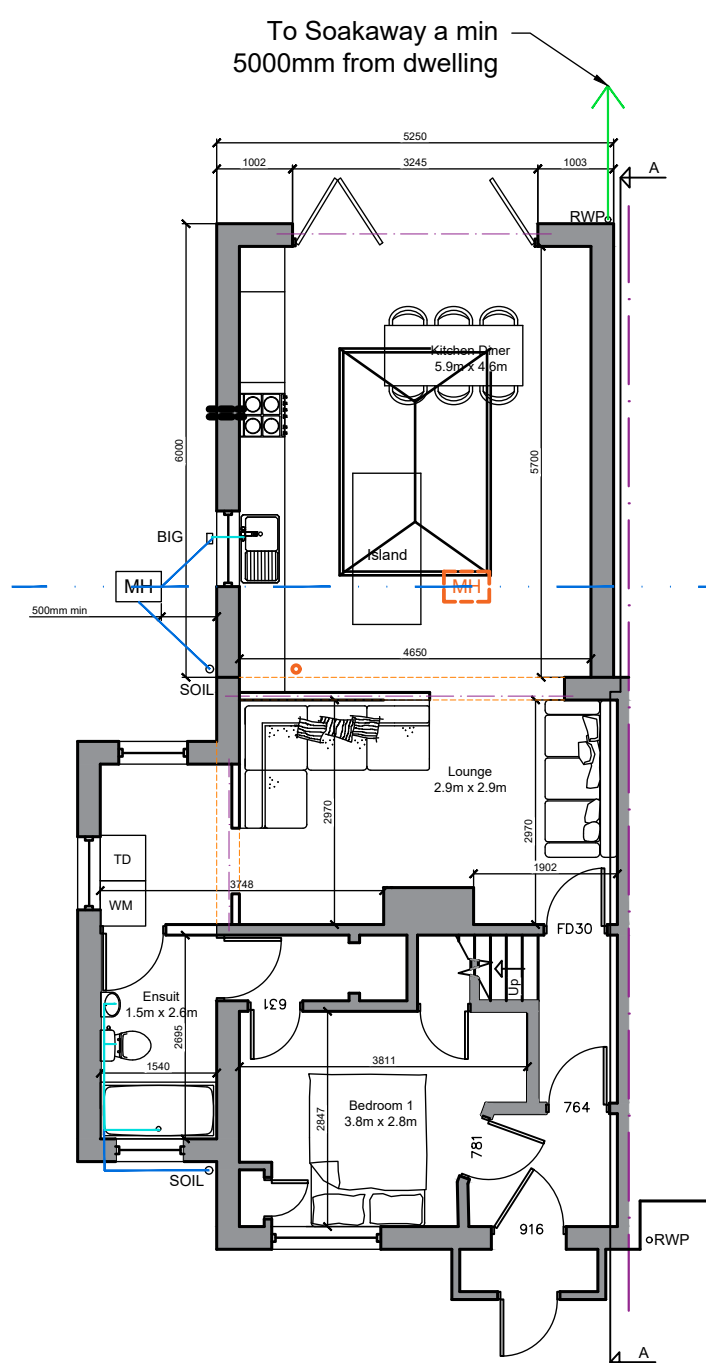

Proposed Ground Floor Plan
Scale: 1:100

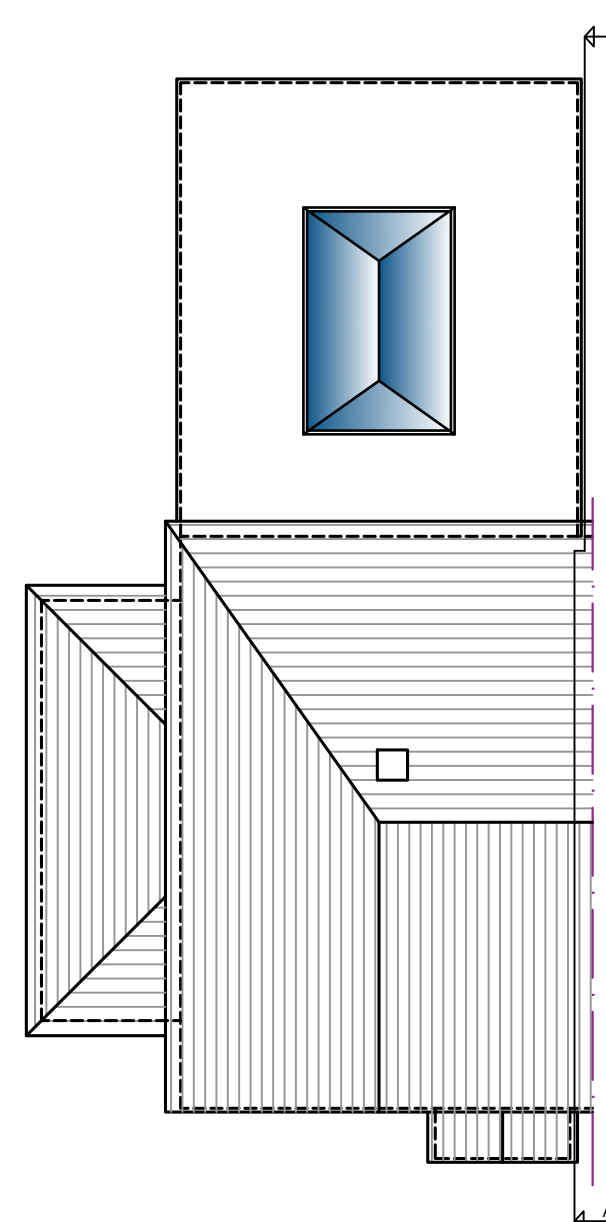

Proposed Roof Plan
Scale: 1:100

