


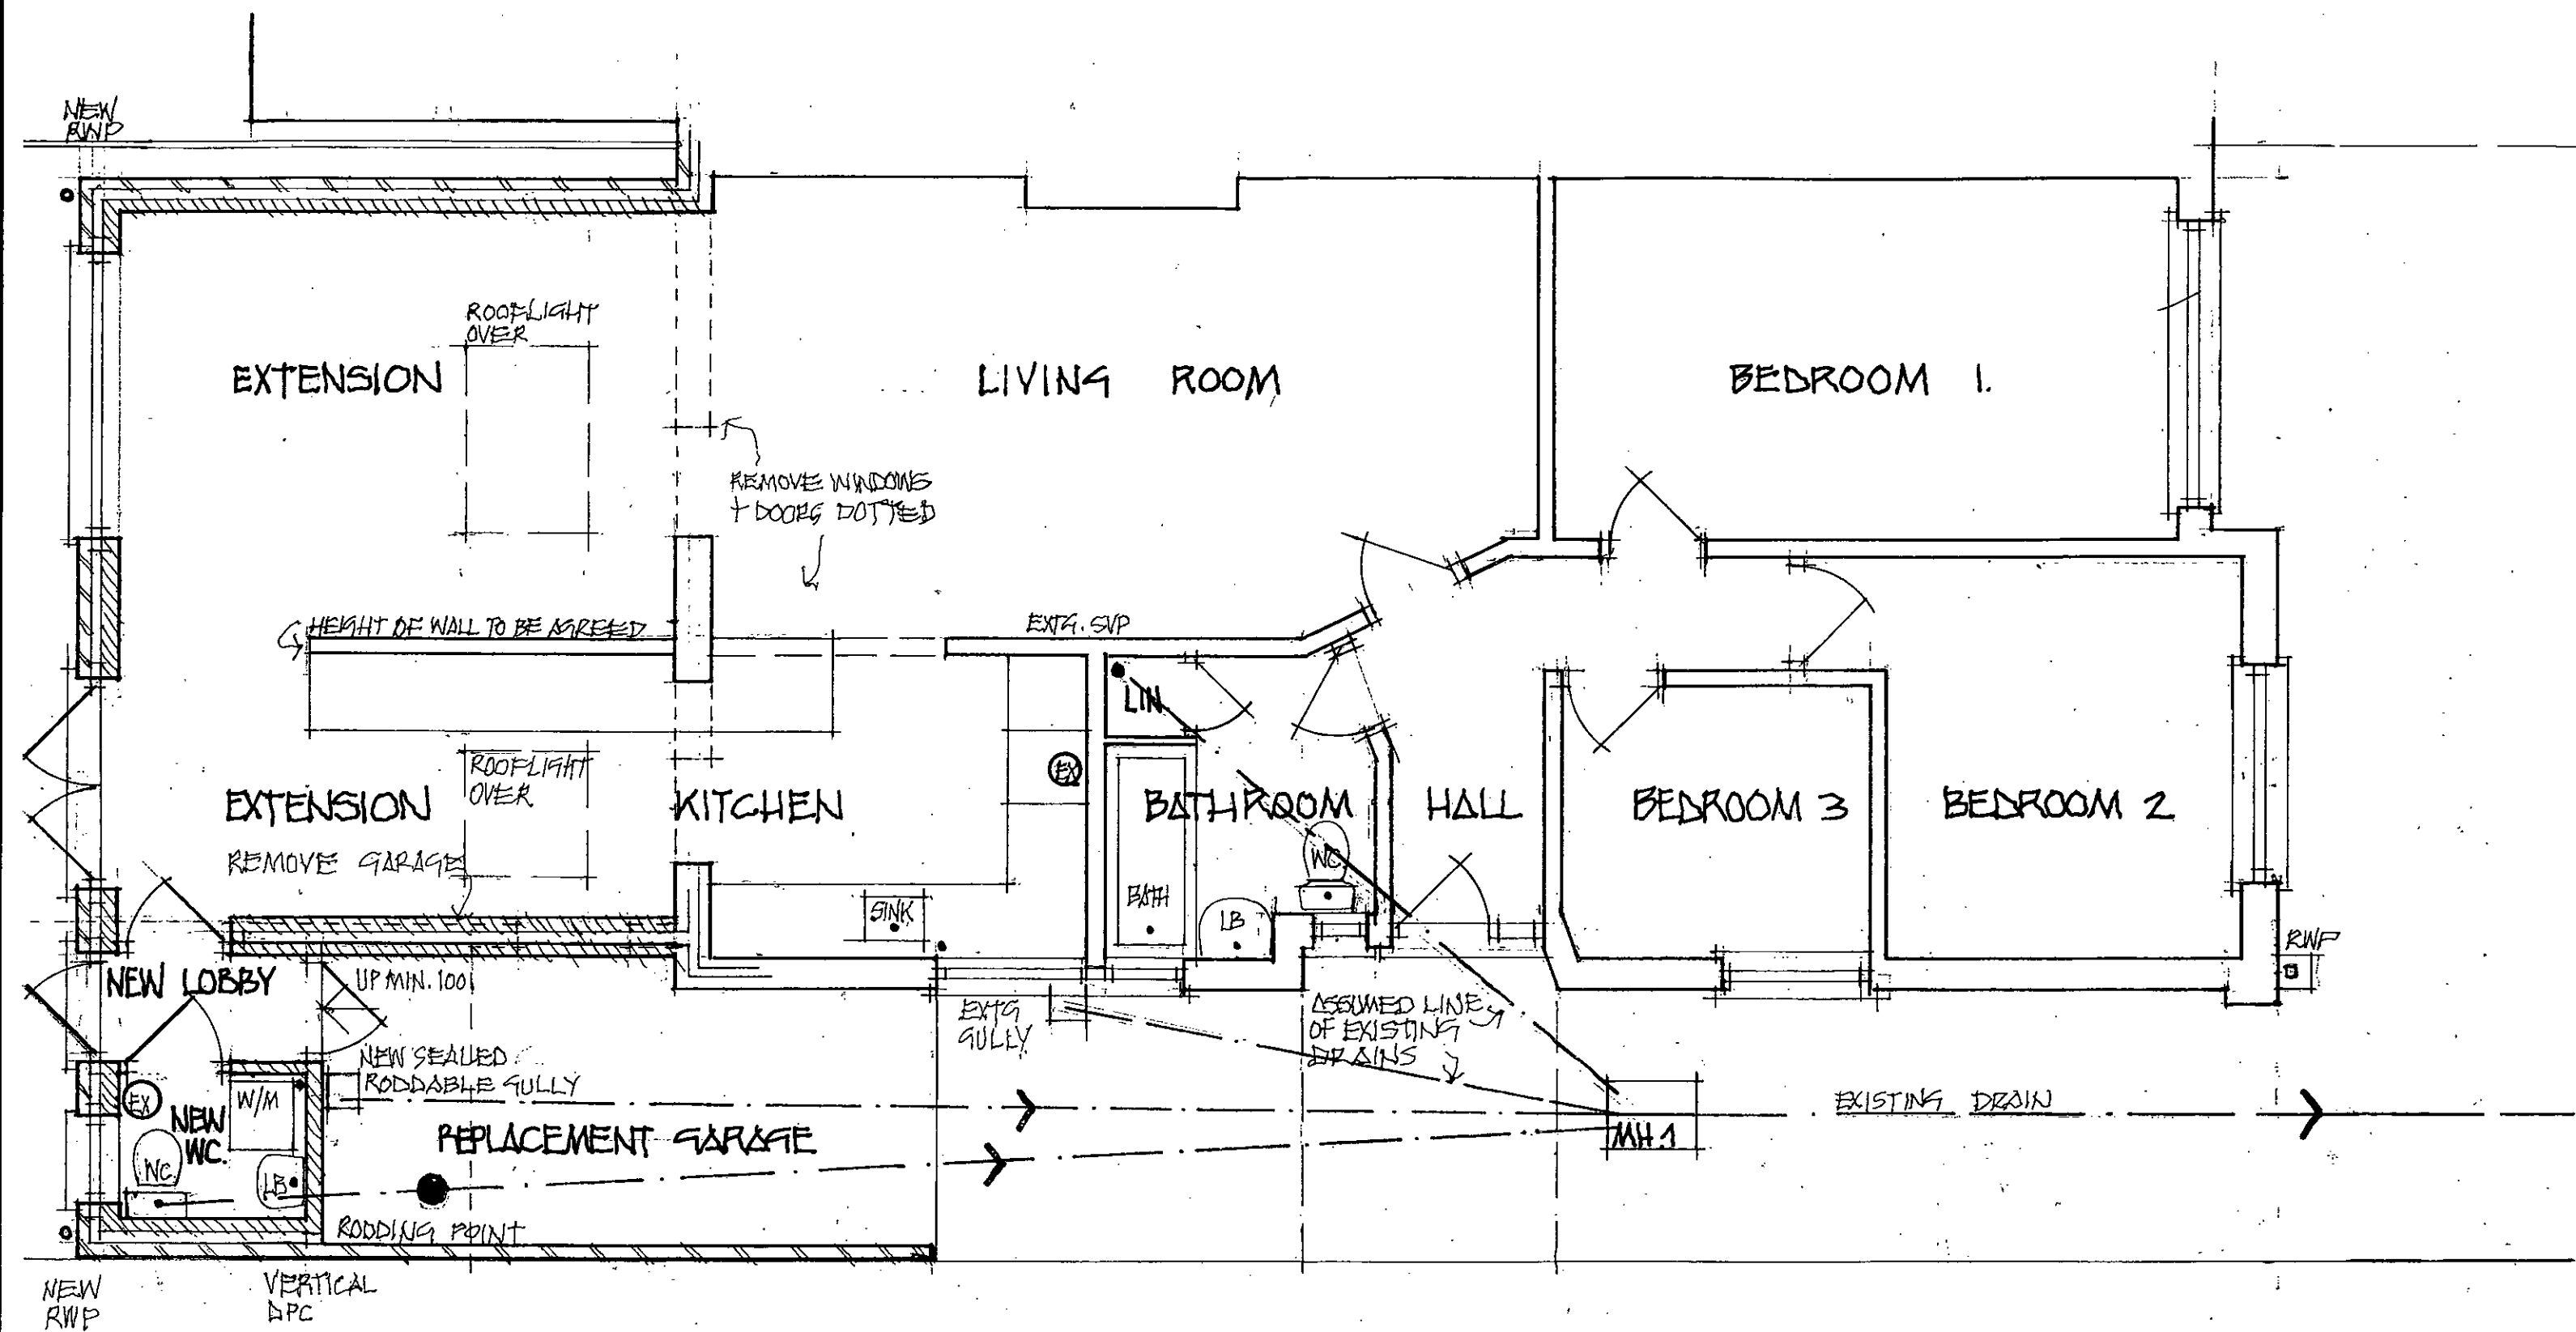

FLOOR PLAN

REV. A / 02.07.2014 - UPDATED PRIOR TO TP.

PROPOSED EXTENSION + REPLACEMENT GARAGE
5, HIGHCROFT CRESCENT. BOGNOR REGIS. SUSSEX.

SCALE / 1:50 @ A3
DATE / 30.05.2014
DWG. NO / 090514/TP.02A