




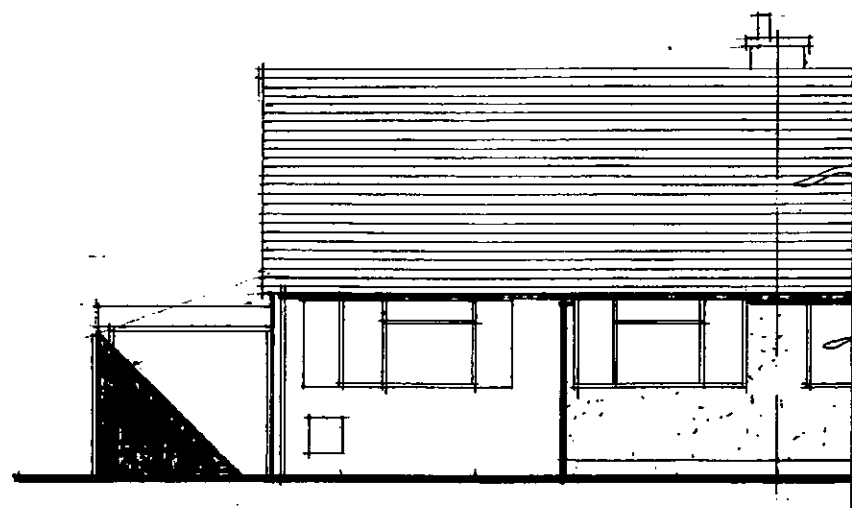

FRONT ELEVATION - EXISTING

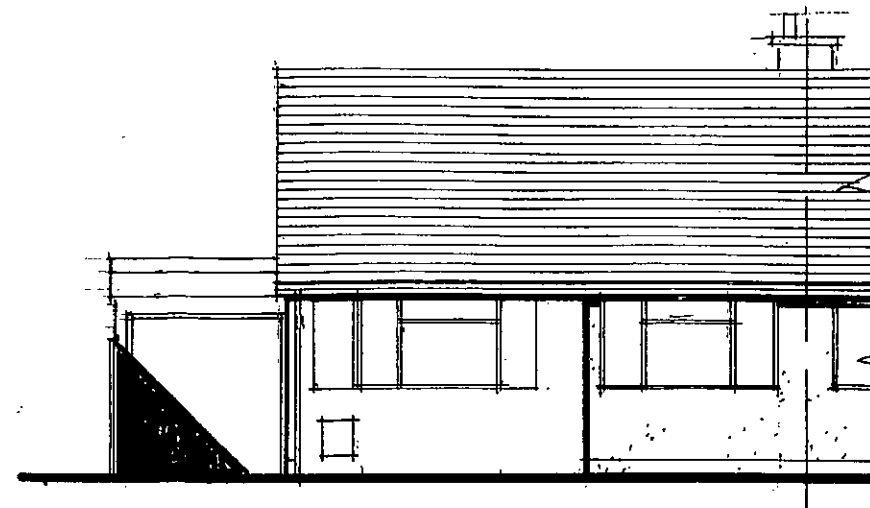

FRONT ELEVATION - PROPOSED

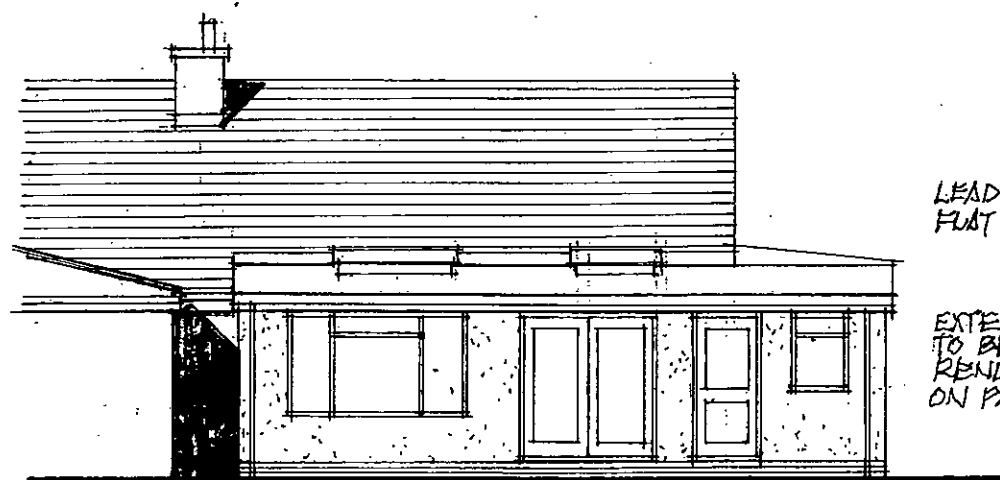


BACK ELEVATION - PROPOSED

LEAD COLOUR SINGLE PLY
FLAT ROOF COVERING

EXTENSION + GARAGE
TO BE PAINTED
RENDER AS EXISTING
ON PARTS OF PROPERTY

TAKE DOWN CONCRETE
GARAGE DOTTED


NEW ROOFLIGHTS

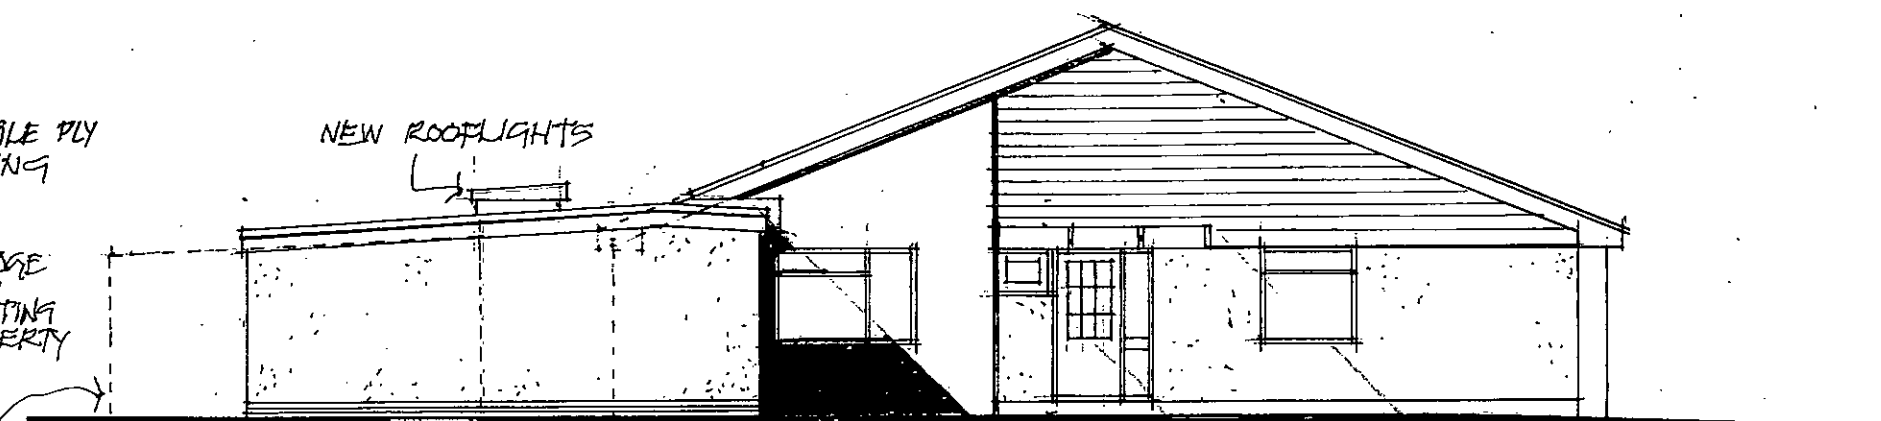

SIDE ELEVATION - PROPOSED



BACK ELEVATION - EXISTING

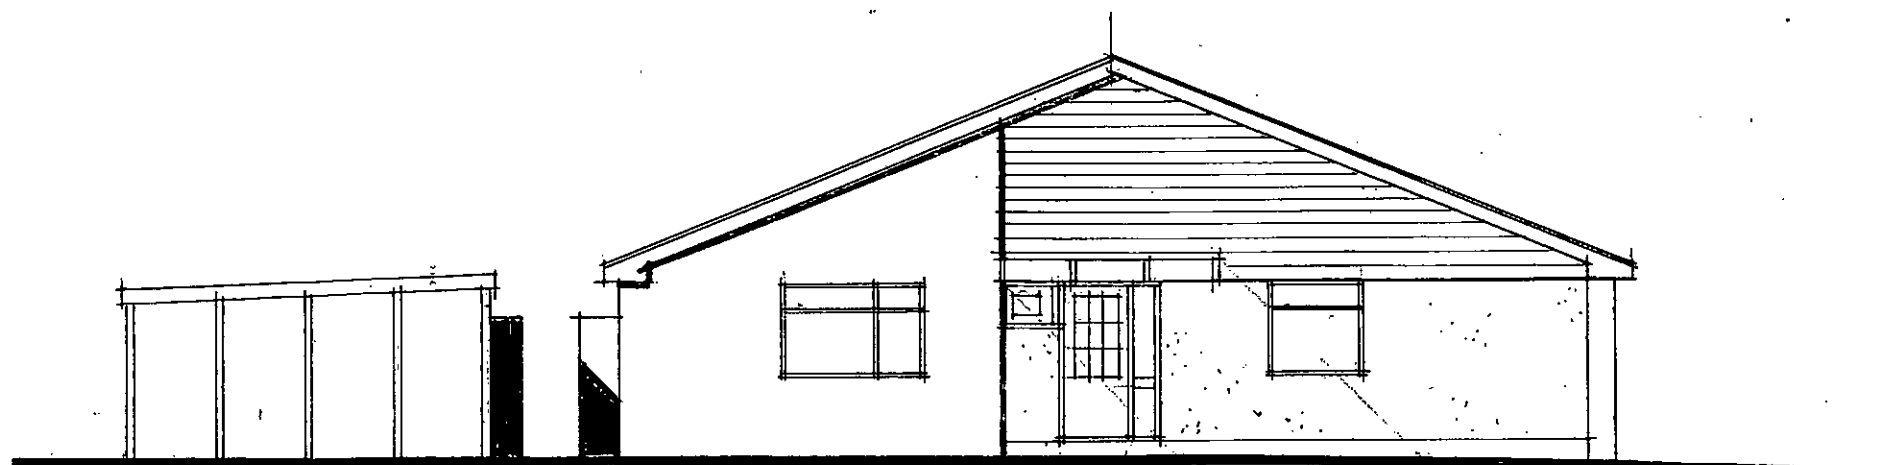

SIDE ELEVATION - EXISTING

PROPOSED EXTENSION + REPLACEMENT GARAGE
5, HIGHCROFT CRESCENT, BOSNOR REGIS, SUSSEX.

SCALE: / 1:100 @ A3
DATE / 02.07.2014
DWG. NO / 090514/TP.03