



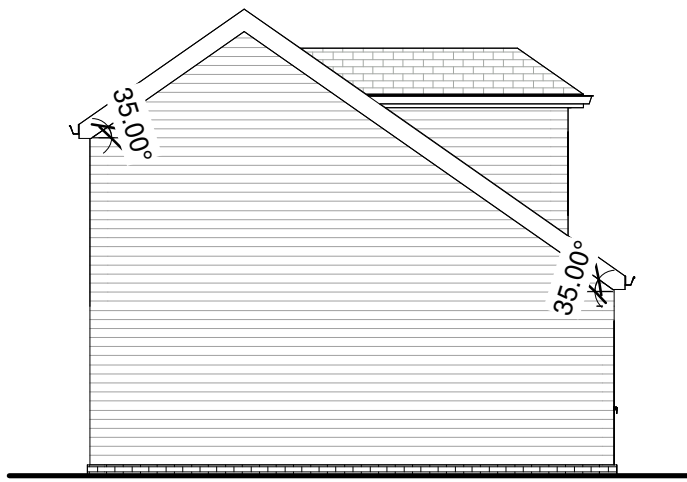


Proposed South Elevation
1 : 100

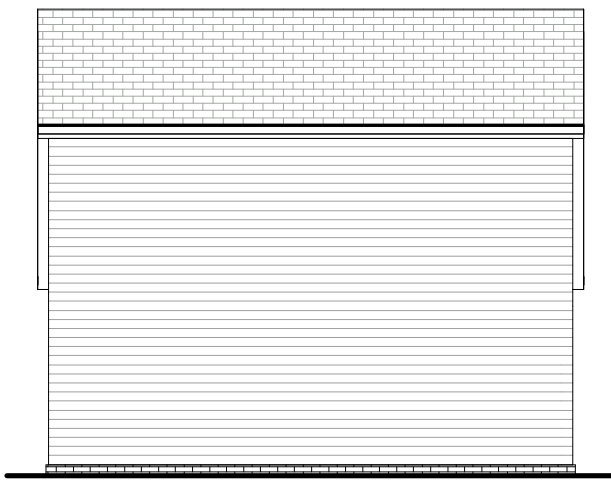


Proposed West Elevation
1 : 100




Proposed North Elevation
1 : 100

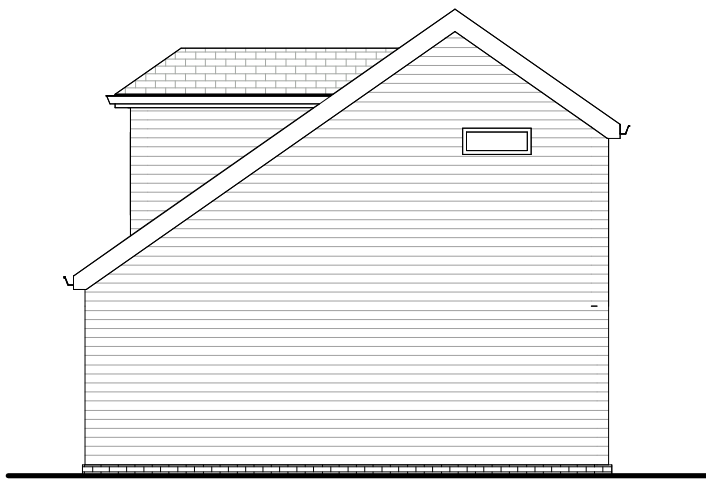


Proposed East Elevation
1 : 100

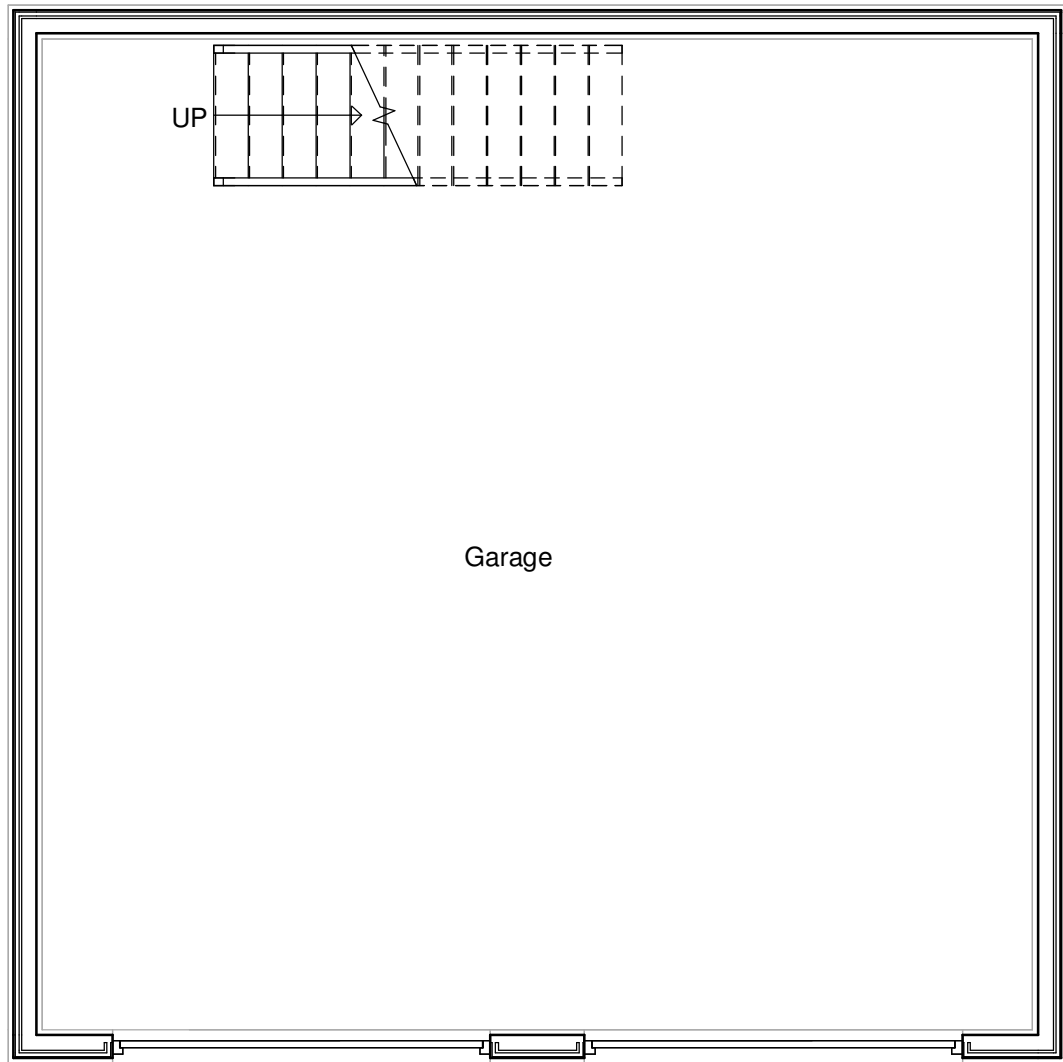


Proposed Ground Floor
1 : 50

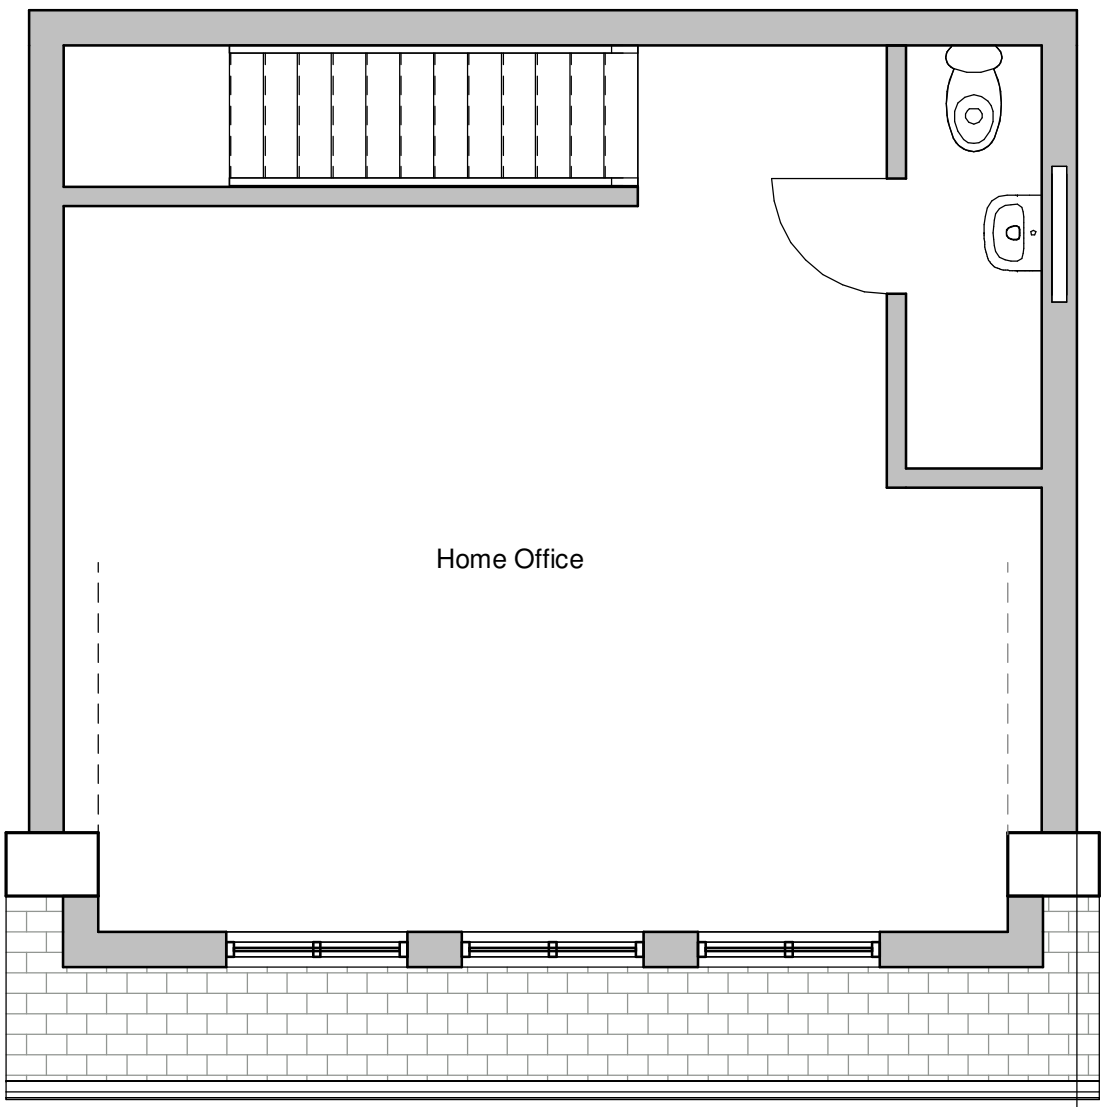



Proposed First Floor
1 : 50

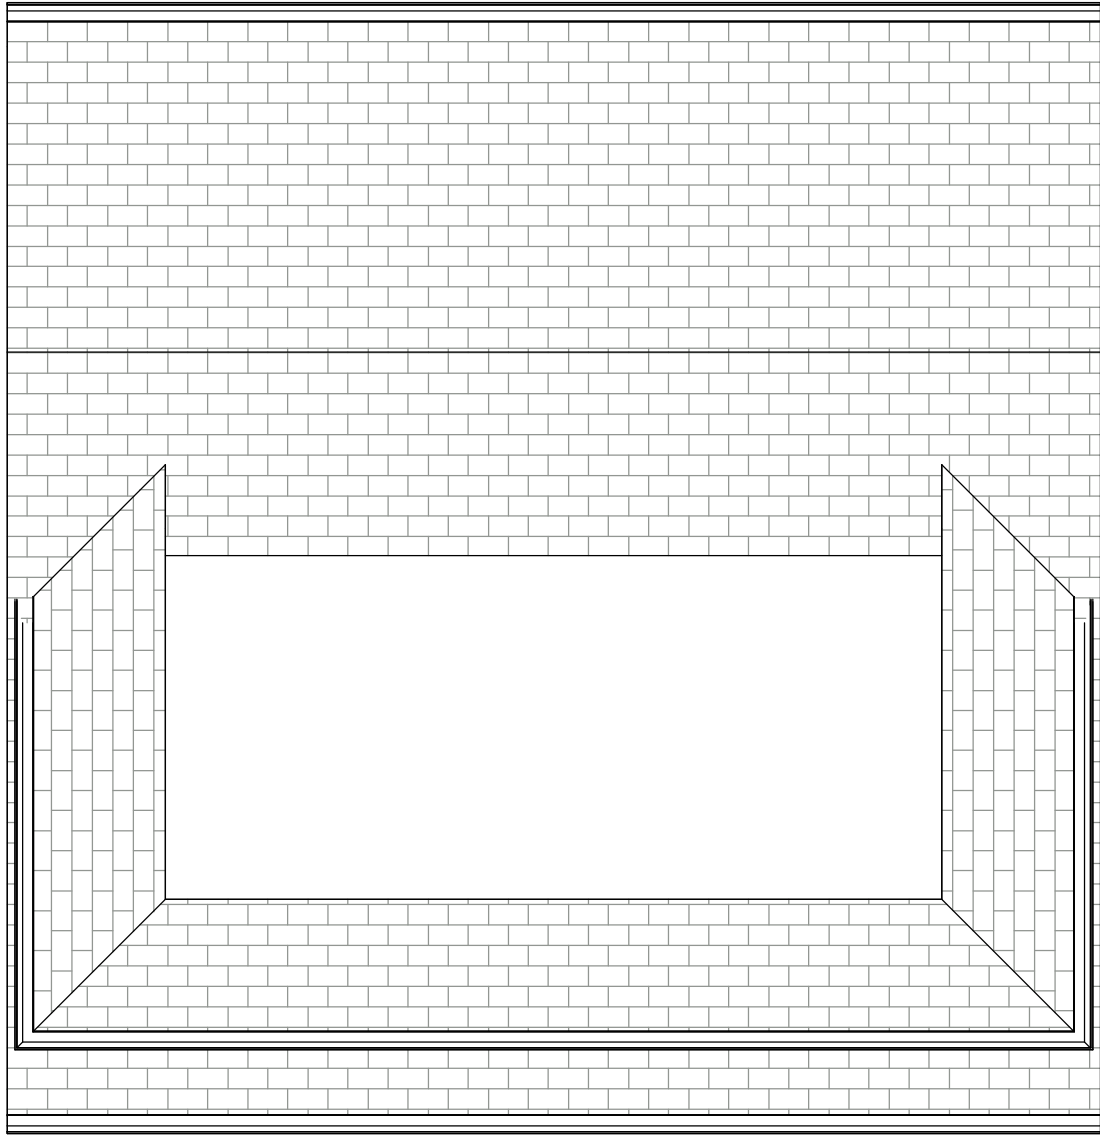

Proposed Roof Plan
1 : 50

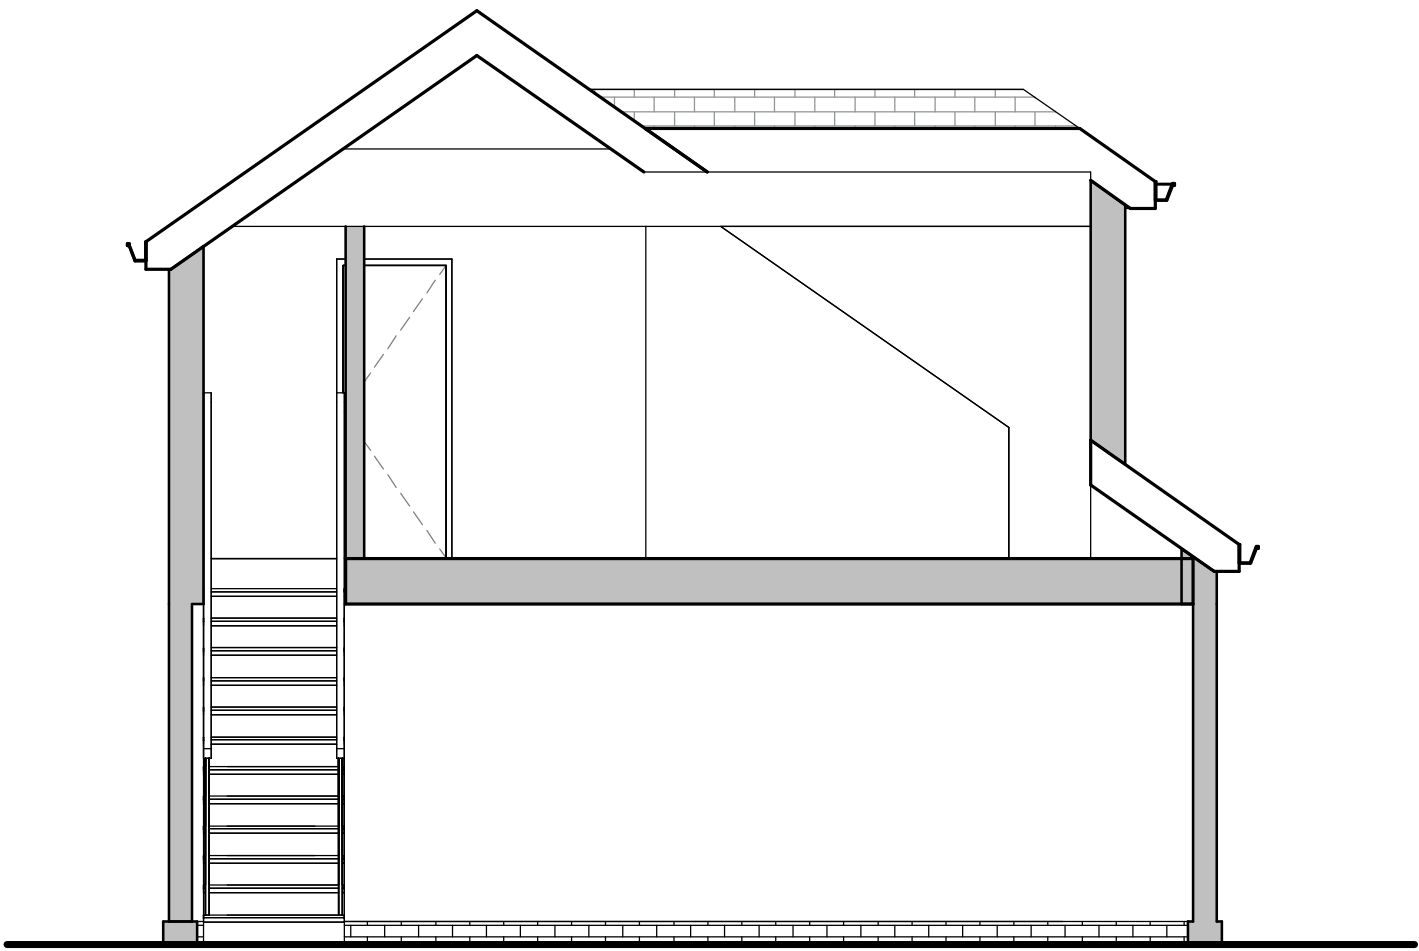

Section 1
1 : 50

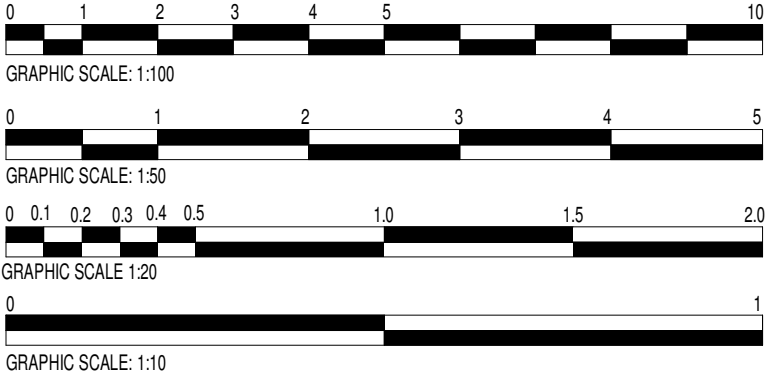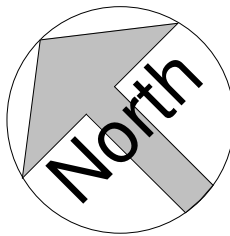

These drawings are for approval purposes. Materials and products should not be ordered based on scaling from drawings as errors may occur along existing building lines. All measurements and supporting elements are to be checked on site. Refer to Your Home Plans if any differences are found.



www.yourhomeplans.co.uk

Rev	Description	Date

CODE	SUITABILITY DESCRIPTION
STATUS	PURPOSE OF ISSUE



PROJECT
186 Aldwick Road, Aldwick, Bognor Regis, West Sussex, PO21 2YQ

TITLE
Garage Plans

CLIENT
Mr Williamson

DRAWN BY: JG
DATE: 31st October 2025

SCALE (@ A1): As indicated
PROJECT NUMBER: 186ALD-25

DRAWING NUMBER: AG101
REV