


Location plan
Scale 1:1250


10, Sturges Road, Bognor Regis, West Sussex, PO21 2AH

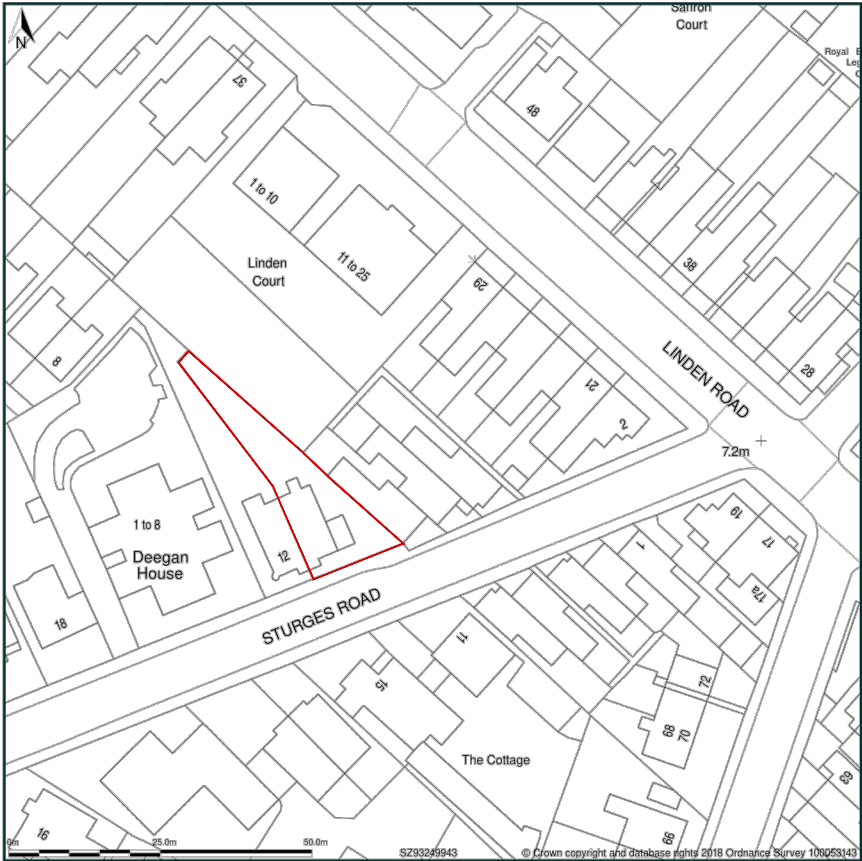


Site Plan shows area bounded by: 493170.0, 99364.97 493311.43, 99506.4 (at a scale of 1:1250), OSGridRef: SZ93249943. The representation of a road, track or path is no evidence of a right of way. The representation of features as lines is no evidence of a property boundary.

Produced on 13th Jul 2018 from the Ordnance Survey National Geographic Database and incorporating surveyed revision available at this date. Reproduction in whole or part is prohibited without the prior permission of Ordnance Survey. © Crown copyright 2018. Supplied by www.buyaplan.co.uk a licensed Ordnance Survey partner (100053143). Unique plan reference: #00337973-297FC6

Ordnance Survey and the OS Symbol are registered trademarks of Ordnance Survey, the national mapping agency of Great Britain. Buy A Plan logo, pdf design and the www.buyaplan.co.uk website are Copyright © Pass Inc Ltd 2018

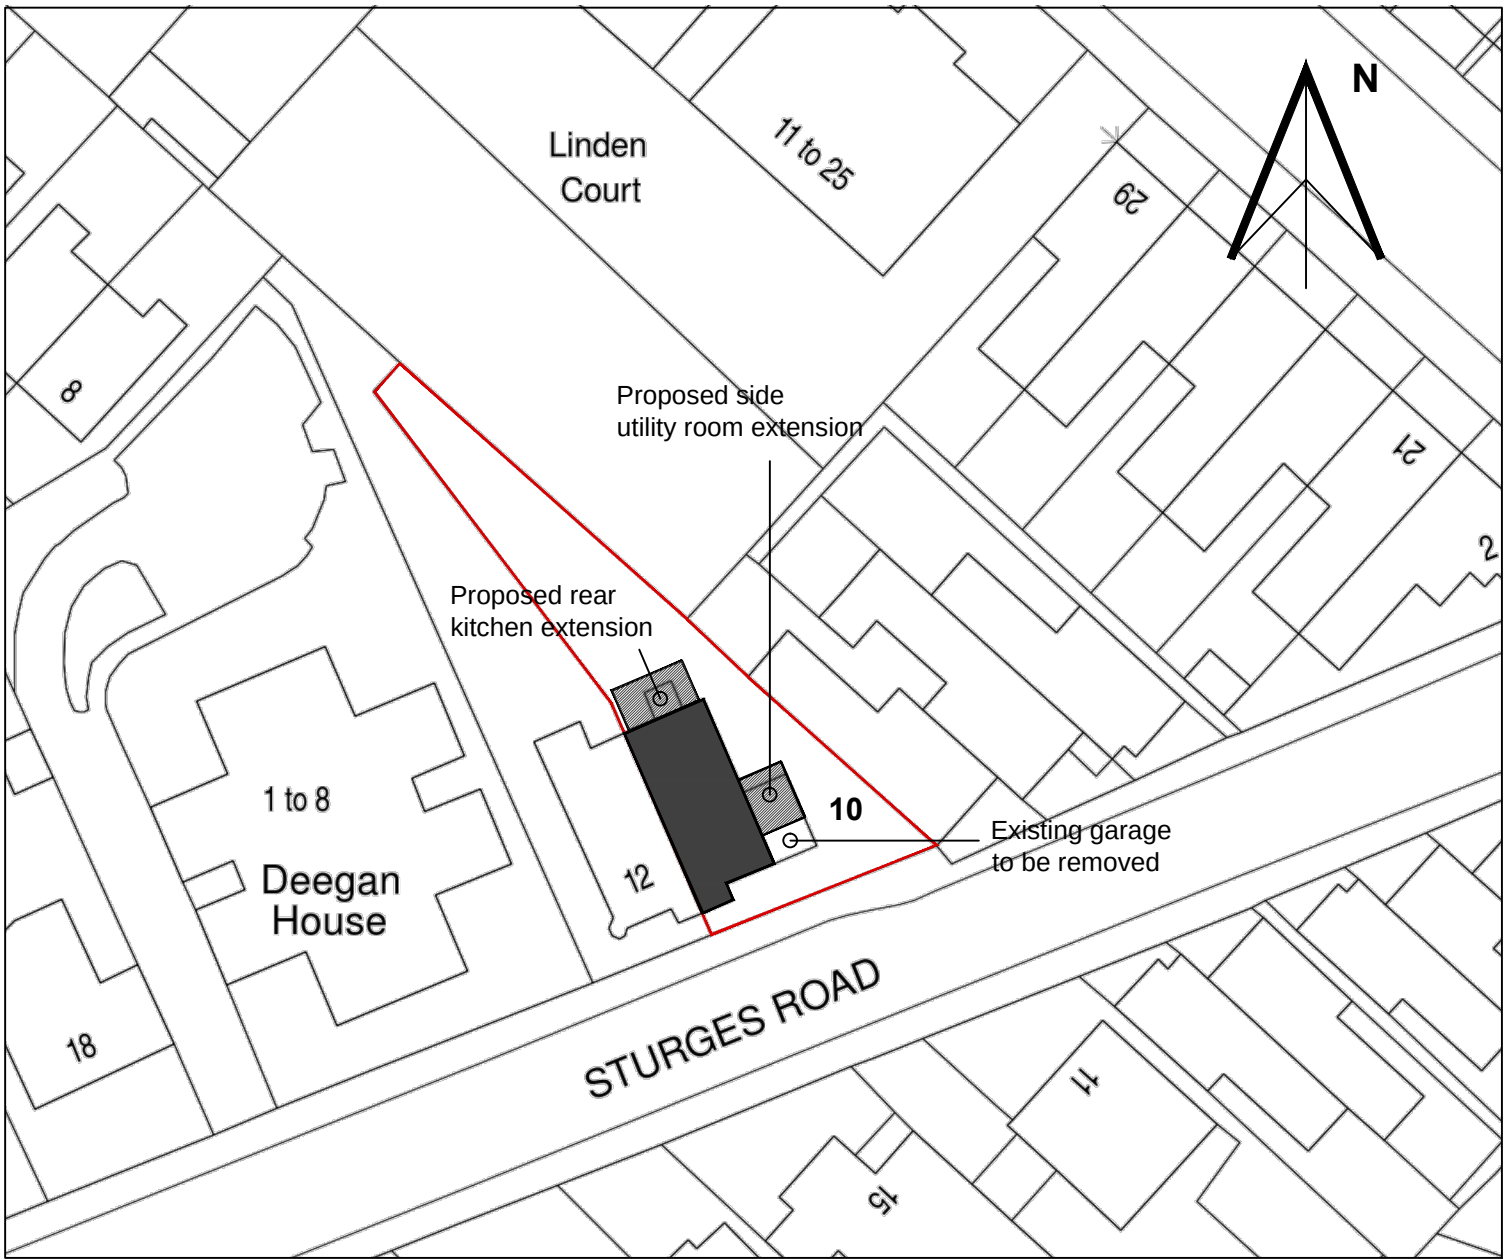

Site plan
Scale 1:500

 

BESPOKE architects

Tel: 01243 373245 Mobile: 07970439156
www.bespokearchitects.co.uk

Project:
10 Sturges Road, Bognor

Client:
Mr. Mrs McGarry

Drawing:
Location and site plan

18.104

Drawing.: P01