

Disclaimer:

Drawing must not be reissued, loaned or copied without the written consent of BeforeBricks. All errors, omissions, discrepancies should be reported to BeforeBricks immediately. All dimensions to be checked before site fabrication by the contractor, his sub-contractor or supplier. Any deviation from the drawing to be reported to BeforeBricks immediately. This drawing is not intended for purposes of construction. Do not scale off drawings.

Notes:

- 4 Existing Ground Floor Plan
- 5 Existing Loft Plan
- 6 Existing Roof Plan
- 7 Existing Front Elevation
- 8 Existing South East Elevation
- 9 Existing Rear Elevation
- 10 Existing North West Elevation



BeforeBricks

0800 072 3695

team@beforebricks.com

<https://www.beforebricks.com/>

3rd Floor, 86-90 Paul St.
London EC2A 4NE

Client: Rafal Wroblewski

Site: 1 Greenwood Avenue,
South Bersted, PO22 9EW

Project description:
Loft Conversion

Title: Existing Plans

Drawing Status: **PERMITTED
DEVELOPMENT**


Date: 16/12/2025 Drawn by: TR
Scale: 1:100 at A1 Checked by:




Northpoint for drawings No/s 4-6:




Drawing No/s: 4-10

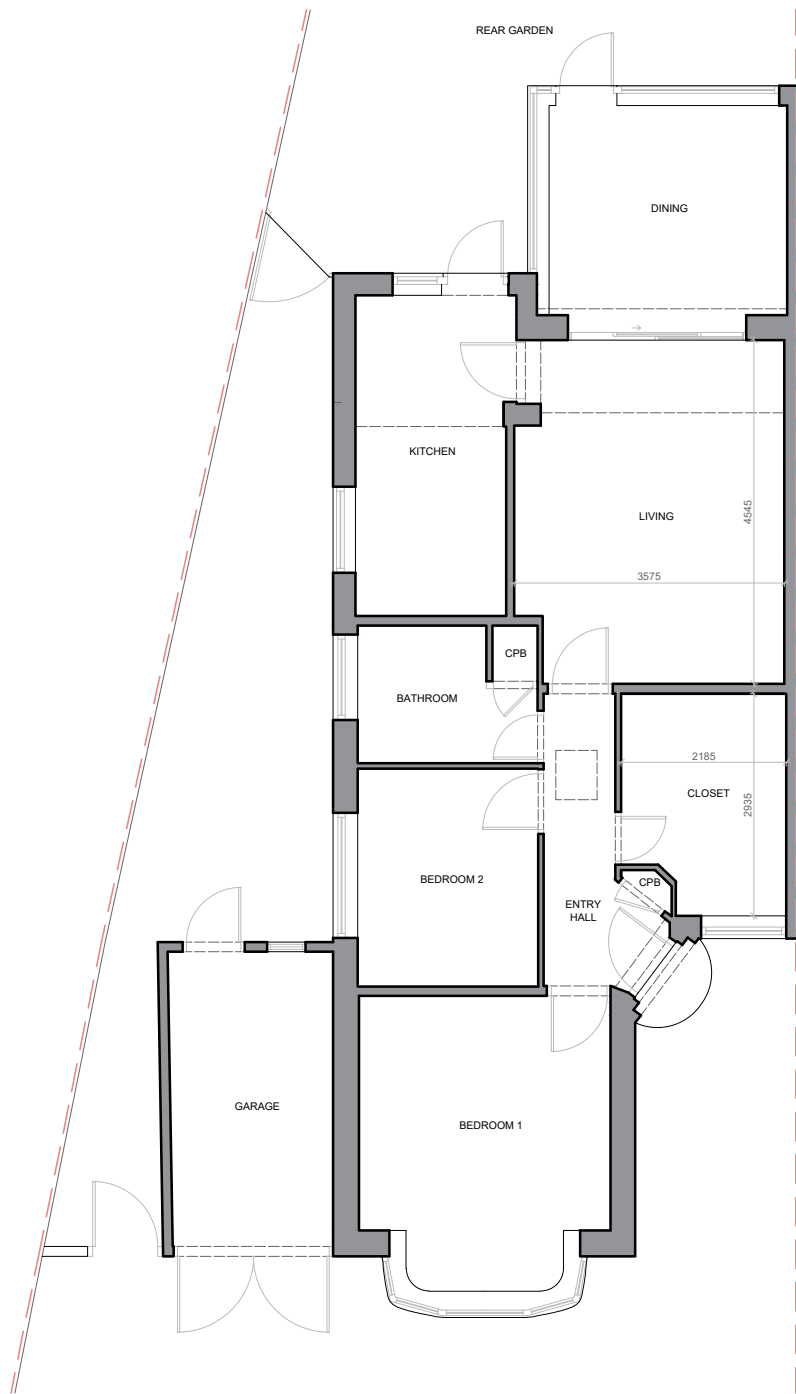


4

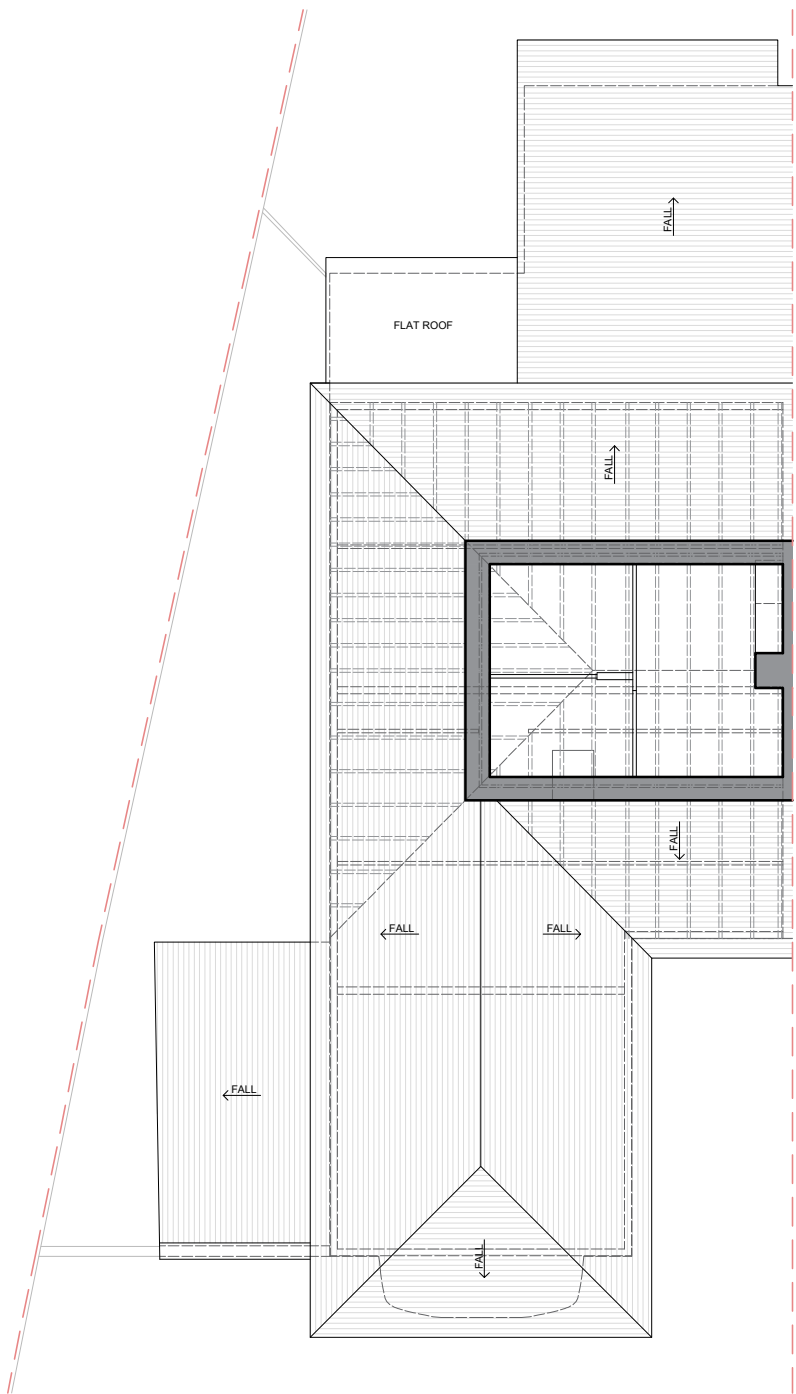


5

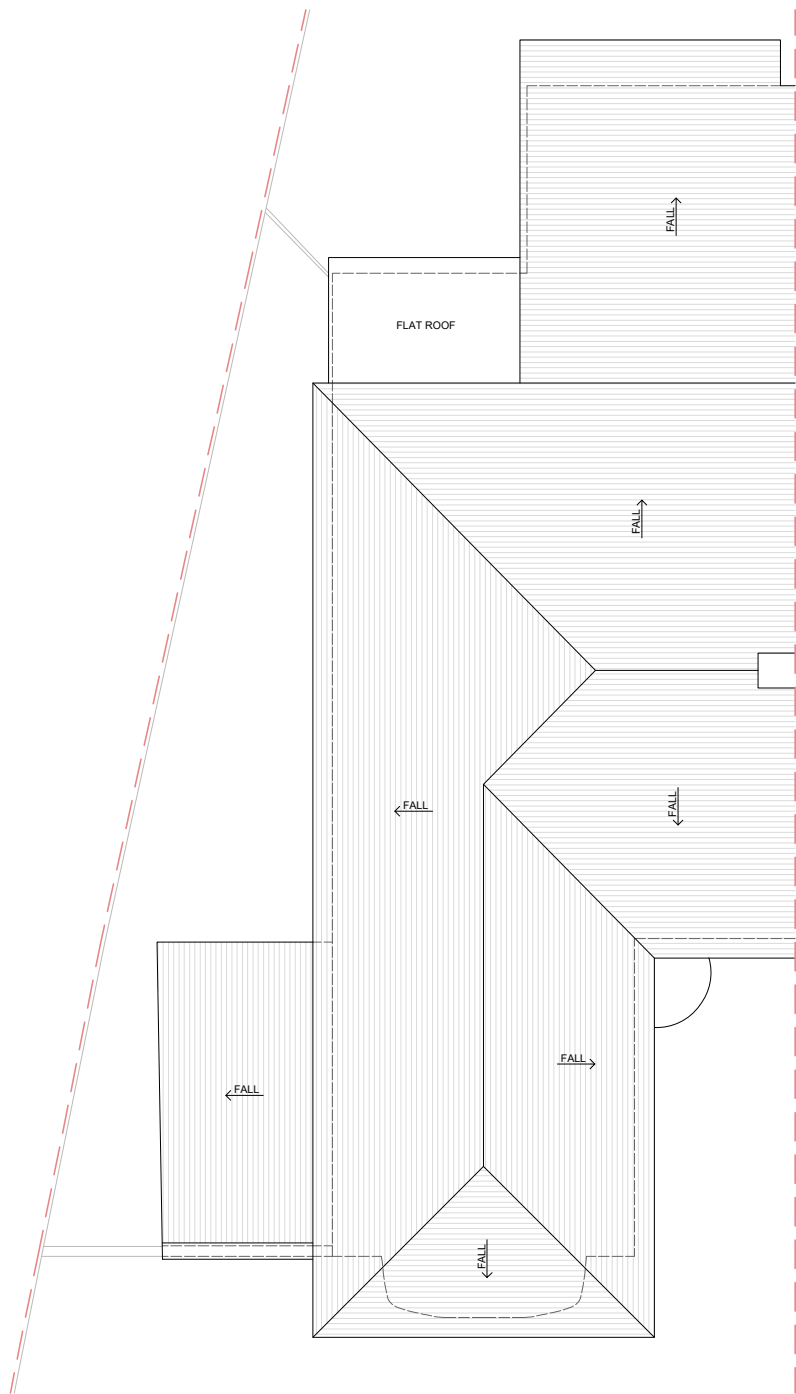


6

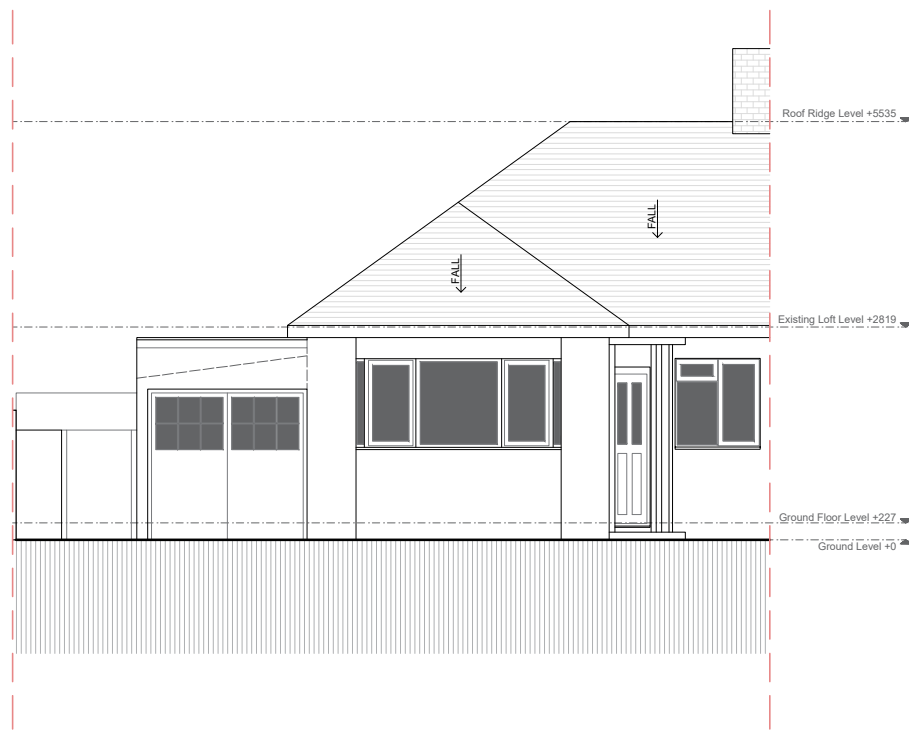


7

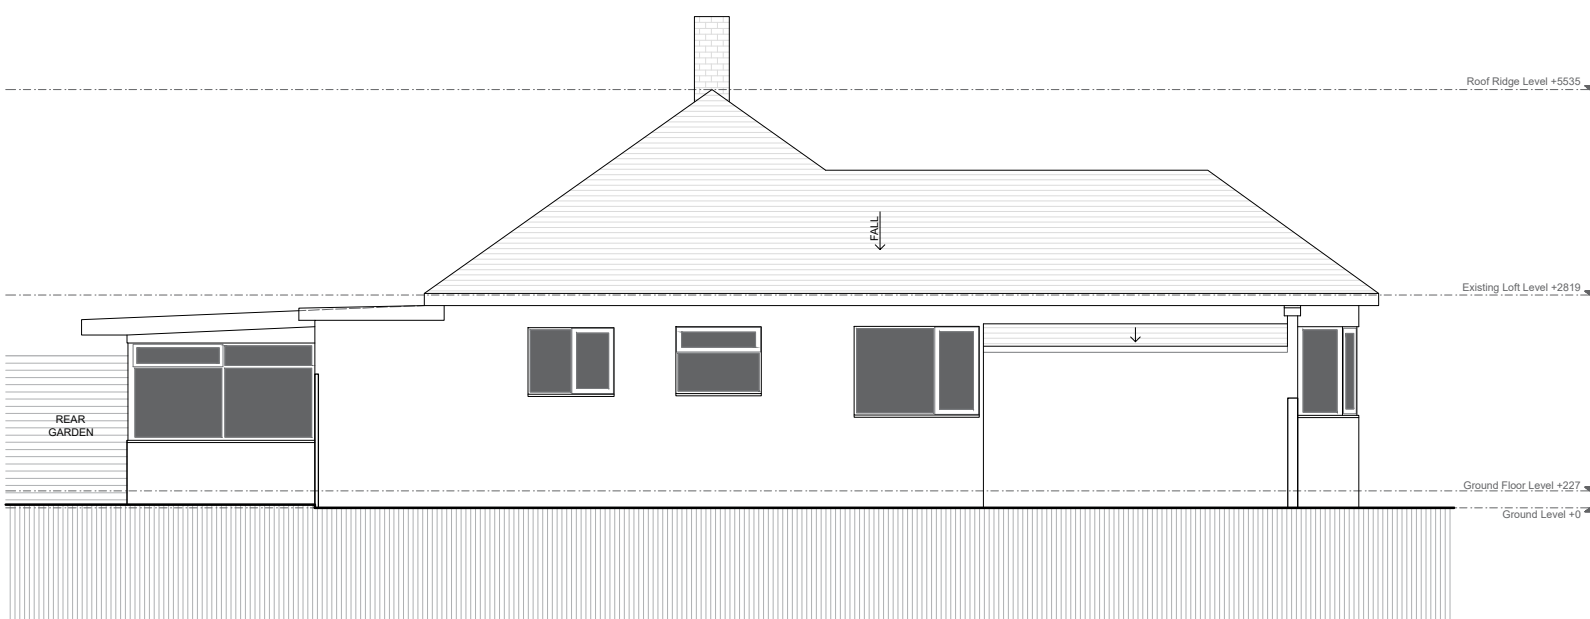

8

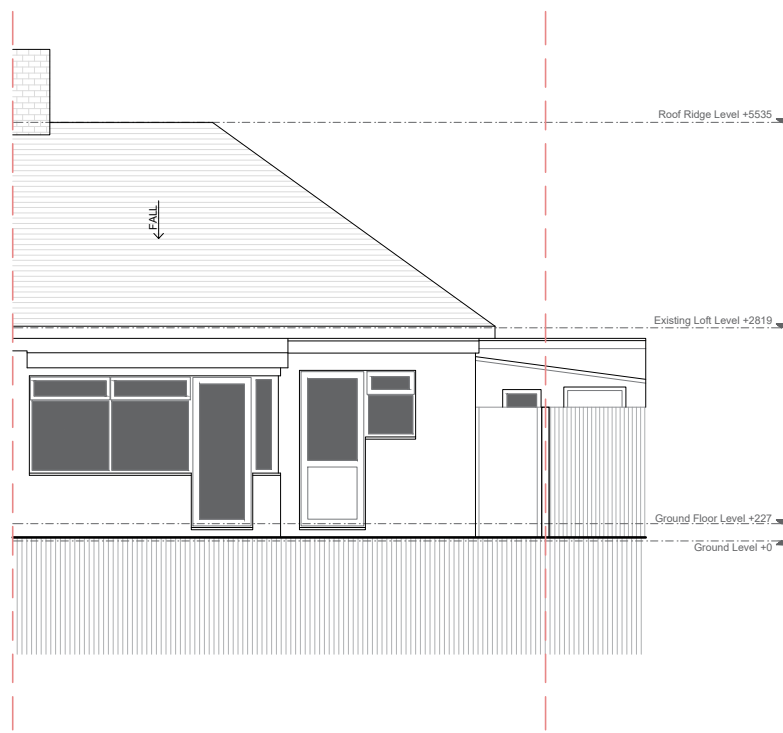

9

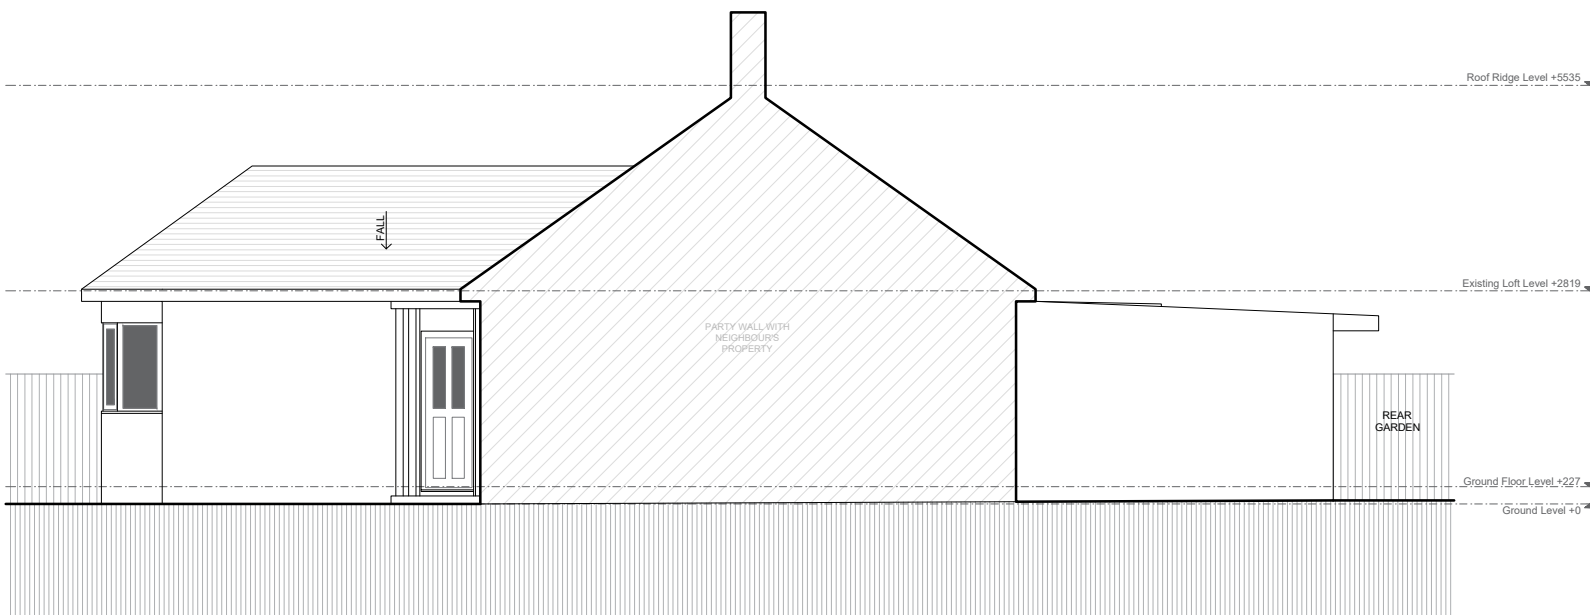

10