

Disclaimer:

Drawing must not be reissued, loaned or copied without the written consent of BeforeBricks. All errors, omissions, discrepancies should be reported to BeforeBricks immediately. All dimensions to be checked before site fabrication by the contractor, his sub-contractor or supplier. Any deviation from the drawing to be reported to BeforeBricks immediately. This drawing is not intended for purposes of construction. Do not scale off drawings.

Notes:

- 11 Proposed Ground Floor Plan
- 12 Proposed Loft Plan
- 13 Proposed Roof Plan
- 14 Proposed Front Elevation
- 15 Proposed South East Elevation
- 16 Proposed Rear Elevation
- 17 Proposed North West Elevation



BeforeBricks

0800 072 3695

team@beforebricks.com

<https://www.beforebricks.com/>

3rd Floor, 86-90 Paul St.  
London EC2A 4NE

Client: Rafal Wroblewski

Site: 1 Greenwood Avenue,  
South Bersted, PO22 9EW

Project description:  
Loft Conversion

Title: Proposed Plans

Drawing Status: **PERMITTED  
DEVELOPMENT**


Date: 16/12/2025      Drawn by: TR  
Scale: 1:100 at A1      Checked by:



Northpoint for drawings No/s 11-13:




Drawing No/s: 11-17

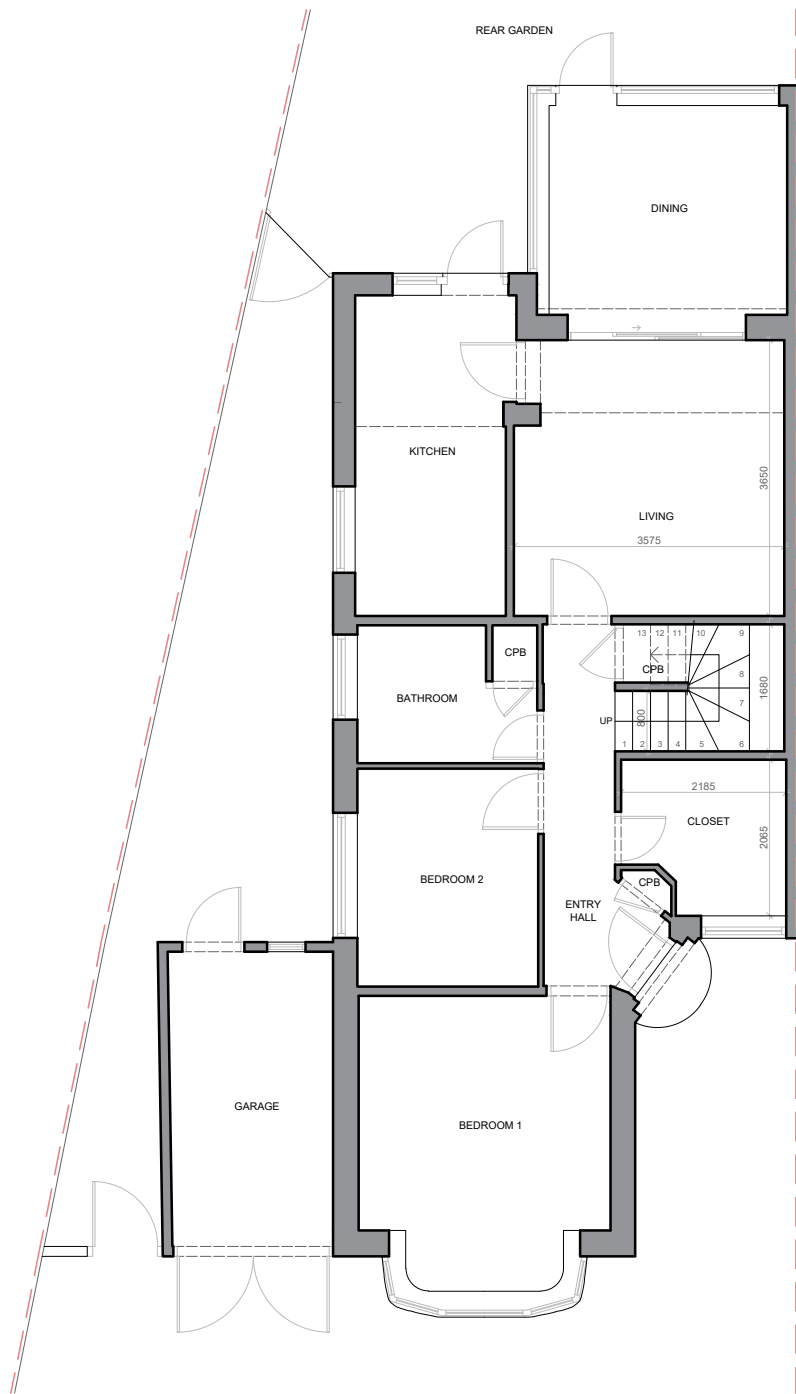


11




12

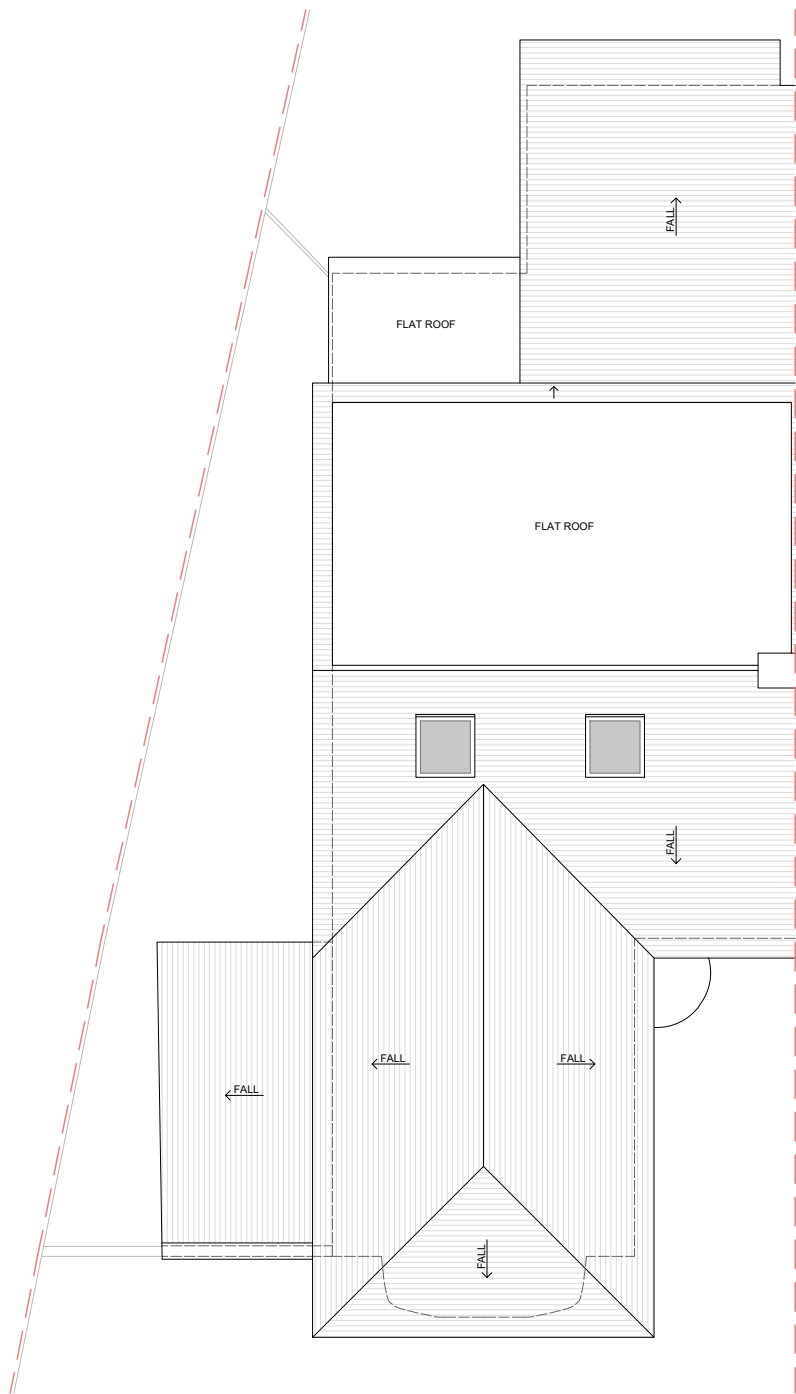


13

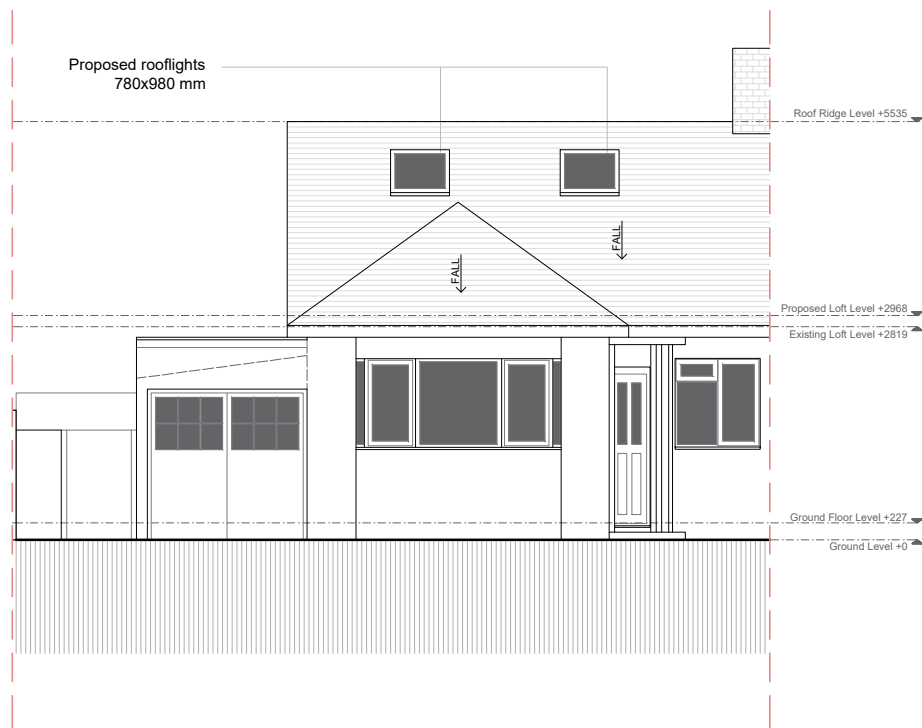


14

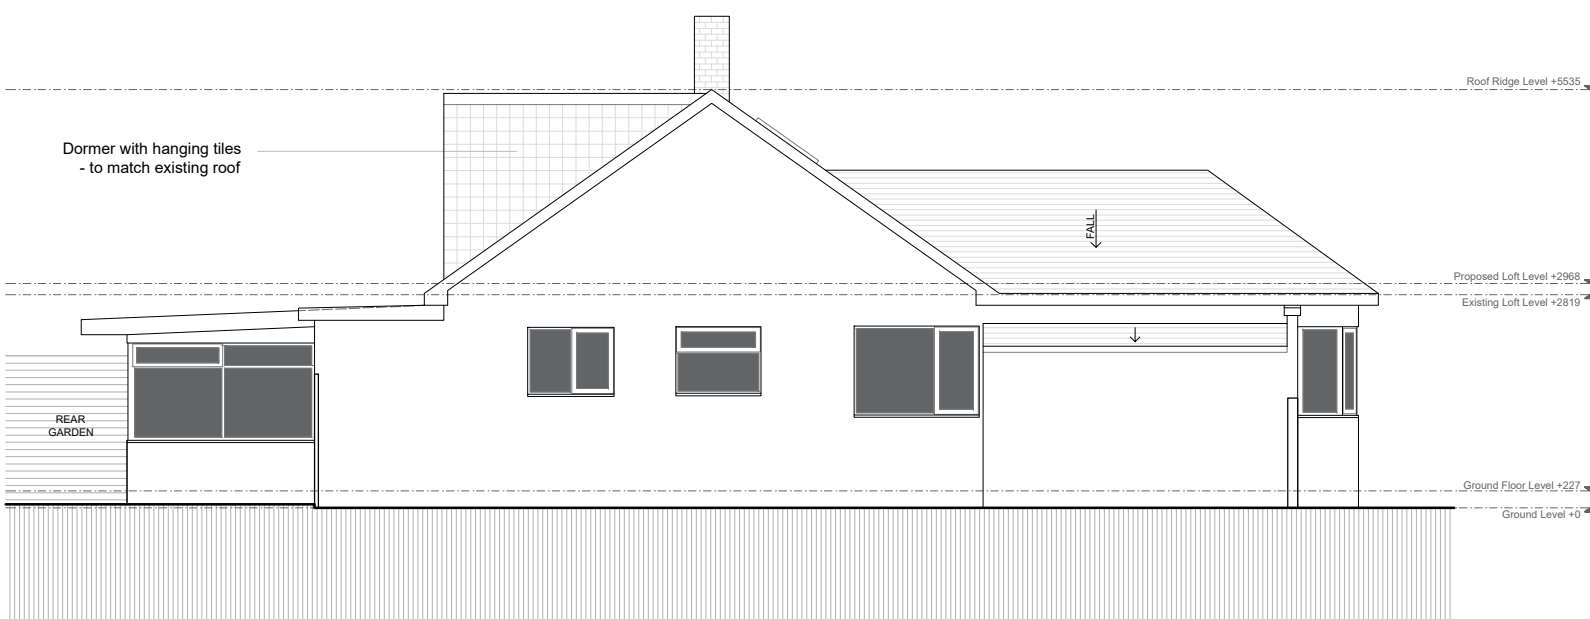

15

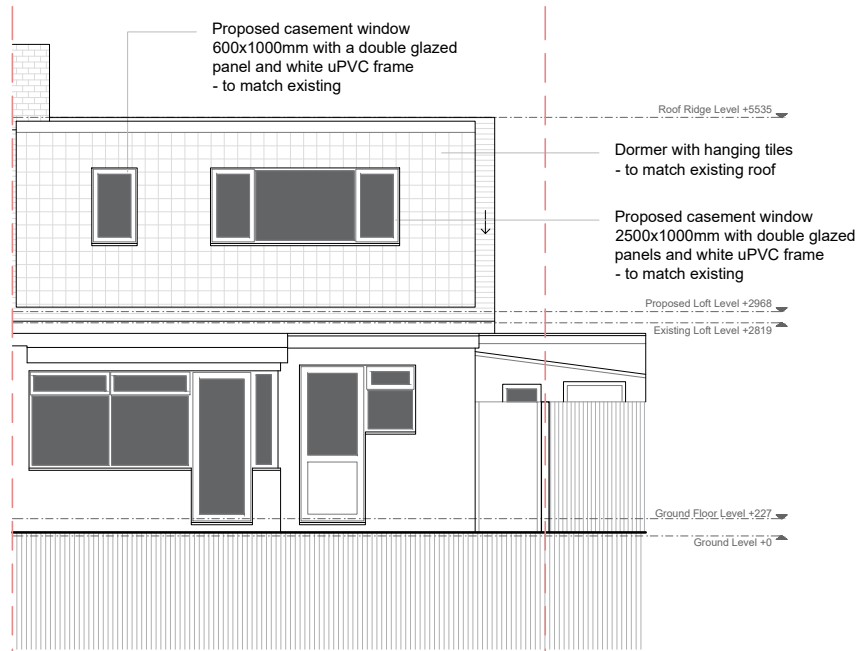

16

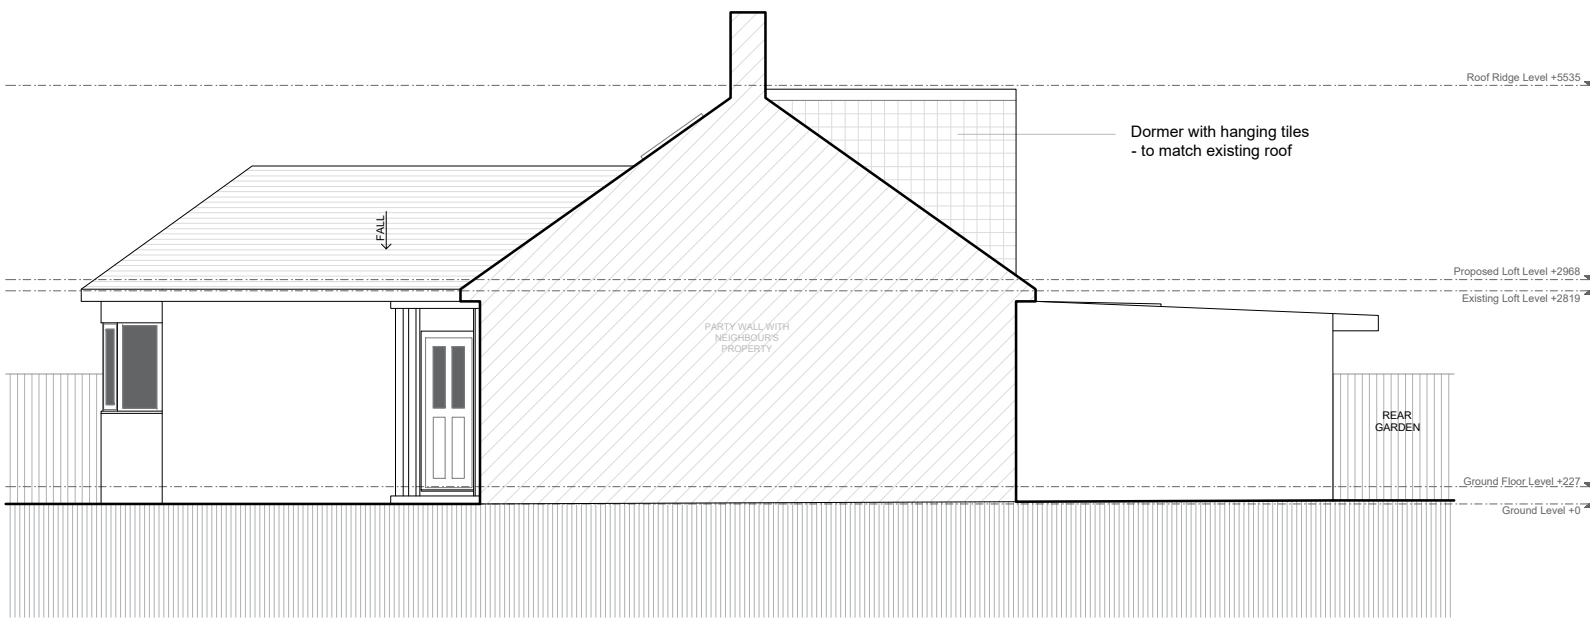

17