


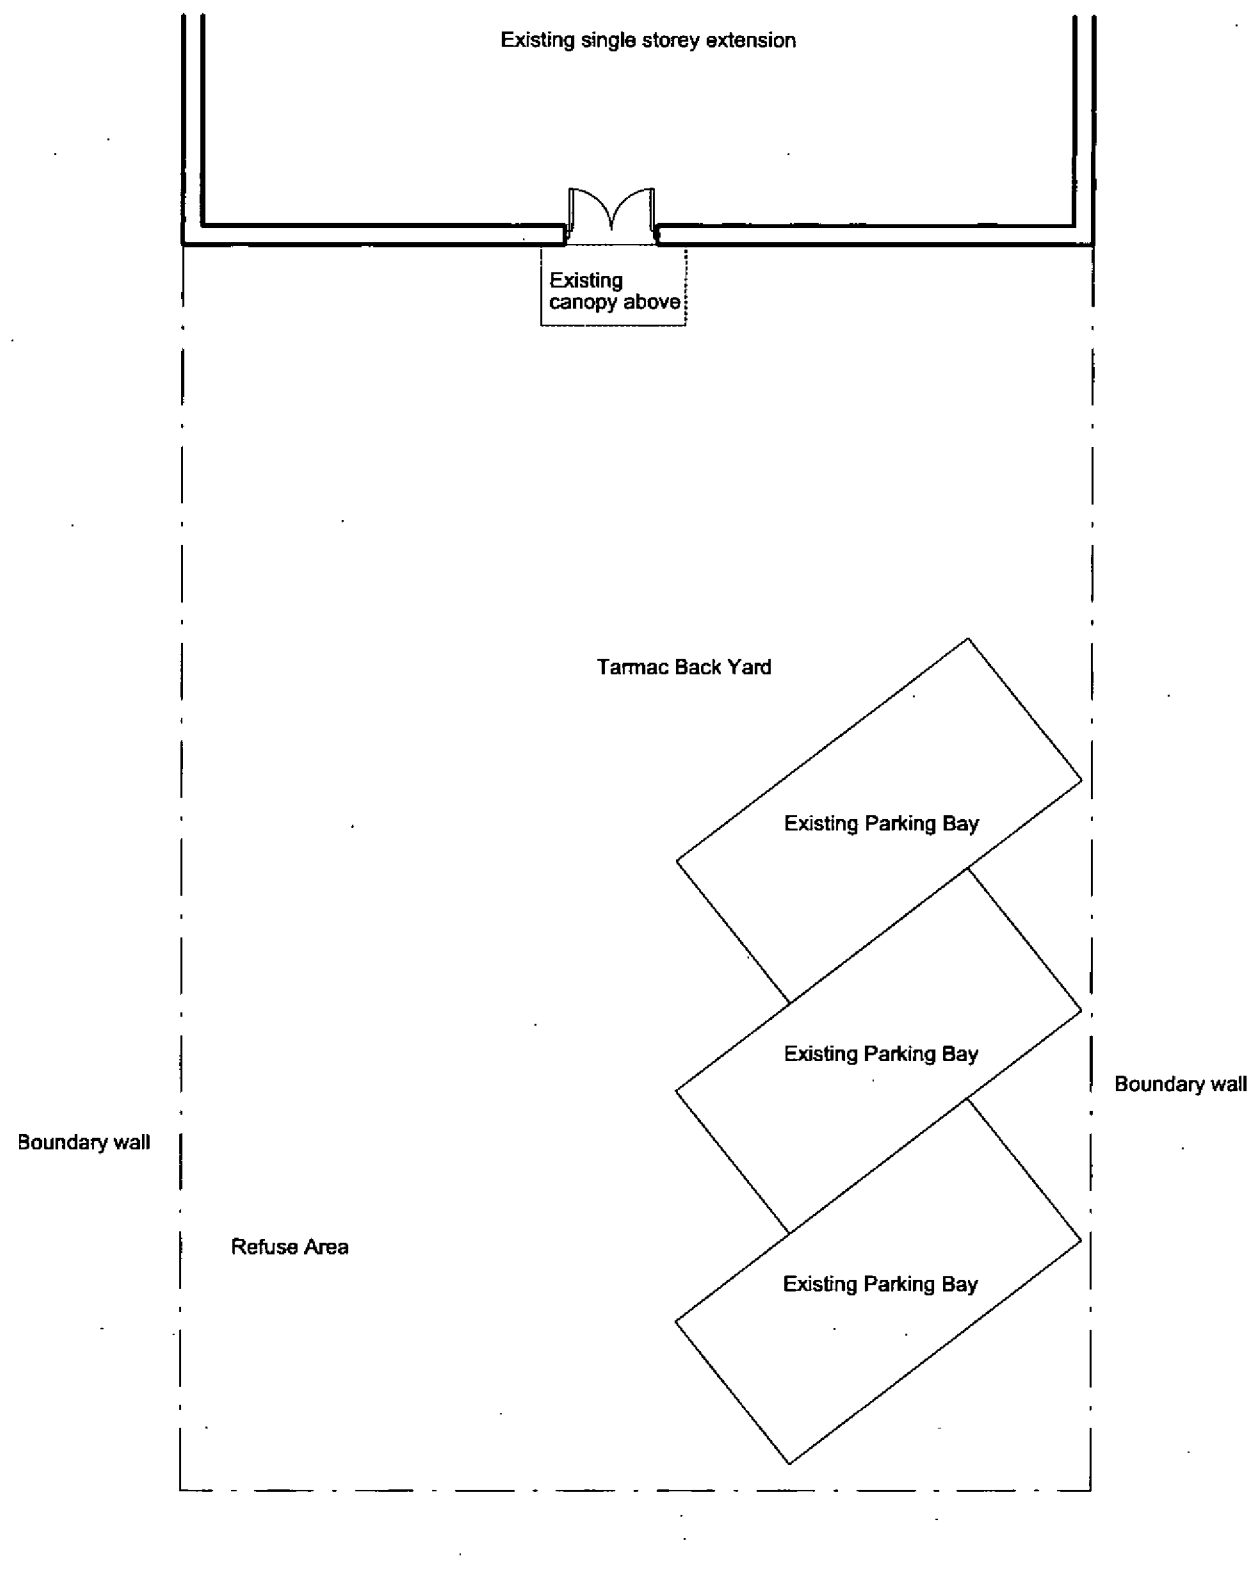


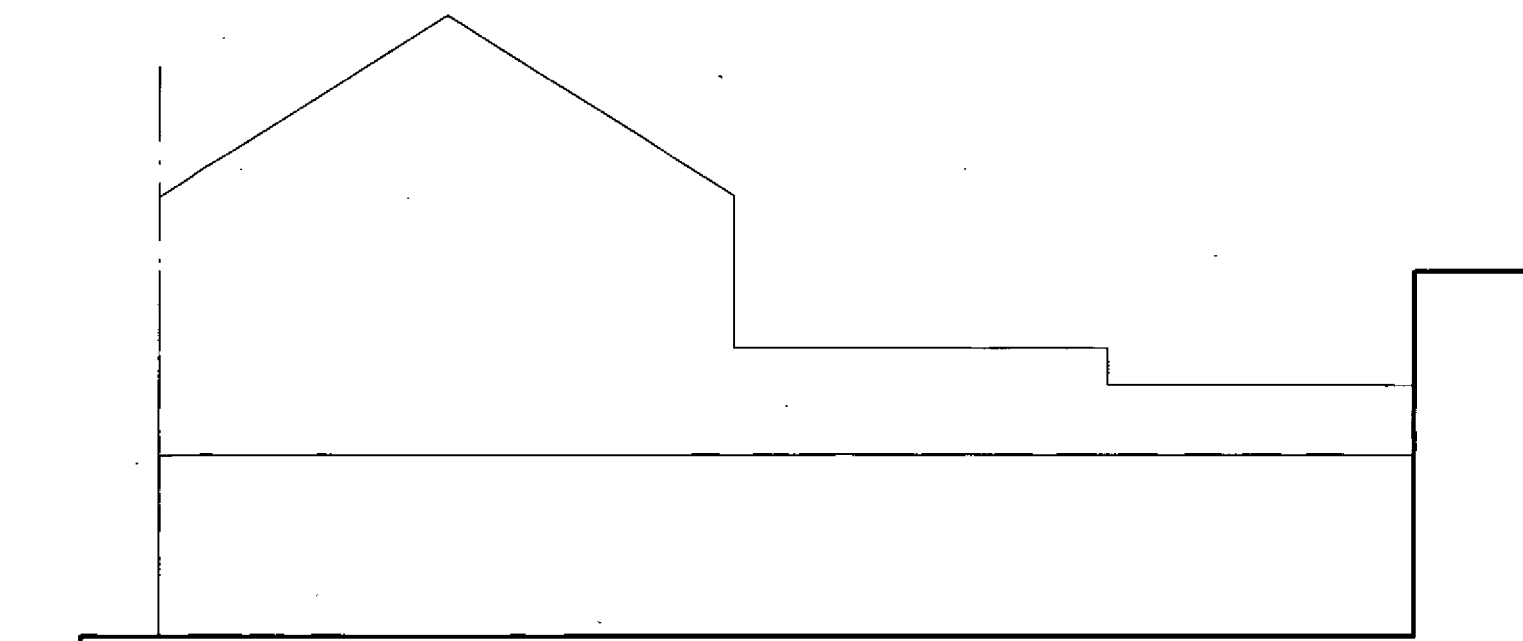

existing
ground floor plan
scale 1:100

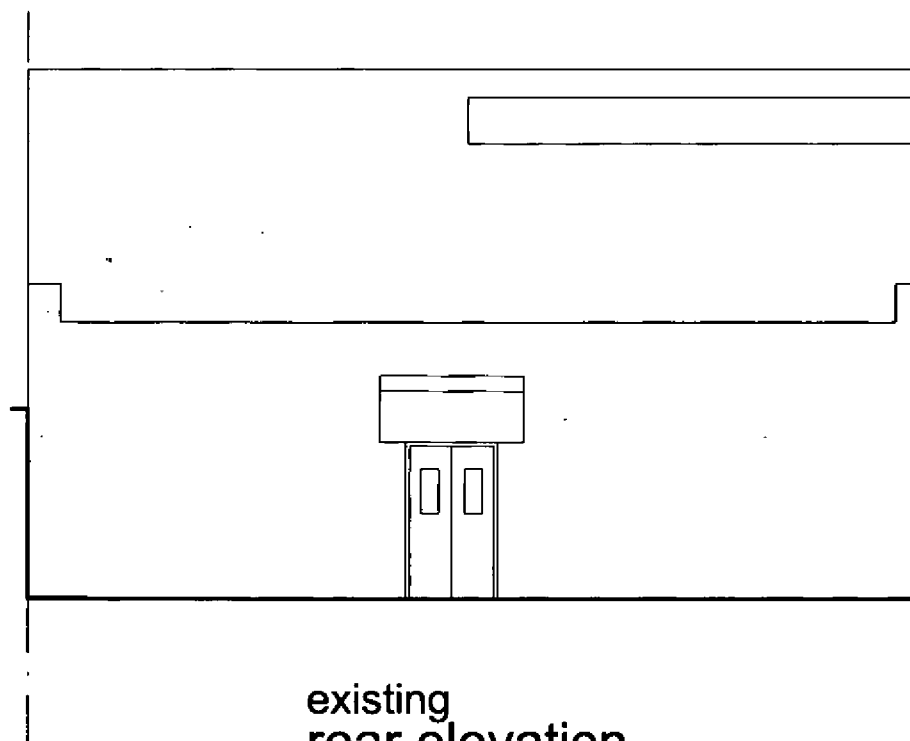


existing
side elevation
scale 1:100

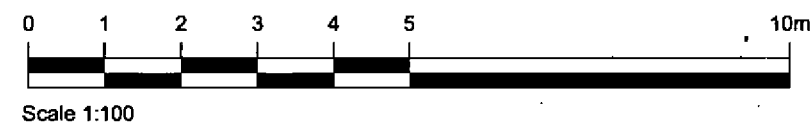

existing
rear elevation
scale 1:100

REVISIONS

All dimensions and particulars are to be checked on site before work commences and any discrepancy to be reported to Hughes Jay & Panter Ltd.

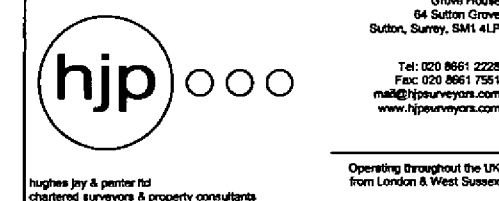

e-mail: mail@hjpsurveyors.com . website: www.hjpsurveyors.com

Project
Retrospective Planning
49 High Street
Bognor Regis
West Sussex
PO21 1RX

Drawing
Existing Ground Floor Plan
and Elevations

Job Number
4625
Drawing Number : Revision
01:-

Drawn
ER
Date
November 2016
Computer Reference
Scale
1:100@A3

Client
Mr B Mohammad