
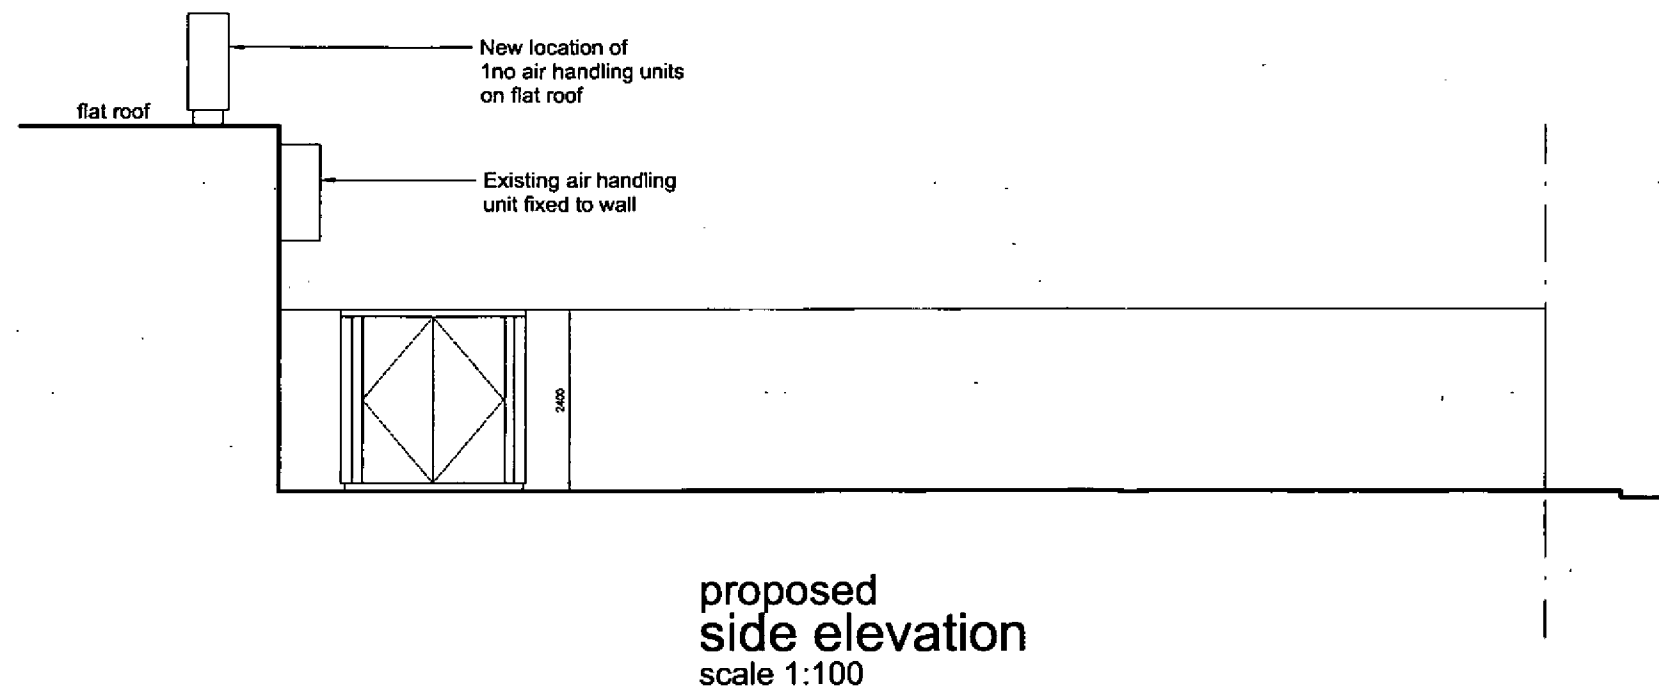
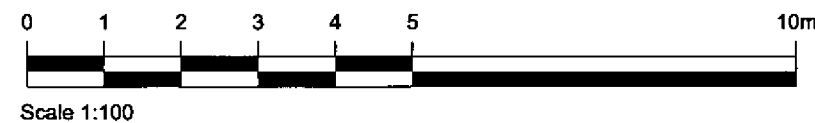


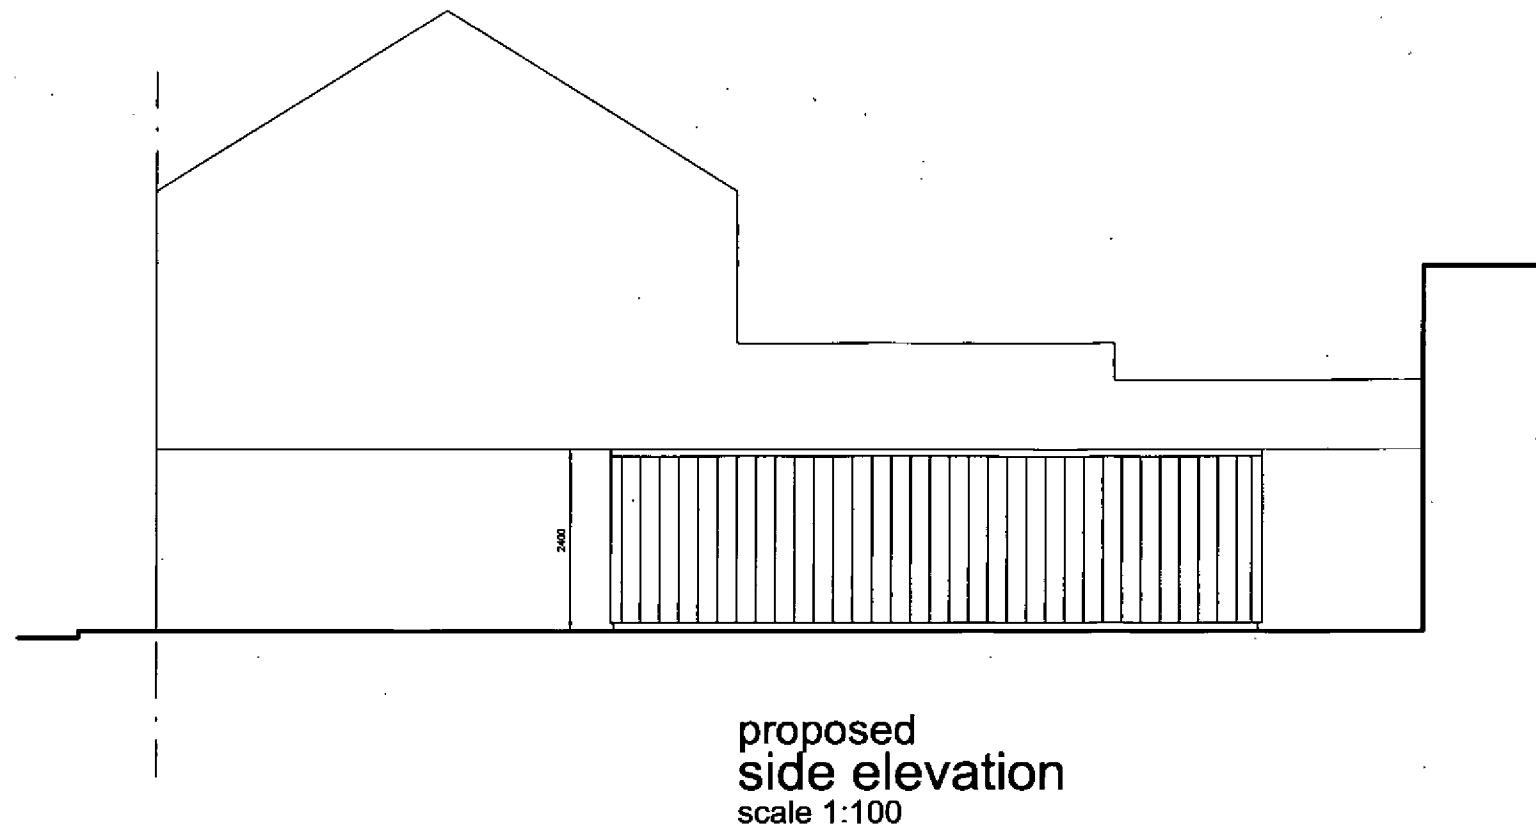

A. 2no air handling units to left side of rear elevation removed and reinstated to the right side of rear elevation with 1 air handling unit. 05/07/2017

REVISIONS

All dimensions and particulars are to be checked on site before work commences and any discrepancy to be reported to Hughes Jay & Panter Ltd.

hjp o o o

Grove House
84 Sutton Grove
Sutton, Surrey, SM1 4LP

Tel: 020 8661 2228
Fax: 020 8661 7551
mail@hjsurveyors.com
www.hjsurveyors.com

Operating throughout the UK
from London & West Sussex

hughes jay & panter ltd
chartered surveyors & property consultants

e-mail: mail@hjsurveyors.com website: www.hjsurveyors.com

Project
Retrospective Planning
49 High Street
Bognor Regis
West Sussex
PO21 1RX

Drawing
Proposed Side Elevations

Job Number	Drawing Number : Revision
4625	03 : A
Drawn ER	Computer Reference
Date November 2016	Scale 1:100@A3
Client Mr B Mohammad	