




proposed
front elevation container A
scale 1:100

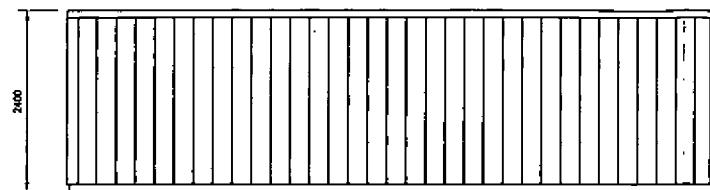


proposed
side elevation container A
scale 1:100

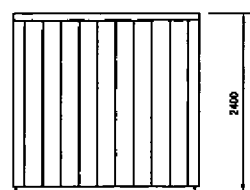


proposed
rear elevation container A
scale 1:100

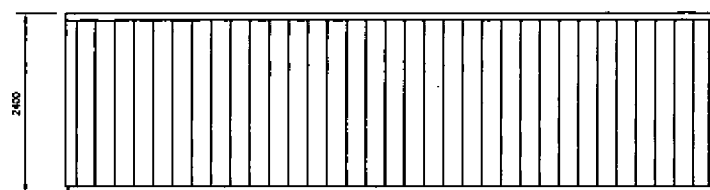


proposed
side elevation container A
scale 1:100

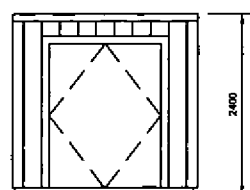


proposed
front elevation container B
scale 1:100

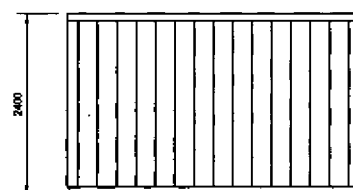



proposed
side elevation container B
scale 1:100

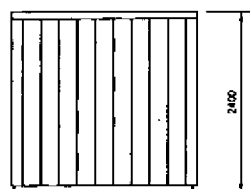


proposed
rear elevation container B
scale 1:100

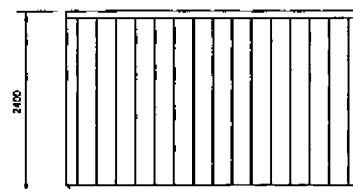

proposed
side elevation container B
scale 1:100

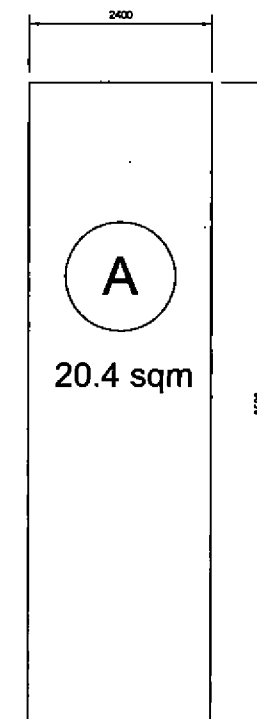 

key Plan
container A
scale 1:100

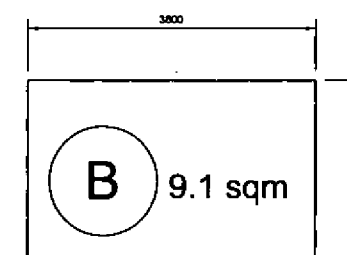

key Plan
container B
scale 1:100

REVISIONS

All dimensions and particulars are to be checked on site before work commences and any discrepancy to be reported to Hughes Jay & Panter Ltd.

hjp o o o

hughes jay & panter ltd
chartered surveyors & property consultants

Grove House
84 Sutton Grove
Sutton, Surrey, SM1 4LP
Tel: 020 8661 2228
Fax: 020 8661 7551
mail@hjsurveyors.com
www.hjsurveyors.com

Operating throughout the UK
from London & West Sussex

e-mail: mail@hjsurveyors.com website: www.hjsurveyors.com

Project
Retrospective Planning
49 High Street
Bognor Regis
West Sussex
PO21 1RX

Drawing
Proposed Metal Container
Elevations & Key Plan

Job Number
4625

Drawing Number : Revision
05: -

Drawn
ER

Date
December 2016

Computer Reference
Scale
1:100@A3

Client
Mr B Mohammad