
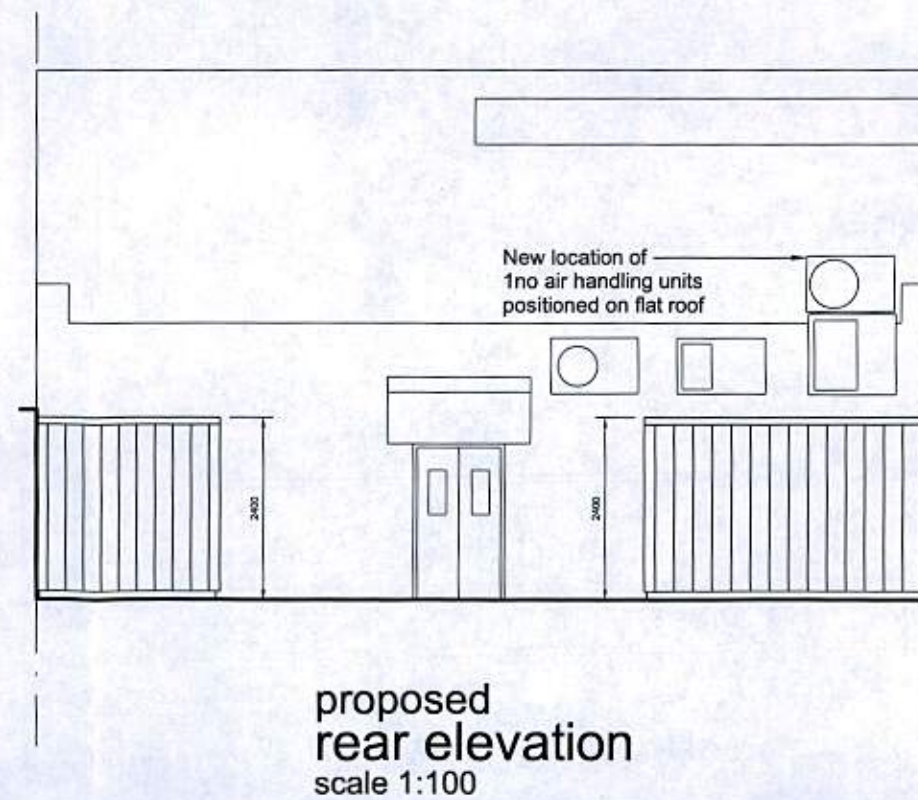
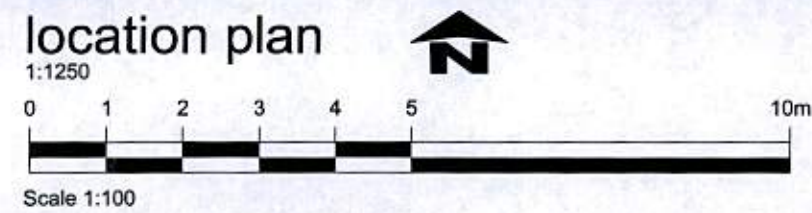
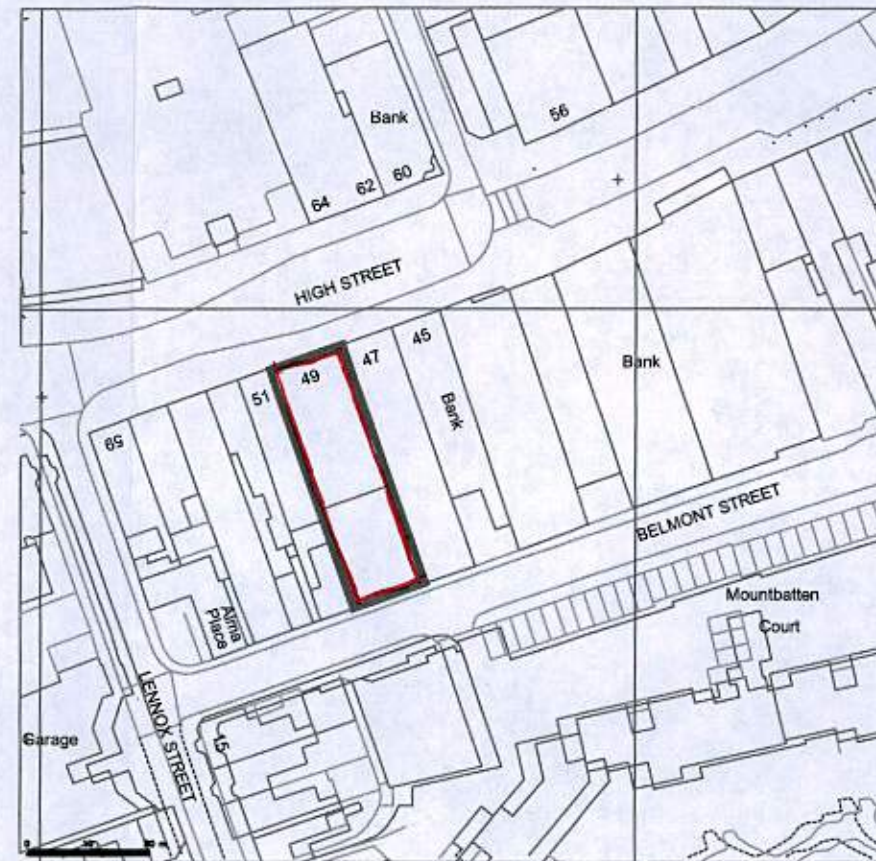


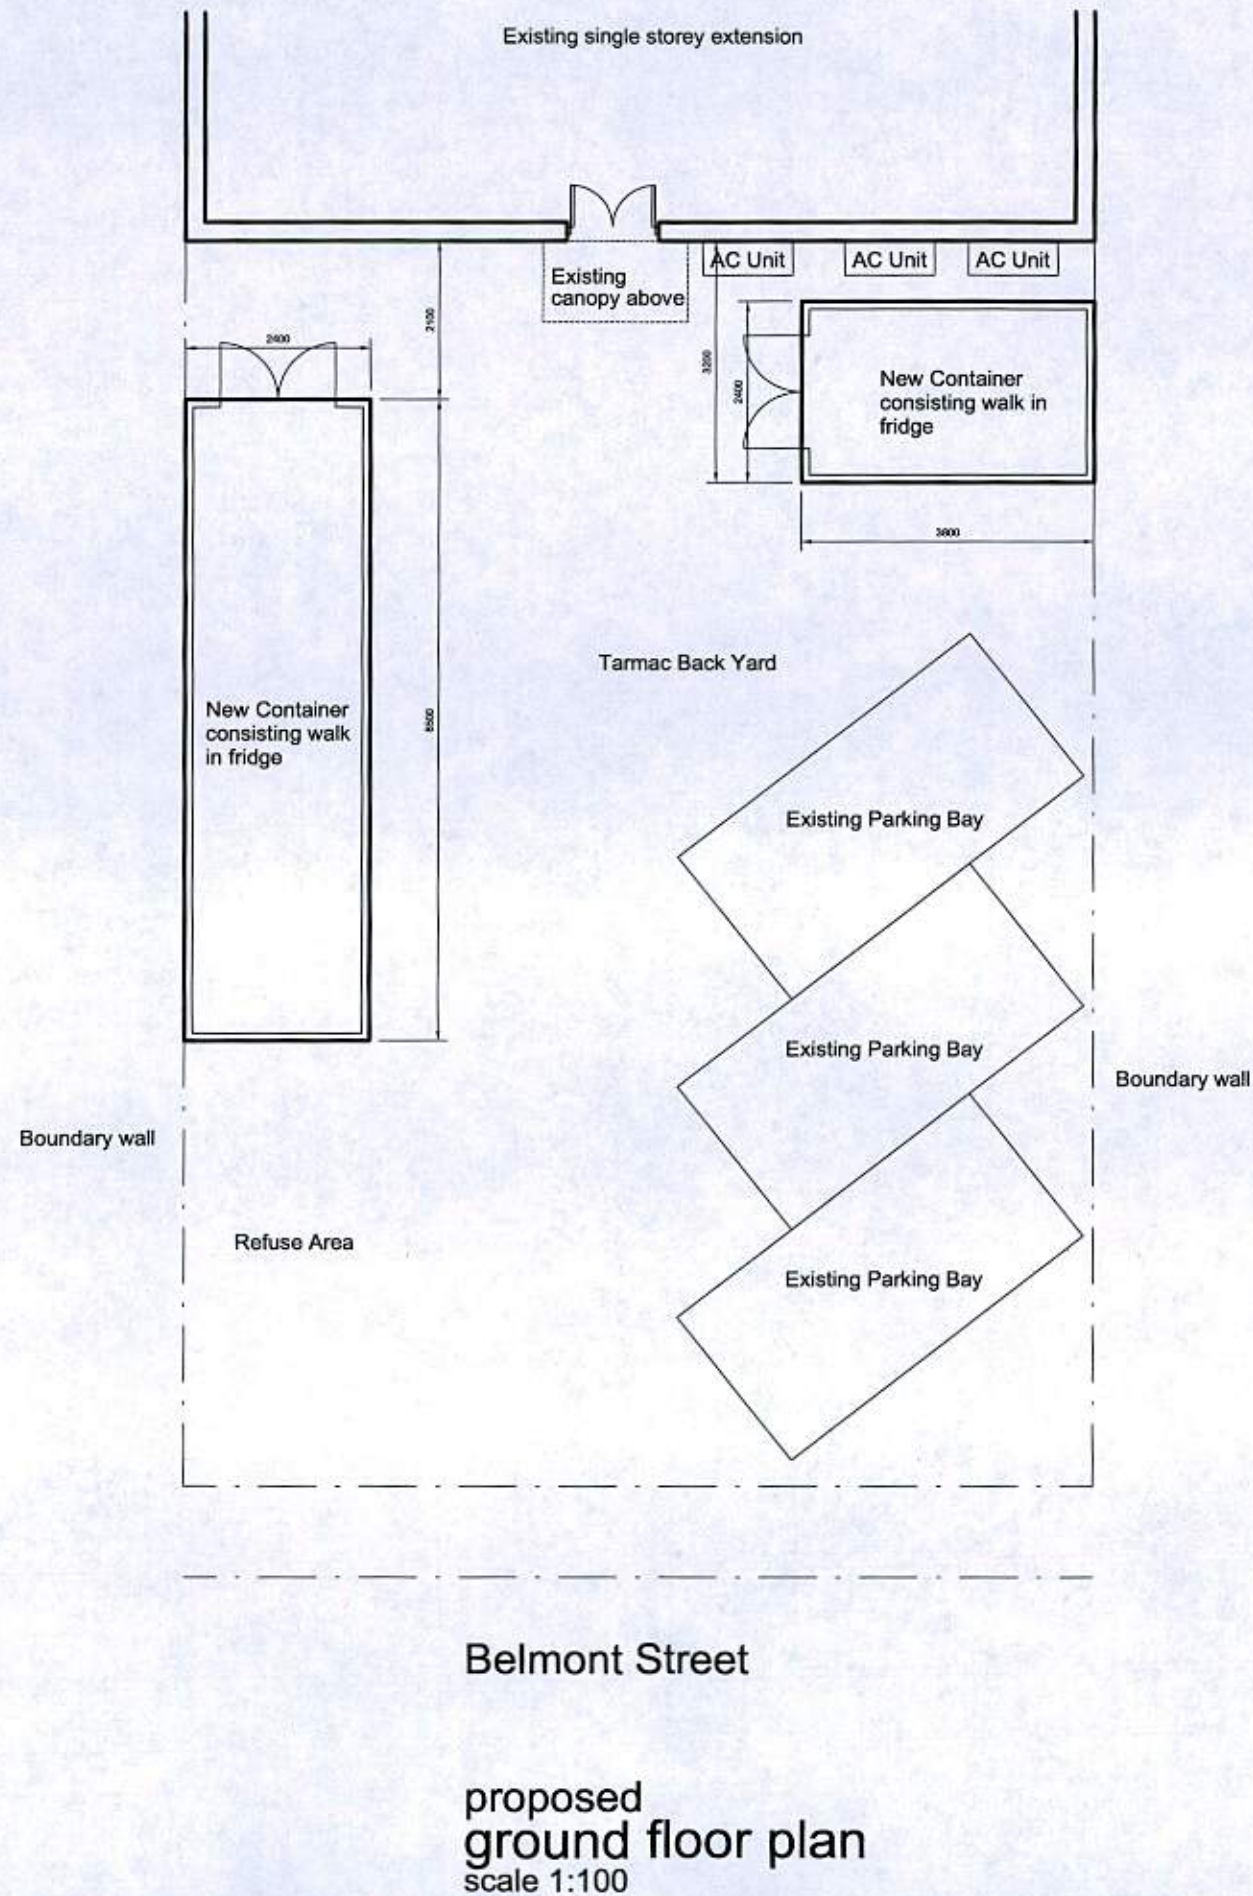

A. 2no air handling units to left side of rear elevation removed and reinstated to the right side of rear elevation with 1 air handling unit. 05/07/2017

REVISIONS

All dimensions and particulars are to be checked on site before work commences and any discrepancy to be reported to Hughes Jay & Panter Ltd.

hjp o o o

hughes jay & panter ltd
chartered surveyors & property consultants

Grove House
64 Sutton Grove
Sutton, Surrey, SM1 4LP

Tel: 020 8961 2225
Fax: 020 8961 7951
mail@hjpssurveyors.com
www.hjpssurveyors.com

Operating throughout the UK
from London & West Sussex

e-mail: mail@hjpssurveyors.com website: www.hjpssurveyors.com

Project
**Retrospective Planning
49 High Street
Bognor Regis
West Sussex
PO21 1RX**

Drawing
**Proposed Grd Floor Plan,
Rear Elevation / Location Plan**

Job Number Drawing Number : Revision
4625 02: A

Drawn Computer Reference
ER
Date November 2016 Scale
1:100@A3

Client
Mr B Mohammad