



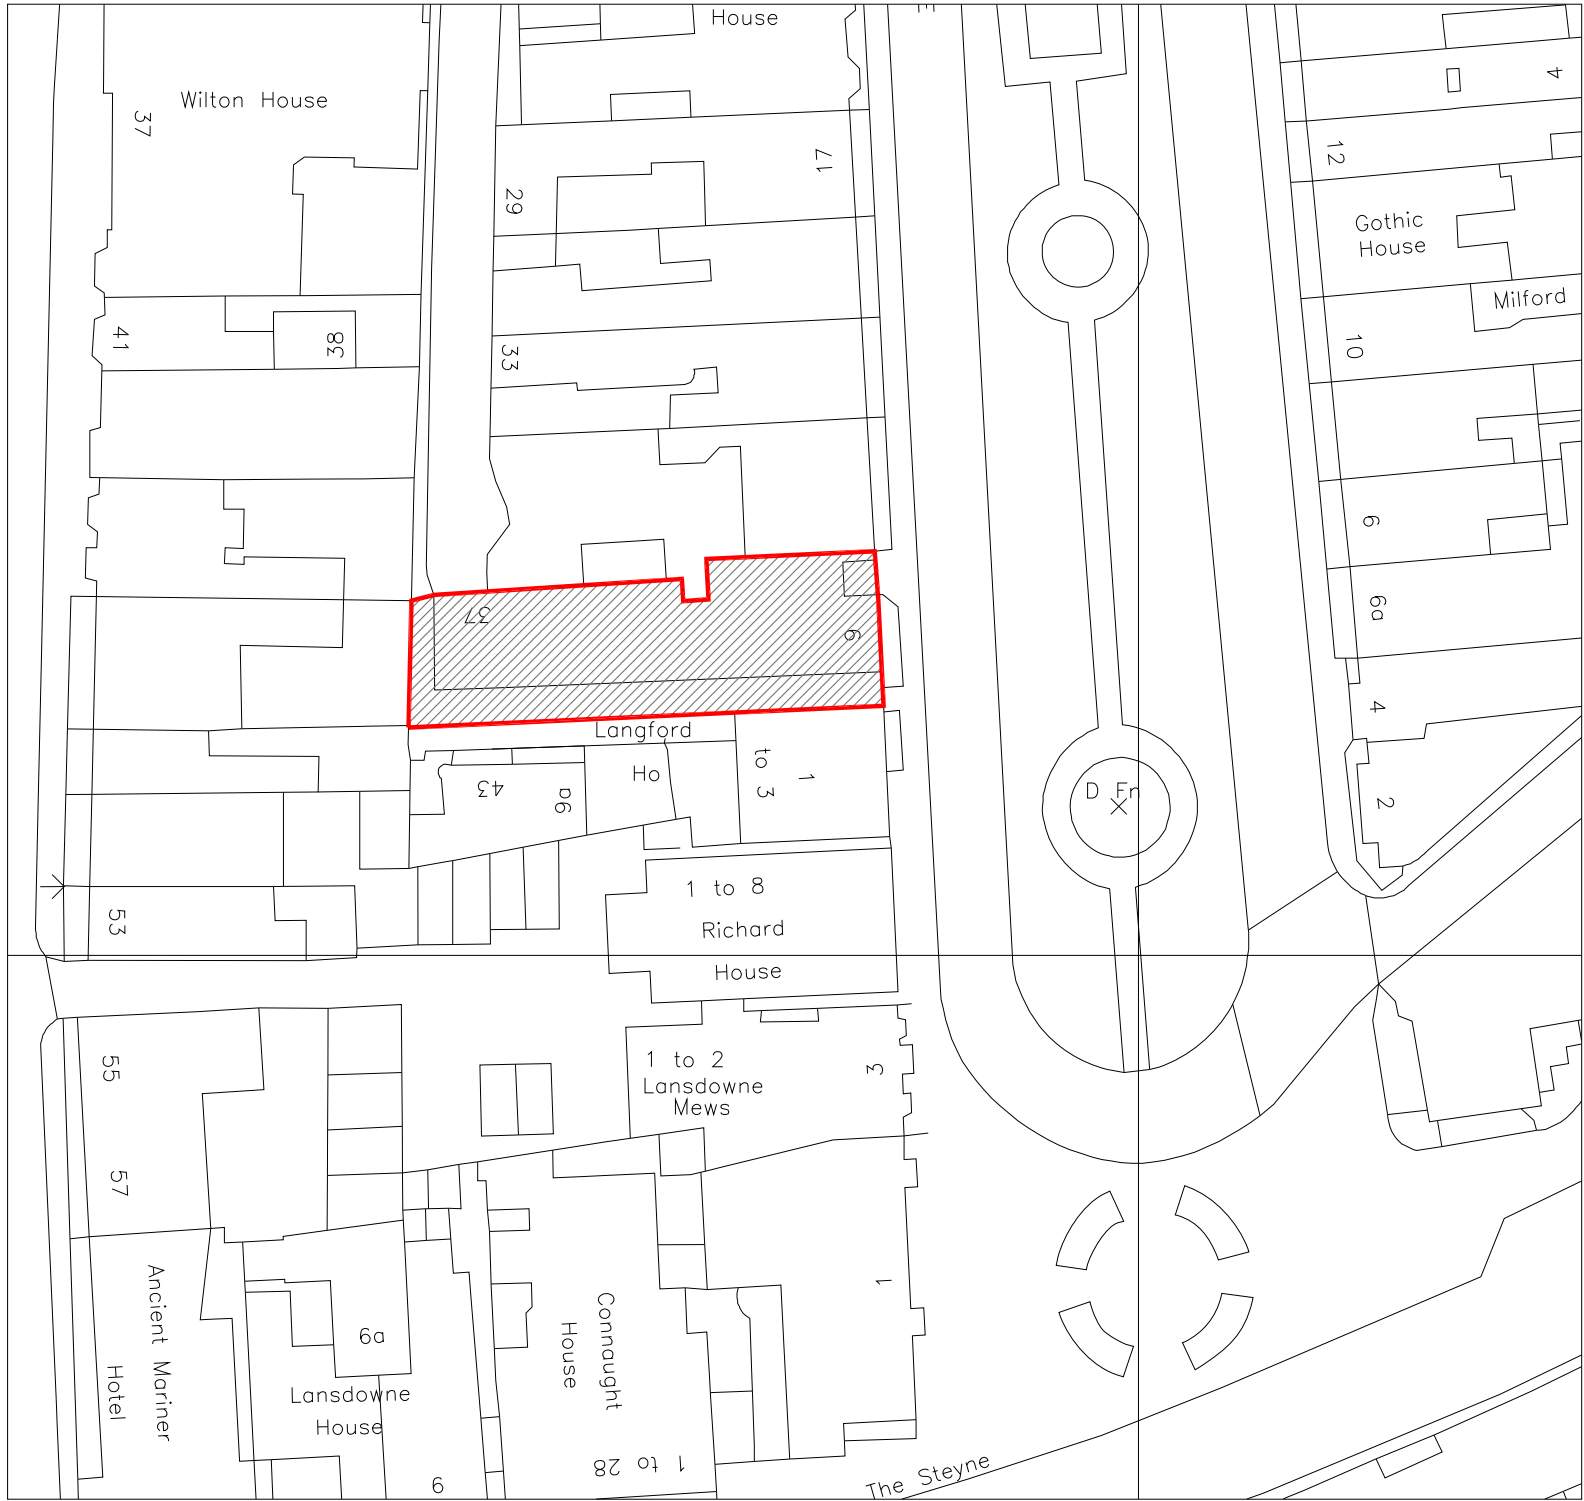


EXISTING SITE PLAN, Sc. 1:500

 

JJR DESIGNS Limited


Figured dimensions only are to be used. All dimensions to be checked on site. Differences between drawings and between drawings and specification or bills of quantities to be reported to JJR Designs Ltd
© This drawing is prepared for the application for:
1. Planning permission
2. Building Regulation Permission
on behalf of the applicant named below and for no other purpose.
The copyright of the drawing and designs remains JJR Designs Ltd.
All copies are only for information about the application, they may not be used for any other purpose without the express written permission of JJR Designs Ltd.

Revisions:

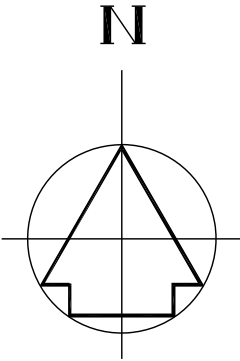

LEGEND:

- AREA OF THE EXISTING BUILDING
- AREA OF THE SITE

 

Suite 2b,
Church House,
94 Felpham Road
Felpham
West Sussex,
PO22 7PG
TEL: 01243 822081

Architectural
Services
Planning
Building Regs
On Site Supervision
Landscape Design

e-mail: info@jjrdesigns.com

Client:

ROCCO HOMES

Project:

9 THE STEYNE , BATH HOUSE
BOGNOR REGIS , PO21 1TX

Drawing Title:

SITE PLAN

Issue status:
Outline proposals ☐ Production information ☐ Scheme design ☐
Tender drawing ☐ Detail design ☐ Contract drawing ☐

Scale: 1: 500	Drawn: V. Botezat	Checked: R.Stefonski	Approved: 	Date: 29.05.2018
Job No: 1342	Drawing No: 101		Revision: 	