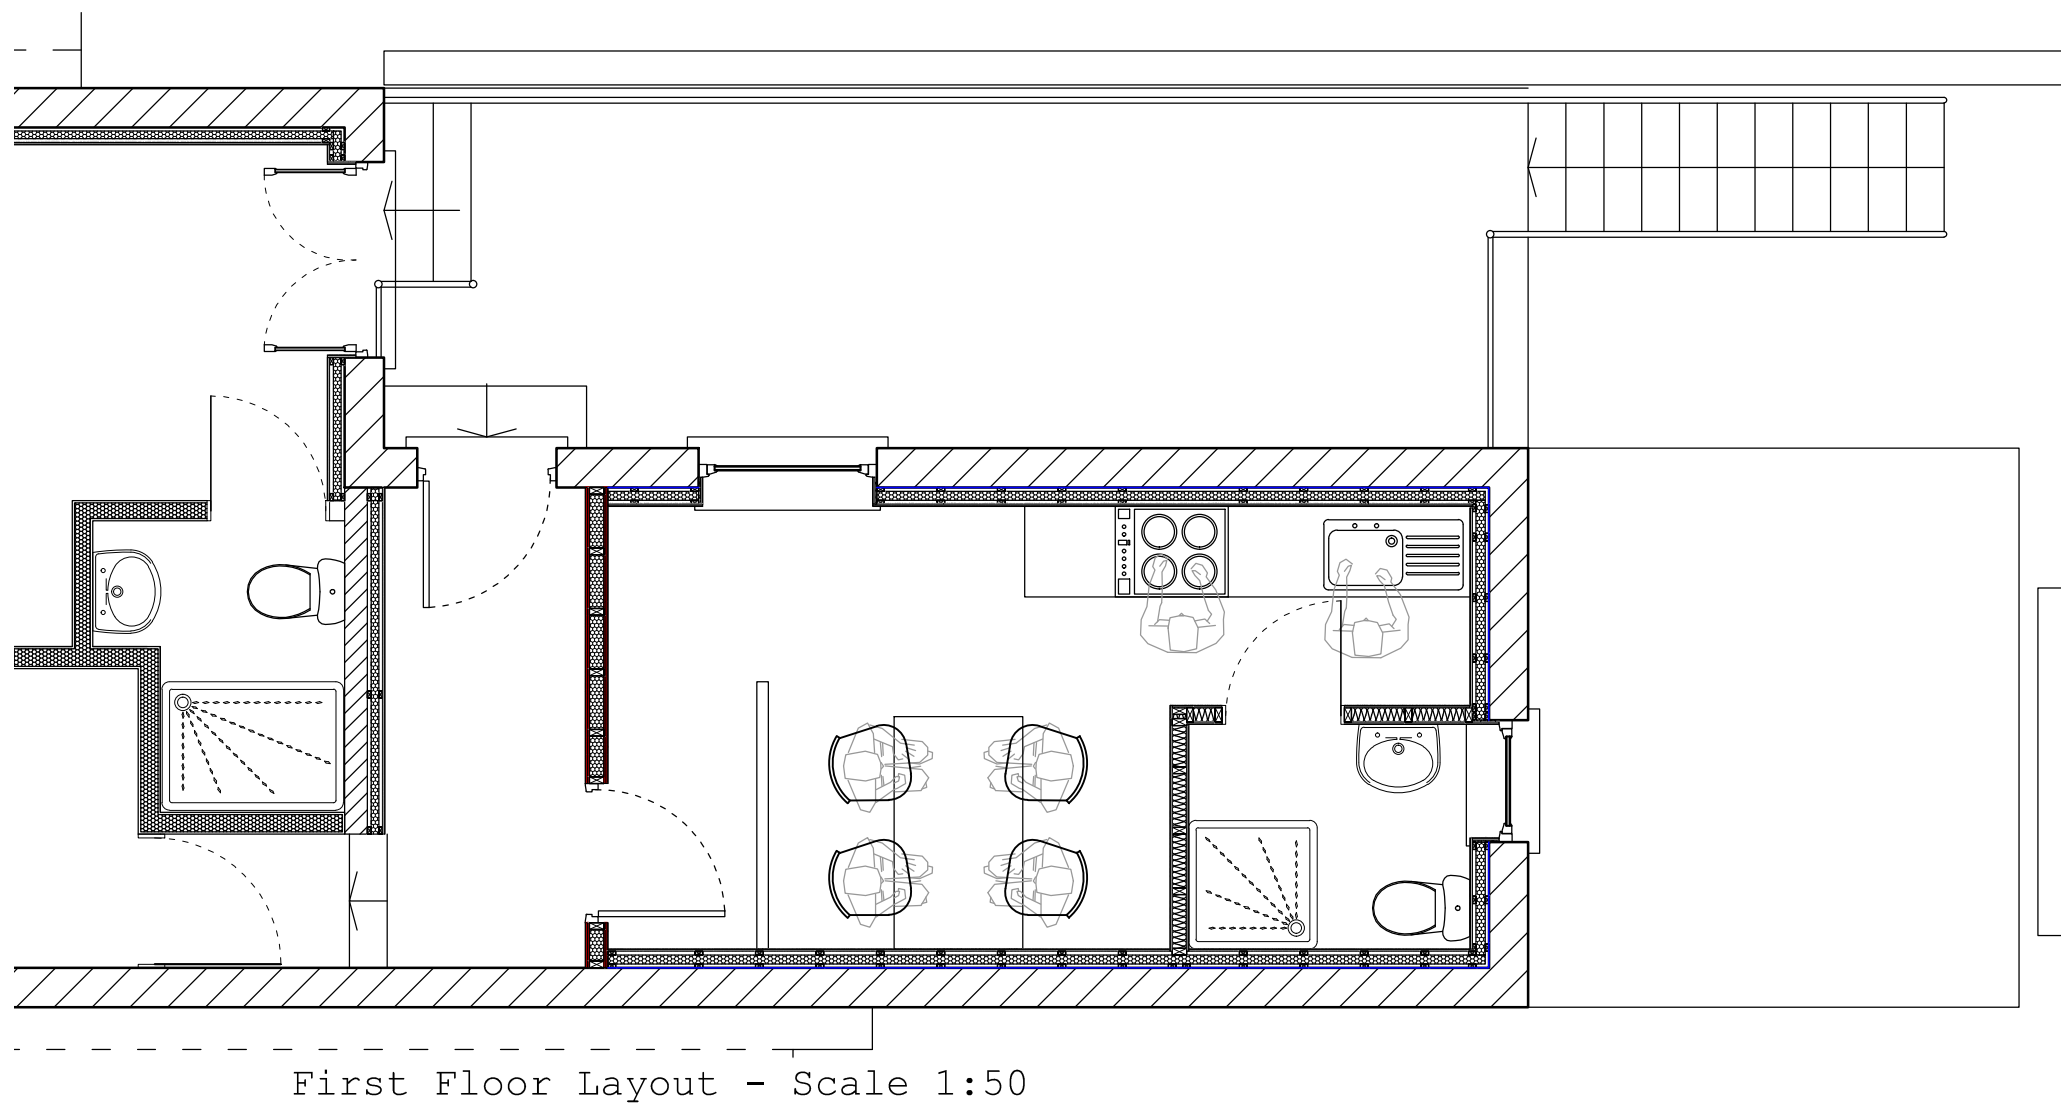
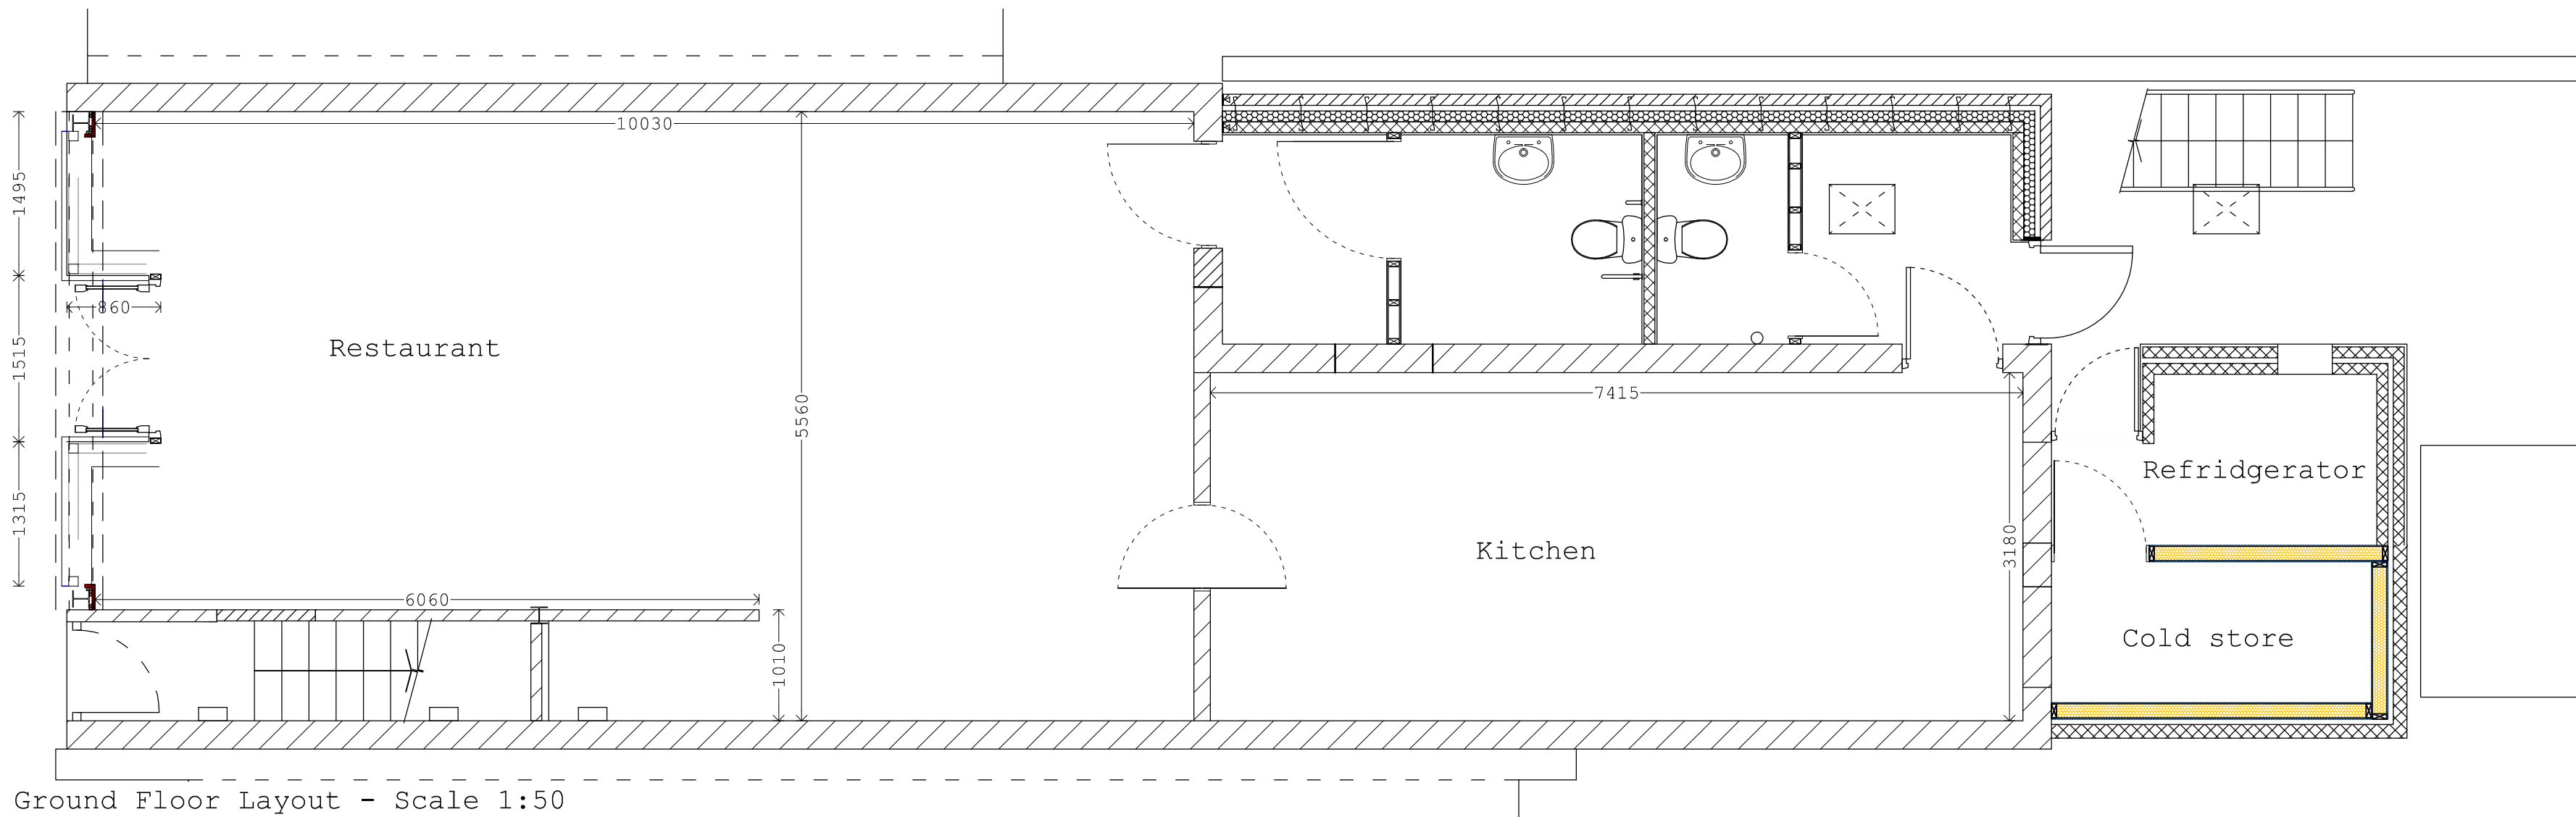
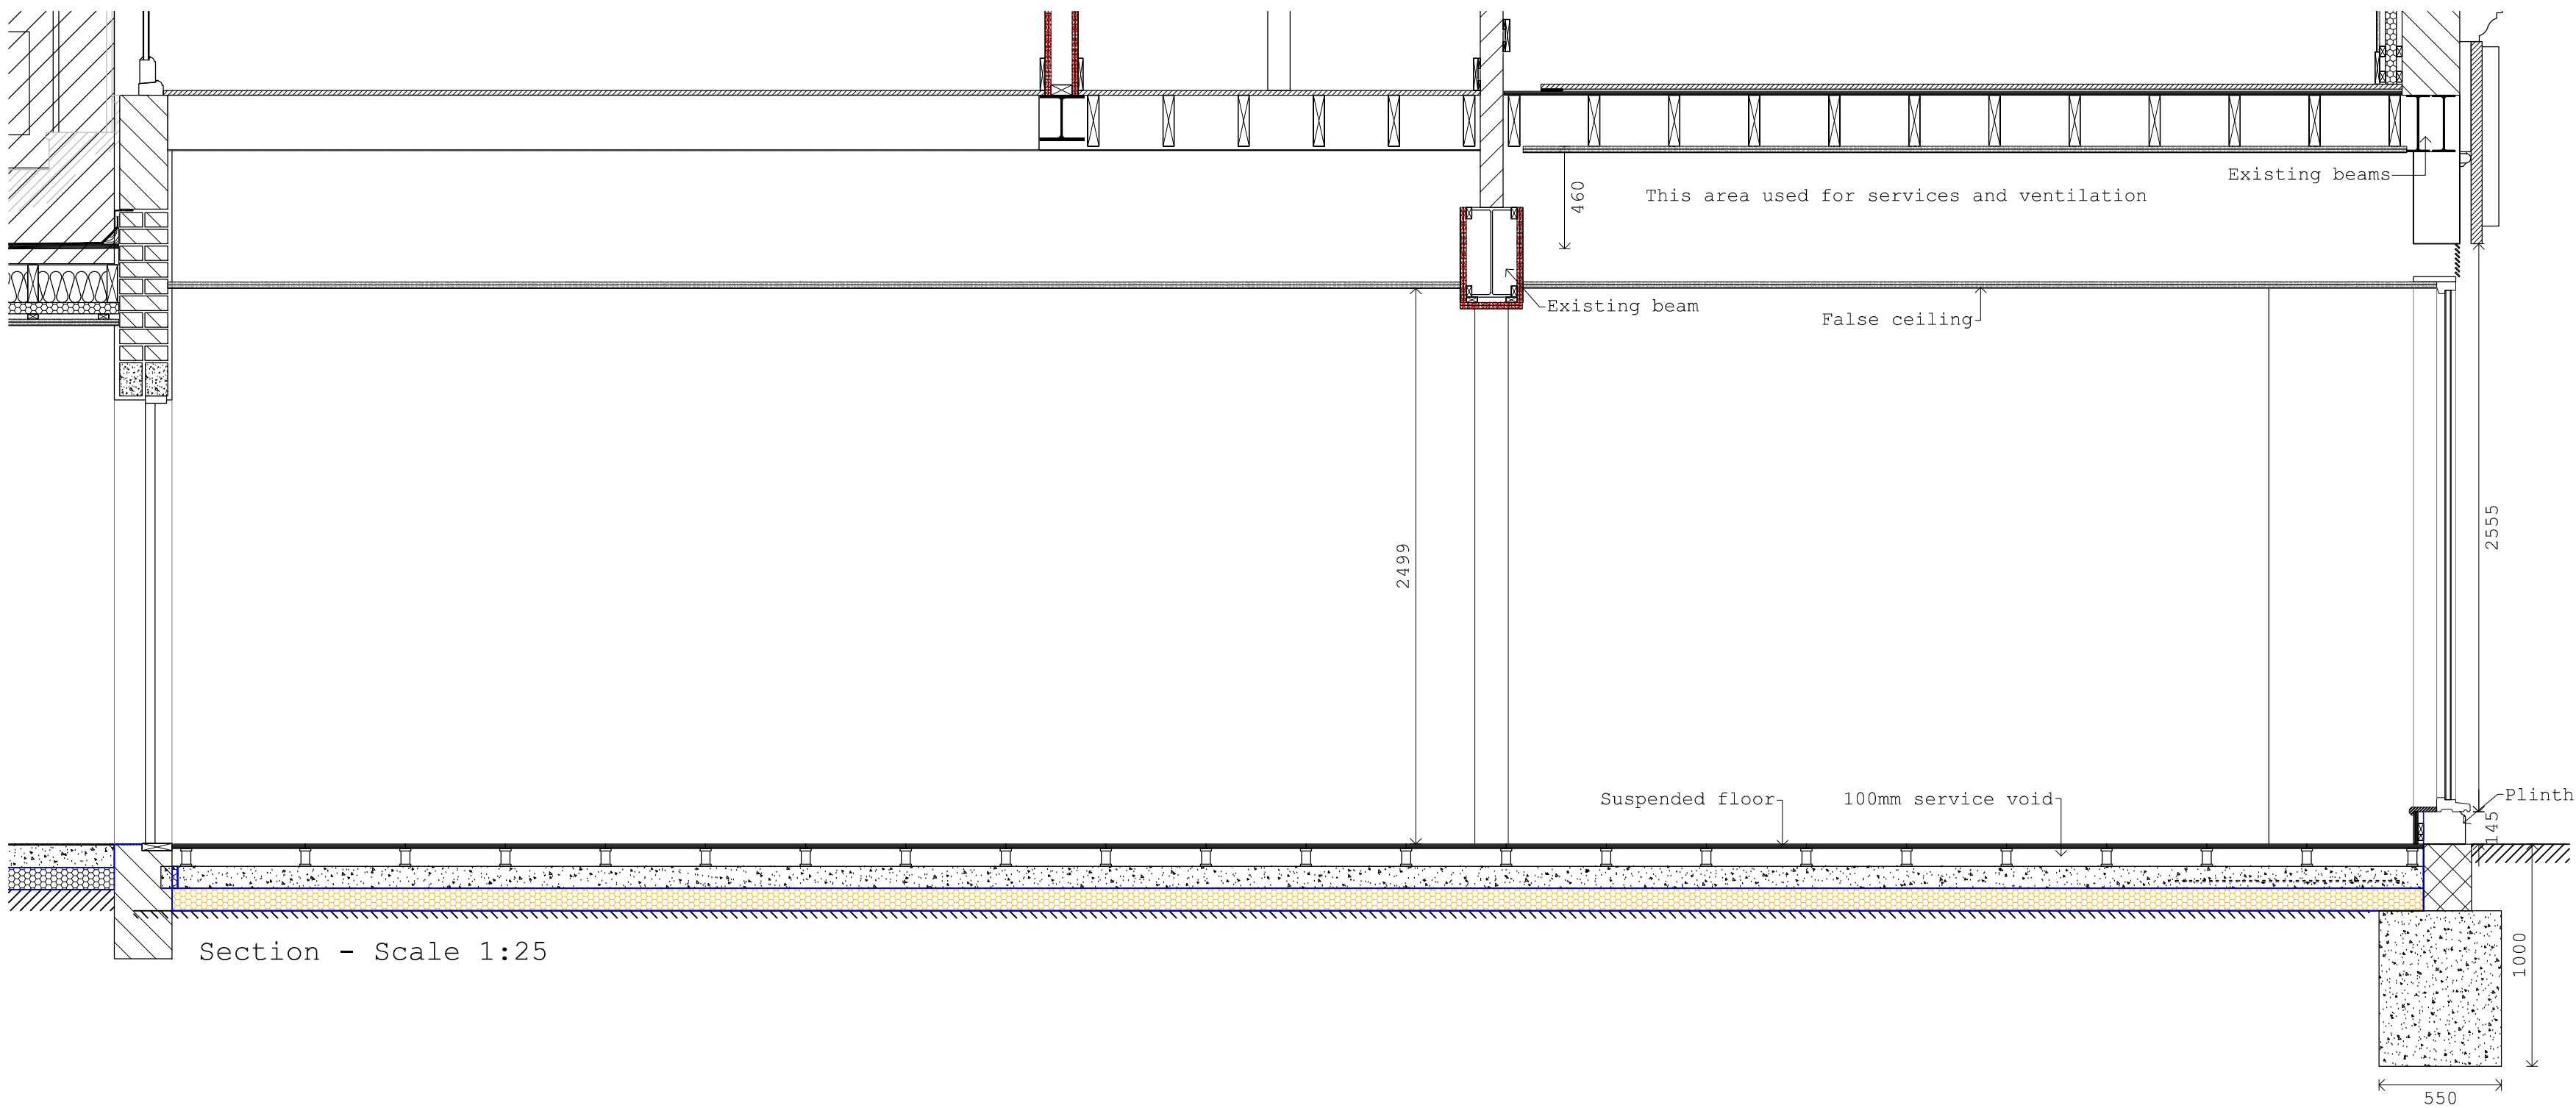


General Refer status of drawing for use of this drawing. Only dimensions shown on drawings with the status 'Construction' are to be used for construction of the structure or the ordering of materials. For all other drawing states, the dimensions shown are for indication only and should be checked on site before being used. Any discrepancies or variations in any of the dimensions or method of construction should be notified to hemis or the client before commencing work. This drawing shall be read in conjunction with all other drawings and documents(see Drawing and Document List).		
Drawing and Document List Drawings DAF14-07-1 Location Plan DAF14-07-2 Site Plan DAF14-07-3 Existing Elevations DAF14-07-4 Existing Floor Plans DAF14-07-5 Existing Sections DAF14-07-6 Proposed Elevations DAF14-07-7 Proposed Floor Plans DAF14-07-8 Proposed Sections DAF14-07-9 Design and Access Statement DAF14-07-10 Flood Risk Assessment DAF14-07-11 Construction Details DAF14-07-12 Proposed Services and Fire Exits DAF14-07-S03 Structural Layout and Dimensions DAF14-07-S02 Structural Layout and Dimensions DAF14-07-S01 Structural Calculations DAF14-07-R1 Restaurant nl = not issued	Rev C A A C C D A B A B B B B B	
Notes		
0metres 1 2 Scale 1:50		
Rev A: First Issue Rev B: door changed Rev C: Planning Issue		
Drawing Number DAF14-07-R1	Rev C	Issue Date 13 July 2017
Title Restaurant		
Scale 1:50@A1		
hemis "The Heliconette" 23a Highland Road Southern PORTSMOUTH PO4 8EY daniel@hemis.co.uk - 07570 654 288		
Project Restaurant and Shop Front		
Address Jasmine House, 23 Station Road, Bognor Regis PO21 1QD		
Status Planning		