




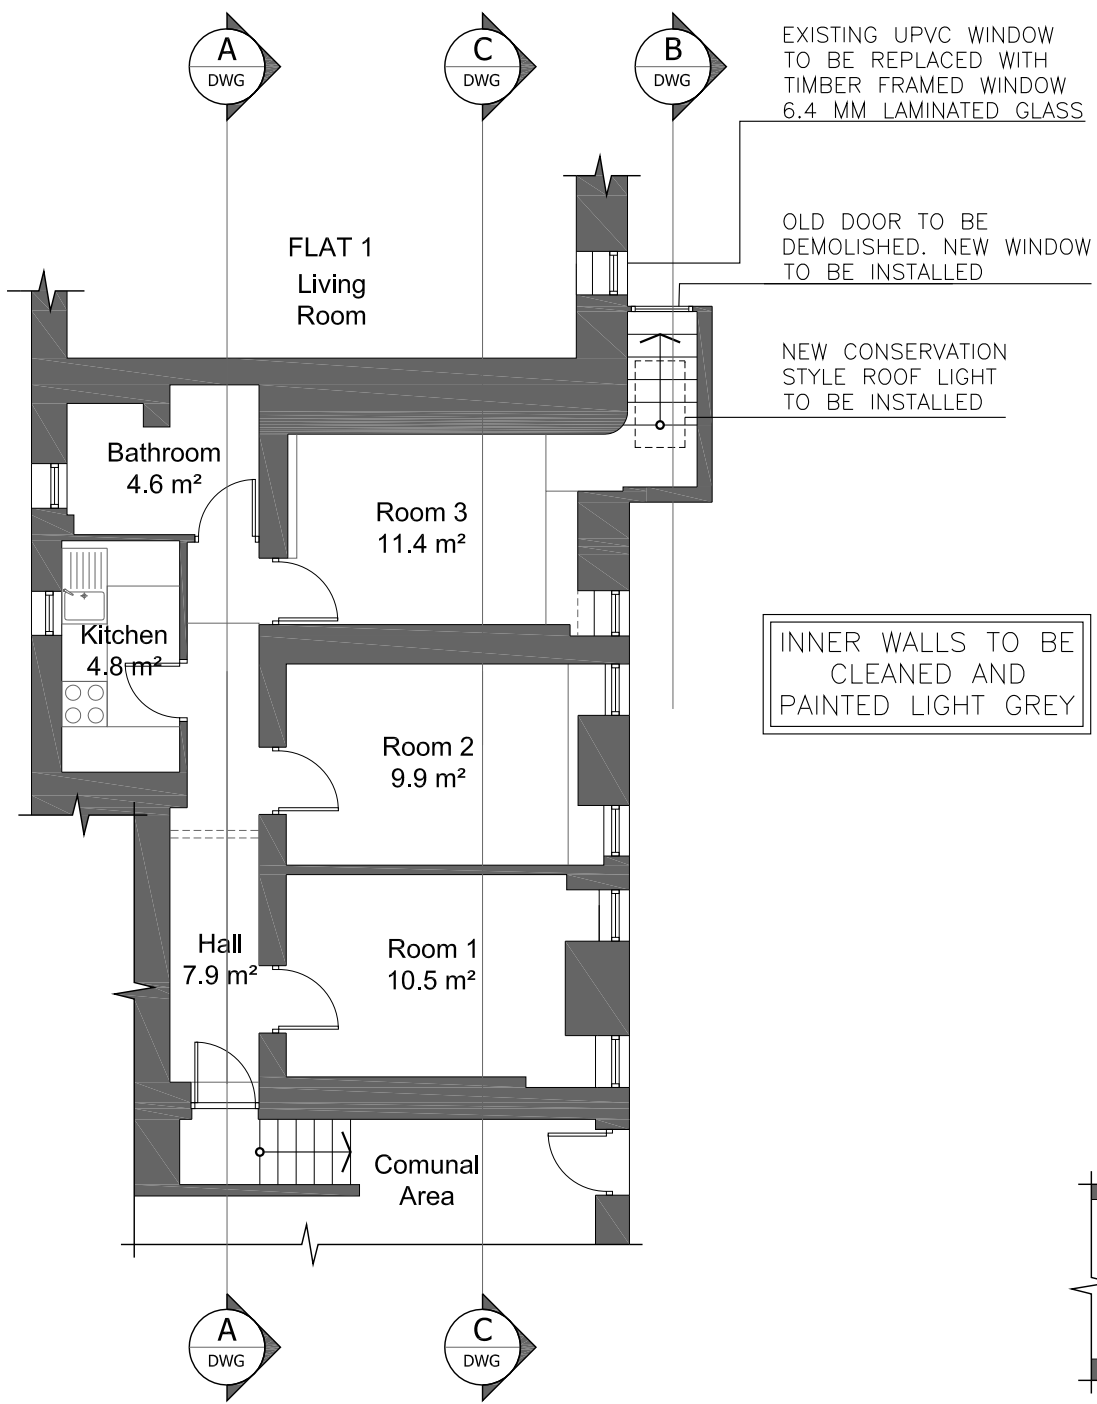


PROPOSED FLOOR PLAN , FLAT 6

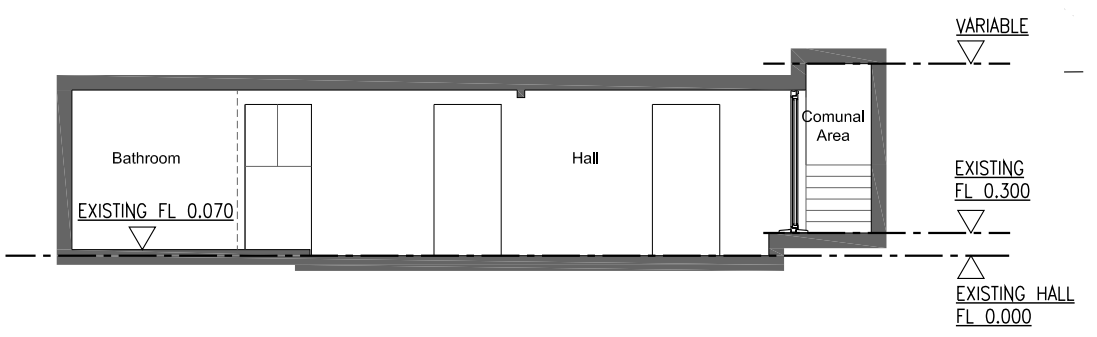

SECTION A - A , FLAT 6

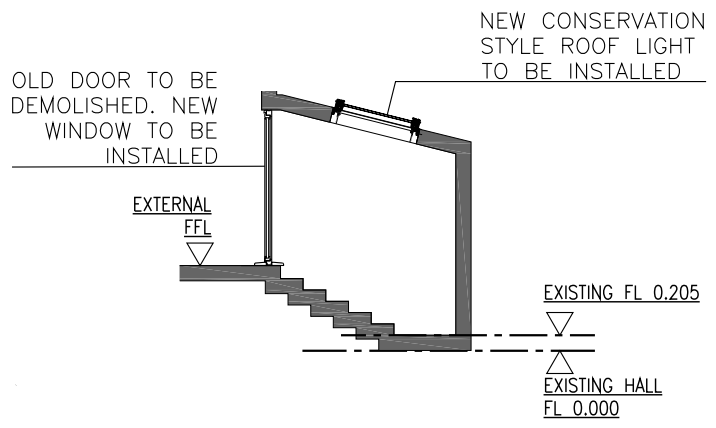

SECTION B - B , FLAT 6

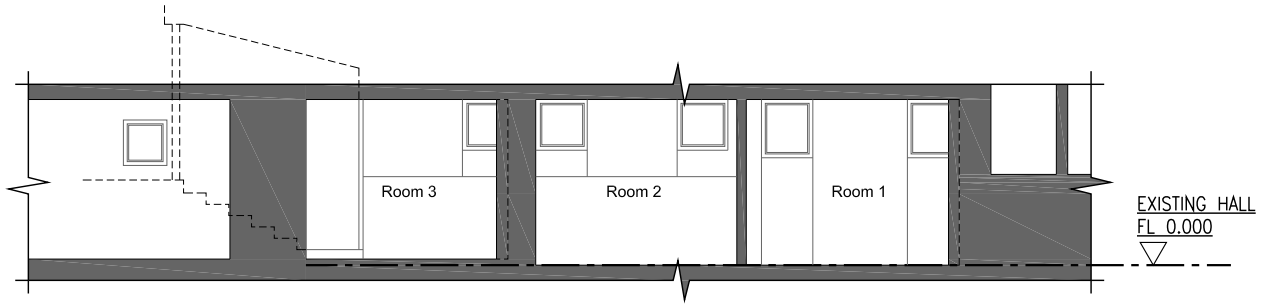


SECTION C - C , FLAT 6

JJR DESIGNS Limited


Figured dimensions only are to be used. All dimensions to be checked on site. Differences between drawings and between drawings and specification or bills of quantities to be reported to JJR Designs Ltd
© This drawing is prepared for the application for:
1. Planning permission
2. Building Regulation Permission
on behalf of the applicant named below and for no other purpose.
The copyright of the drawing and designs remains JJR Designs Ltd.
All copies are only for information about the application, they may not be used for any other purpose without the express written permission of JJR Designs Ltd.

Revisions:

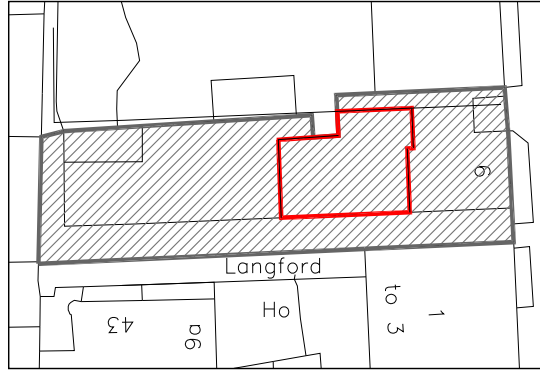

FLAT 6 LOCATION
Sc. 1:500

REV A 03.07.18 – NOTES UPDATED

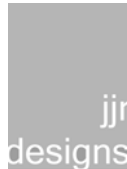

Suite 2b,
Church House,
94 Felpham Road
Felpham
West Sussex,
PO22 7PG
TEL: 01243 822081

Architectural
Services
Planning
Building Regs
On Site Supervision
Landscape Design

e-mail: info@jjrdesigns.com

Client:
ROCCO HOMES

Project:
9 THE STEYNE , BATH HOUSE
BOGNOR REGIS , PO21 1TX

Drawing Title:
PROPOSED PLAN AND SECTIONS
FLAT 6

Issue status:
Outline proposals ☐ Production information ☐ Scheme design ☐
Tender drawing ☐ Detail design ☐ Contract drawing ☐

Scale: 1:100	Drawn: V. Botezat	Checked: R.Stefanski	Approved:	Date: 29.05.2018
Job No: 1342	Drawing No: 104	Revision: A		

- NOTE:
- NEW INTERNAL DOORS;
 - OLD WINDOWS TO BE RESTORED;
 - OLD FLOORING TO BE REPLACED WITH NEW;
 - WALL TO BE STRIPPED BACK TO BRICKWORK;
NEW DIMPLE MEMBRANE TO BE ADDED AND
OLD COVING TO BE REPLACED;
 - NEW ALARM SYSTEM TO BE INSTALLED;

