




FLANK ELEVATION

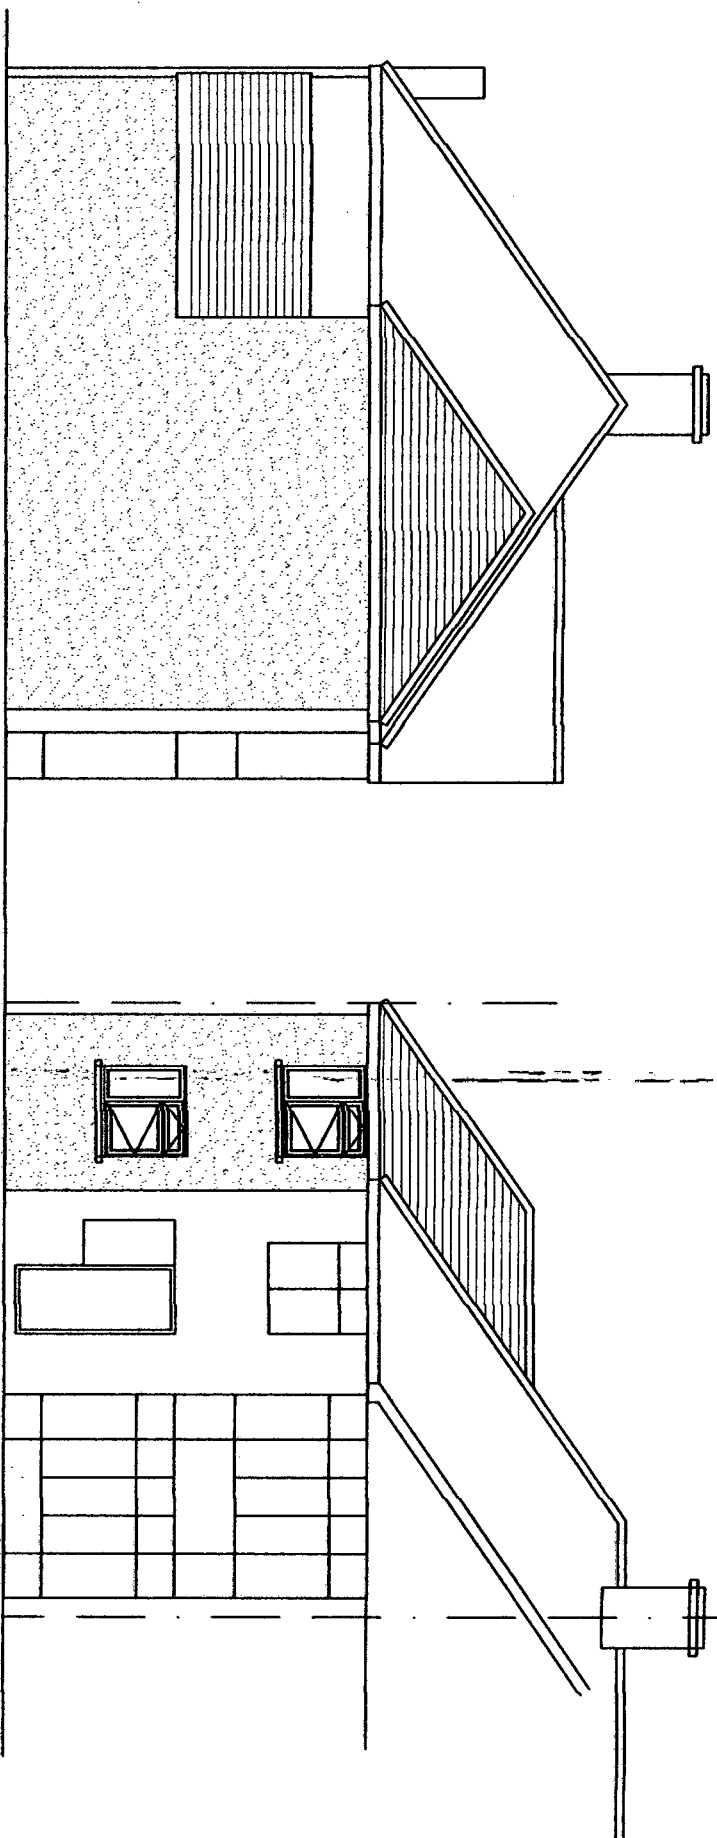

FRONT ELEVATION

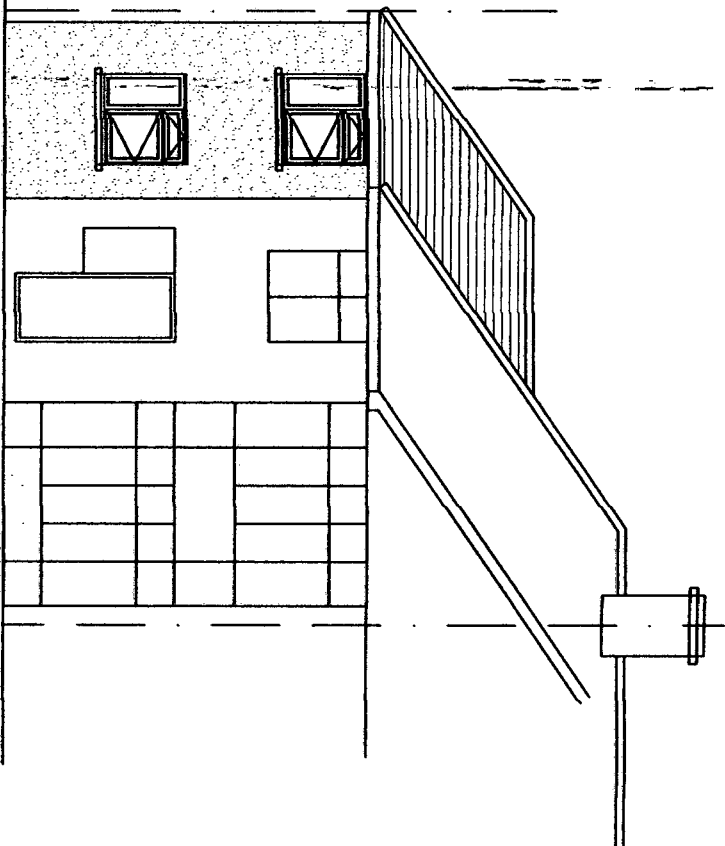

REAR ELEVATION

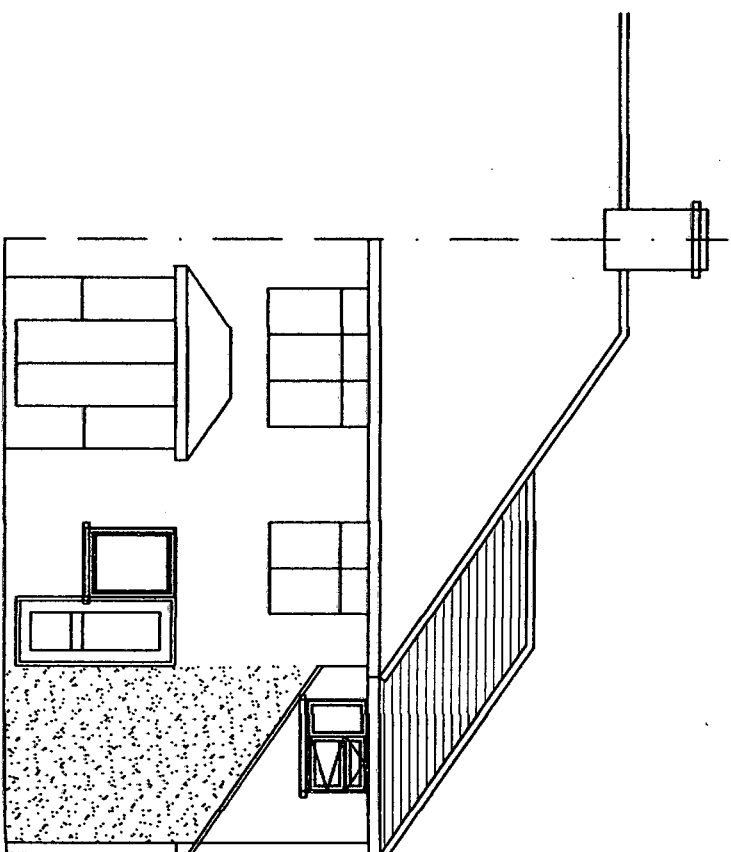

RECEIVED				
				ON
ARUN DISTRICT COUNCIL				

ARUN DISTRICT COUNCIL				
No.	BR	206	07	
RECEIVED 2/7/07				

REVISIONS

Notes

1. These are computerised drawings for the purposes of obtaining planning & building regulations approvals & are based on certain overall measurements.
2. Dimensions shown must not be relied upon and must be checked on site and verified prior to commencement of work.
3. Where applicable this drawing is to be read in conjunction with other consultants' drawings & calculations.
4. Do not scale from these drawings, except for planning purposes
5. Any Work undertaken prior to Planning and Building Regulations Approval is done so entirely at the Client/Contractors own risk

© 2007
- T. Murray

TIM MURRAY MBEING
BUILDING CONSULTANT

8 Shaw close
Middleton - on - Sea
West Sussex, PO22 7TQ
Tel: 01243 586273

PROJECT DETAIL
91 CHICHESTER ROAD
BOGNOR REGIS
WEST SUSSEX
PROPOSED EXTENSION
FOR: MR AND MRS G. SHAW

DRAWING	SCALE
ELEVATIONS	1/100
DATE: JUNE 2007	
DRAWN: T. Murray	
DRAWING: 07/19/2	REVISION: