





AERIAL LOCATION PLAN 1:1250




SITE LAYOUT PLAN 1:500

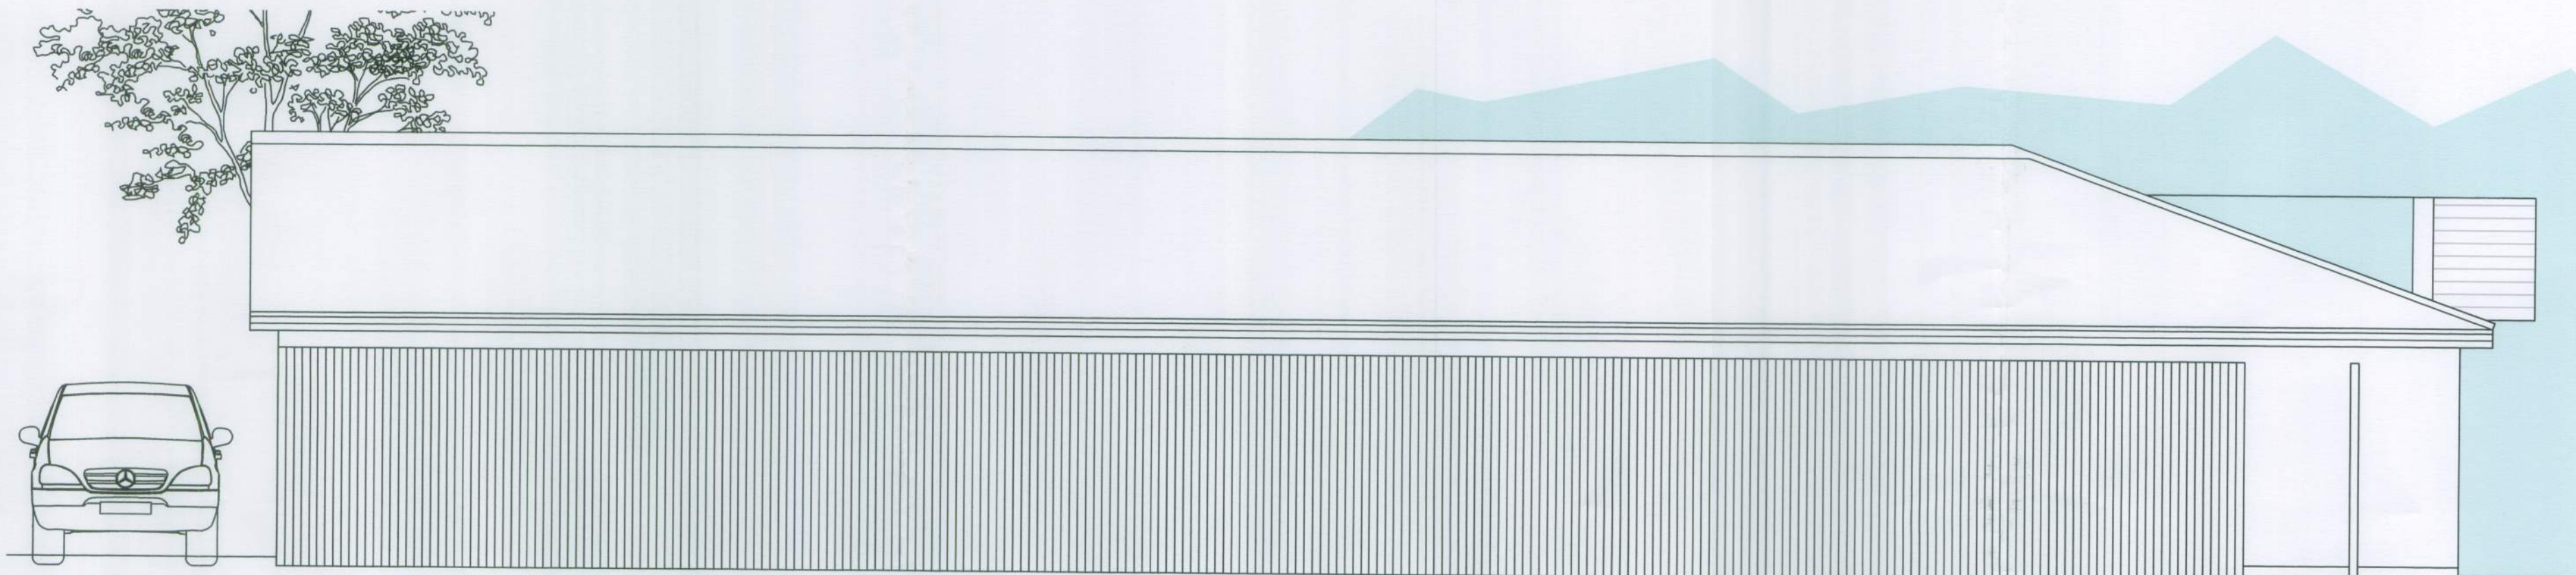


Proposed South Elevation 1:50

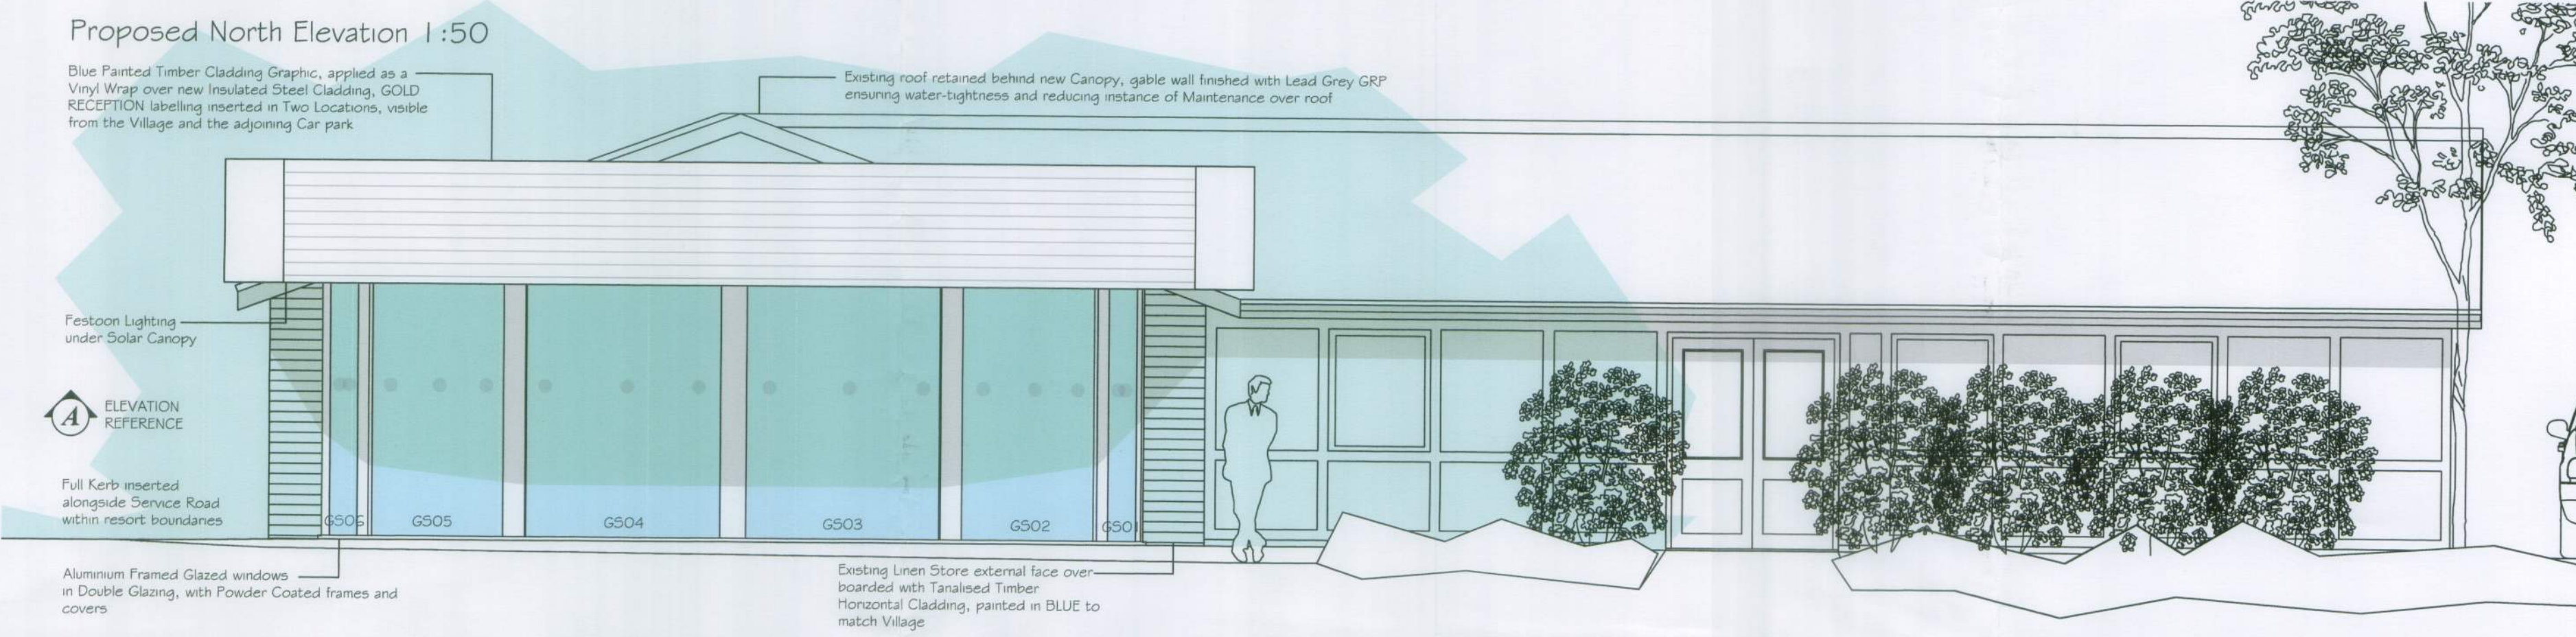


Proposed North Elevation 1:50

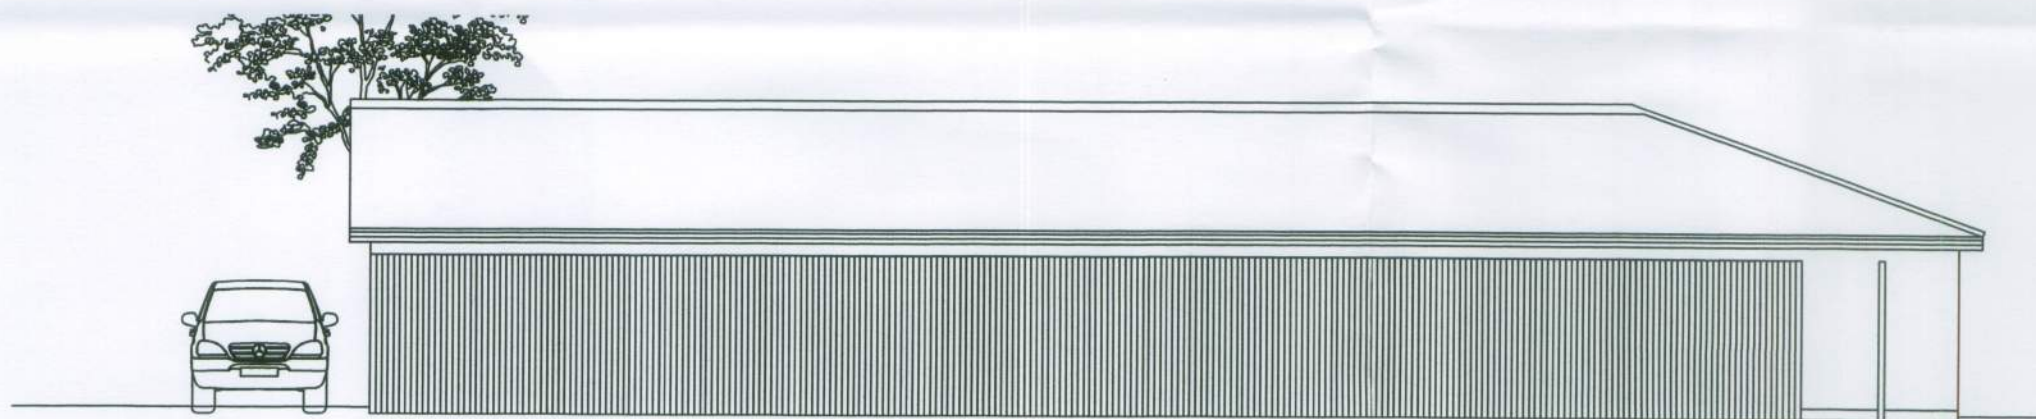

Existing South Elevation 1:100

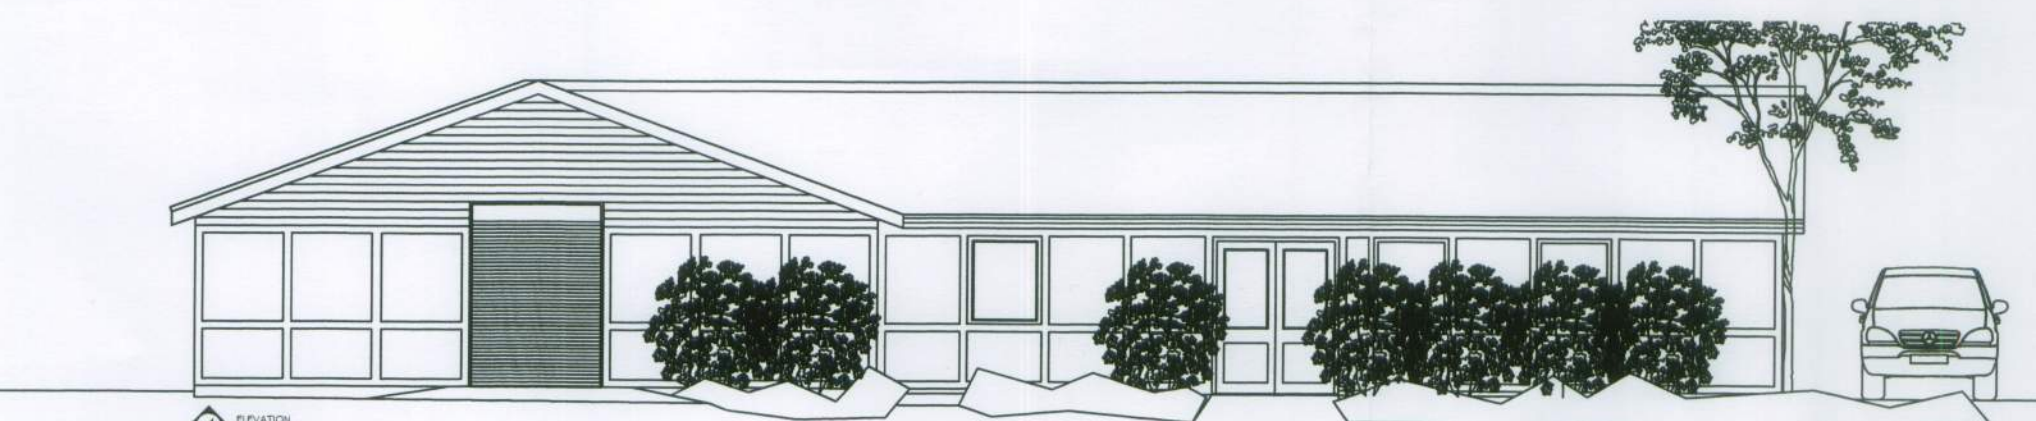


Existing North Elevation 1:100

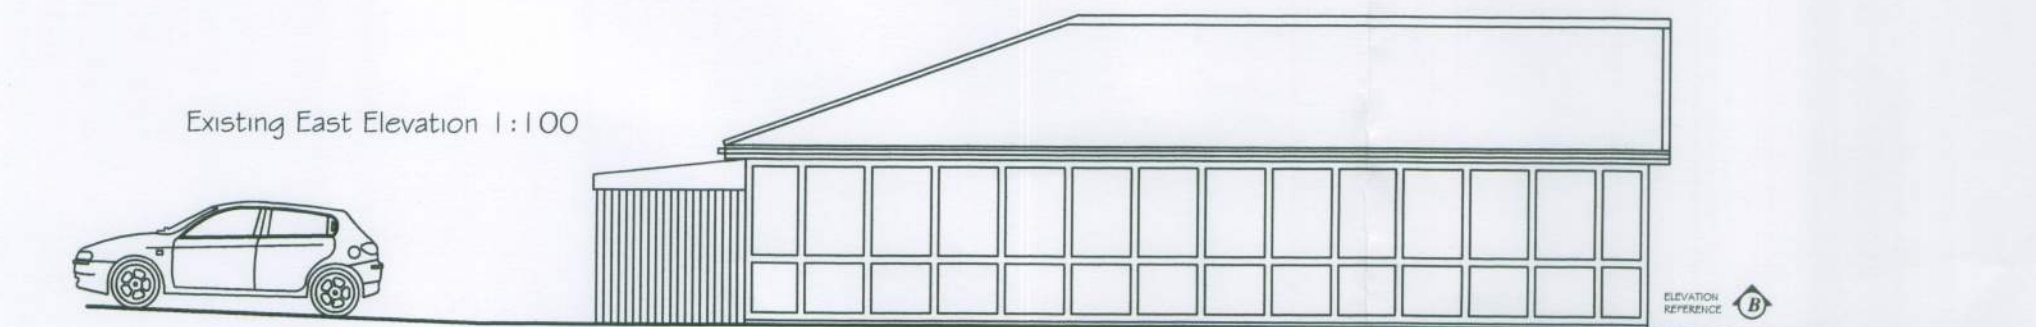


Existing East Elevation 1:100



Existing West Elevation 1:100

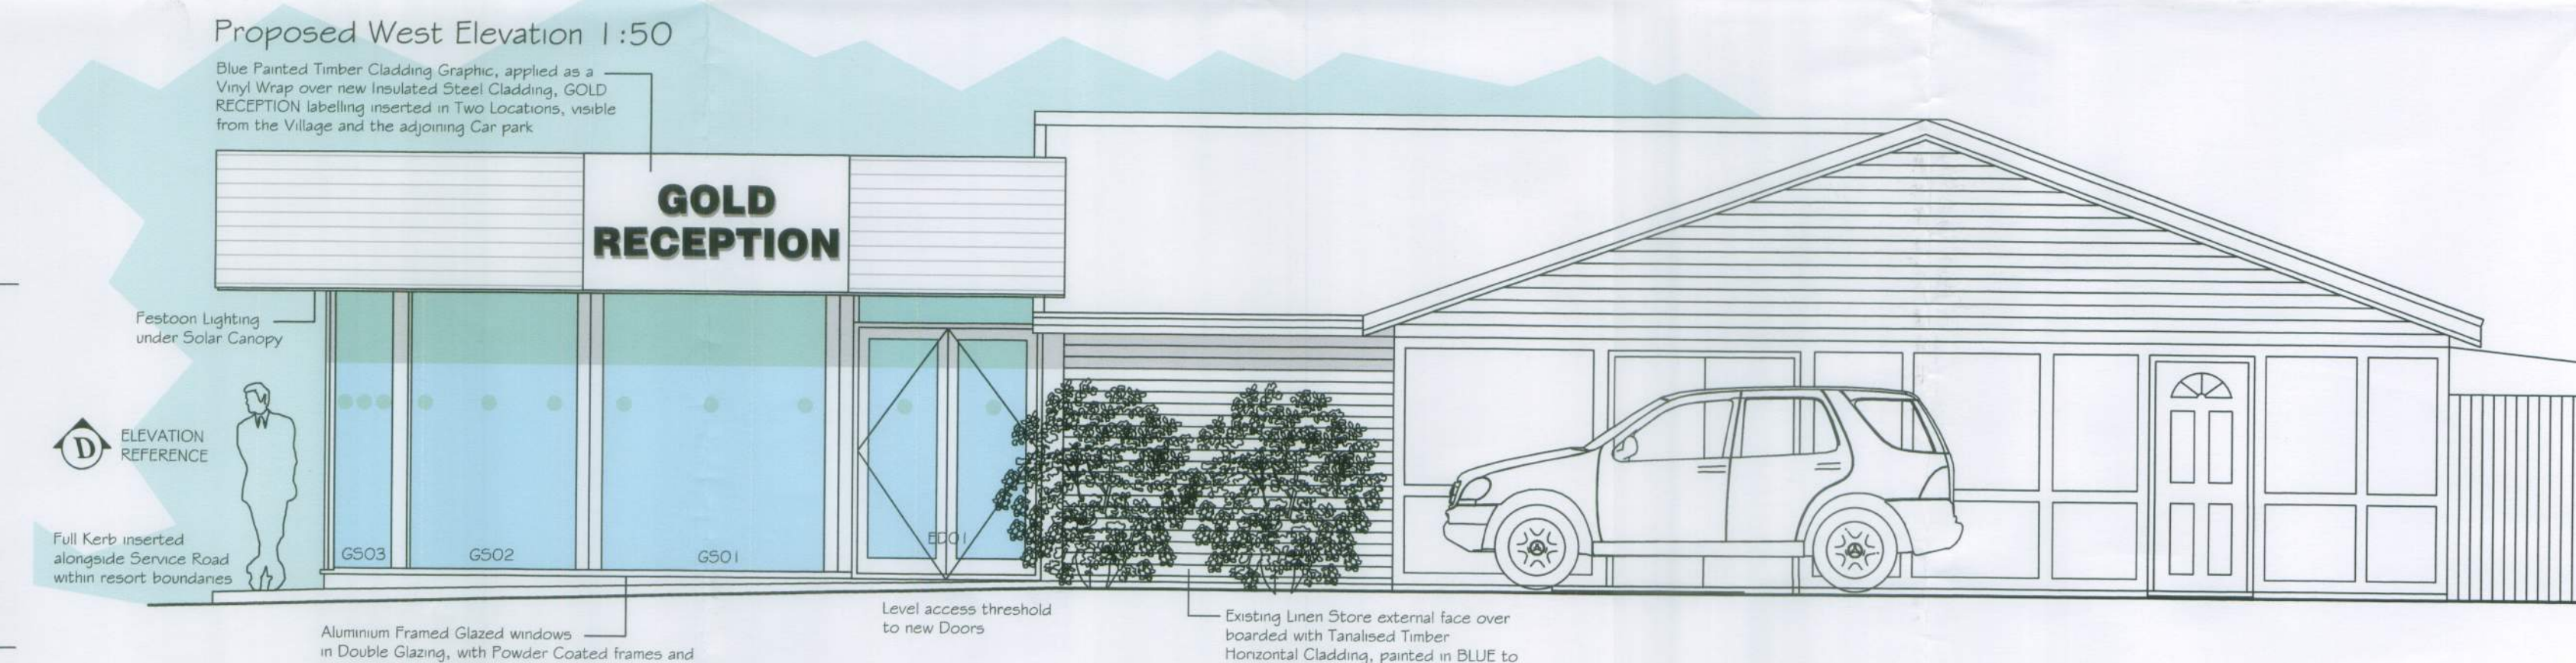

Proposed West Elevation 1:50

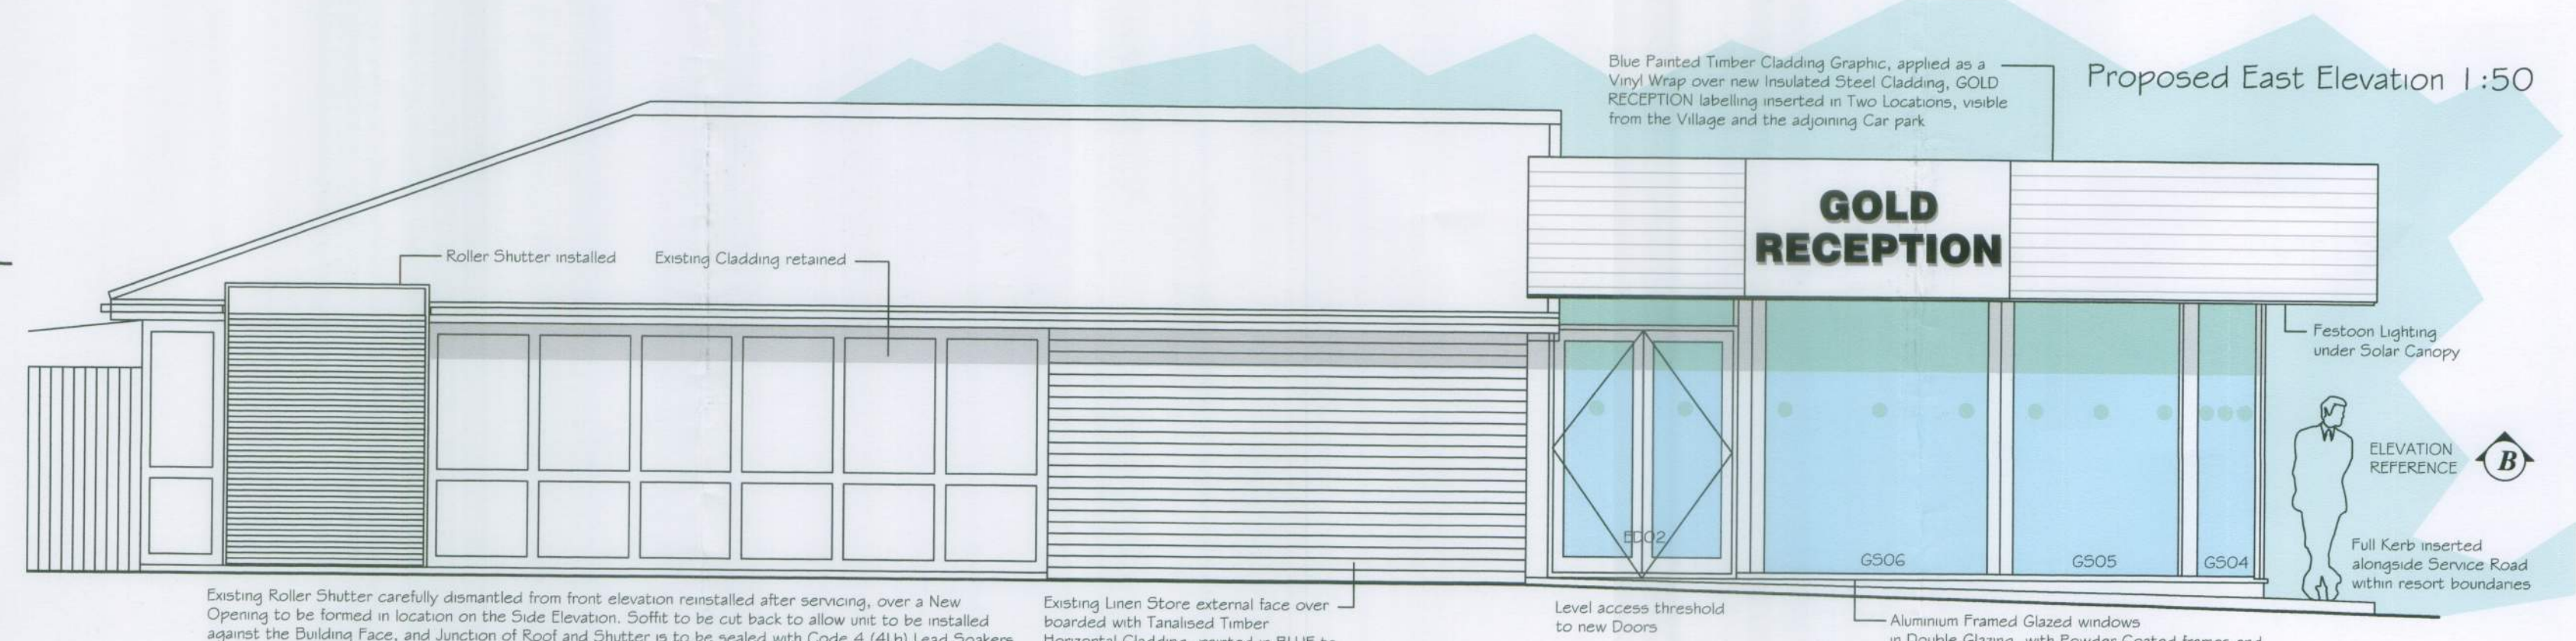

Proposed East Elevation 1:50

IMPORTANT NOTICE

This Drawing remains at all times in the copyright of The Inspired Partnership Limited. This drawing shall not be altered or copied in whole or in part without their prior written consent.

THIS DRAWING HAS BEEN PREPARED FROM SITE SURVEY INFORMATION TAKEN BY OTHERS

Contractors must check ALL dimensions on site. Only figured dimensions are to be worked from. Discrepancies must be reported immediately to the client before proceeding. Neither IPL nor the client accepts responsibility for works undertaken or materials purchased without accurate site assessment and specific measurement.

Where this drawing is used for TENDERING purposes all tendering contractors must undertake site inspection and avail themselves of site conditions, and any discrepancies between a Survey or a Proposal and a Site must be reported immediately to the client and qualified clearly and concisely within any subsequent tendering return.

- ☐ AS BUILT DRAWING
- ☐ DISCUSSION PURPOSES
- ☐ SURVEY
- ☐ CONSTRUCTION ISSUE
- ☐ TENDER ISSUE
- ☒ BUILDING REGULATIONS
- ☒ LPA SUBMISSION
- ☐ LPA PRE-APP DRAWING
- ☐ FEASIBILITY DRAWING
- ☐ CLIENT APPROVAL
- ☐ REVISION

Rev Date Description

Project: NEW GOLD RECEPTION

Client: BUTLINS BOGNOR REGIS
UPPER BOGNOR ROAD
BOGNOR REGIS
WEST SUSSEX
PO21 1JJ



Drawn: JD Approved: SEPT 15
Sheet Size: A1 Scale: 100/50/1250

Sheet Description: EXISTING AND PROPOSED ELEVATIONS & LOCATIONS

Sheet Number: IPL_2015_172_601
Rev: 01-WIP

Please consider the environment before printing