




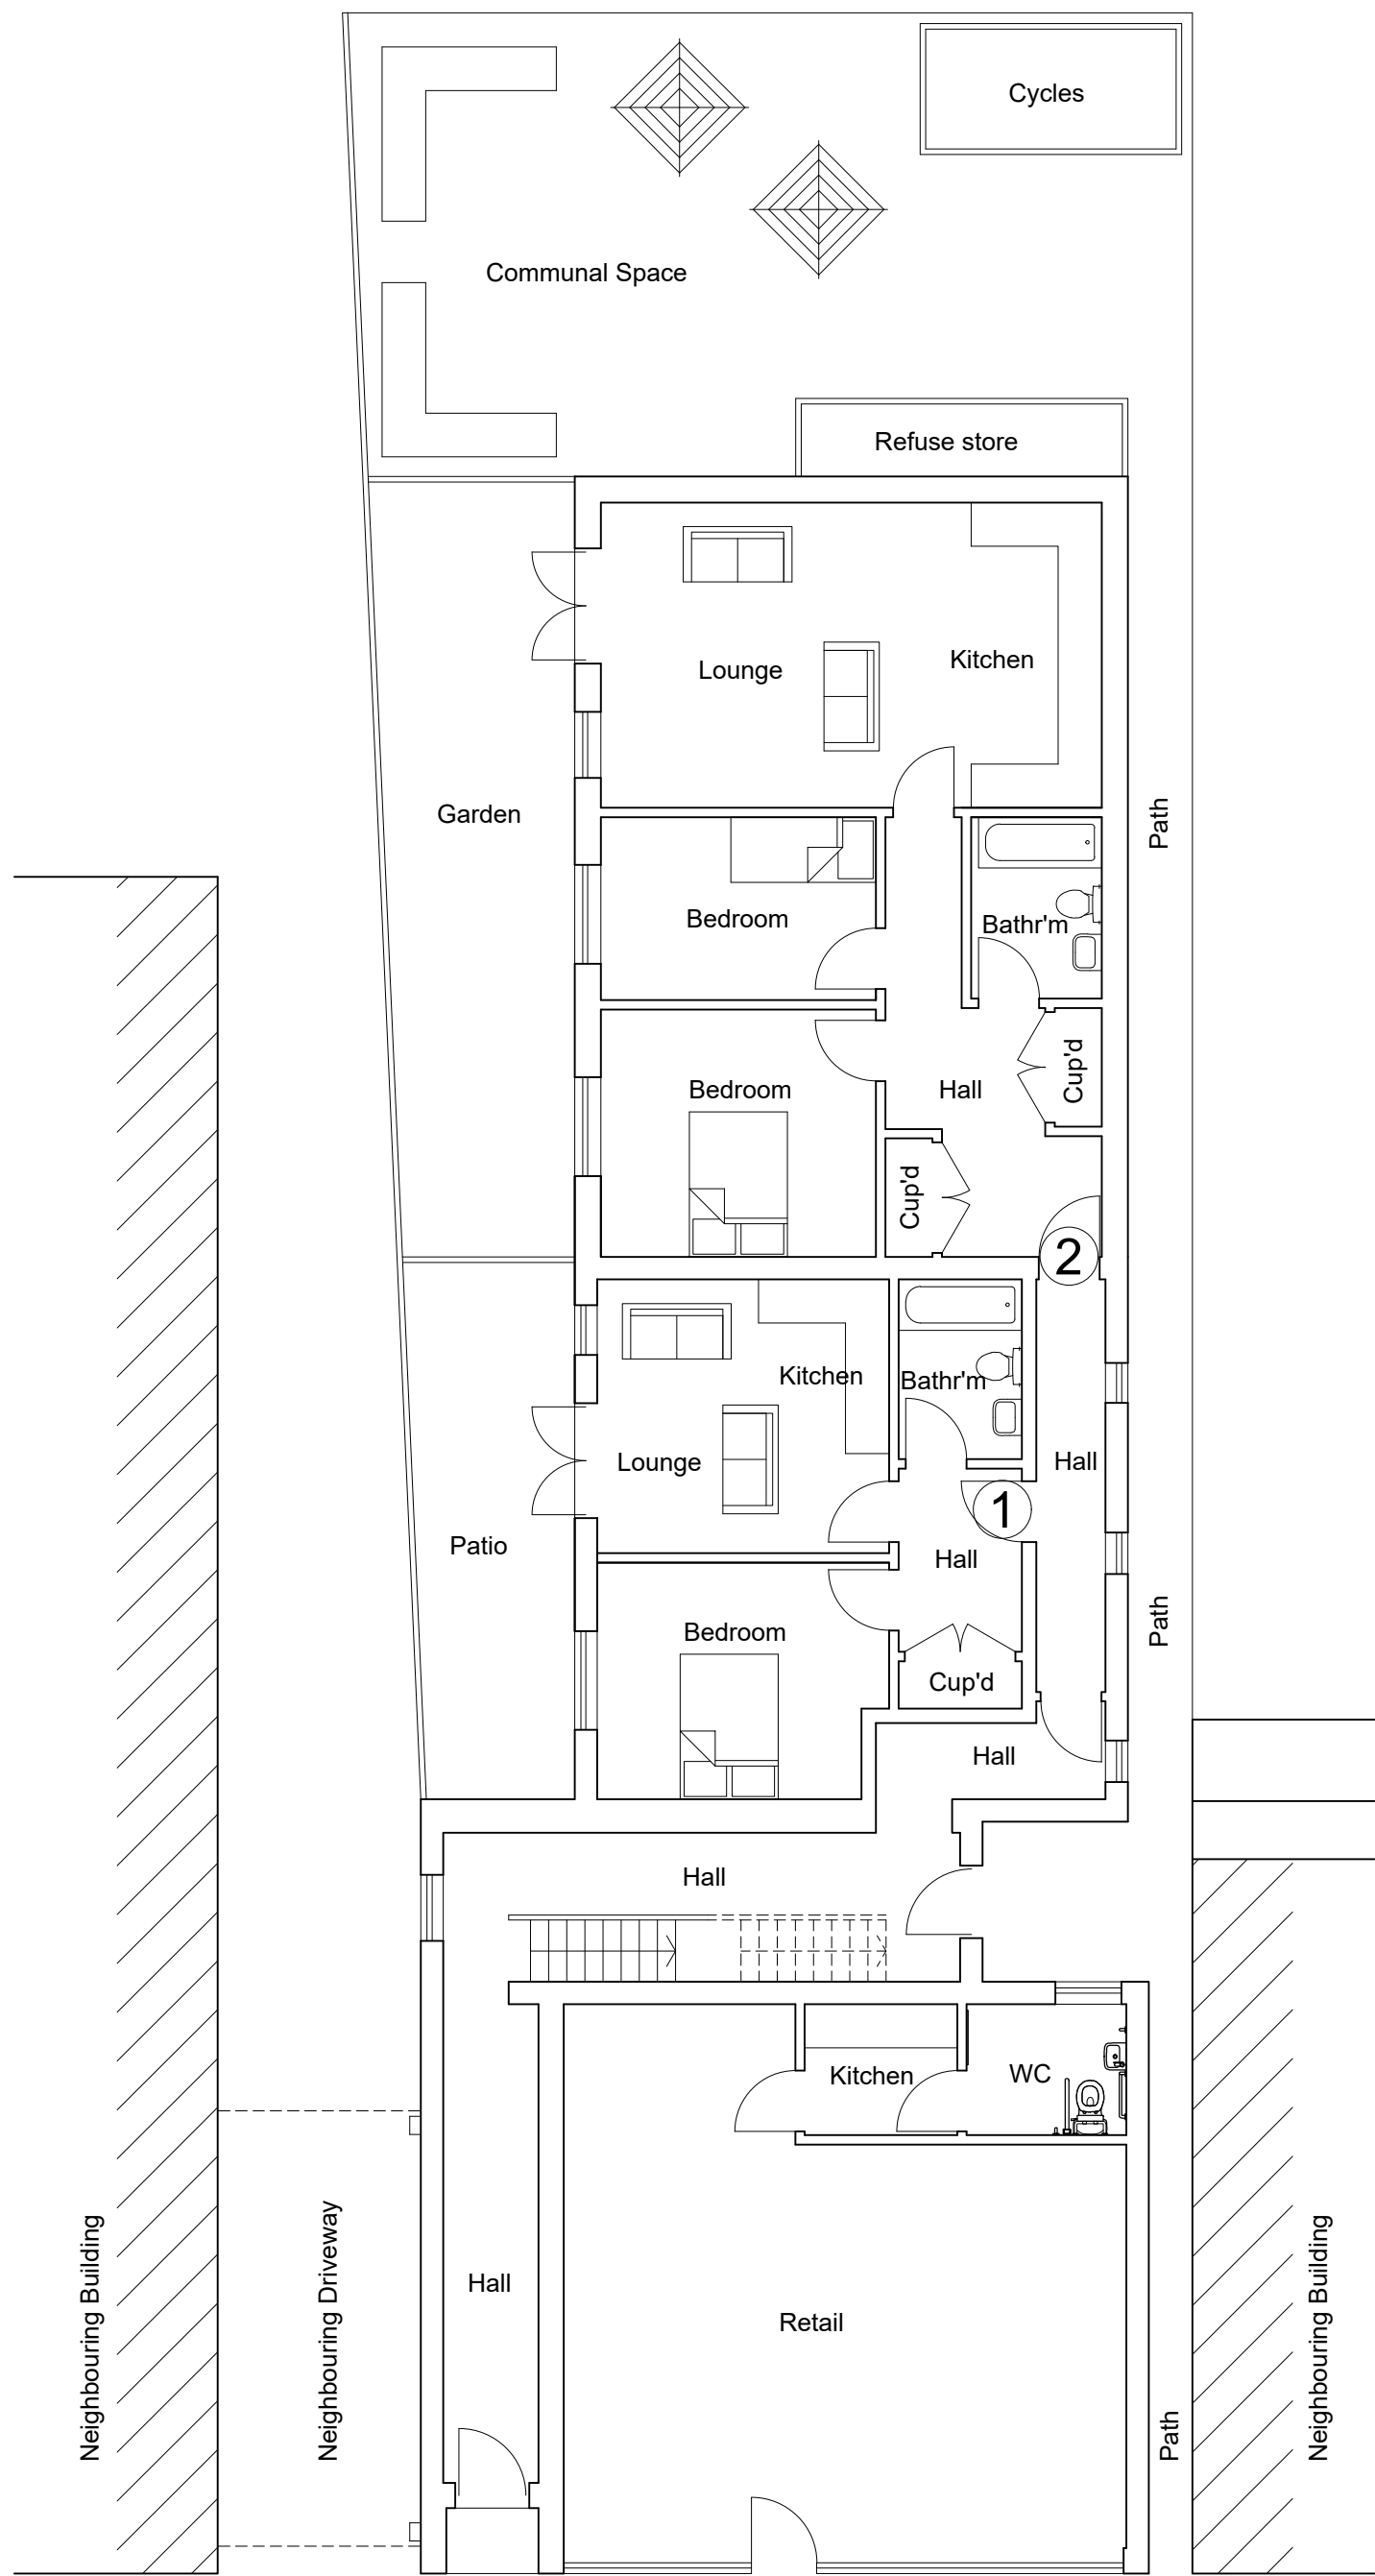


Ground Floor Plan
Scale 1:100

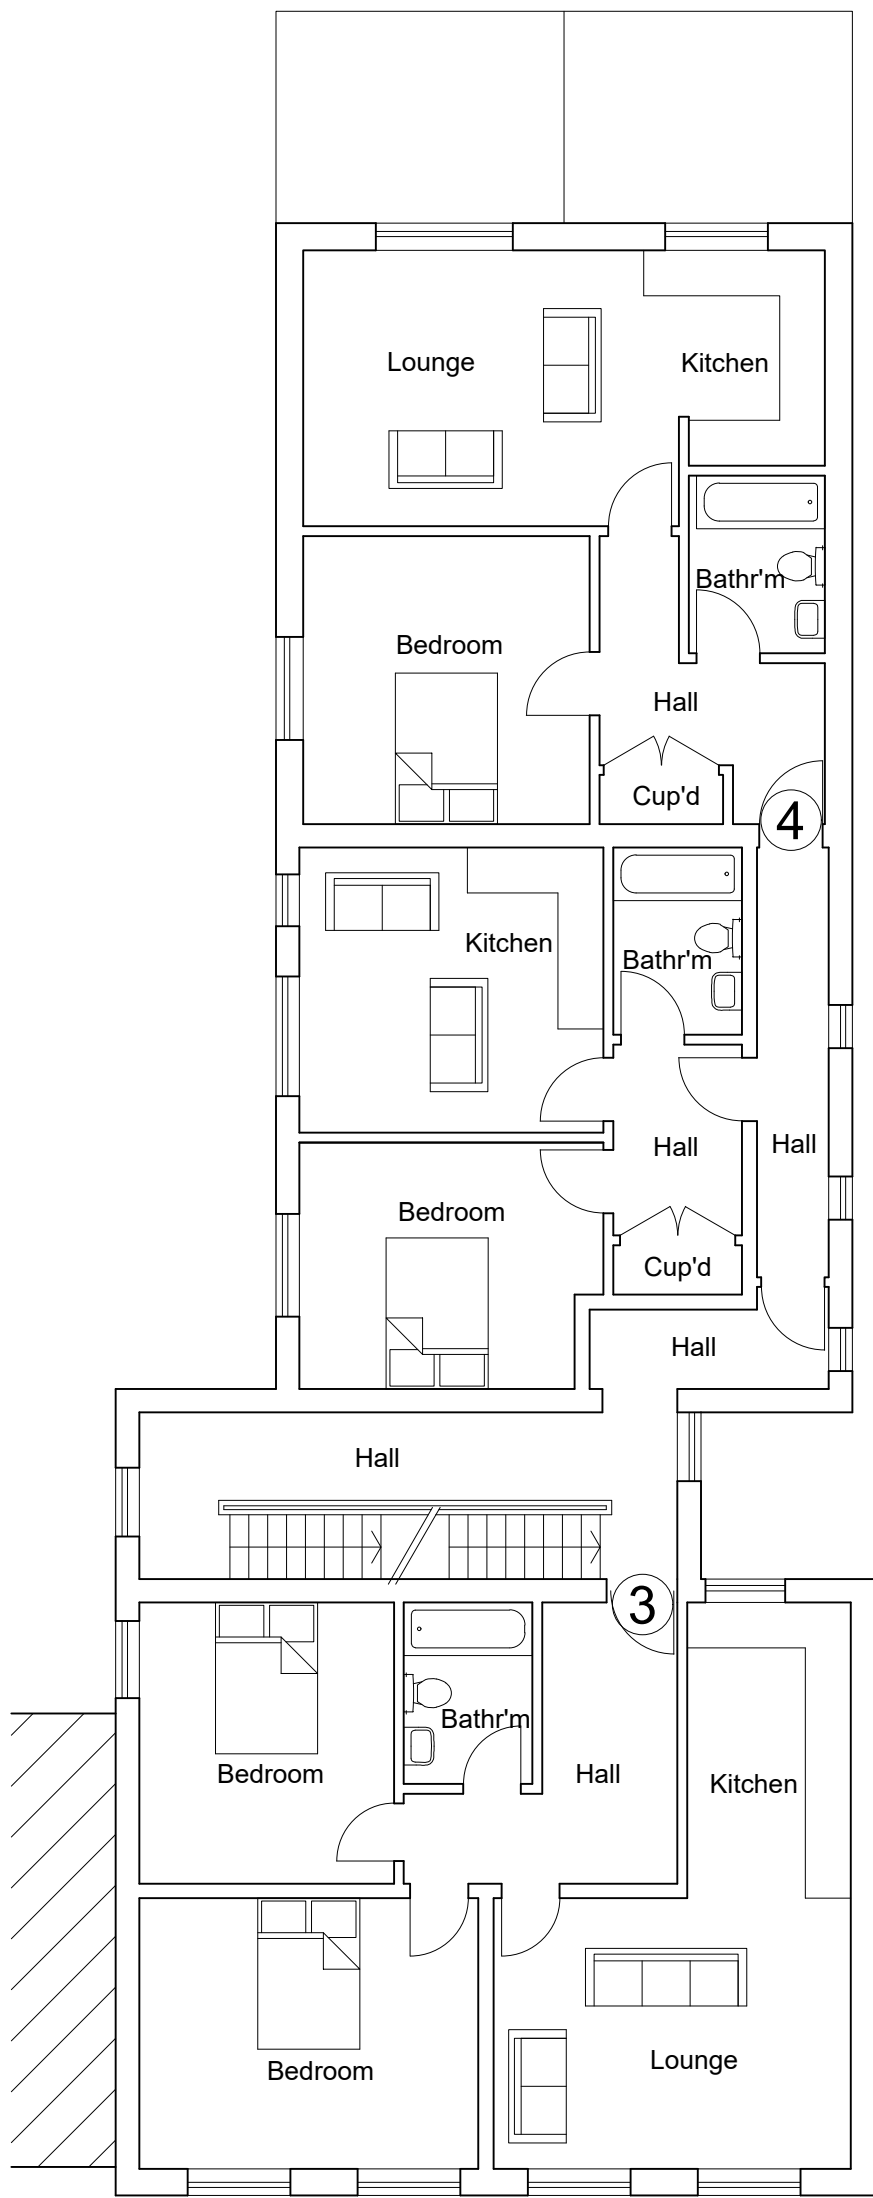

Proposed First Floor Plan
Scale 1:100

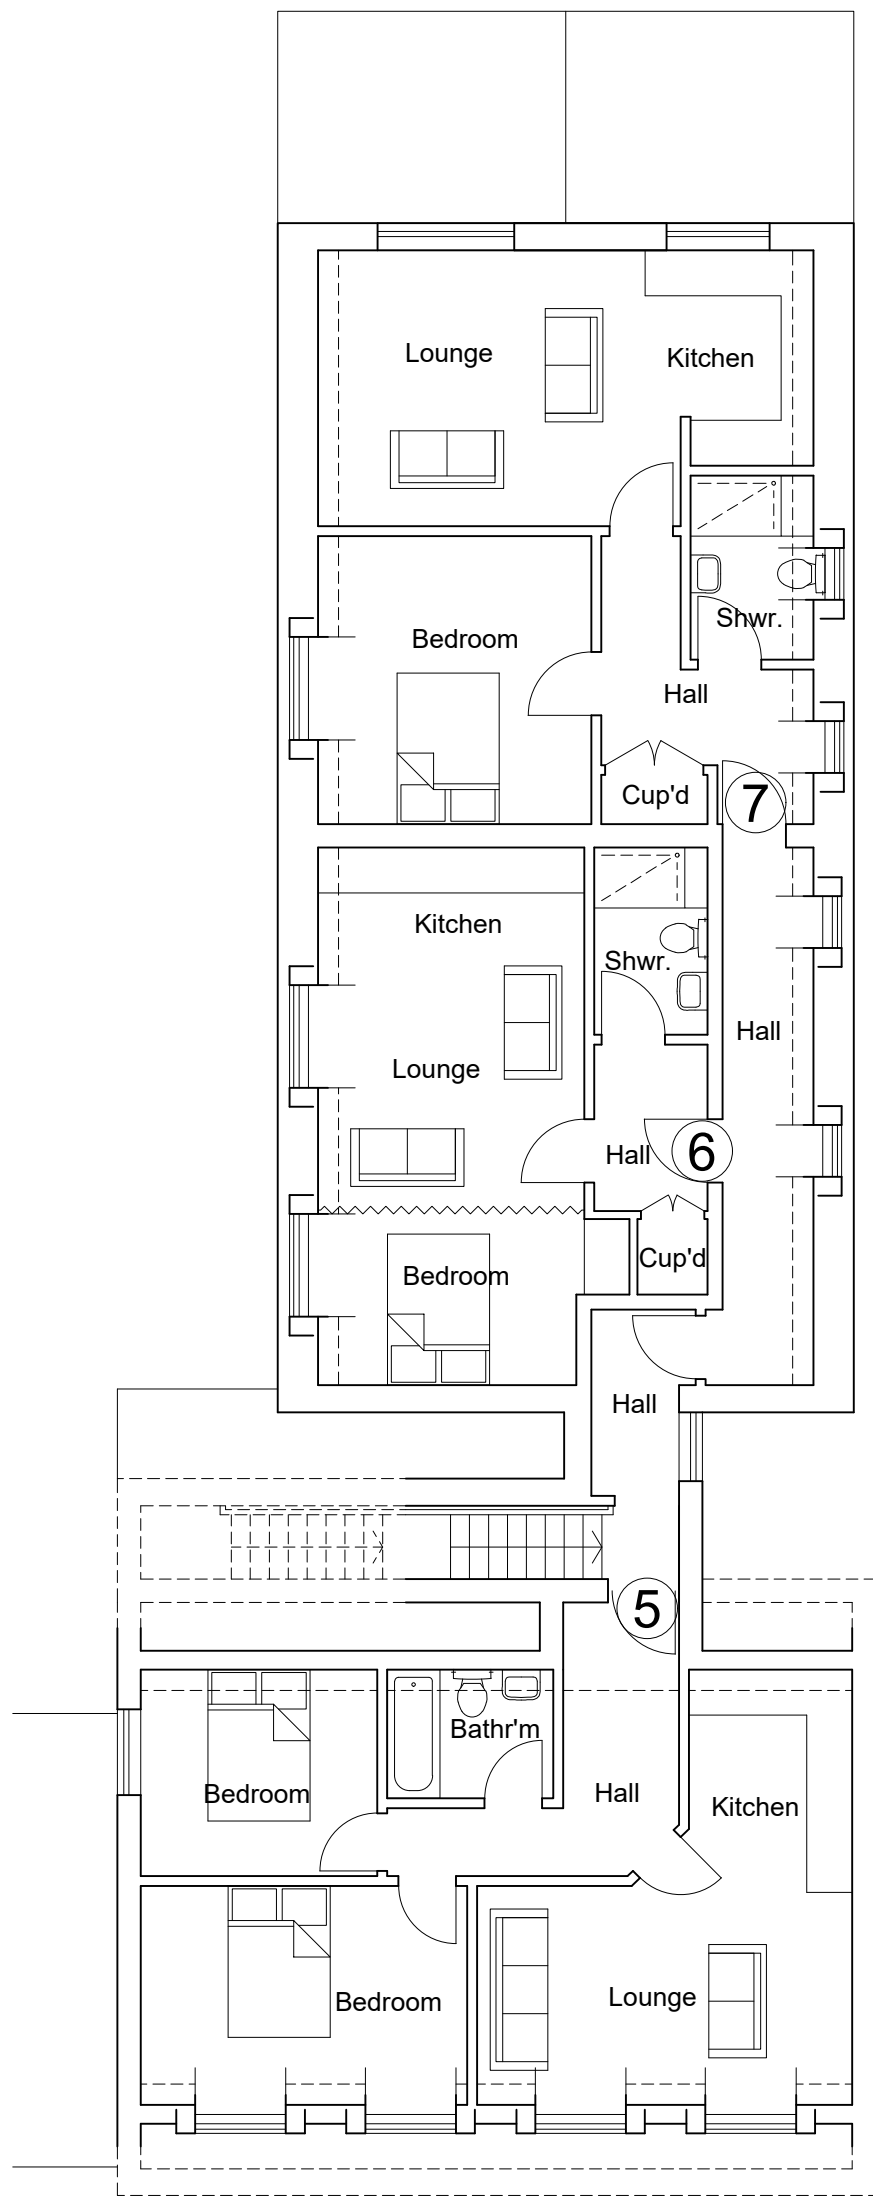

Proposed Second Floor Plan
Scale 1:100

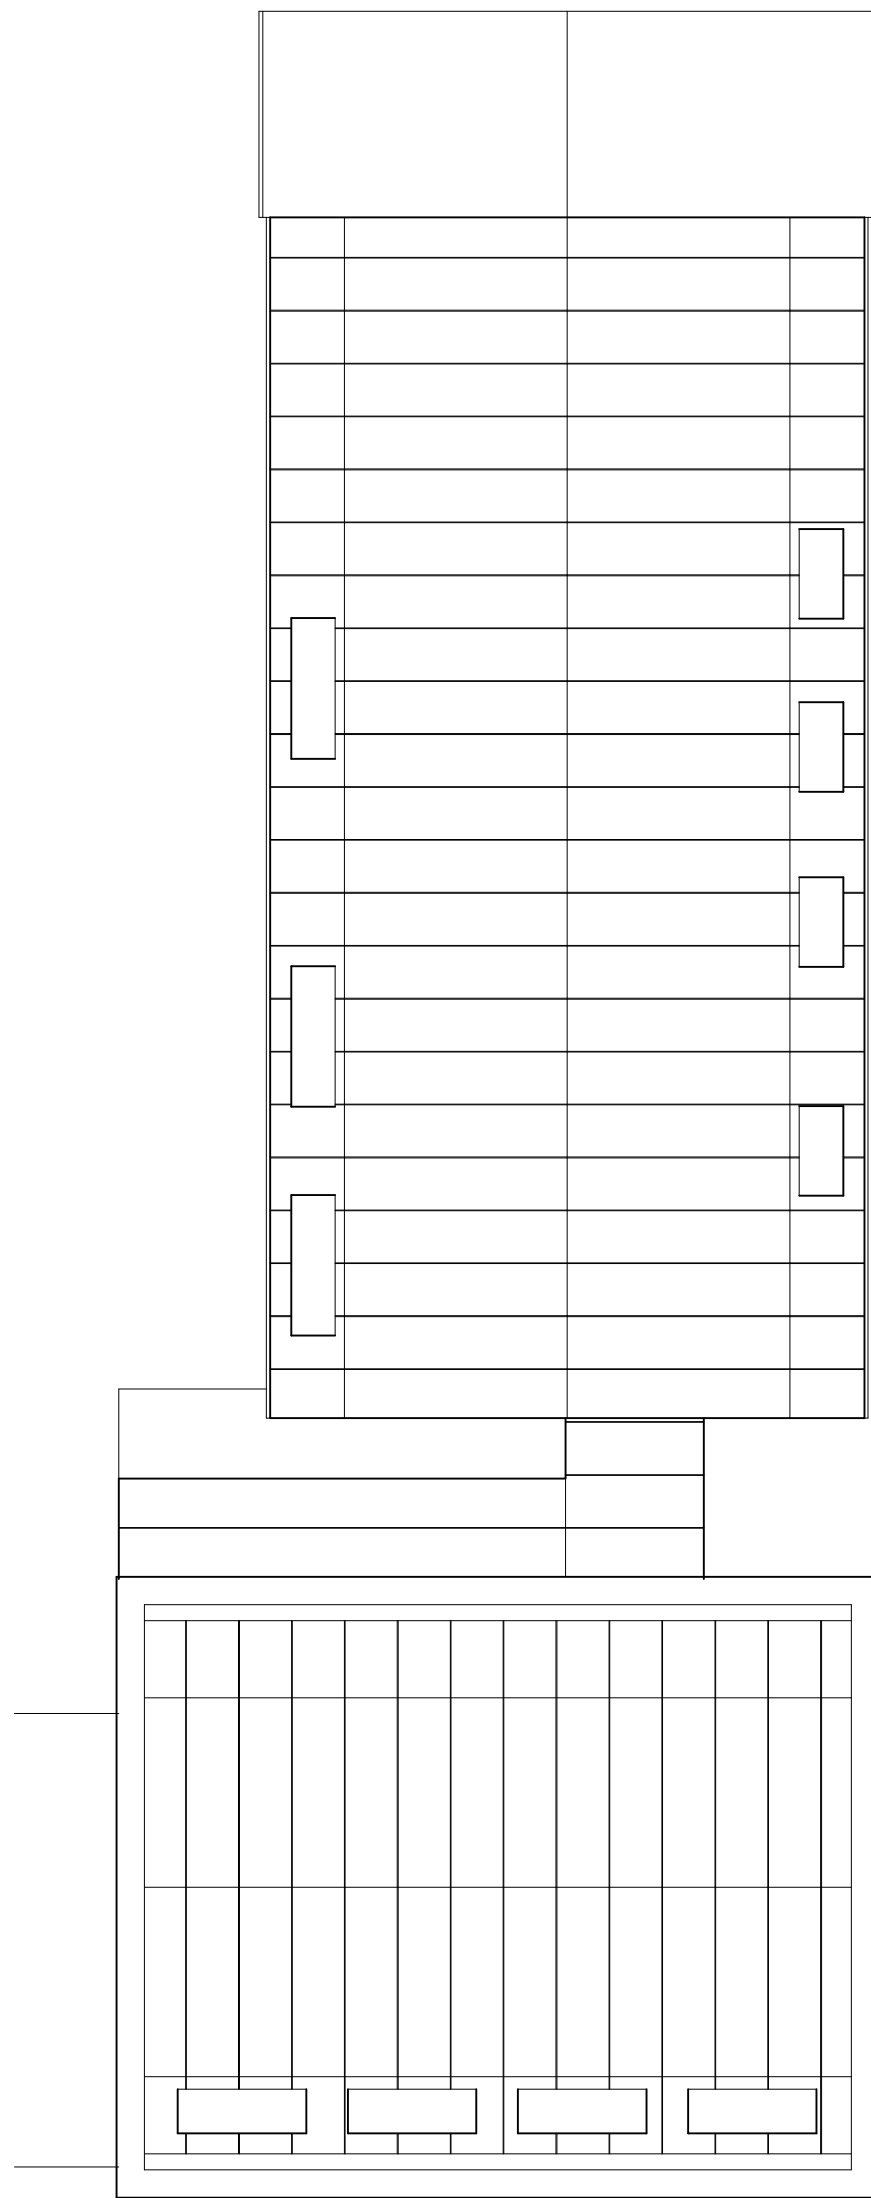

Proposed Roof Plan
Scale 1:100

E	Window added to ground floor hallway.	05.08.19
D	Reverted to revision B, roof plan added.	01.07.19
C	Revisions to retain HMO flat, alterations to suit.	15.04.19
B	Flat 2 enlarged.	19.02.19
A	Flats 7 & 8 added.	21.01.19
-		
Rev:	Description:	Date:

HORIZON DESIGN

ARCHITECTURAL TECHNOLOGY

Horizon Design Limited

15 Uplands Avenue

Worthing BN11 1UR

01903 205868

info@horizon-design.co.uk

www.horizon-design.co.uk

Client:
Mr & Mrs Evans

Project:
**Extensions and Alterations:
83 Aldwick Road
Bognor Regis
West Sussex
PO21 2NW**

Drawing title:
Proposed Floor Plans, Roof Plan.

Scale:
1:100 @ A1

Date:
04.12.18

Drawn:
KWF

Drawing number:
2934-02

Revision:
E