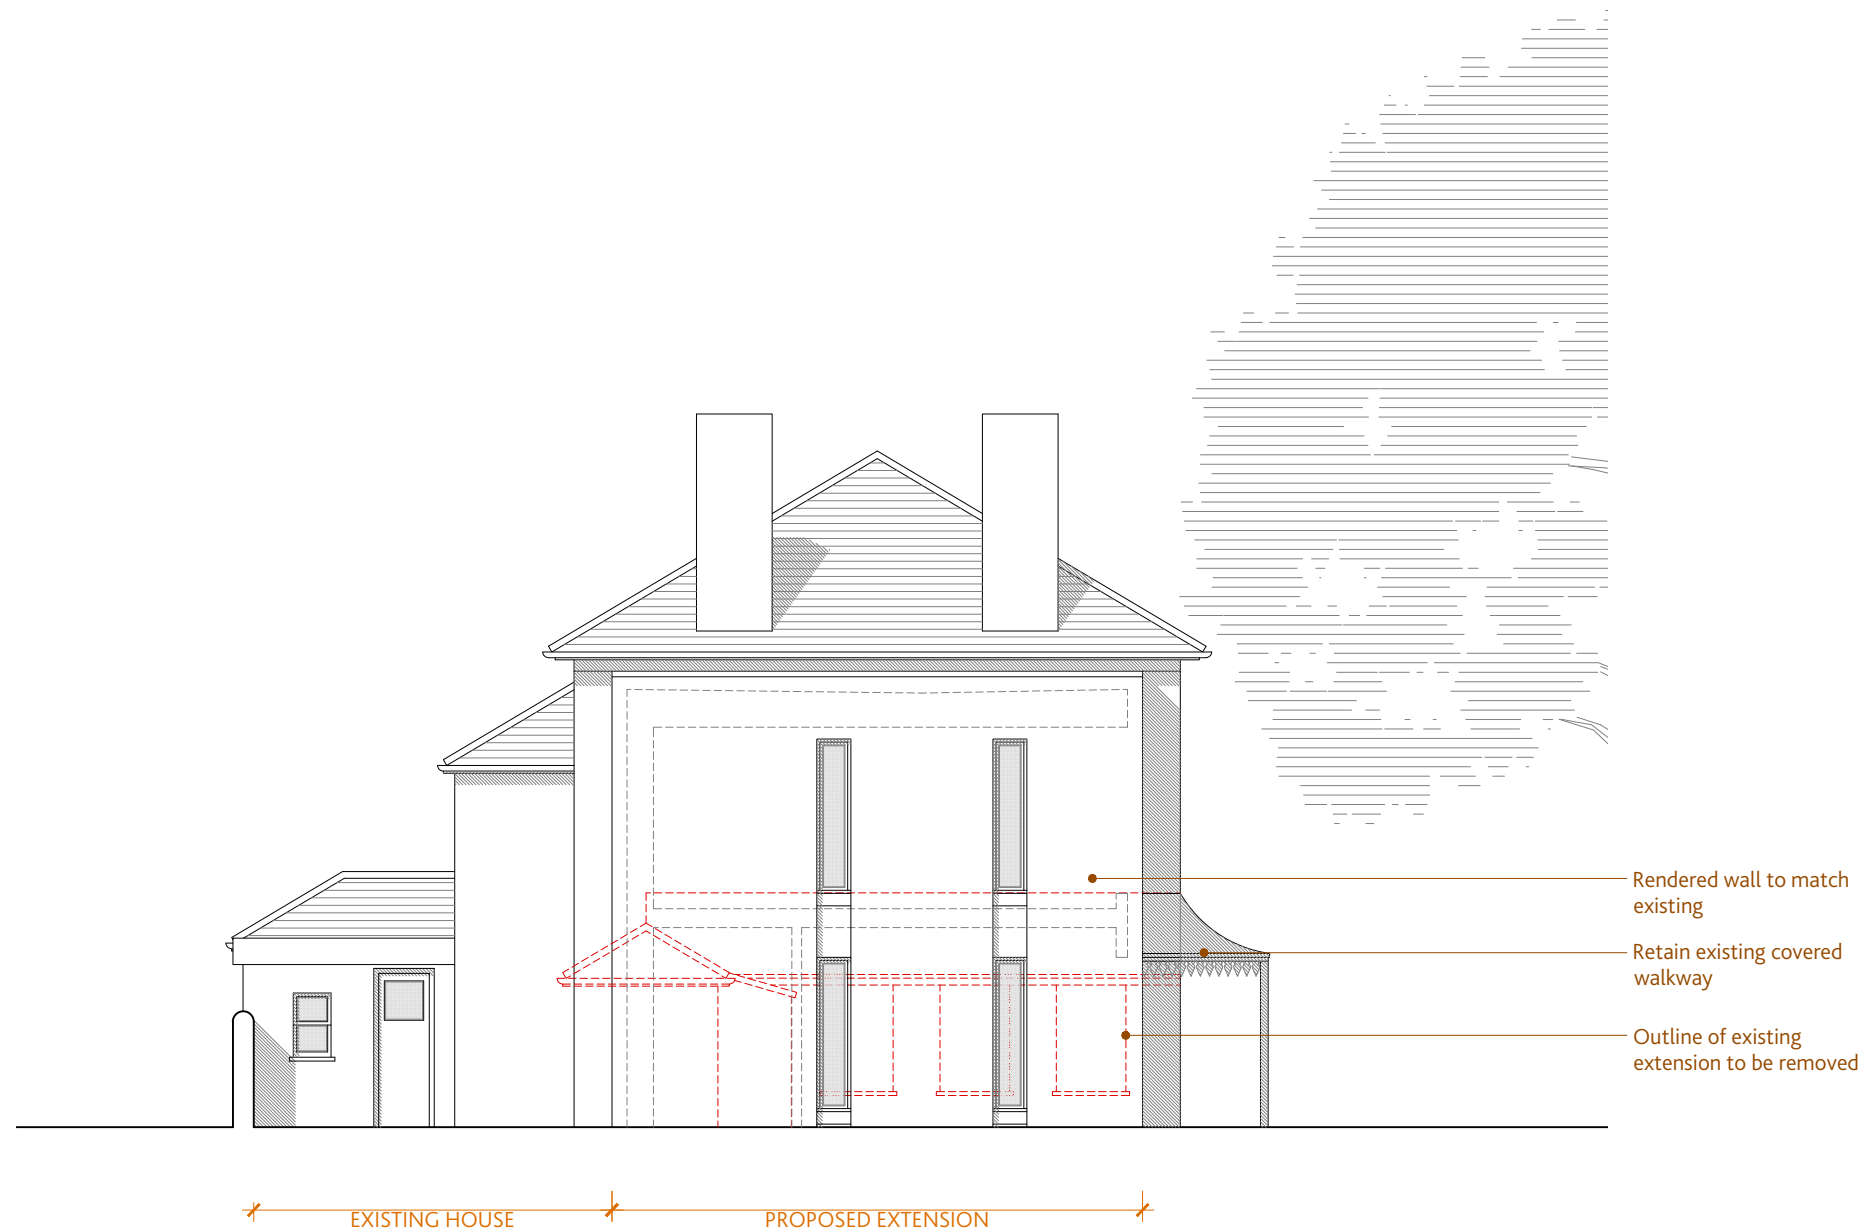


Planning Application Issue

REVISIONS:
 Rev. / - 21.11.2018 - Initial Design - Client Issue
 Rev. A - 23.11.2018 - Second Design - Client Issue
 Rev. B - 28.11.2018 - Layout amendments
 Rev. C - 17.01.2019 - Draft Planning Application
 Rev. D - 21.01.2019 - Planning Application Issue
 Rev. E - 24.06.2019 - Planning Amendments

WEST ELEVATION
 Dwg. No. 599-108

PULLEN
 ARCHITECTURE

41-42 Southgate Place . Chichester
 West Sussex . PO19 1ET
 Tel 01243 859510
 office@pullenarchitecture.co.uk
 www.pullenarchitecture.co.uk

This drawing has been prepared for the purpose of gaining planning permission only and does not purport to be a working or contractual drawing and should not be used for any building or contractual purposes.

This drawing has been prepared based on survey drawings and information prepared by others.

All dimensions and levels on all drawings must be checked and verified on site before commencement of works.

WEST ELEVATION
 AS PROPOSED

0 2 4 6 8 10
 SCALE 1:100
 PHYSICAL SCALE IN METERS

PROPOSED EXTENSION

CULVER COTTAGE . 37 ALDWICK ROAD . BOGNOR REGIS . PO21 2LN
 FOR . Mr. & Mrs. TODD
 Job No: 599 . Scale: 1:100@A3 . Date: November 2018 . Dwg No: 599-108