



Proposed Site Plan

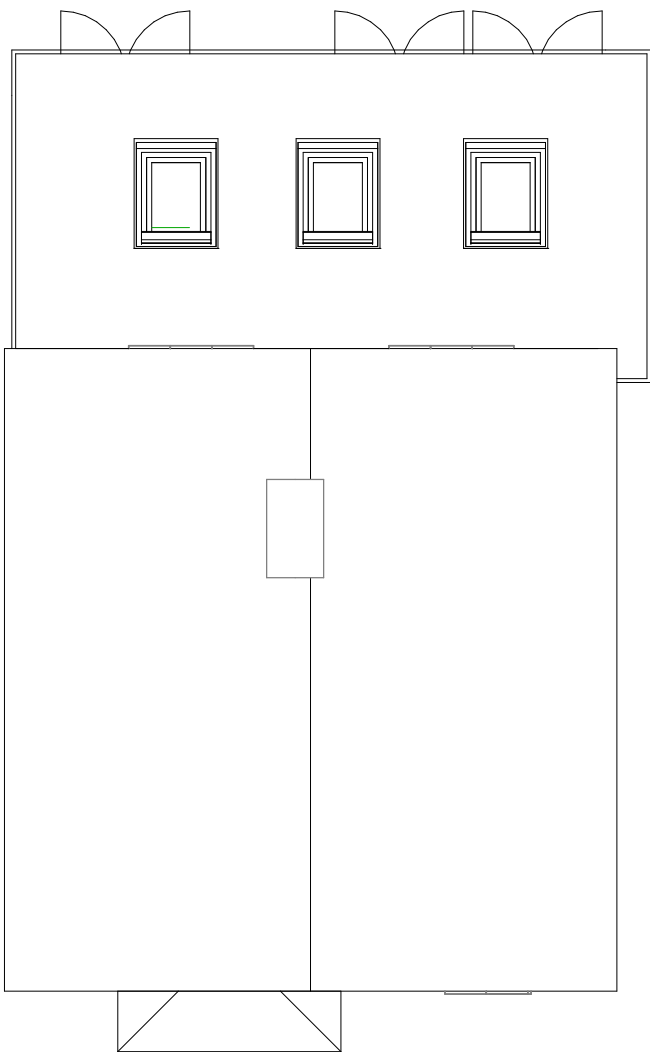

Existing Site Plan

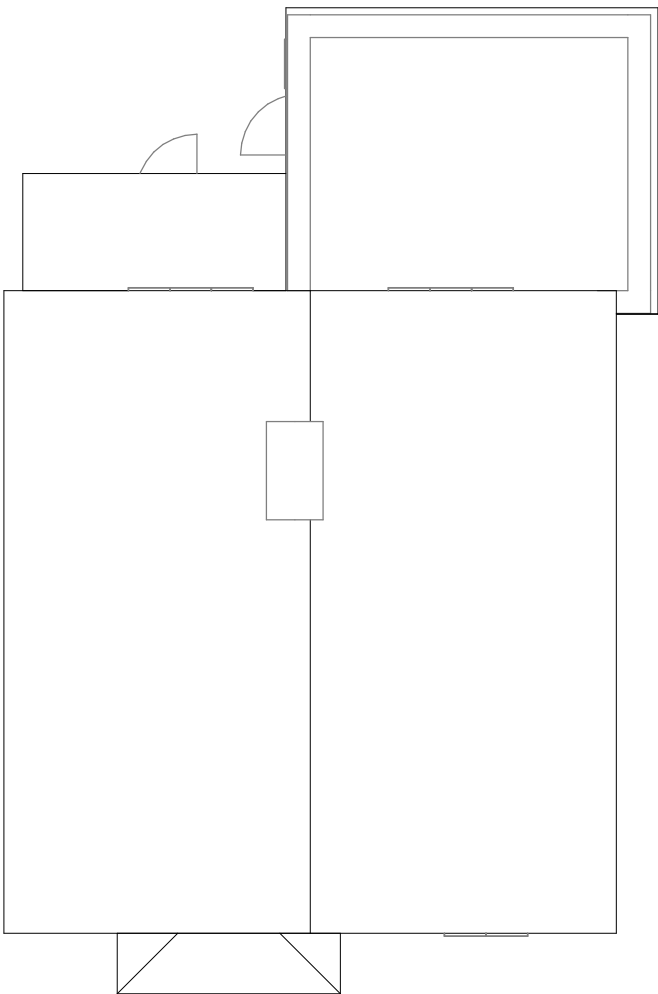

1

Site

1 : 100

1:500										100
1:200										20
1:100										10
1:50										5

pd

parkers

executive

design

PROJECT 25 Havelock Road PO21 2EZ	CLIENT Widt Nielson			
	Date	Issue Date		Scale (@ A3) 1 : 100
SHEET Site Plans	Drawn by	SW	DRAWING NUMBER P102	REV
	Checked by	SR		

Existing North Elevation




1 North
1 : 100

Proposed North Elevation



Proposed South Elevation

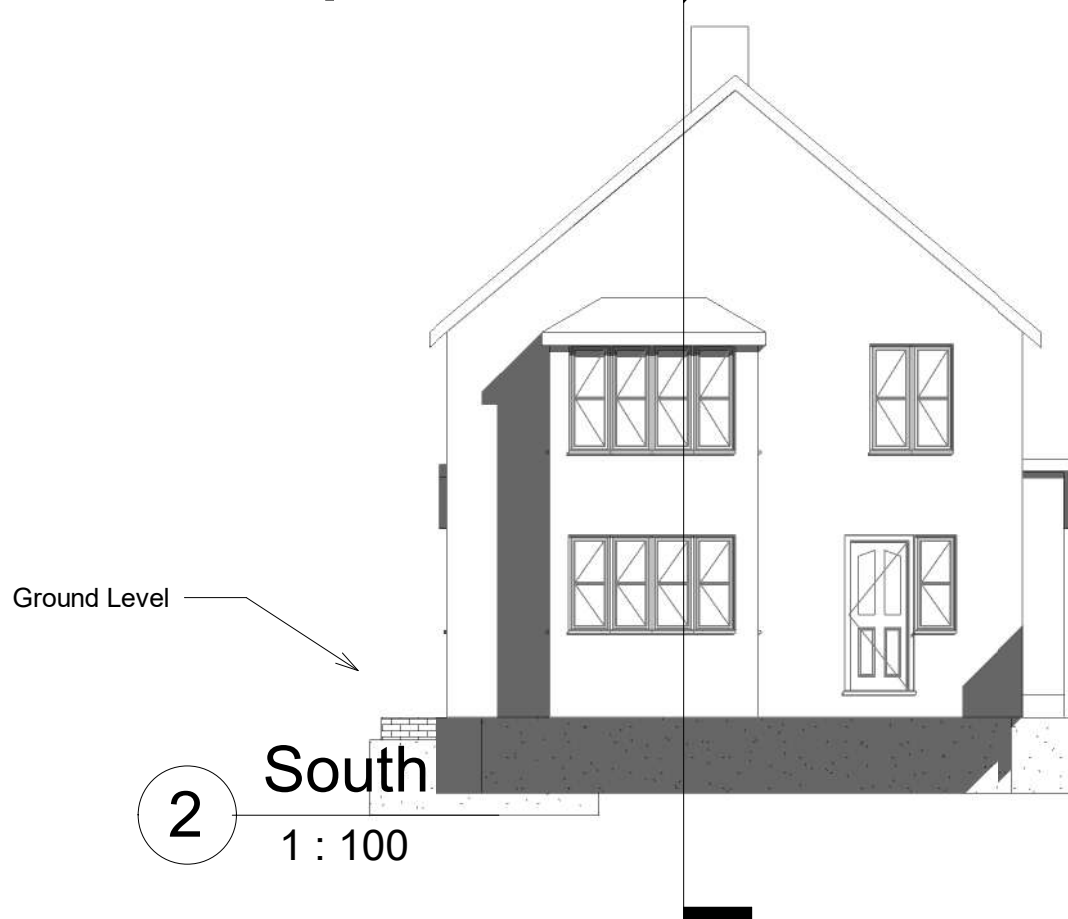

Existing South Elevation




1:500		100
1:200		20
1:100		10
1:50		5




PROJECT 25 Havelock Road PO21 2EZ	CLIENT Widt Nielson		
	Date	Issue Date	Scale (@ A3) 1 : 100
SHEET N&S Elevations	Drawn by SW	DRAWING NUMBER P103	REV
	Checked by SR		

Existing East Elevation

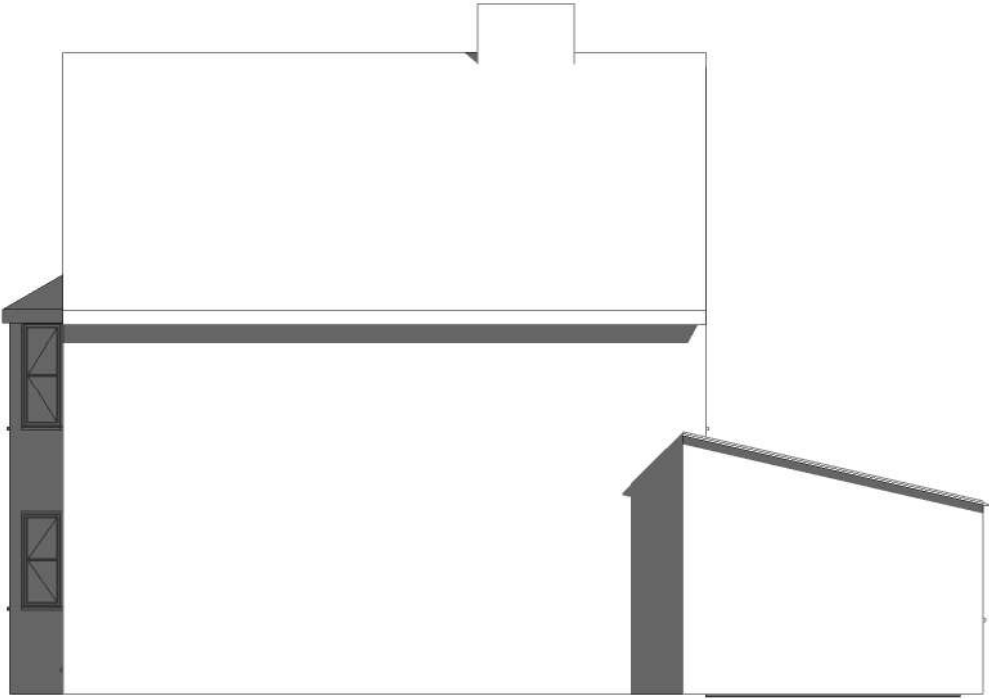


East
1 : 100

Proposed East Elevation

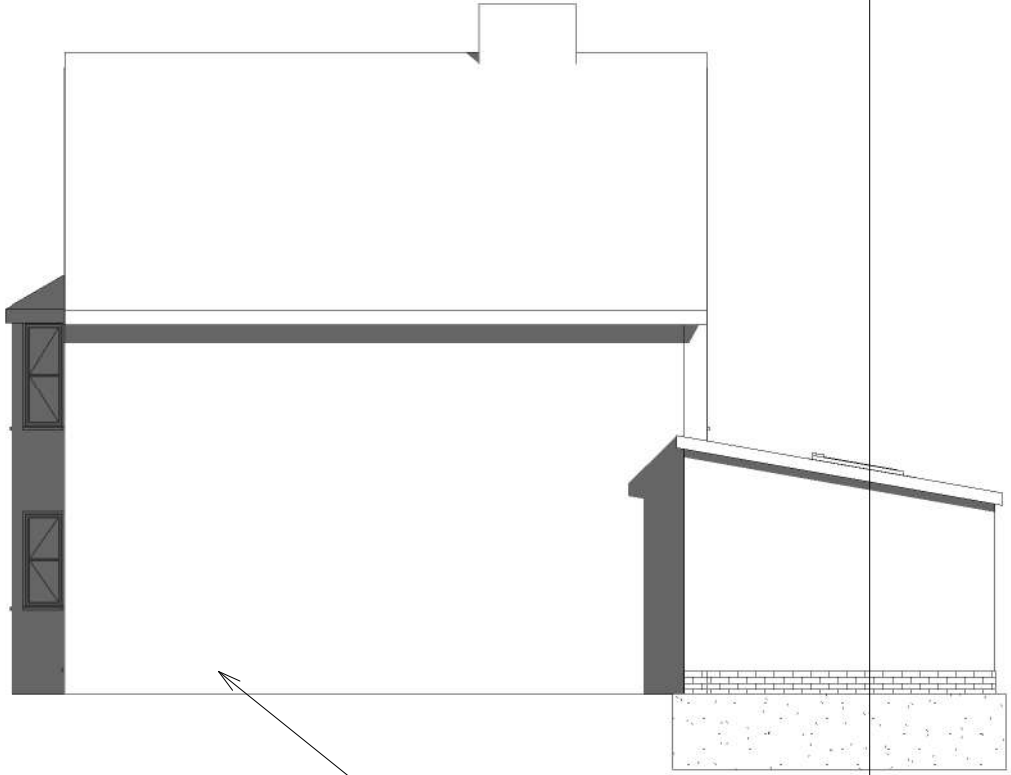

Ground Level


Proposed West Elevation

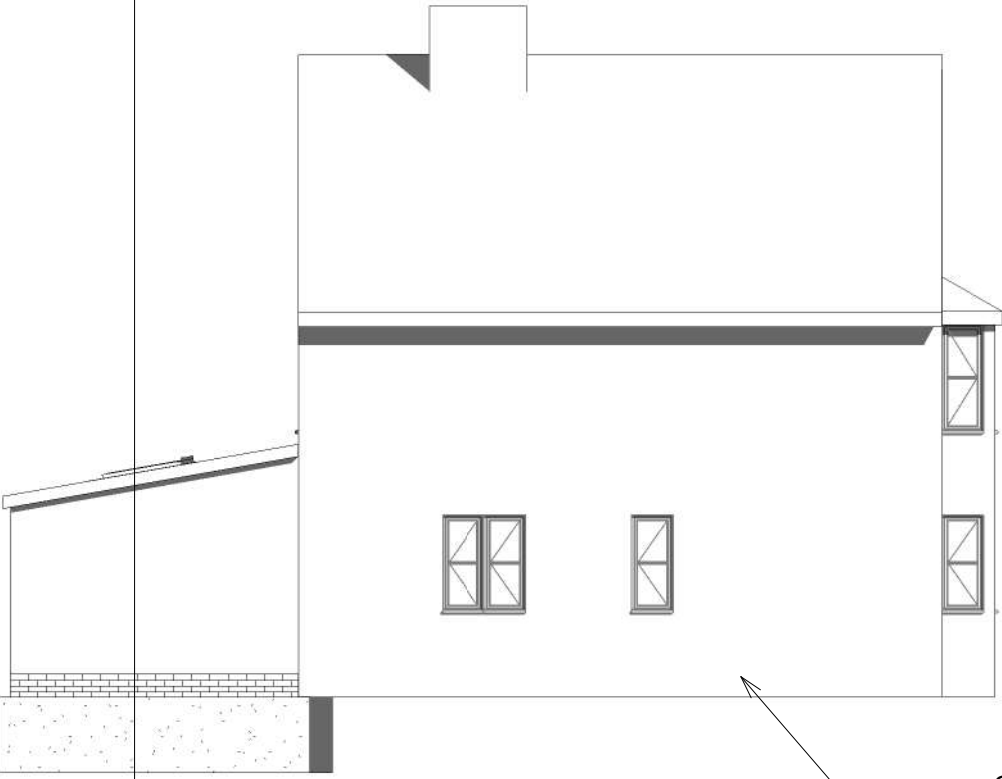

Ground Level

West
1 : 100

Existing West Elevation

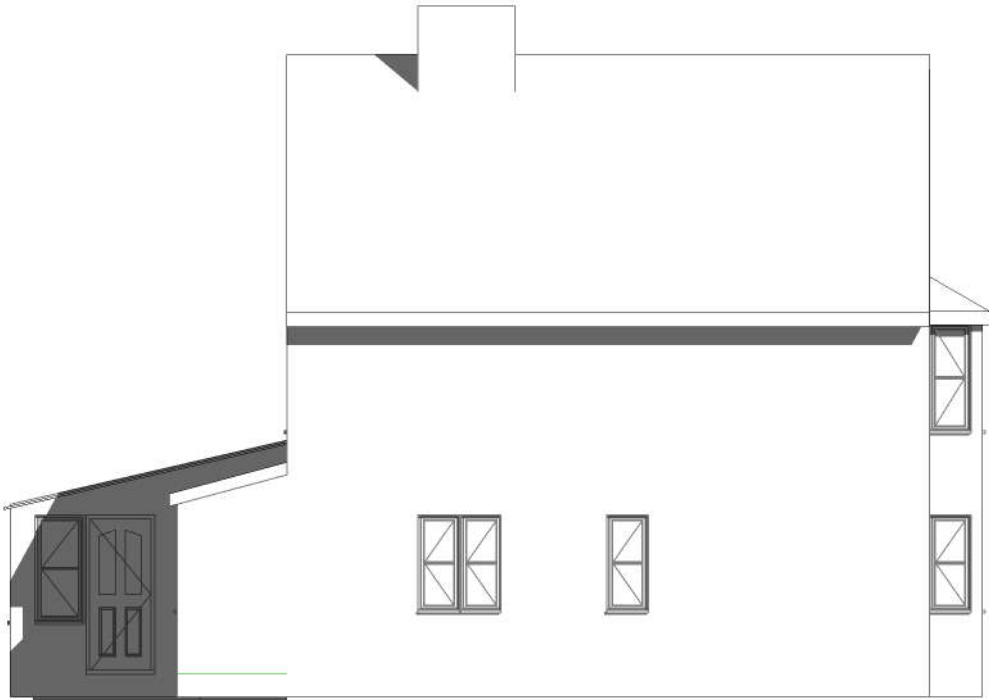


1:500										100
1:200										20
1:100										10
1:50										5



PROJECT 25 Havelock Road PO21 2EZ	CLIENT Widt Nielson			
	Date	Issue Date	Scale (@ A3)	1 : 100
SHEET E&W Elevations	Drawn by	SW	DRAWING NUMBER P104	REV
	Checked by	SR		



25 Havelock Road PO21 2EZ - Block Plan

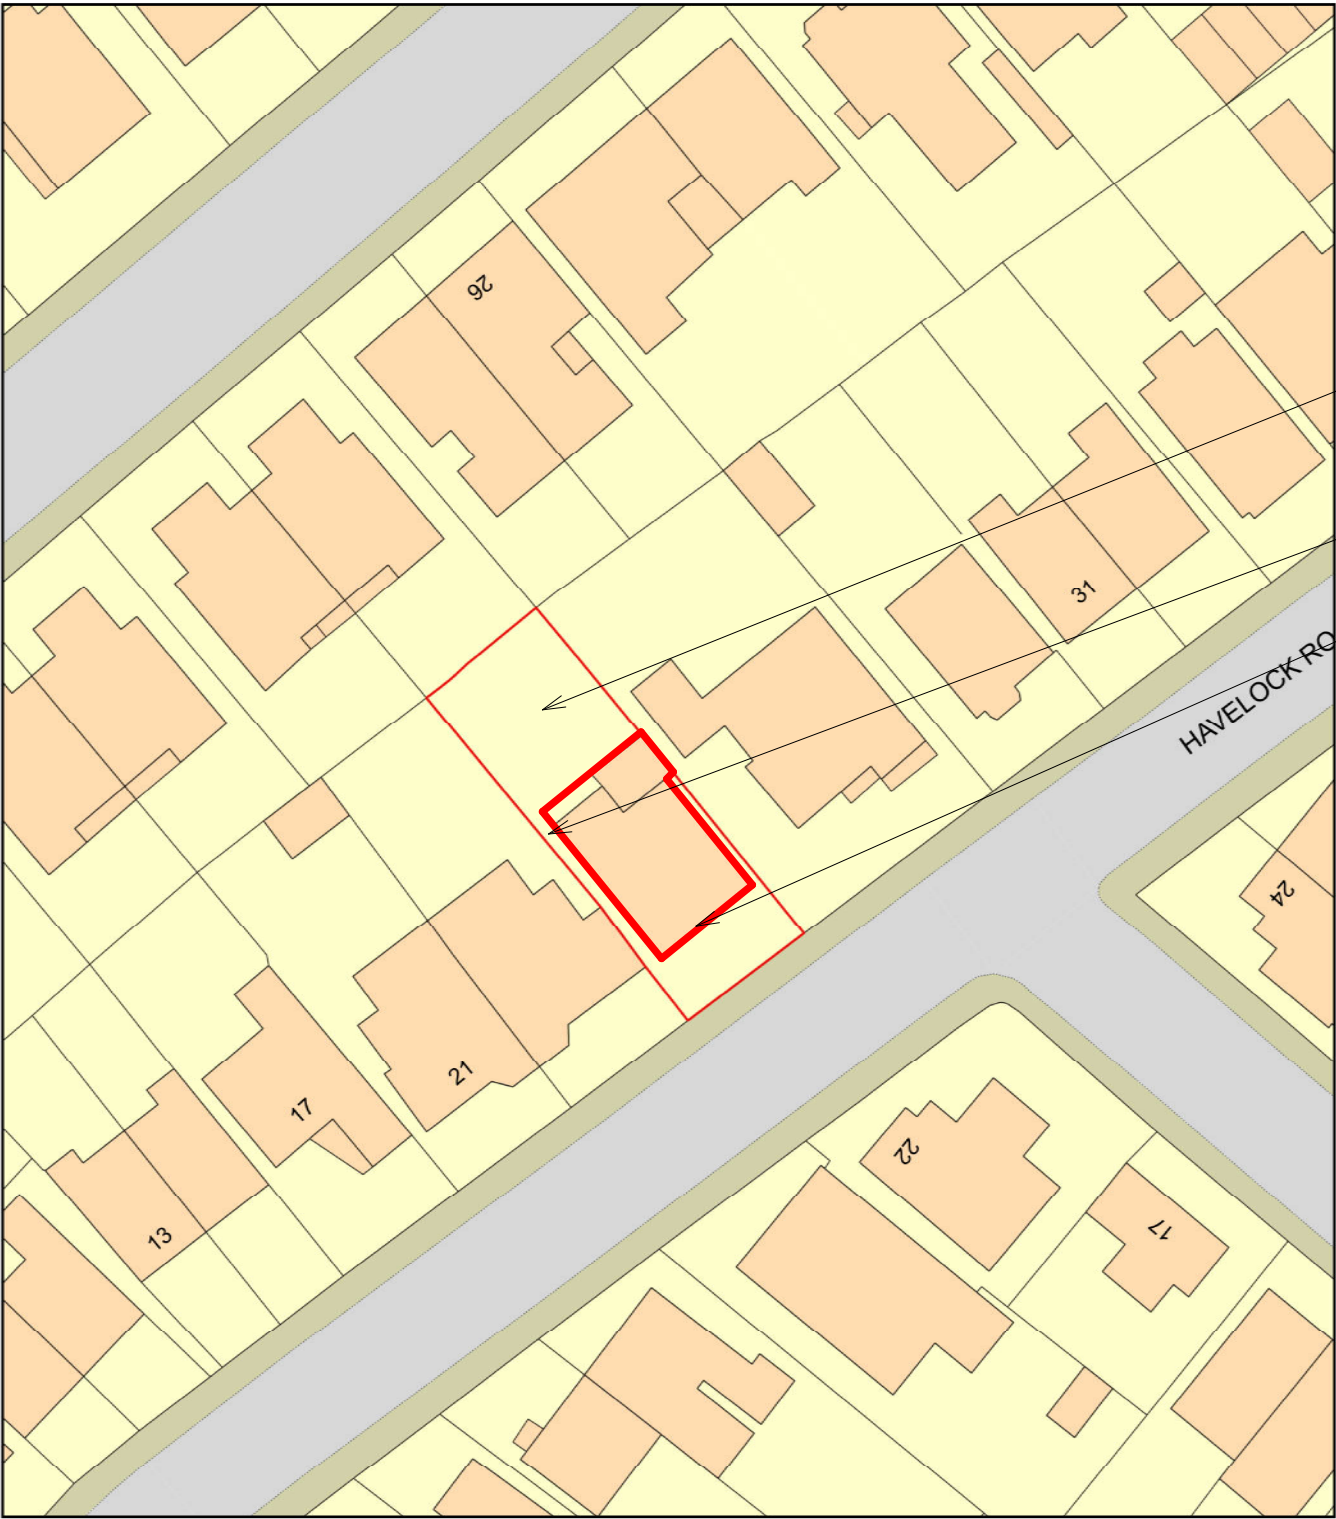

10700mm

1075mm

4400mm

  

Plan Produced for: Parkers Design
Date Produced: 19 Aug 2020
Plan Reference Number: TQRQM20232154508401
Scale: 1:500 @ A4

© Crown copyright and database rights 2019 OS 100042766



Scale @ A3 unless otherwise noted

1:500									100
1:200									20
1:100									10
1:50									5



PROJECT 25 Havelock Road PO21 2EZ	CLIENT Widt Nielson		
	Date	Issue Date	Scale (@ A3)
SHEET Block Plan	Drawn by SW	DRAWING NUMBER P106	REV
	Checked by SR		

25 Havelock Road PO21 2EZ - Location Plan

 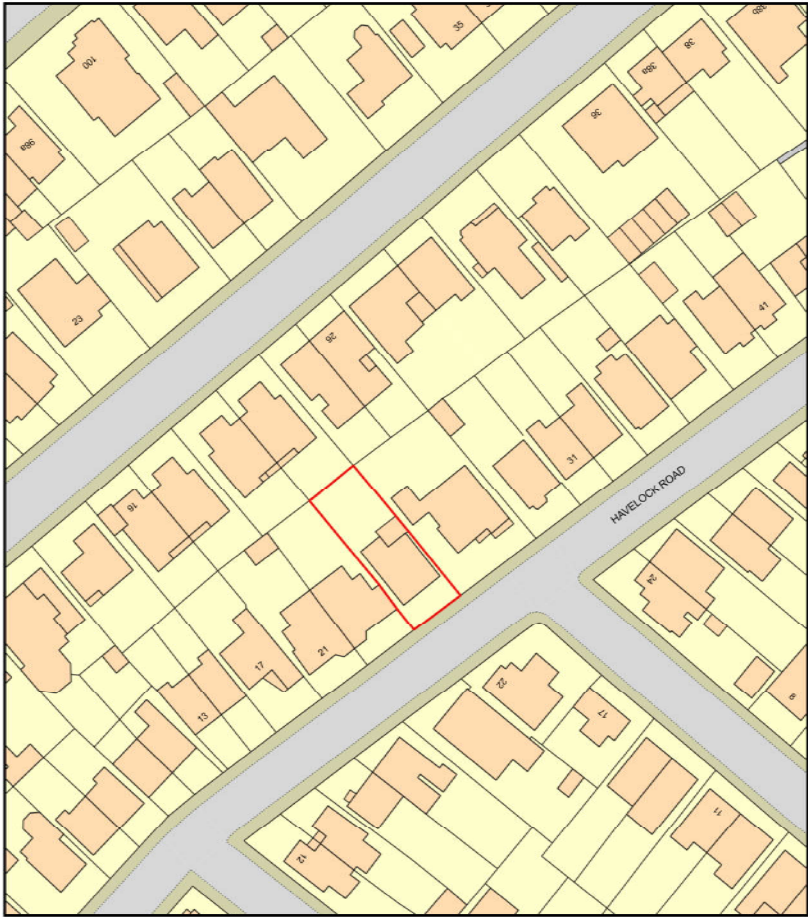

Plan Produced for: Parkers Design
Date Produced: 19 Aug 2020
Plan Reference Number: TQRQM20232154638092
Scale: 1:1250 @ A4

© Crown copyright and database rights 2019 OS 100042766

Scale @ A3 unless otherwise noted

1:500		100
1:200		20
1:100		10
1:50		5



PROJECT 25 Havelock Road PO21 2EZ	CLIENT Widt Nielson		
	Date	Issue Date	Scale (@ A3)
SHEET Location	Drawn by SW	DRAWING NUMBER P107	REV
	Checked by SR		