



Proposed
Ground Floor Plan

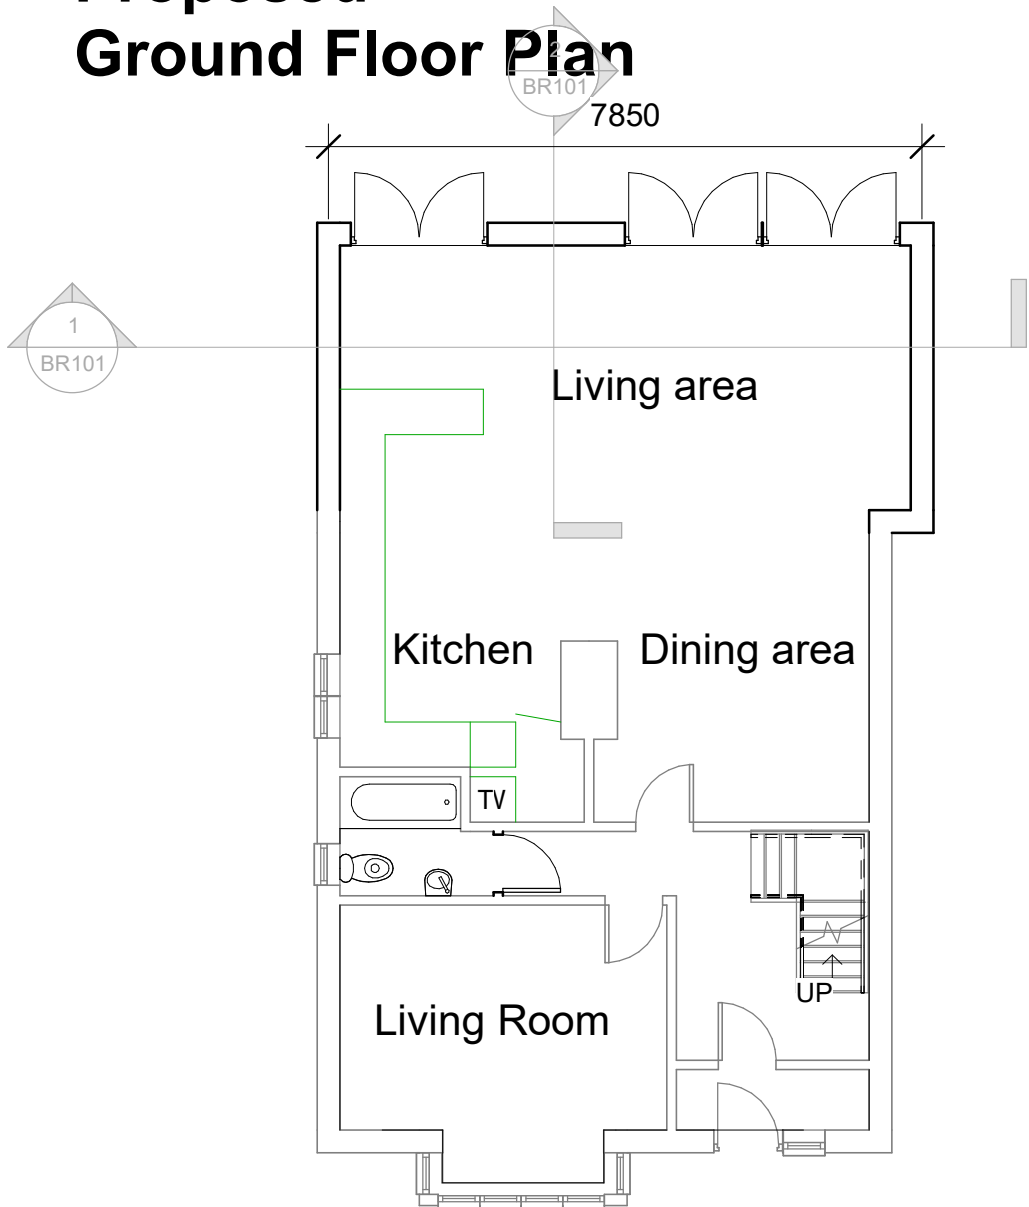

1 Ground
1 : 100

Existing
Ground Floor Plan

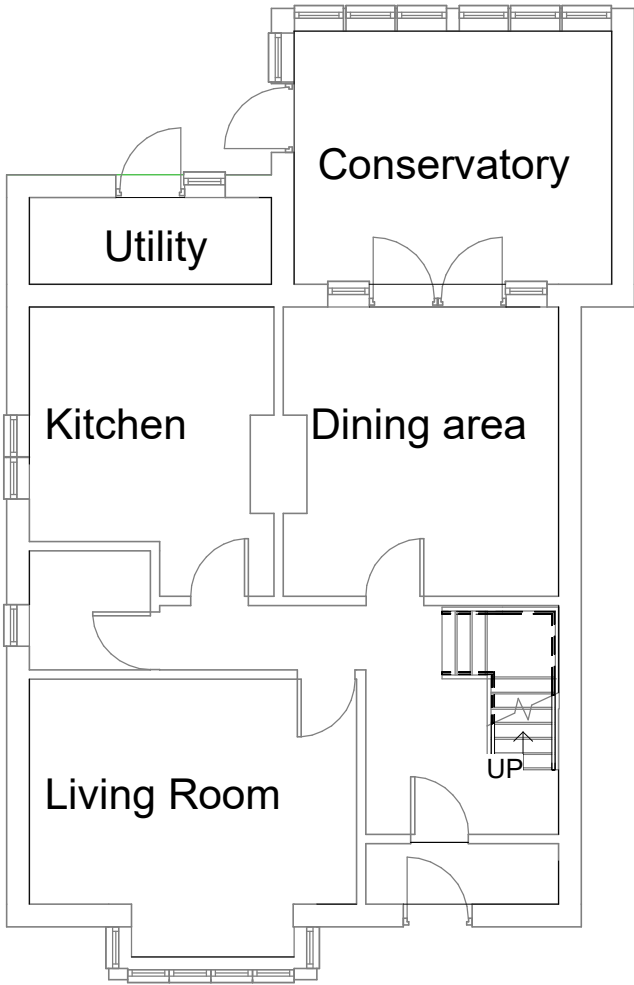

First Floor - No Change

1:500										50
1:200										20
1:100										10
1:50										5

pd


parkers

executive


design

PROJECT 25 Havelock Road PO21 2EZ	CLIENT Widt Nielson			
	Date	Issue Date	Scale (@ A3)	1 : 100
SHEET Ground Floor Plans	Drawn by	SW	DRAWING NUMBER P100	REV
	Checked by	SR		

Proposed Site Plan

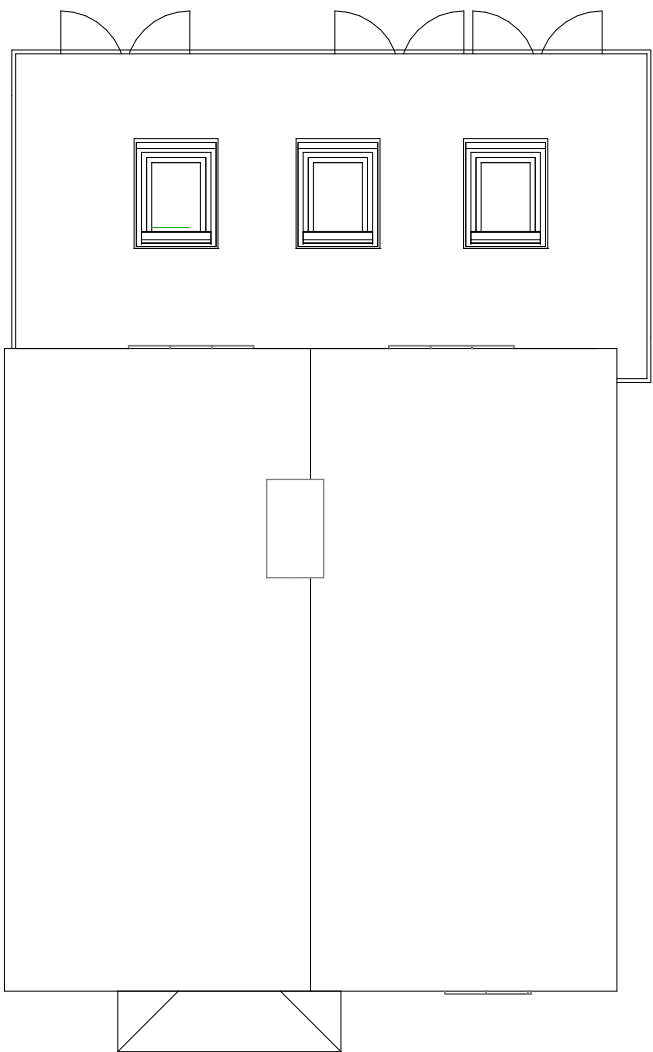

Existing Site Plan

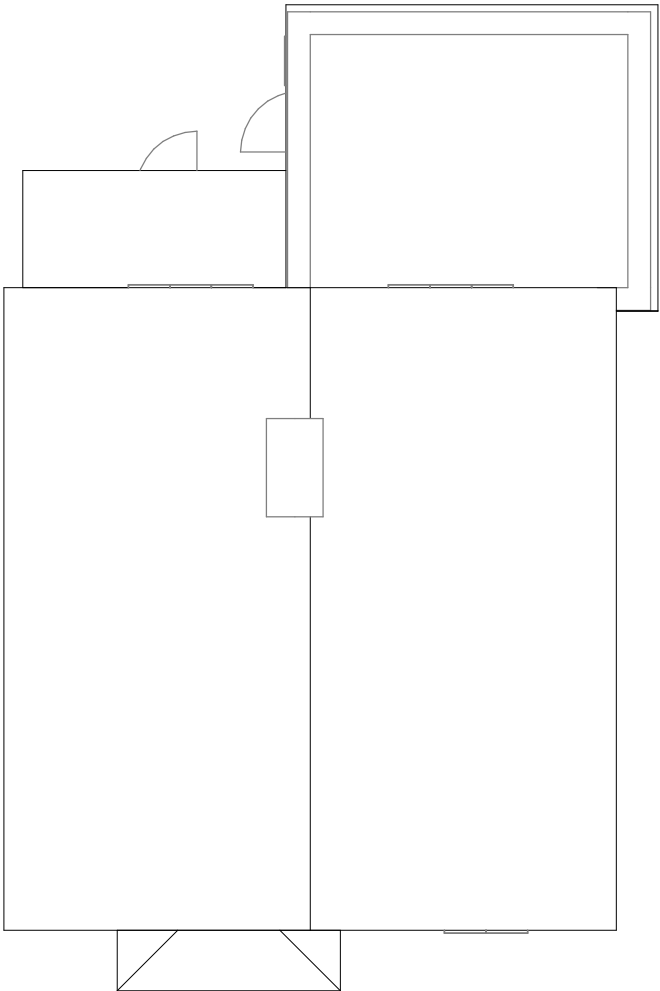

1

Site

1 : 100

1:500										50
1:200										20
1:100										10
1:50										5

pd

parkers

executive

design

PROJECT 25 Havelock Road PO21 2EZ	CLIENT Widt Nielson			
	Date	Issue Date		Scale (@ A3) 1 : 100
SHEET Site Plans	Drawn by SW	DRAWING NUMBER		REV
	Checked by SR	P102		

Existing North Elevation




1 North
1 : 100

Proposed North Elevation



Proposed South Elevation

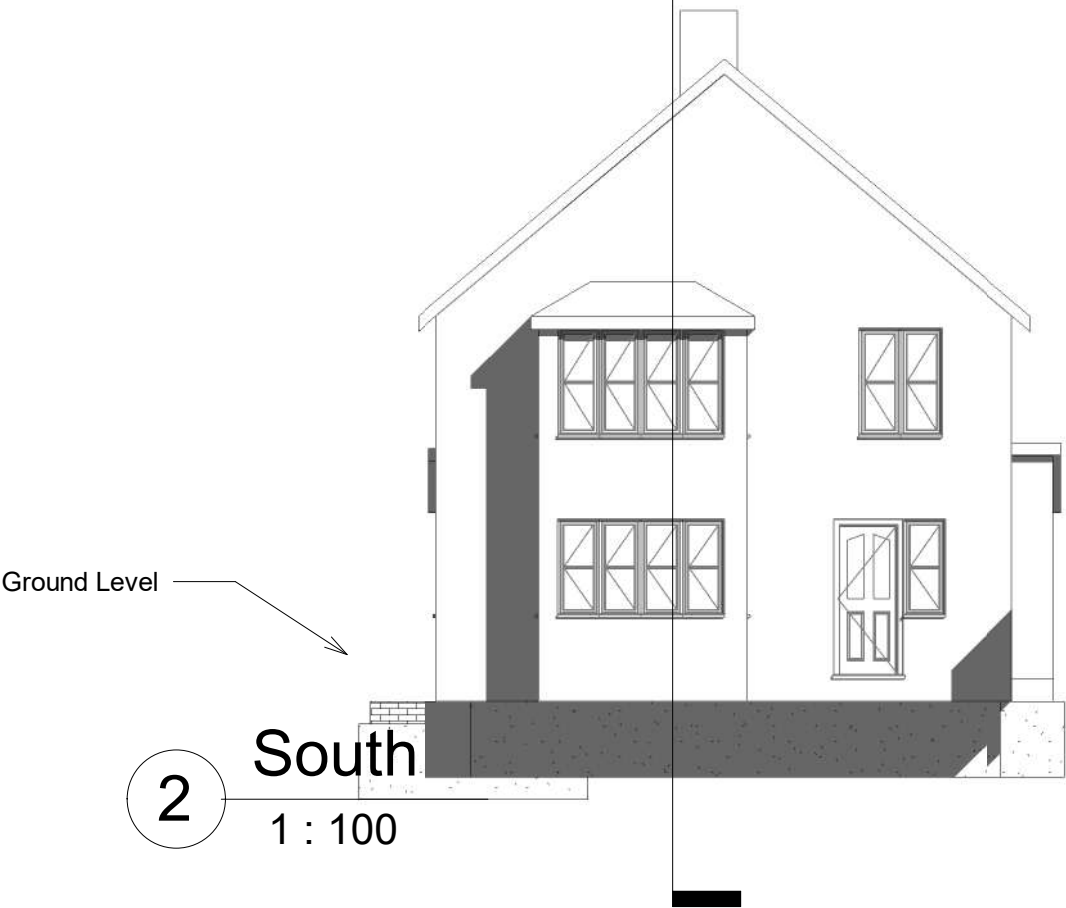

2 South
1 : 100

Existing South Elevation




1:500										50
1:200										20
1:100										10
1:50										5




PROJECT 25 Havelock Road PO21 2EZ	CLIENT Widt Nielson			
	Date	Issue Date	Scale (@ A3)	1 : 100
SHEET N&S Elevations	Drawn by	SW	DRAWING NUMBER P103	REV
	Checked by	SR		

Existing East Elevation

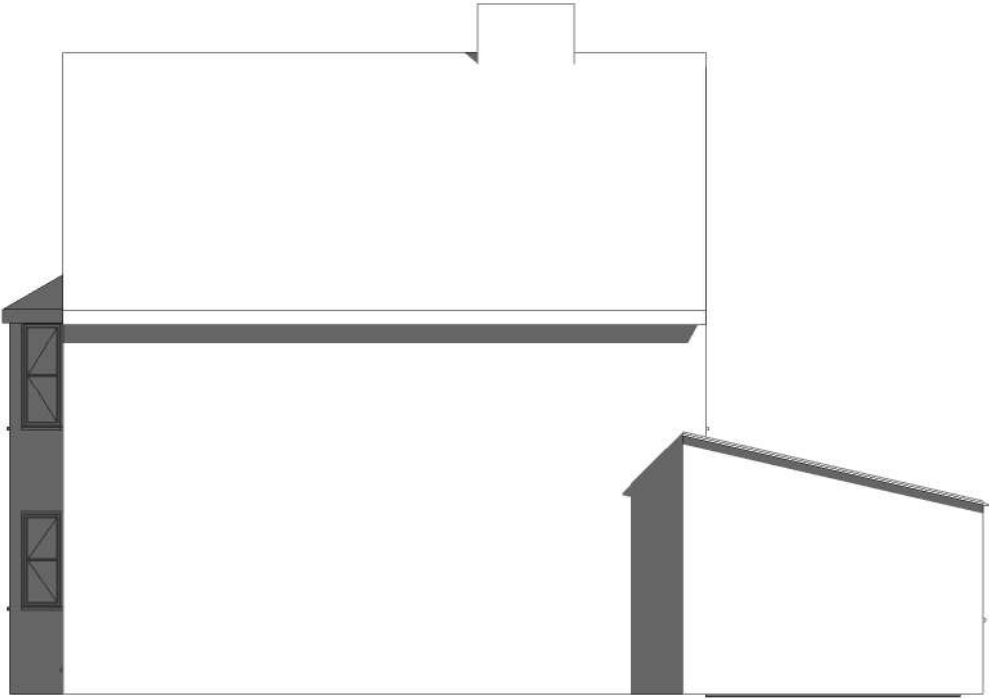


East
1 : 100

Proposed East Elevation

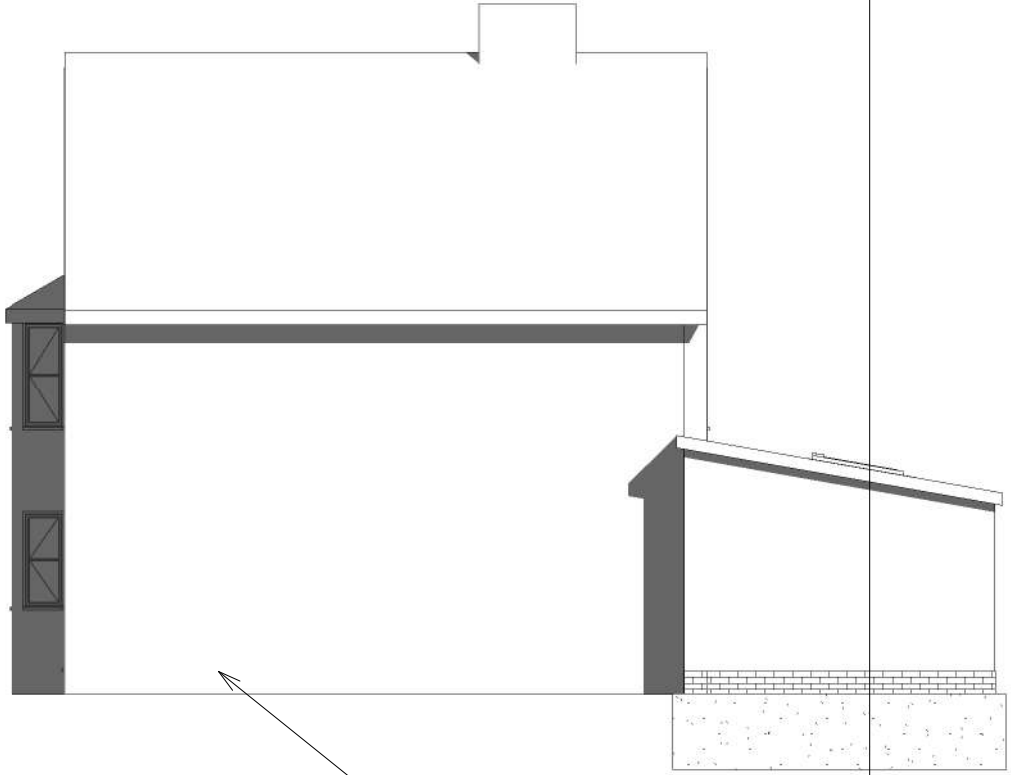

Ground Level


Proposed West Elevation

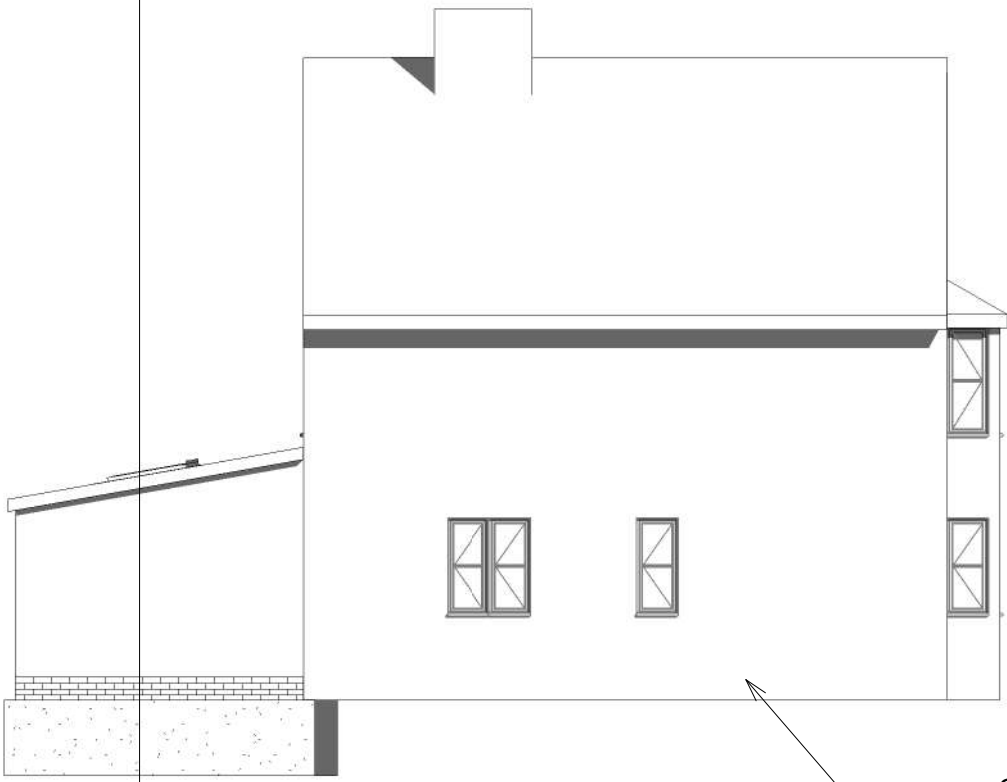

Ground Level

West
1 : 100


Existing West Elevation

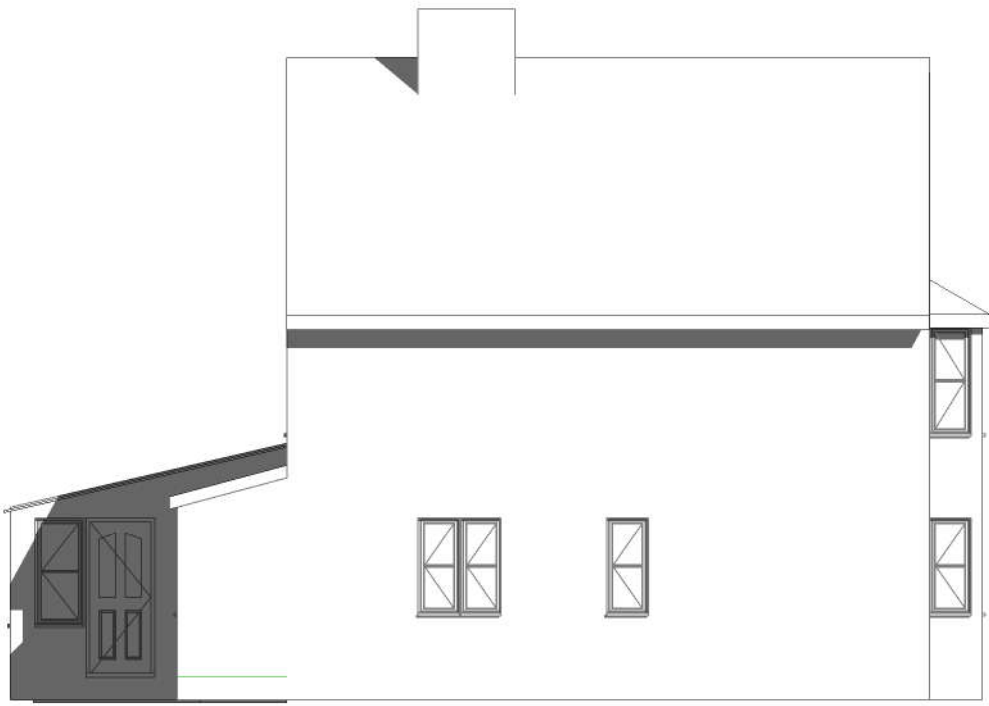

1:500										50
1:200										20
1:100										10
1:50										5



PROJECT 25 Havelock Road PO21 2EZ	CLIENT Widt Nielson			
	Date	Issue Date	Scale (@ A3)	1 : 100
SHEET E&W Elevations	Drawn by	SW	DRAWING NUMBER P104	REV
	Checked by	SR		

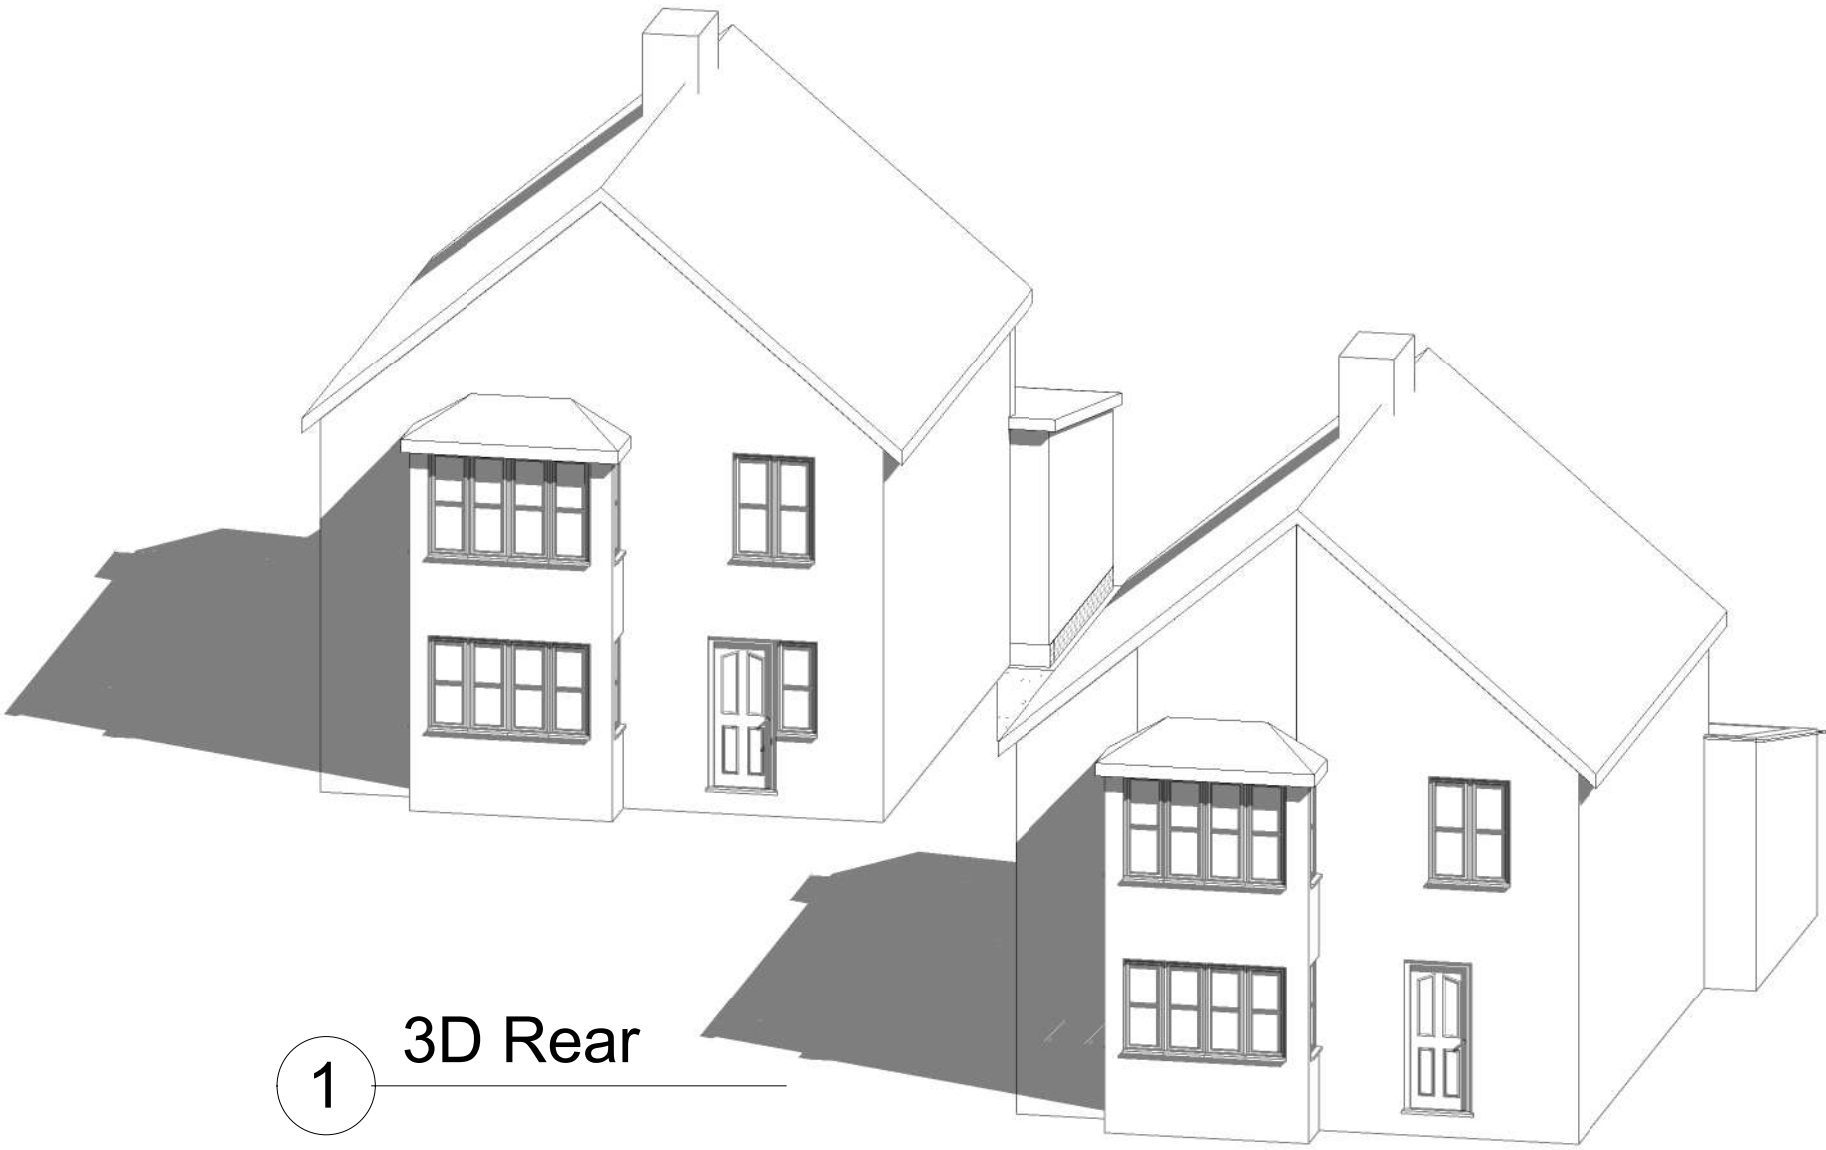

1 3D Rear

1:500										50
1:200										20
1:100										10
1:50										5

pd


parkers

executive

design

PROJECT	25 Havelock Road PO21 2EZ									CLIENT		Widt Nielson		
										Date	Issue Date		Scale (@ A3)	
										Drawn by	SW	DRAWING NUMBER		REV
SHEET	3D									Checked by	SR	P105		


25 Havelock Road PO21 2EZ - Block Plan

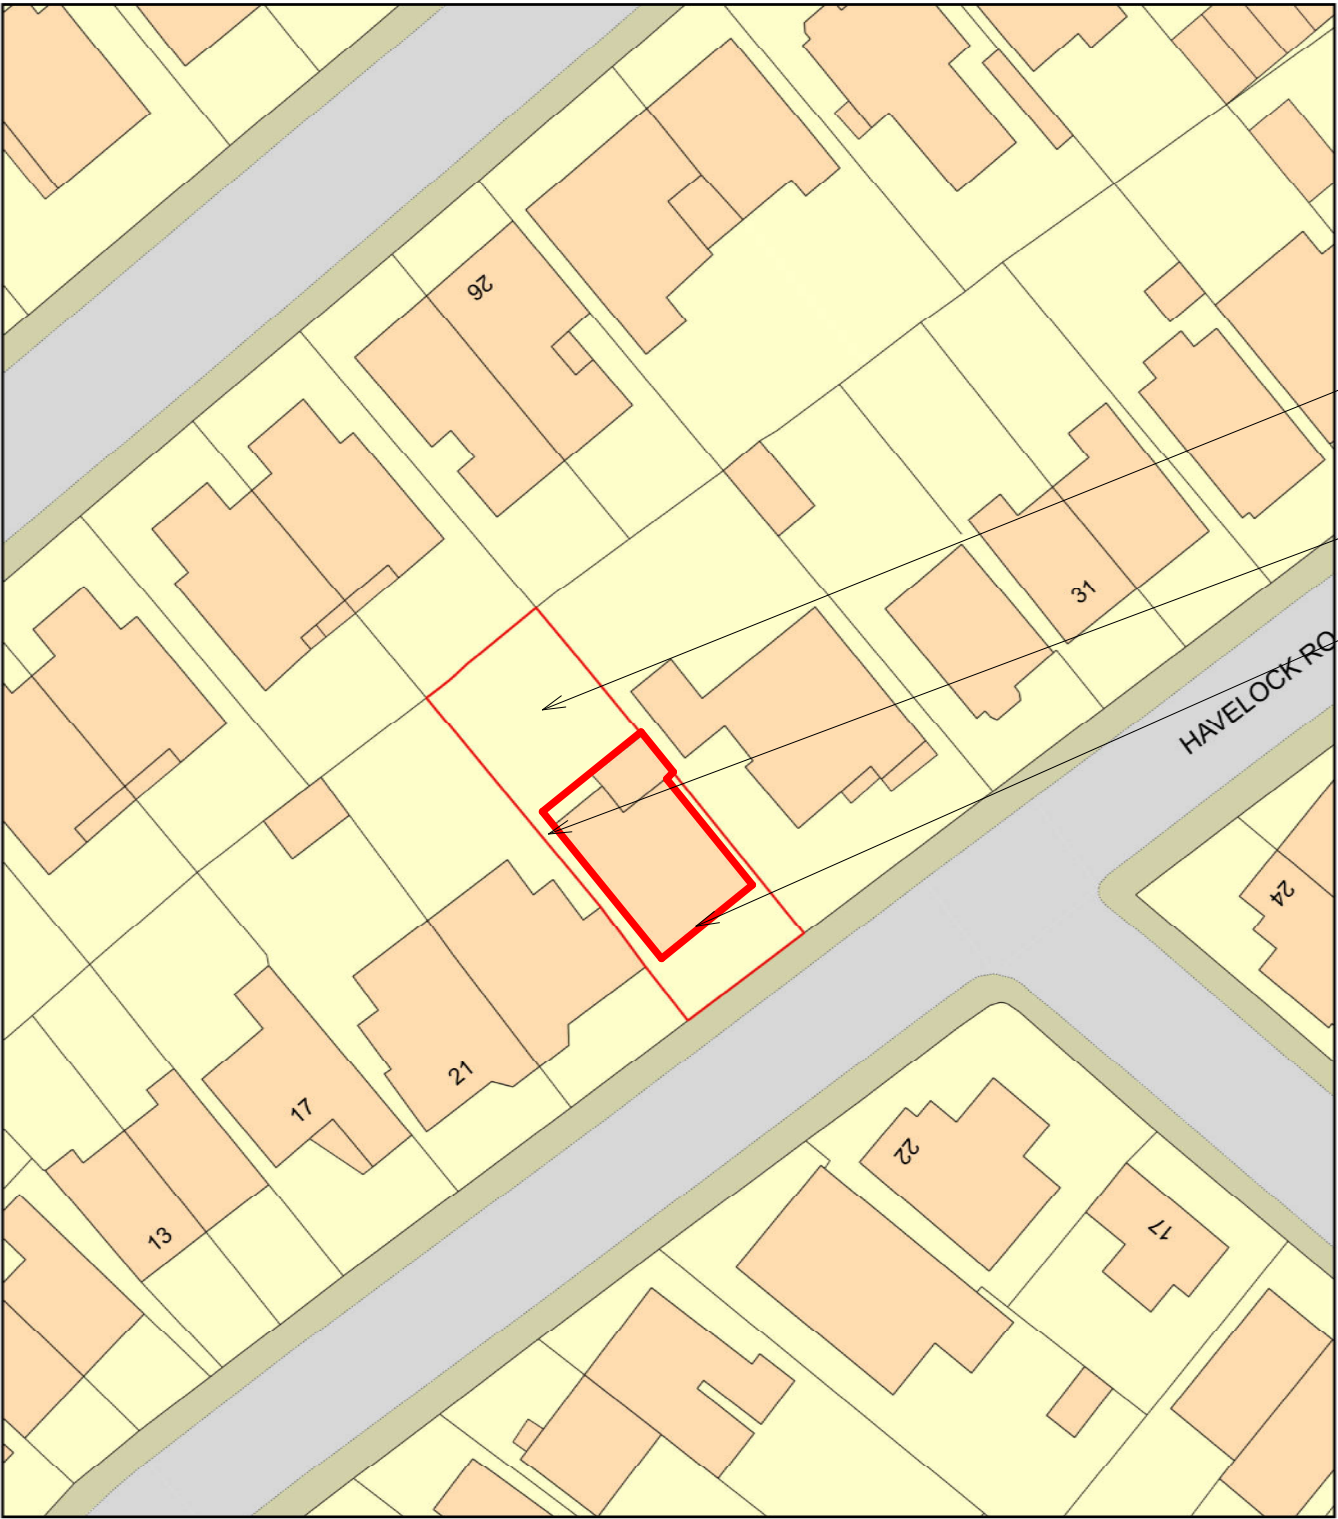

10700mm

1075mm

4400mm

 


Plan Produced for: Parkers Design
Date Produced: 19 Aug 2020
Plan Reference Number: TQRQM20232154508401
Scale: 1:500 @ A4

© Crown copyright and database rights 2019 OS 100042766



PROJECT 25 Havelock Road PO21 2EZ	CLIENT Widt Nielson		
	Date	Issue Date	Scale (@ A3)
SHEET Block Plan	Drawn by SW	DRAWING NUMBER	REV
	Checked by SR	P106	

 

Plan Produced for: Parkers Design

Date Produced: 19 Aug 2020

Plan Reference Number: TQRQM20232154638092

Scale: 1:1250 @ A4

© Crown copyright and database rights 2019 OS 100042766



PROJECT	25 Havelock Road PO21 2EZ	CLIENT			Widt Nielson		
		Date	Issue Date		Scale (@ A3)		
SHEET	Location	Drawn by	SW	DRAWING NUMBER			REV
		Checked by	SR	P107			