


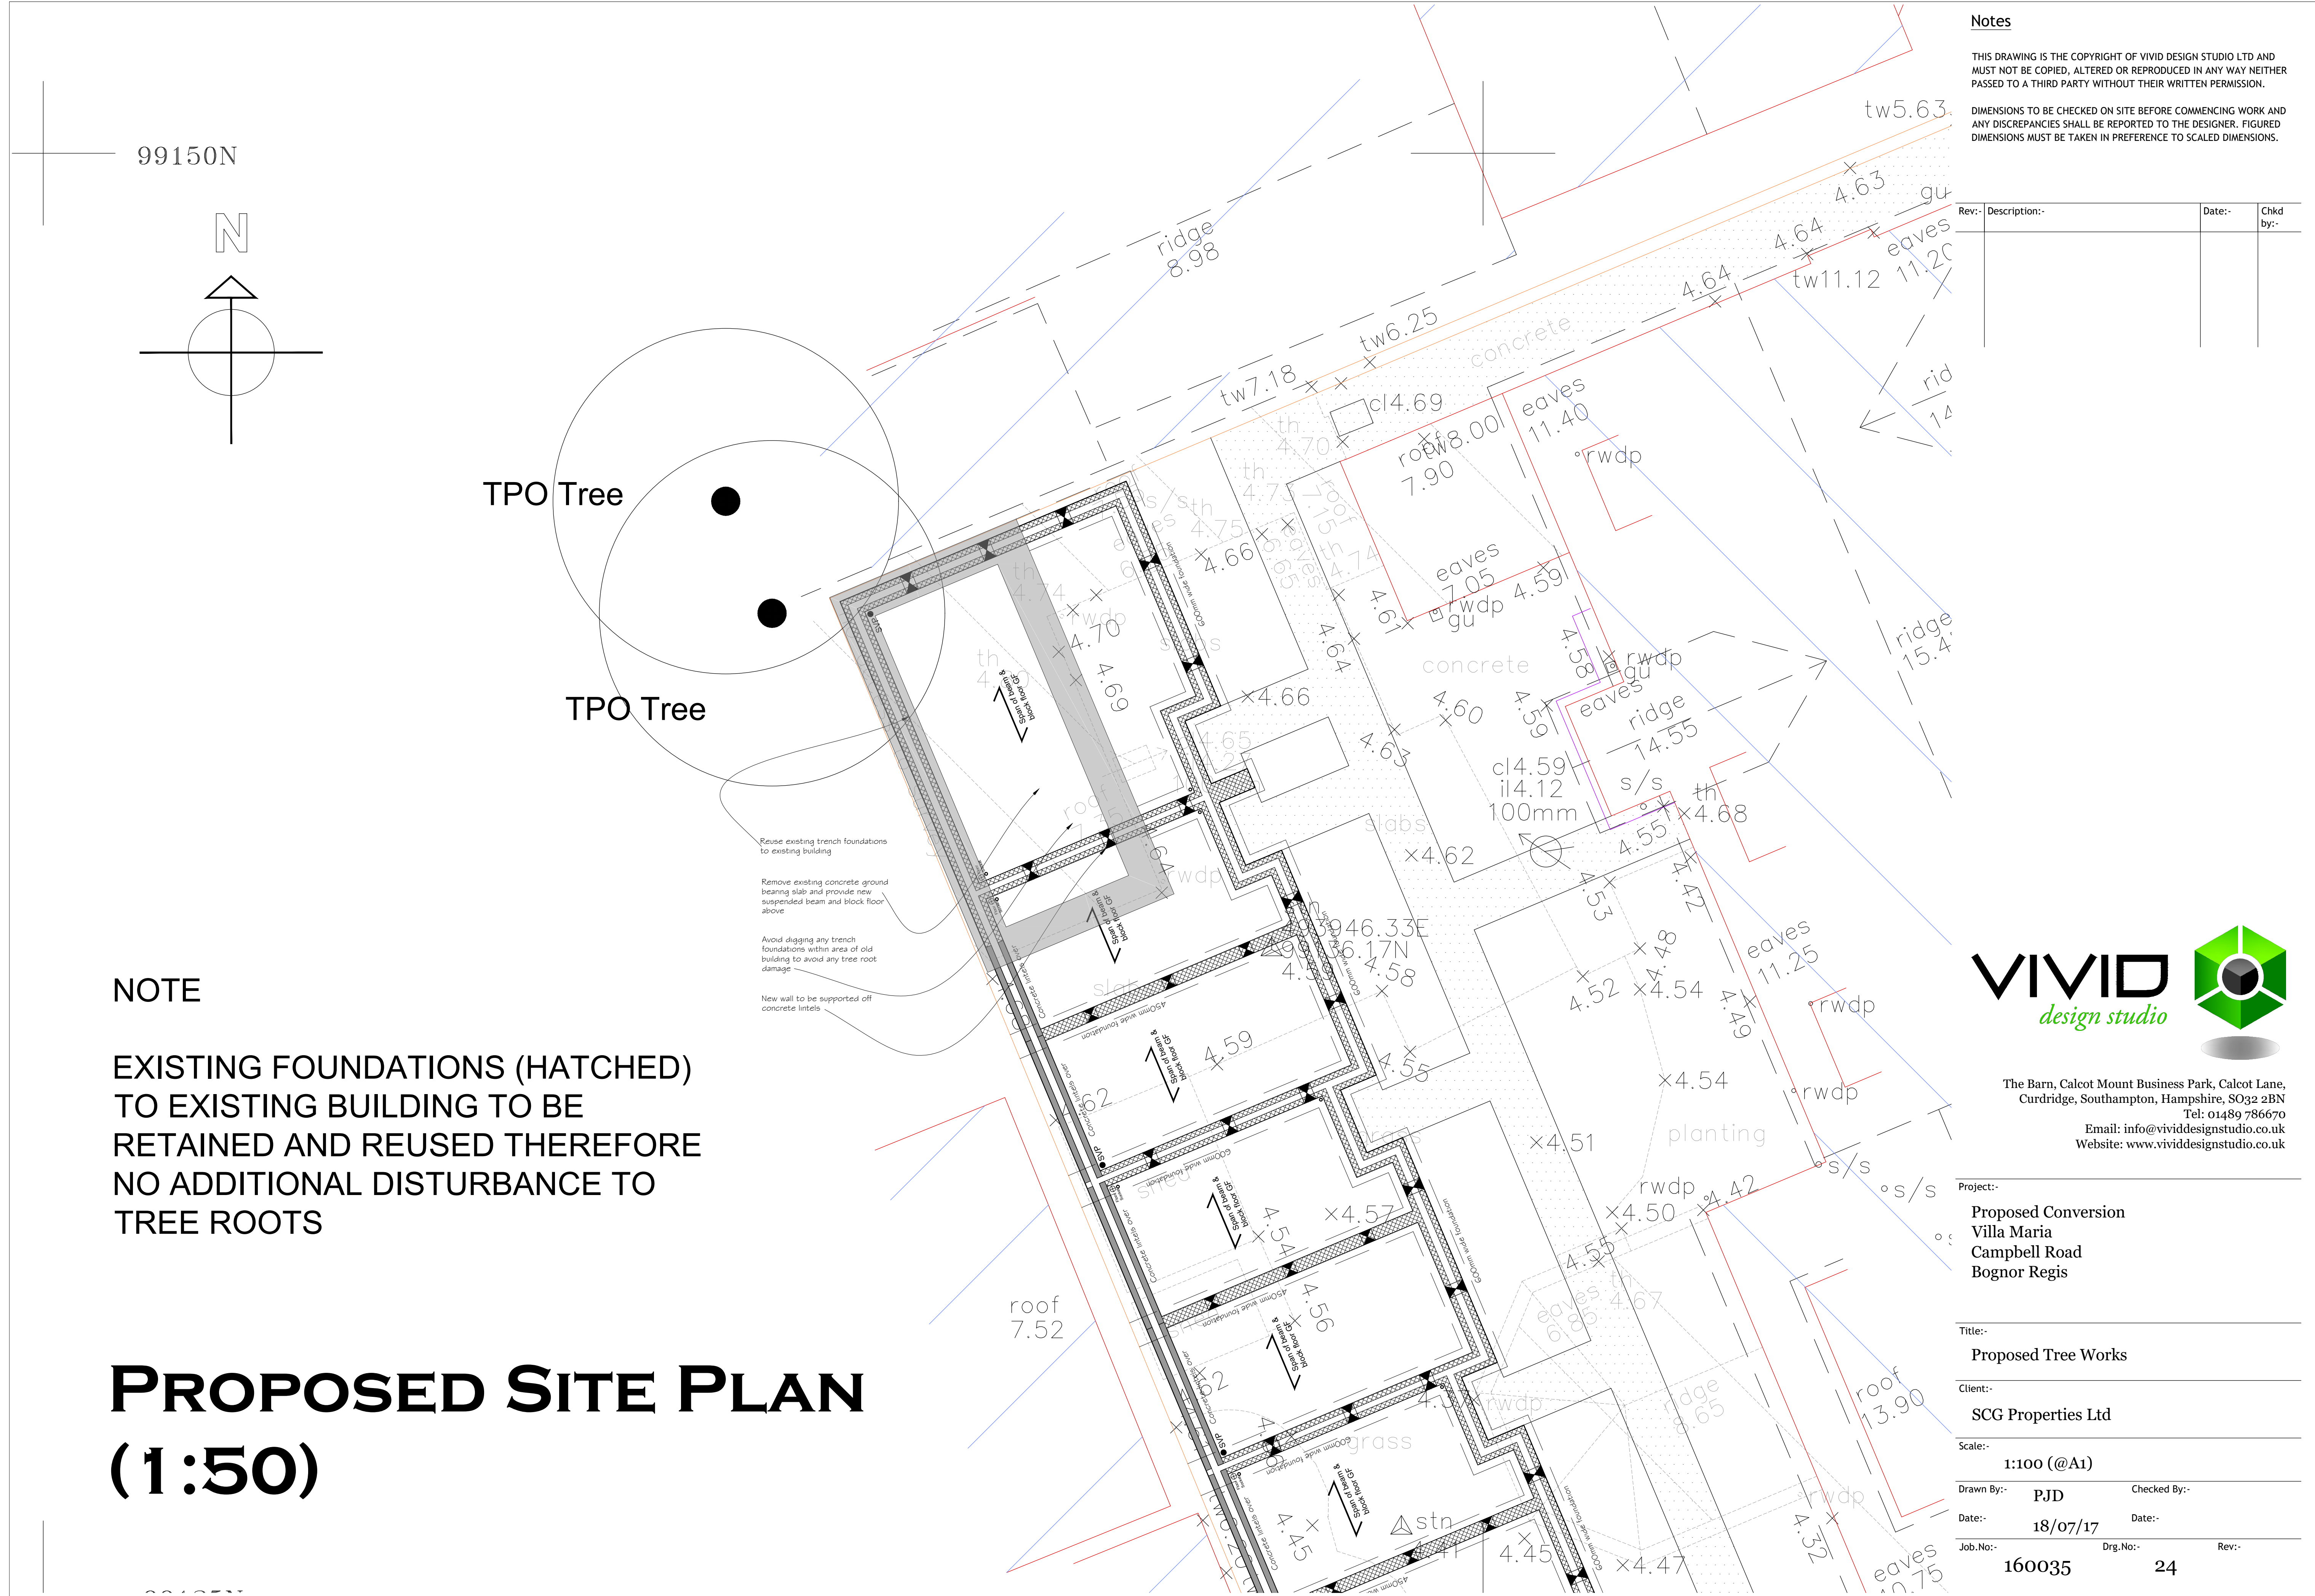

Notes

THIS DRAWING IS THE COPYRIGHT OF VIVID DESIGN STUDIO LTD AND MUST NOT BE COPIED, ALTERED OR REPRODUCED IN ANY WAY NEITHER PASSED TO A THIRD PARTY WITHOUT THEIR WRITTEN PERMISSION.

DIMENSIONS TO BE CHECKED ON SITE BEFORE COMMENCING WORK AND ANY DISCREPANCIES SHALL BE REPORTED TO THE DESIGNER. FIGURED DIMENSIONS MUST BE TAKEN IN PREFERENCE TO SCALED DIMENSIONS.

Rev:-	Description:-	Date:-	Chkd by:-

NOTE

EXISTING FOUNDATIONS (HATCHED) TO EXISTING BUILDING TO BE RETAINED AND REUSED THEREFORE NO ADDITIONAL DISTURBANCE TO TREE ROOTS

PROPOSED SITE PLAN
(1:50)



The Barn, Calcot Mount Business Park, Calcot Lane,
Curdridge, Southampton, Hampshire, SO32 2BN
Tel: 01489 786670
Email: info@vividdesignstudio.co.uk
Website: www.vividdesignstudio.co.uk

Project:-			
Proposed Conversion Villa Maria Campbell Road Bognor Regis			
Title:-			
Proposed Tree Works			
Client:-			
SCG Properties Ltd			
Scale:-			
1:100 (@A1)			
Drawn By:-		Checked By:-	
PJD			
Date:-		Date:-	
18/07/17			
Job.No:-		Rev:-	
160035		24	