
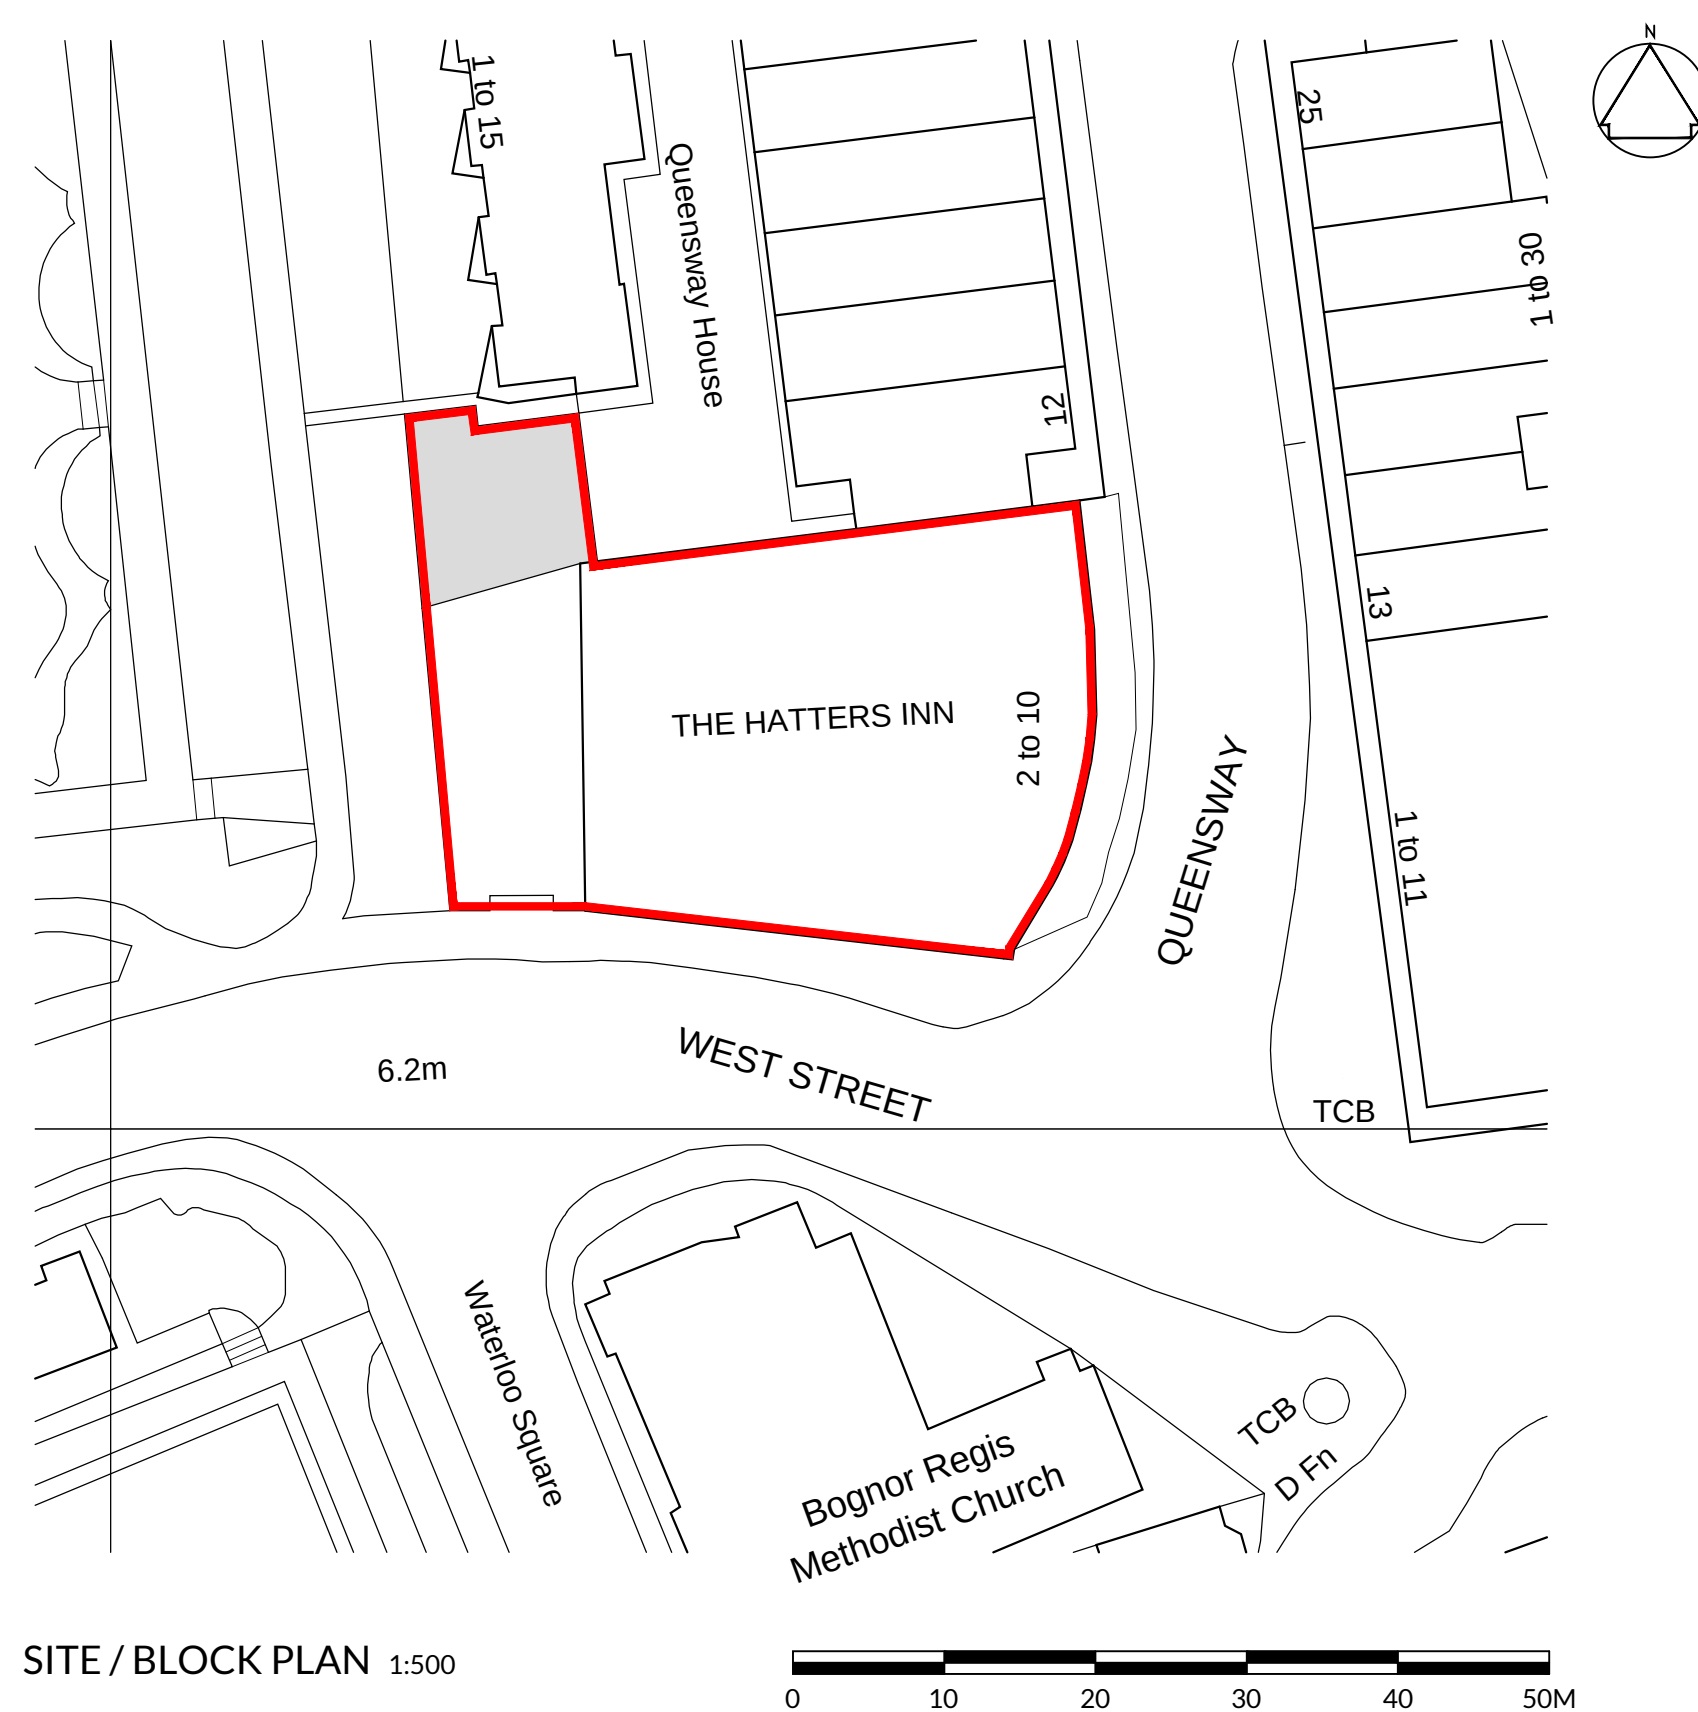


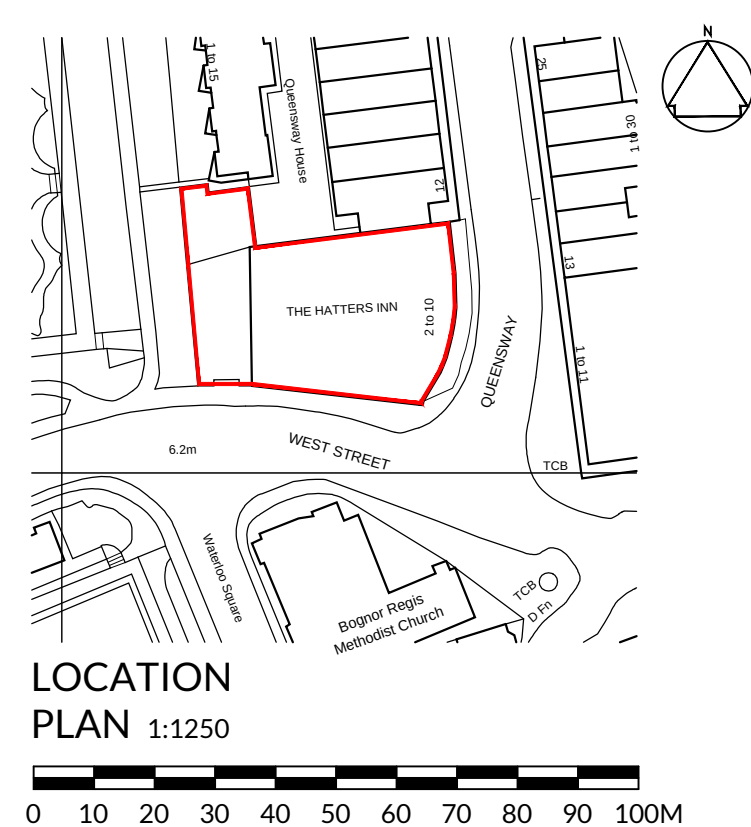

JOB NO	DWG NO	REV
1125	000.1	A

REVISION	DATE	DWN CHK

This drawing is the property of DVA Ventures Limited. Copyright and design rights are reserved by them and the drawing is issued on the condition that it is not copied either wholly or in part without the written consent of DVA Ventures Limited.

DO NOT SCALE DRAWINGS. Figured dimensions to take preference over those scaled. All dimensions to be checked on site before commencement of any work or shop drawings. This drawing is to be read in conjunction with the specification when existing. Any discrepancies should be brought to the attention of the Architect / Designer.

D|V Architects
Interiors | Design | Delivery
Hallcourt House, 8 Hallcourt Crescent
Cannock, Staffordshire WS11 0AL
Telephone: 01543 547 877
Email: studio@dv-architects.co.uk
RIBA 

CLIENT

wetherspoon

PROJECT
THE HATTERS INN
BOGNOR REGIS
PN 0217

DRAWING TITLE

LOCATION PLAN

& SITE PLAN

SCALE
1:1250 & 1:500 @ A1

DATE 04.07.2019	DRAWN BY bd	CHECKED BY XX
--------------------	----------------	------------------

STATUS
PRELIMINARY

JOB NO 1125	DWG NO 000.1	REV A
-----------------------	------------------------	-----------------