




NO. 1 NORMANTON AVENUE

NO. 3 NORMANTON AVENUE

SCALE

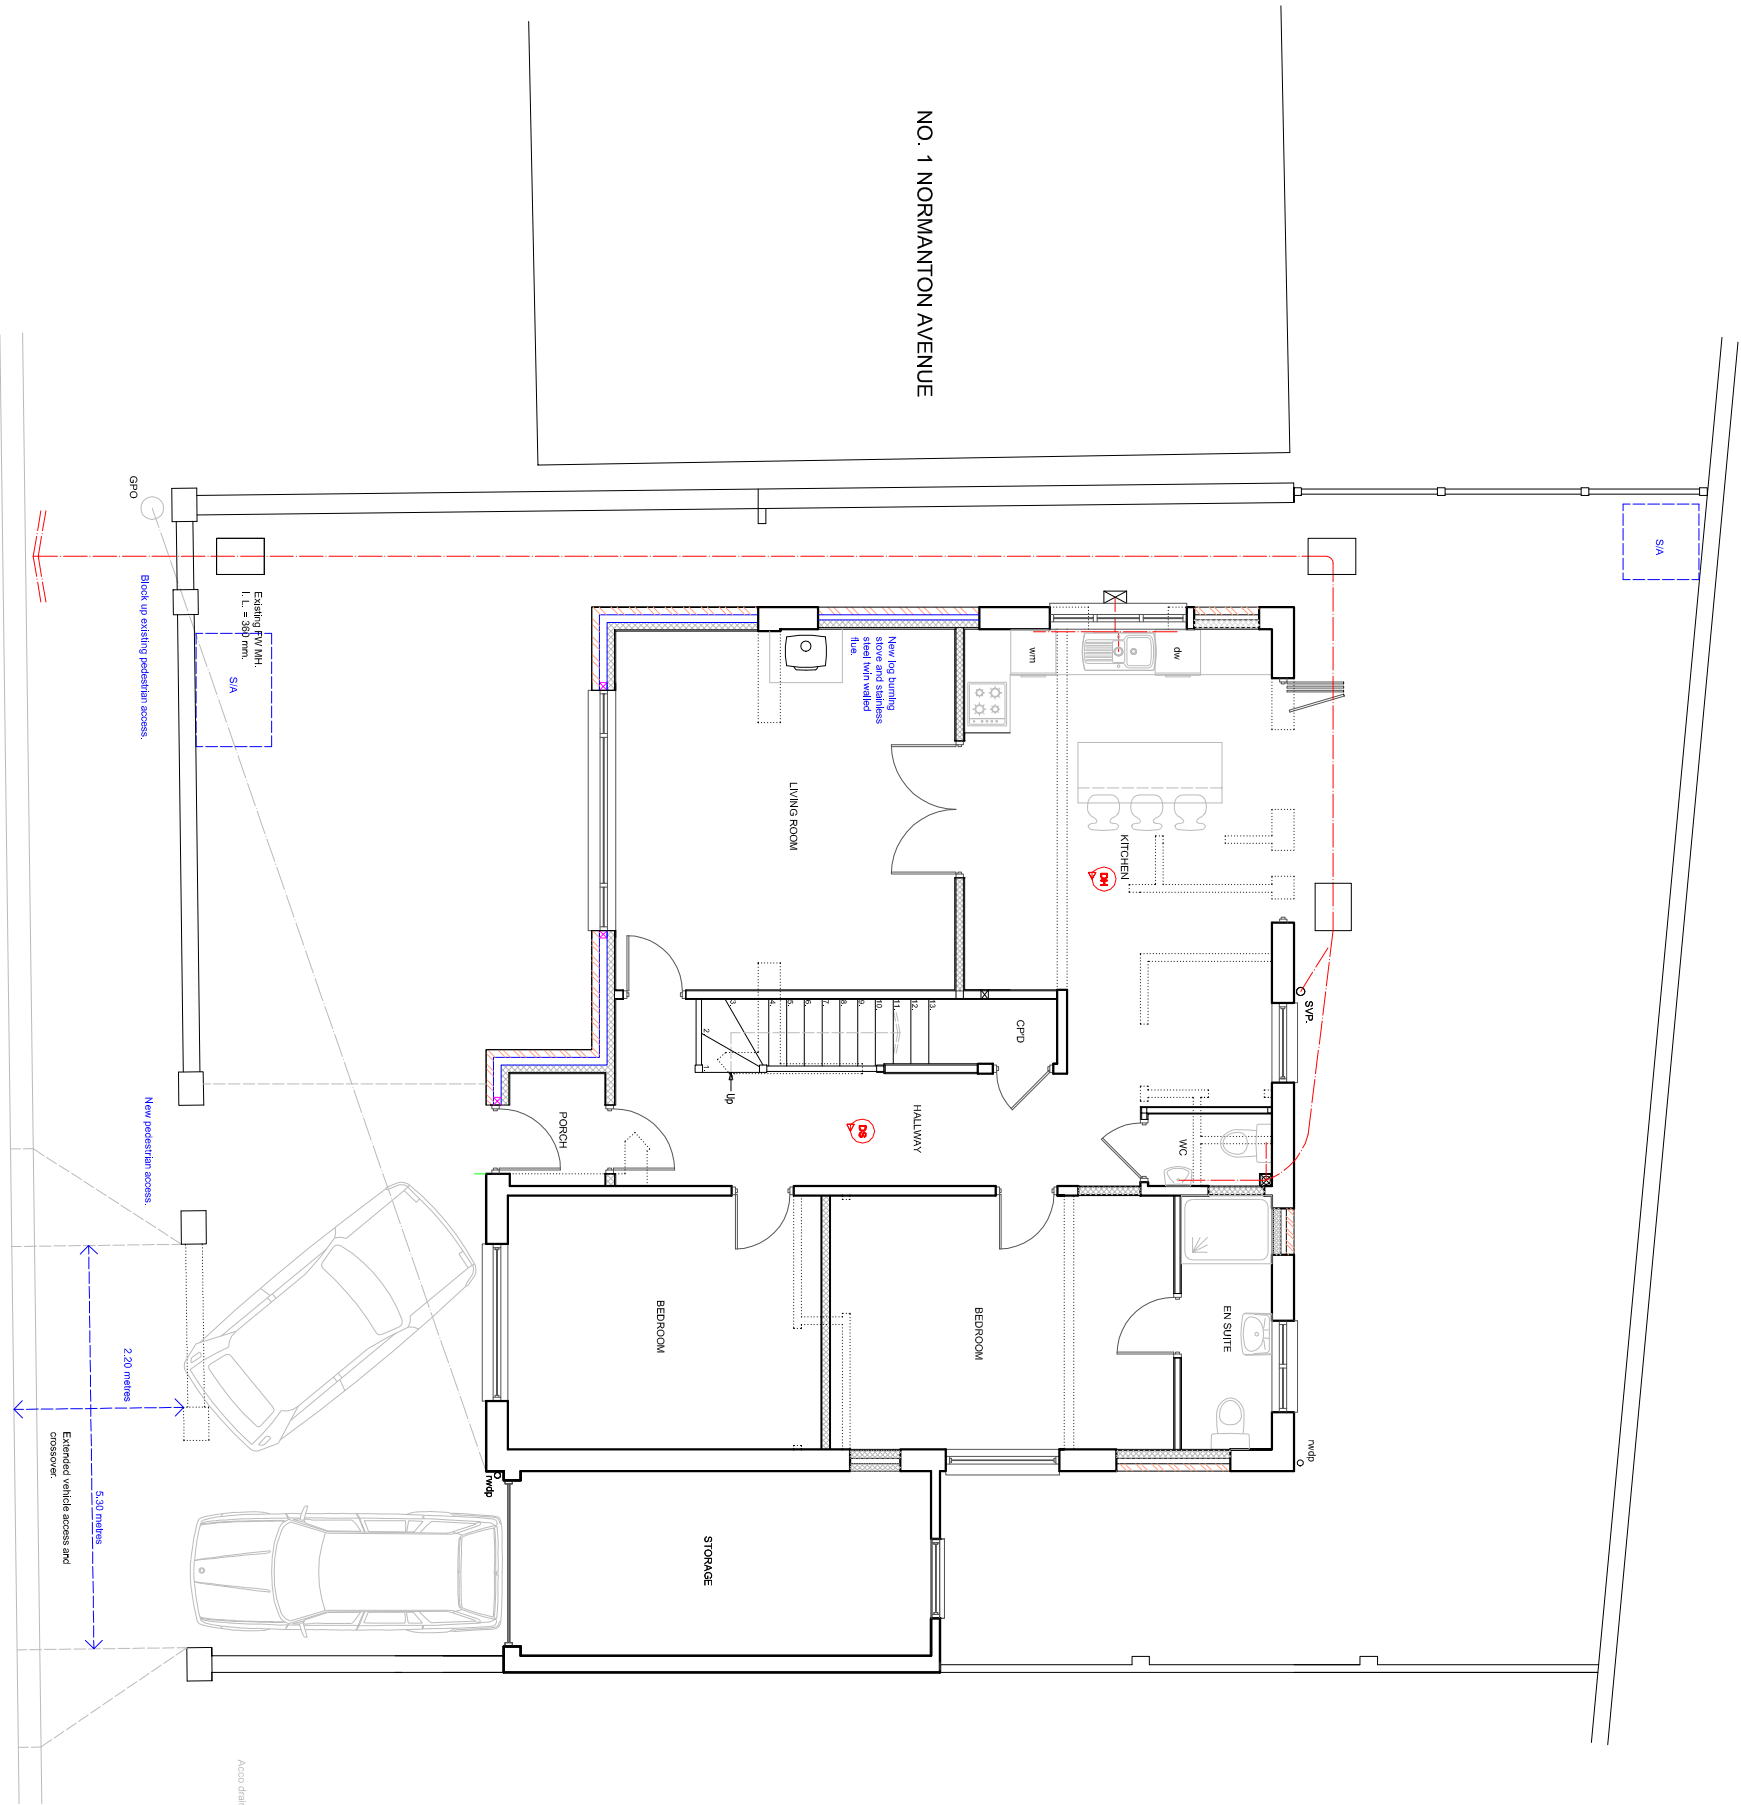

PROPOSED GROUND FLOOR PLAN

Scale 1:100 on A3

SUSSEX BUILDING CONSULTANCY LIMITED

1A NORMANTON AVENUE, BOGNOR REGIS,
WEST SUSSEX.

SCALE - 1/100 REV - G DATE - 25/11/2025

