



NOTES:


- Construction all natural timber
- Wall cladding natural bark
- Roof black roofing felt with vertical wooden battens

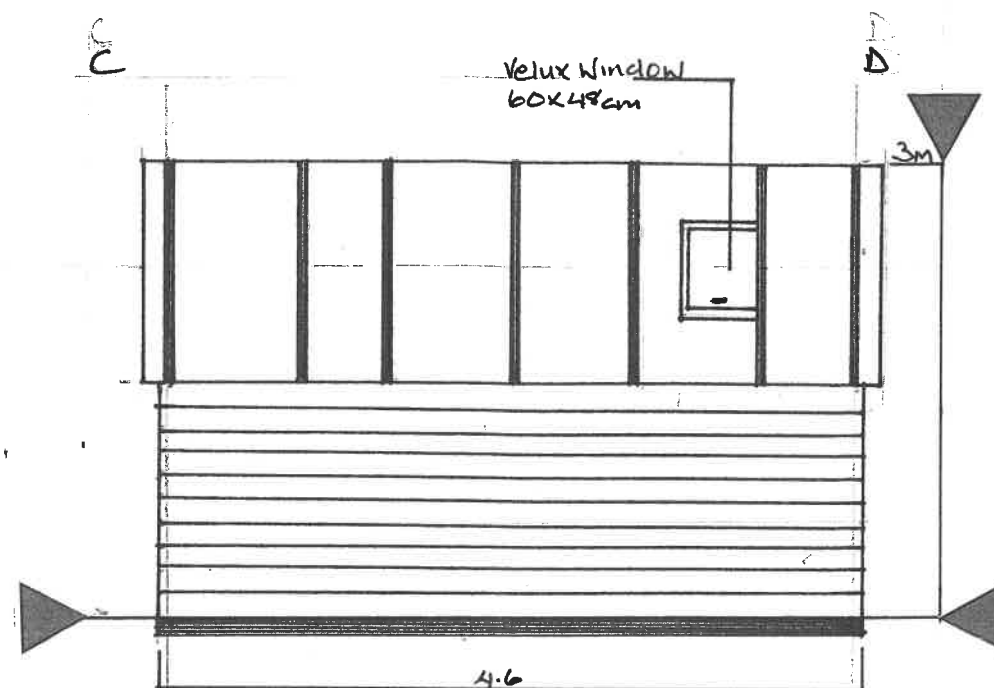


Side Elevation East Facing

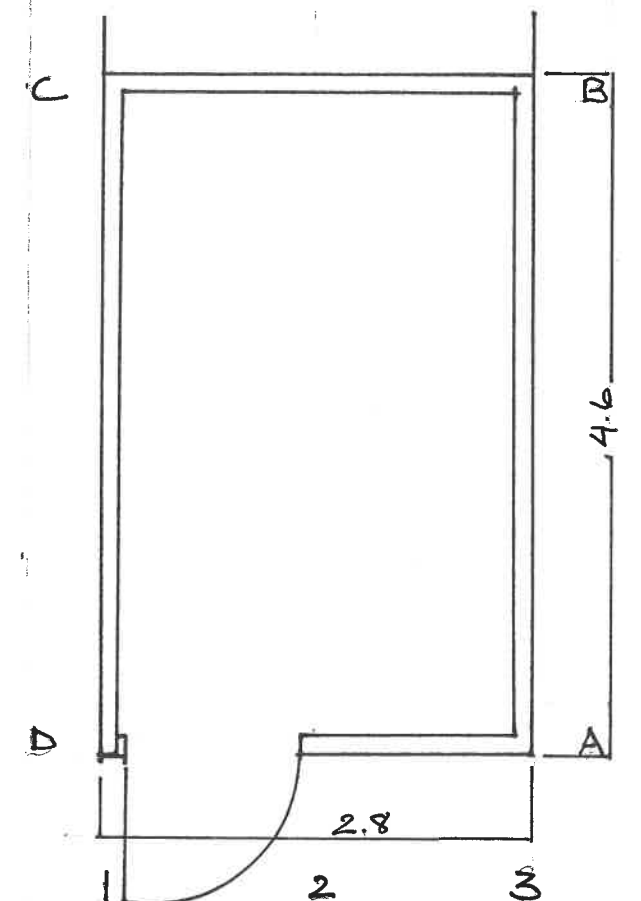


Floor Plan Front North Facing 12.88sqm

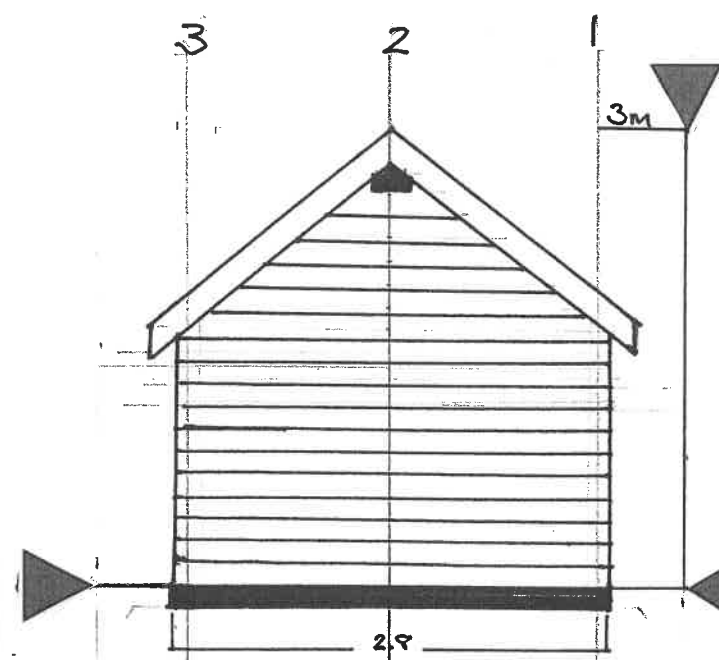

Rear Elevation South Facing

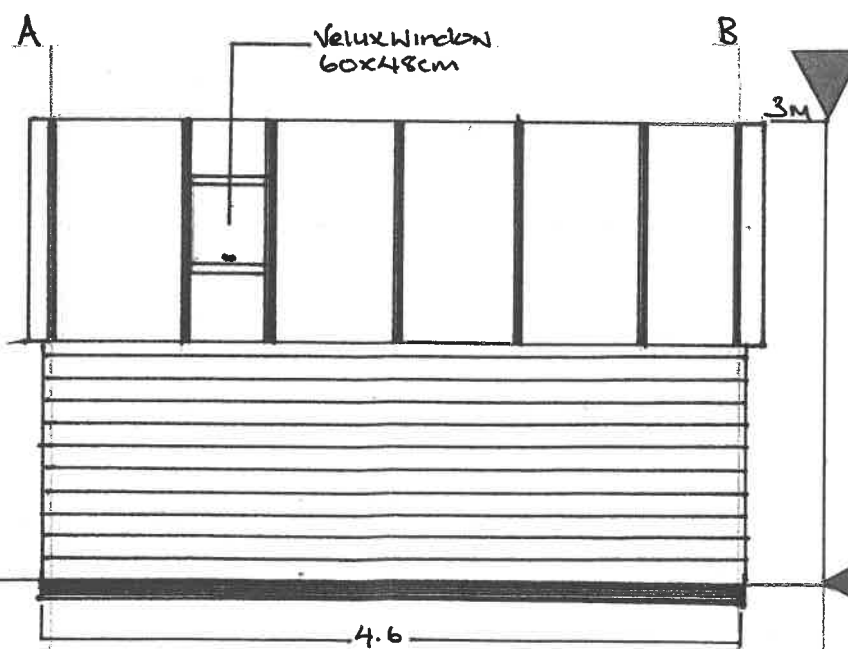

Side Elevation West Facing

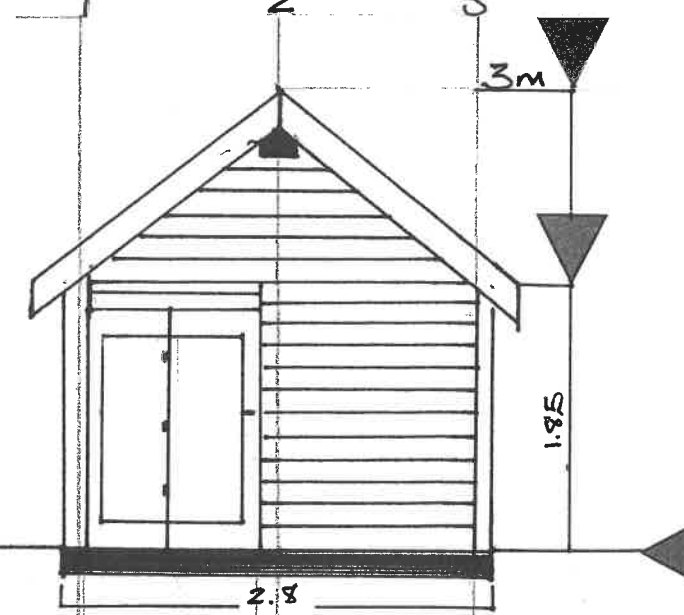

Front Elevation North Facing

Site: 9 Oak Grove PO22 9JL

Drawing: 801506

Project: 0000416

Drawn: RWW

RWMLK Global Solutions Ltd

Title: Garden Summer House

Scale: 1:50

Date: 14/08/2019

Rev: A

Unit 38 BSpace, Littlehampton BN17 7TL