


Proposed Elevations




North Elevation

Intended look of frontage

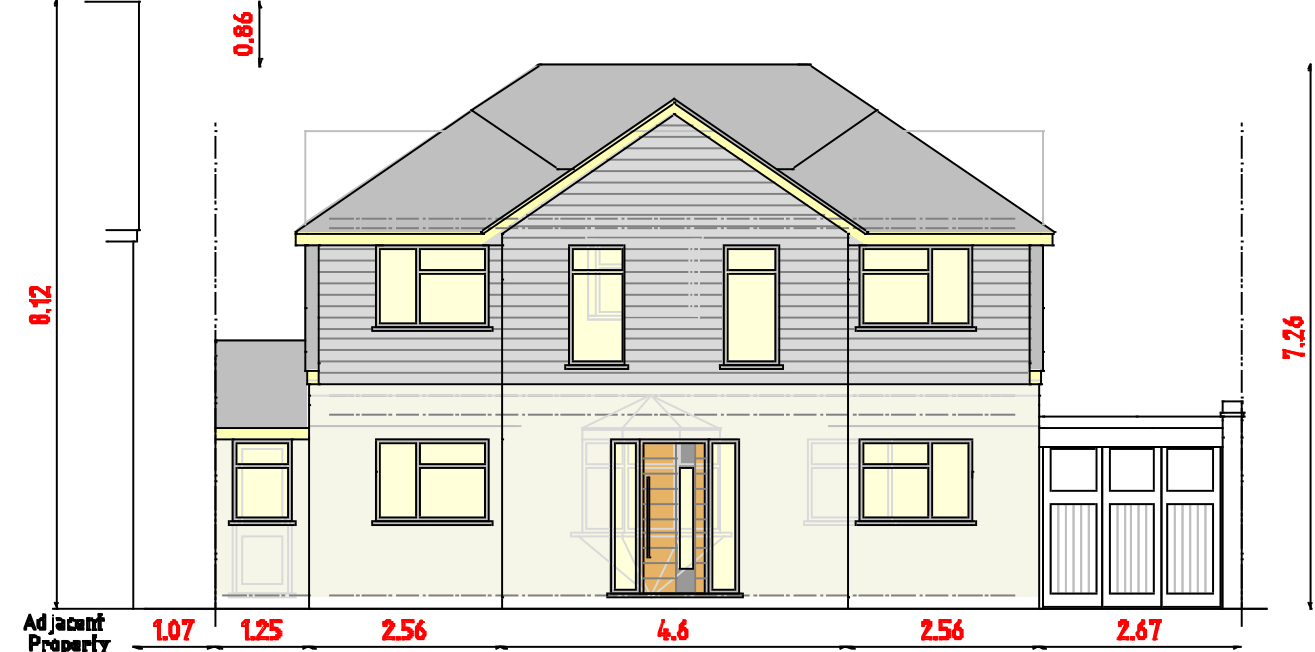

Scale 1 : 100

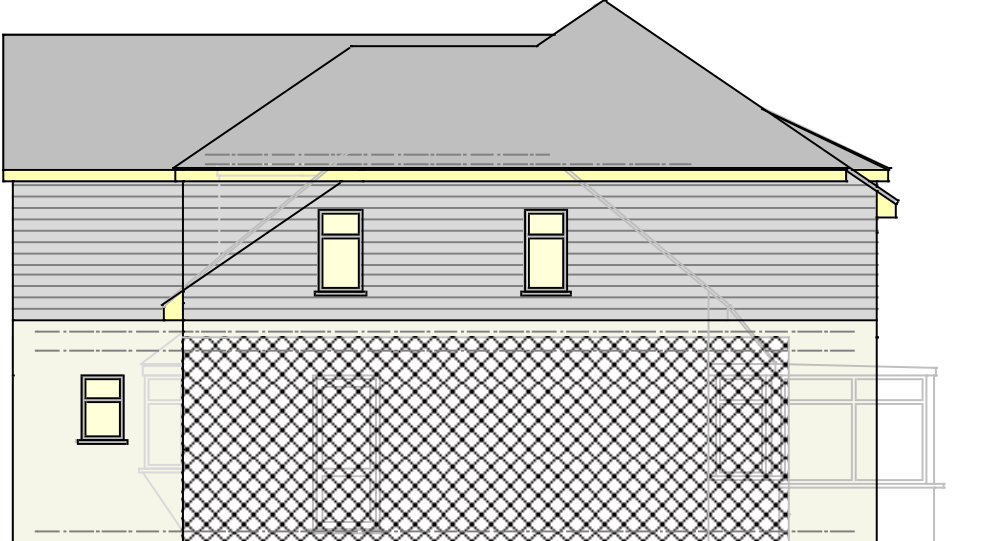



West Elevation




East Elevation



South Elevation

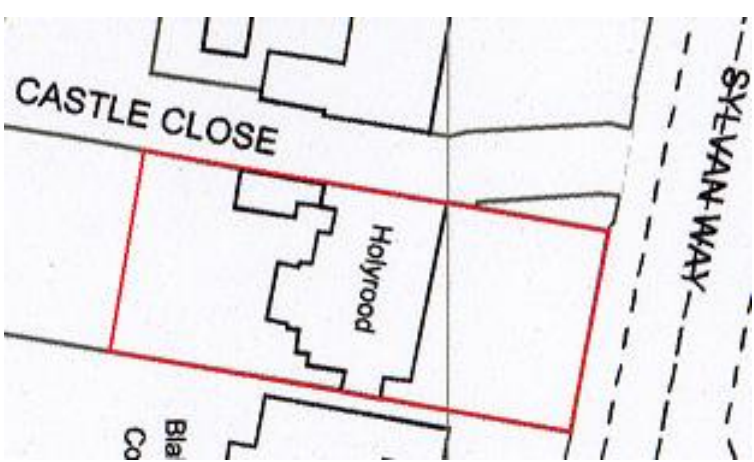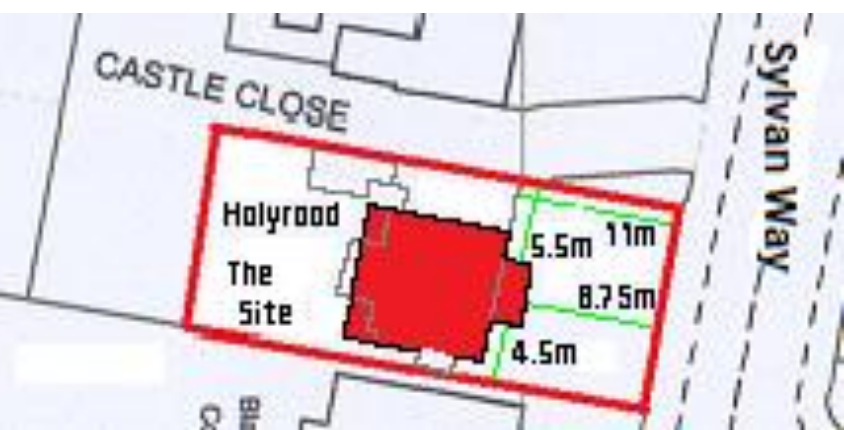


Existing Block Plan

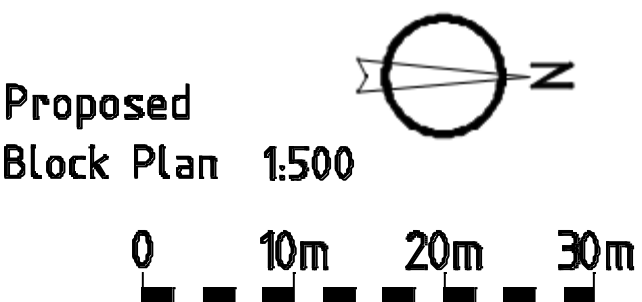

Proposed Block Plan 1:500

|   |                                        |                       |   |
|---|----------------------------------------|-----------------------|---|
| PROJECT<br>Proposed front and rear two storey extensions, raising the roof height, external and internal alterations at Holyrood, Sylvan Way, Bognor Regis. PO21 2RS | Scales<br>1:50, 1:100<br>1:500, 1:1250 | Revisions             |   |
|   | Date<br>Aug 2020                       |                       |   |
|   | Drawn<br>srb                           |                       |   |
| CLIENT     Ms M Blondini   |                                        | Drawing No   15/20/20 | 1 |


Existing Elevations

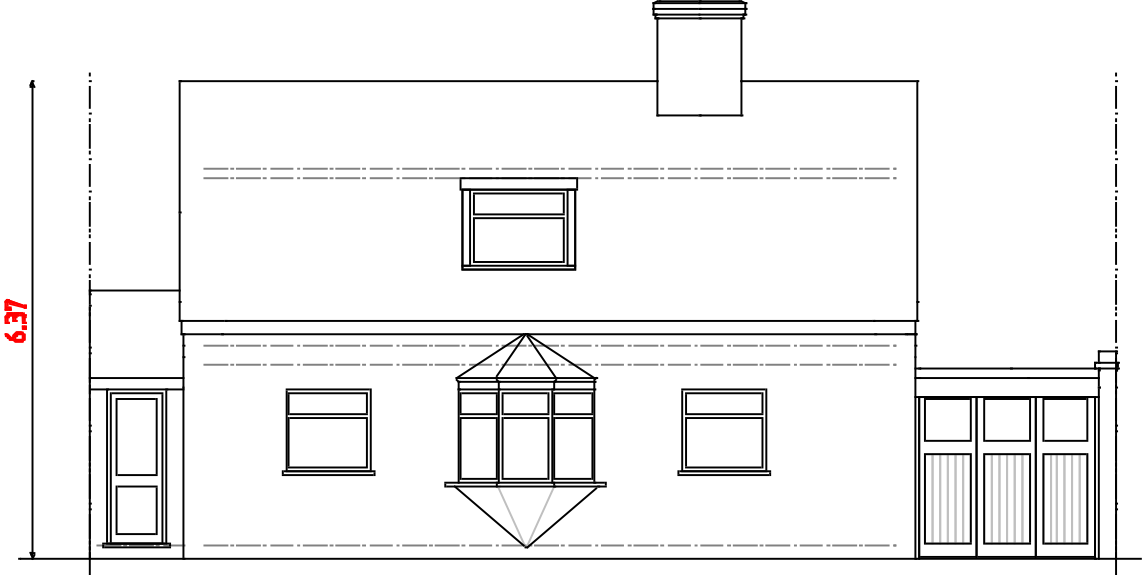


0 1m 2m 3m

Scale 1 : 100


North Elevation

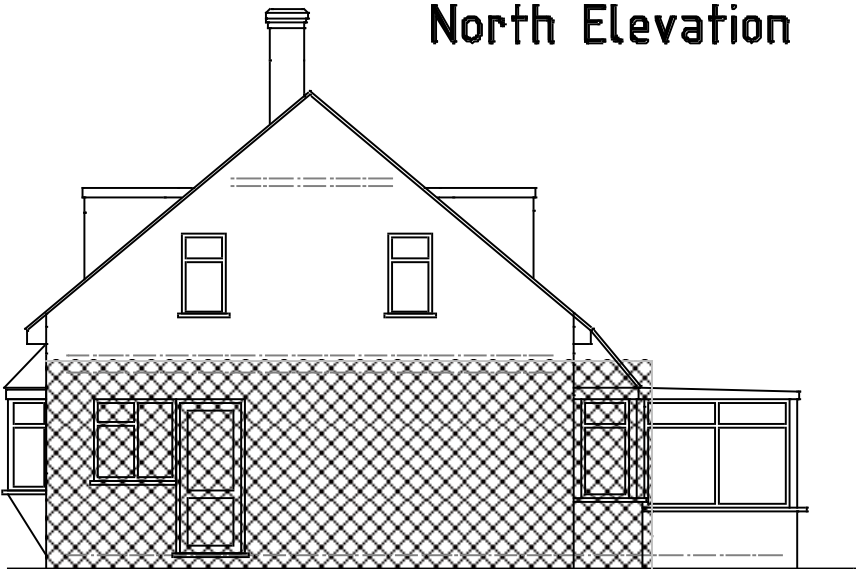


West Elevation

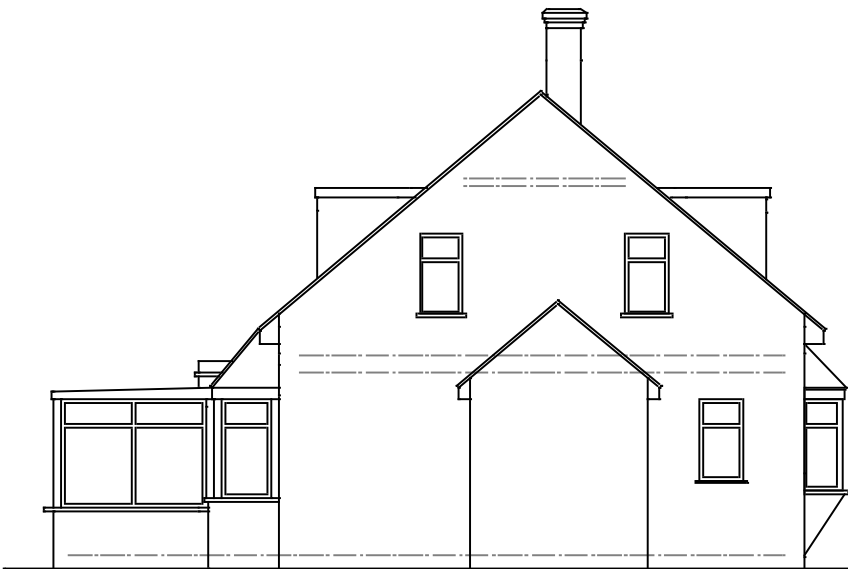

East Elevation

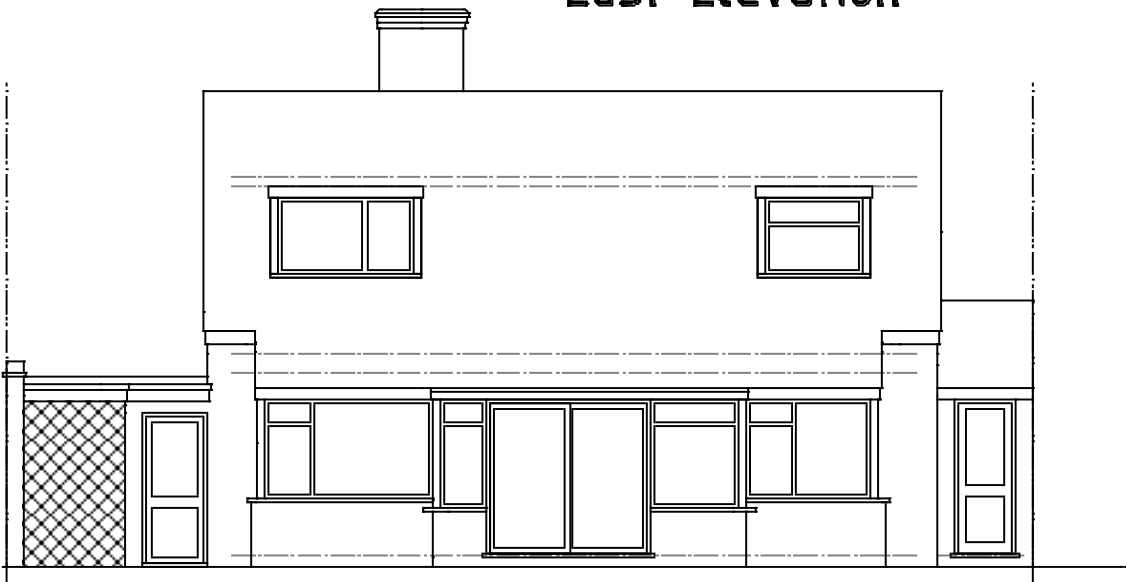


South Elevation

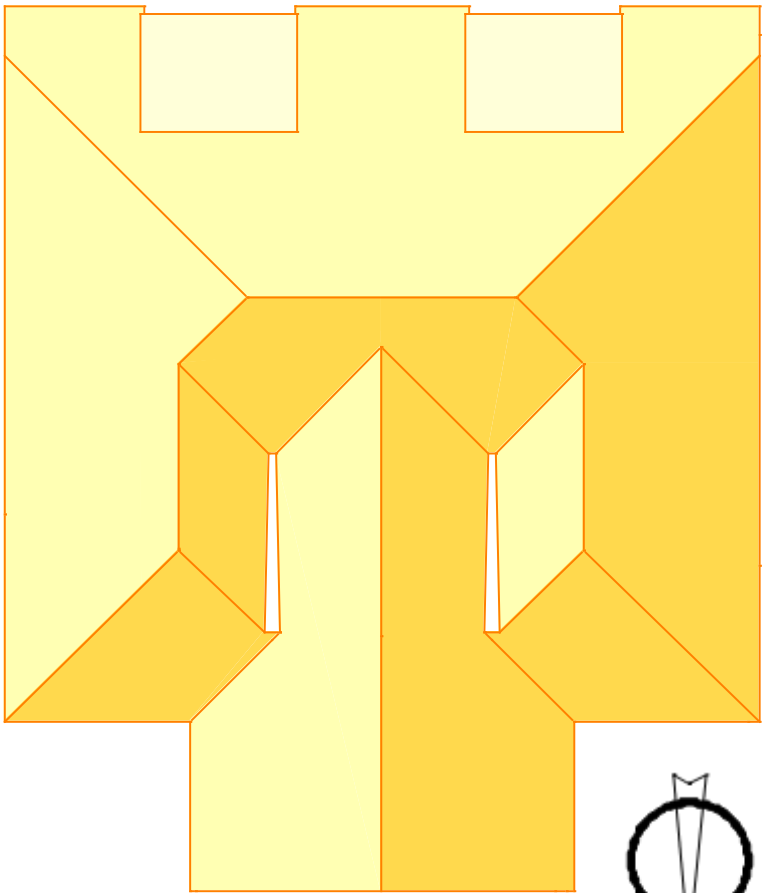

Proposed Roof Plan



|   |                                               |                            |          |
|---|-----------------------------------------------|----------------------------|----------|
| <b>PROJECT</b><br>Proposed front and rear two storey extensions, raising the roof height, external and internal alterations at Holyrood, Sylvan Way, Bognor Regis. P021 2RS | <b>Scales</b><br>1:50, 1:100<br>1:500, 1:1250 | <b>Revisions</b>           |          |
|   | <b>Date</b><br>Aug 2020                       |                            |          |
|   | <b>Drawn</b><br>srb                           | <b>Drawing No</b> 15/20/20 | <b>3</b> |
| <b>CLIENT</b> Ms M Blondini   |                                               |                            |          |

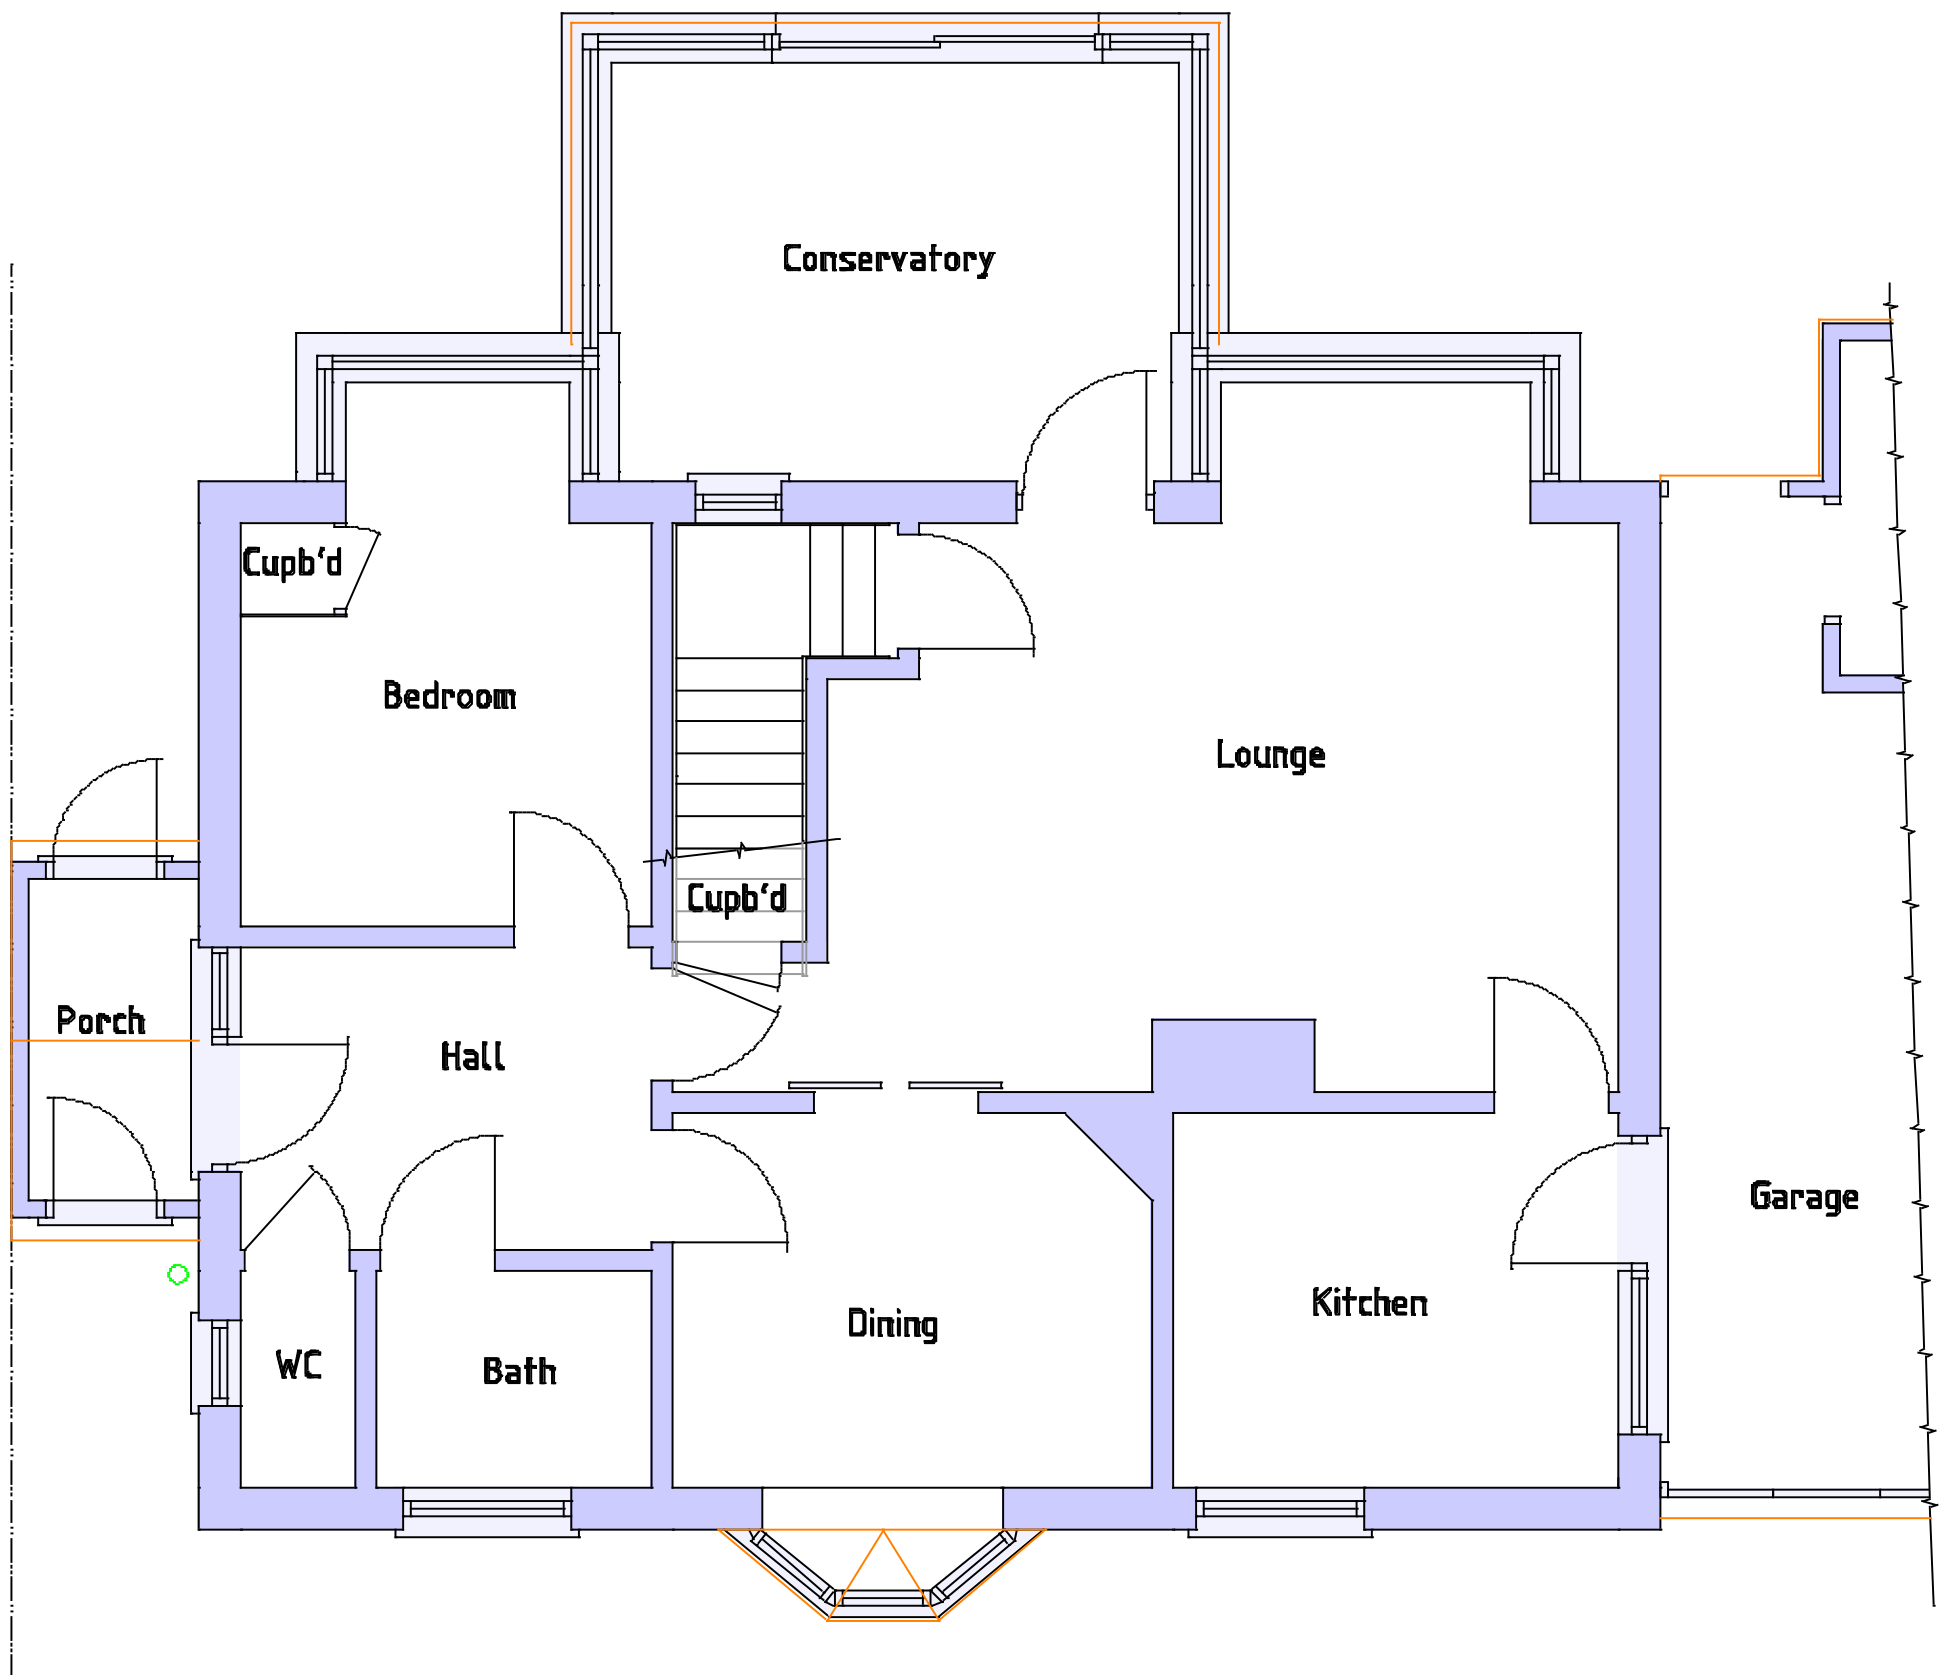

Existing Ground Floor



Scale 1 : 50

**PROJECT**  
Proposed front and rear two storey  
extensions, raising the roof height,  
external and internal alterations at  
Holyrood, Sylvan Way, Bognor Regis.  
P021 2RS

**CLIENT** Ms M Blondini

**Scales**  
1:50, 1:100  
1:500, 1:1250


**Date**  
Aug 2020

**Drawn**  
srb

**Revisions**

**Drawing No** 15/20/20

4

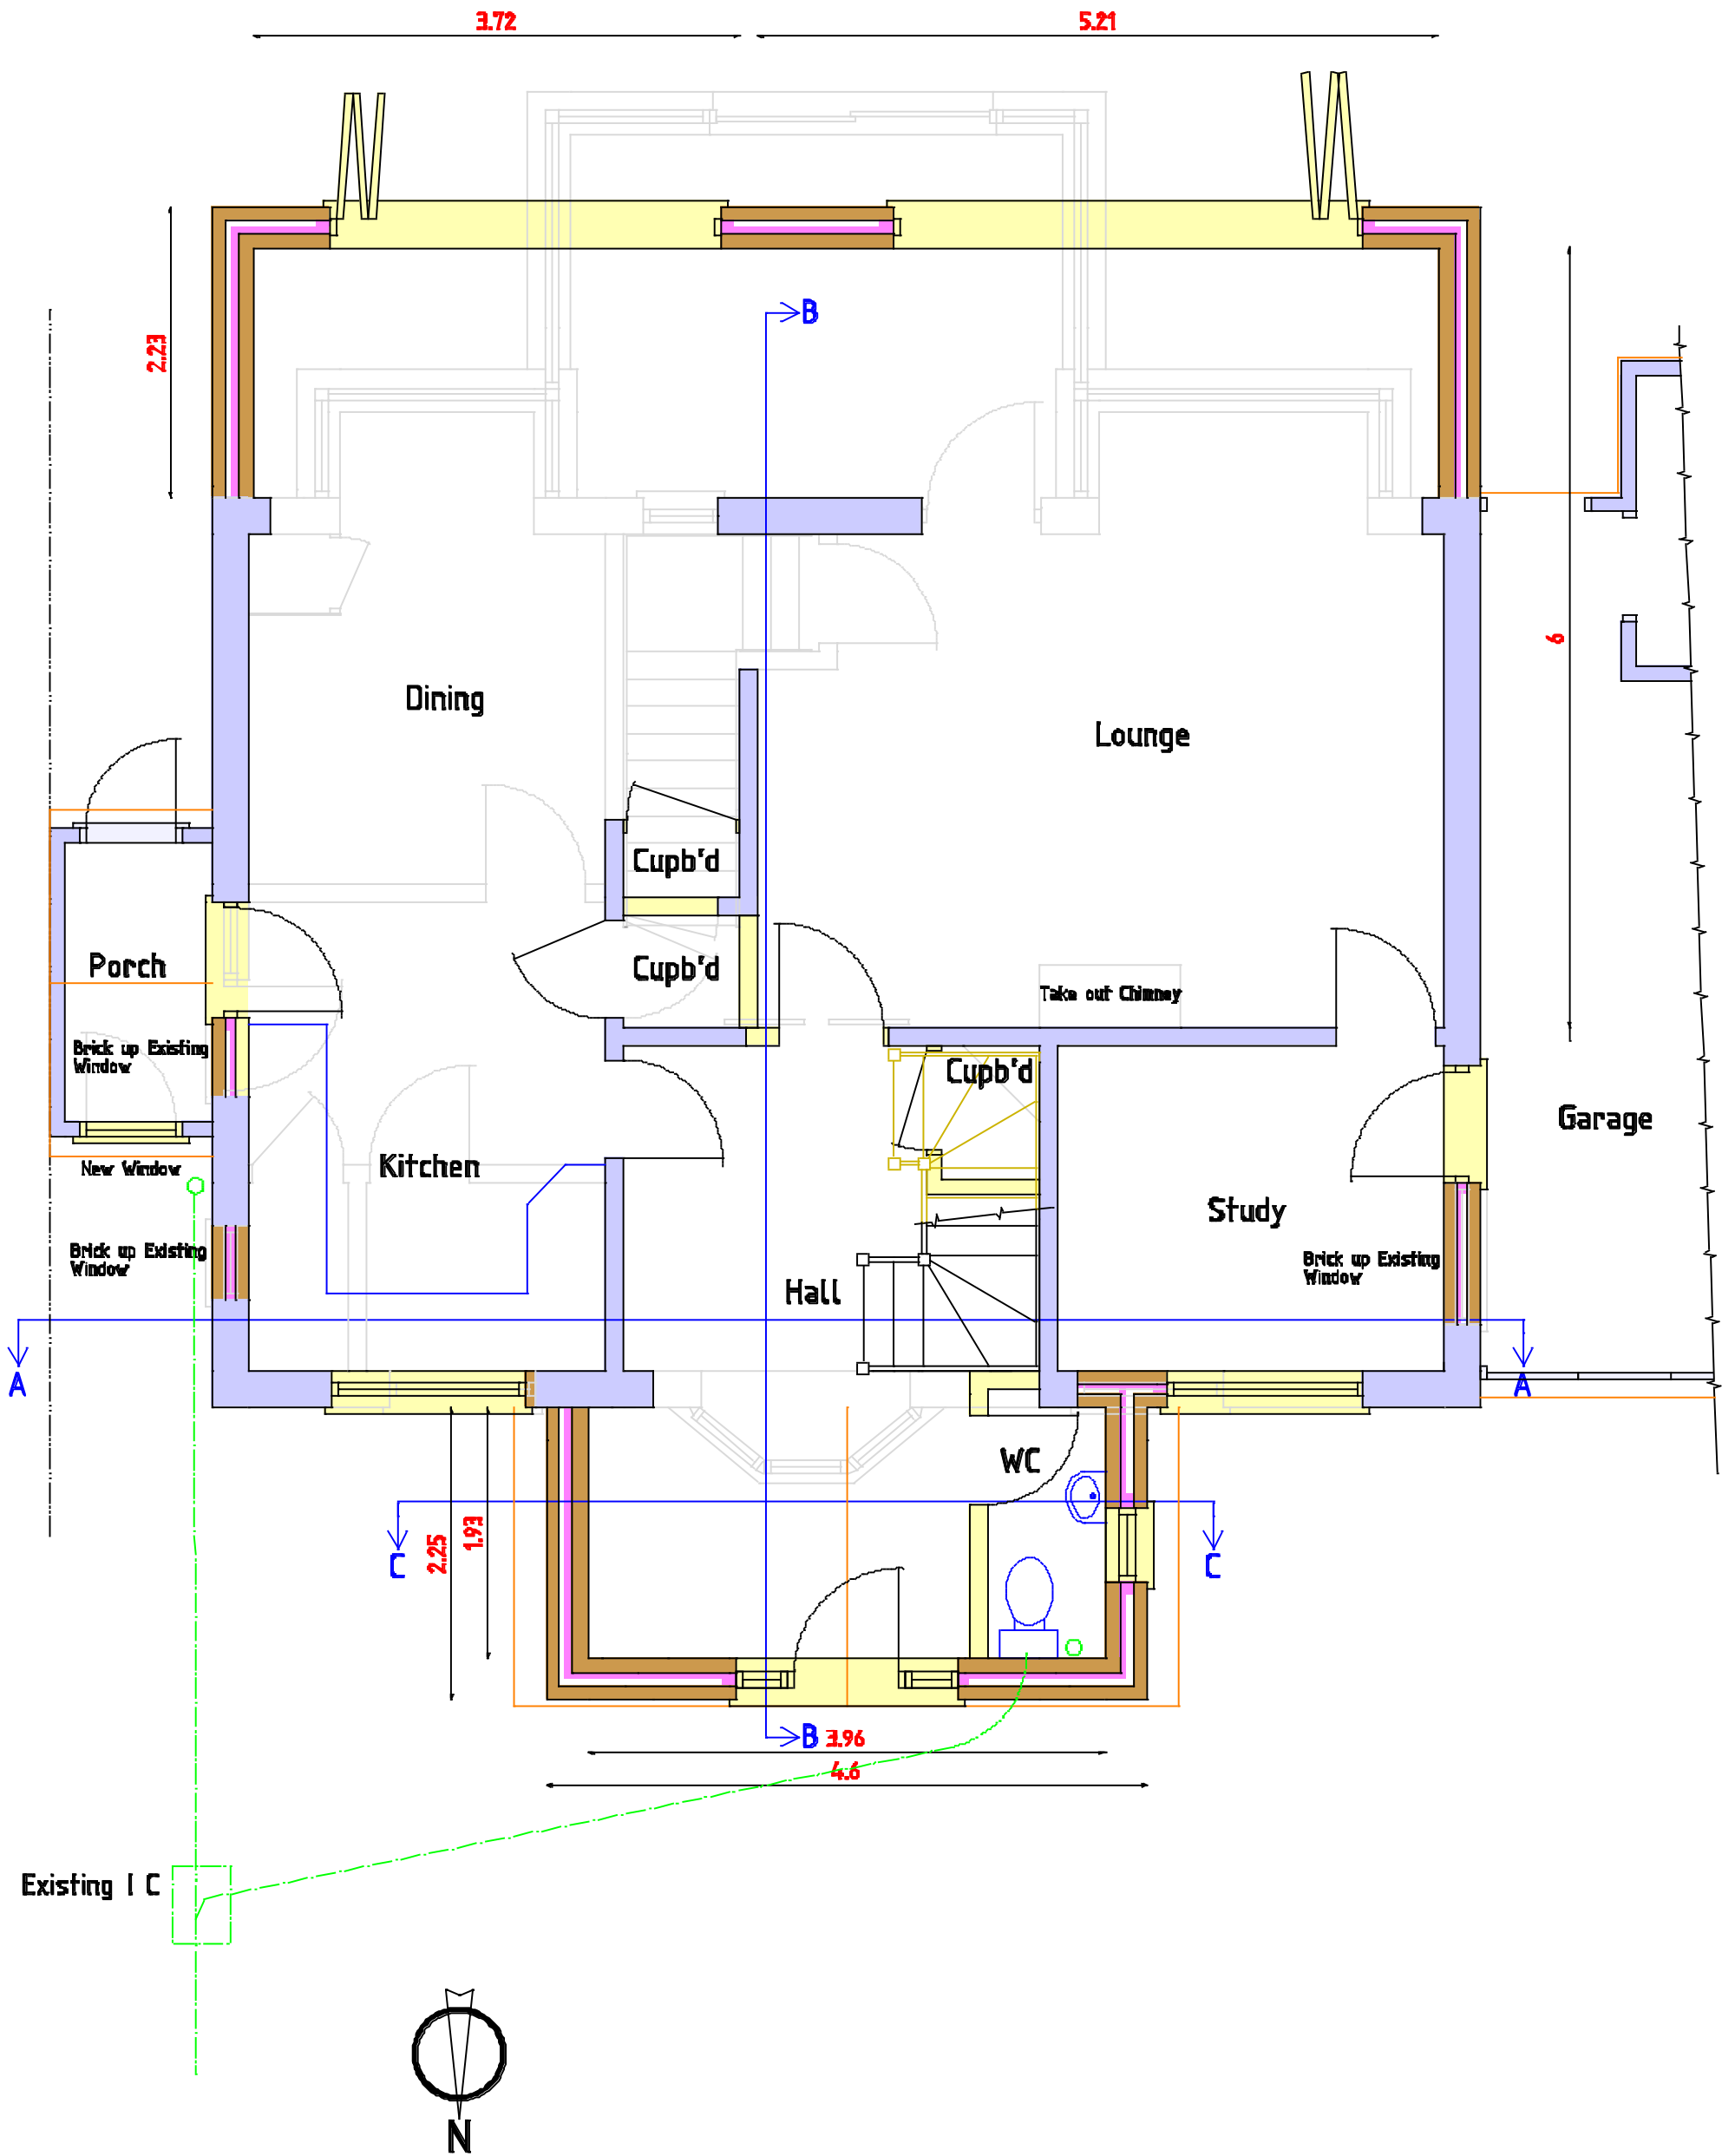

Proposed Ground Floor



Scale 1 : 50

**PROJECT**  
Proposed front and rear two storey extensions, raising the roof height, external and internal alterations at Holyrood, Sylvan Way, Bognor Regis. P021 2RS

**CLIENT** Ms M Blondini

**Scales**  
1:50, 1:100  
1:500, 1:1250


**Date**  
Aug 2020

**Drawn**  
srb


**Revisions**

**Drawing No** 15/20/20

**5**

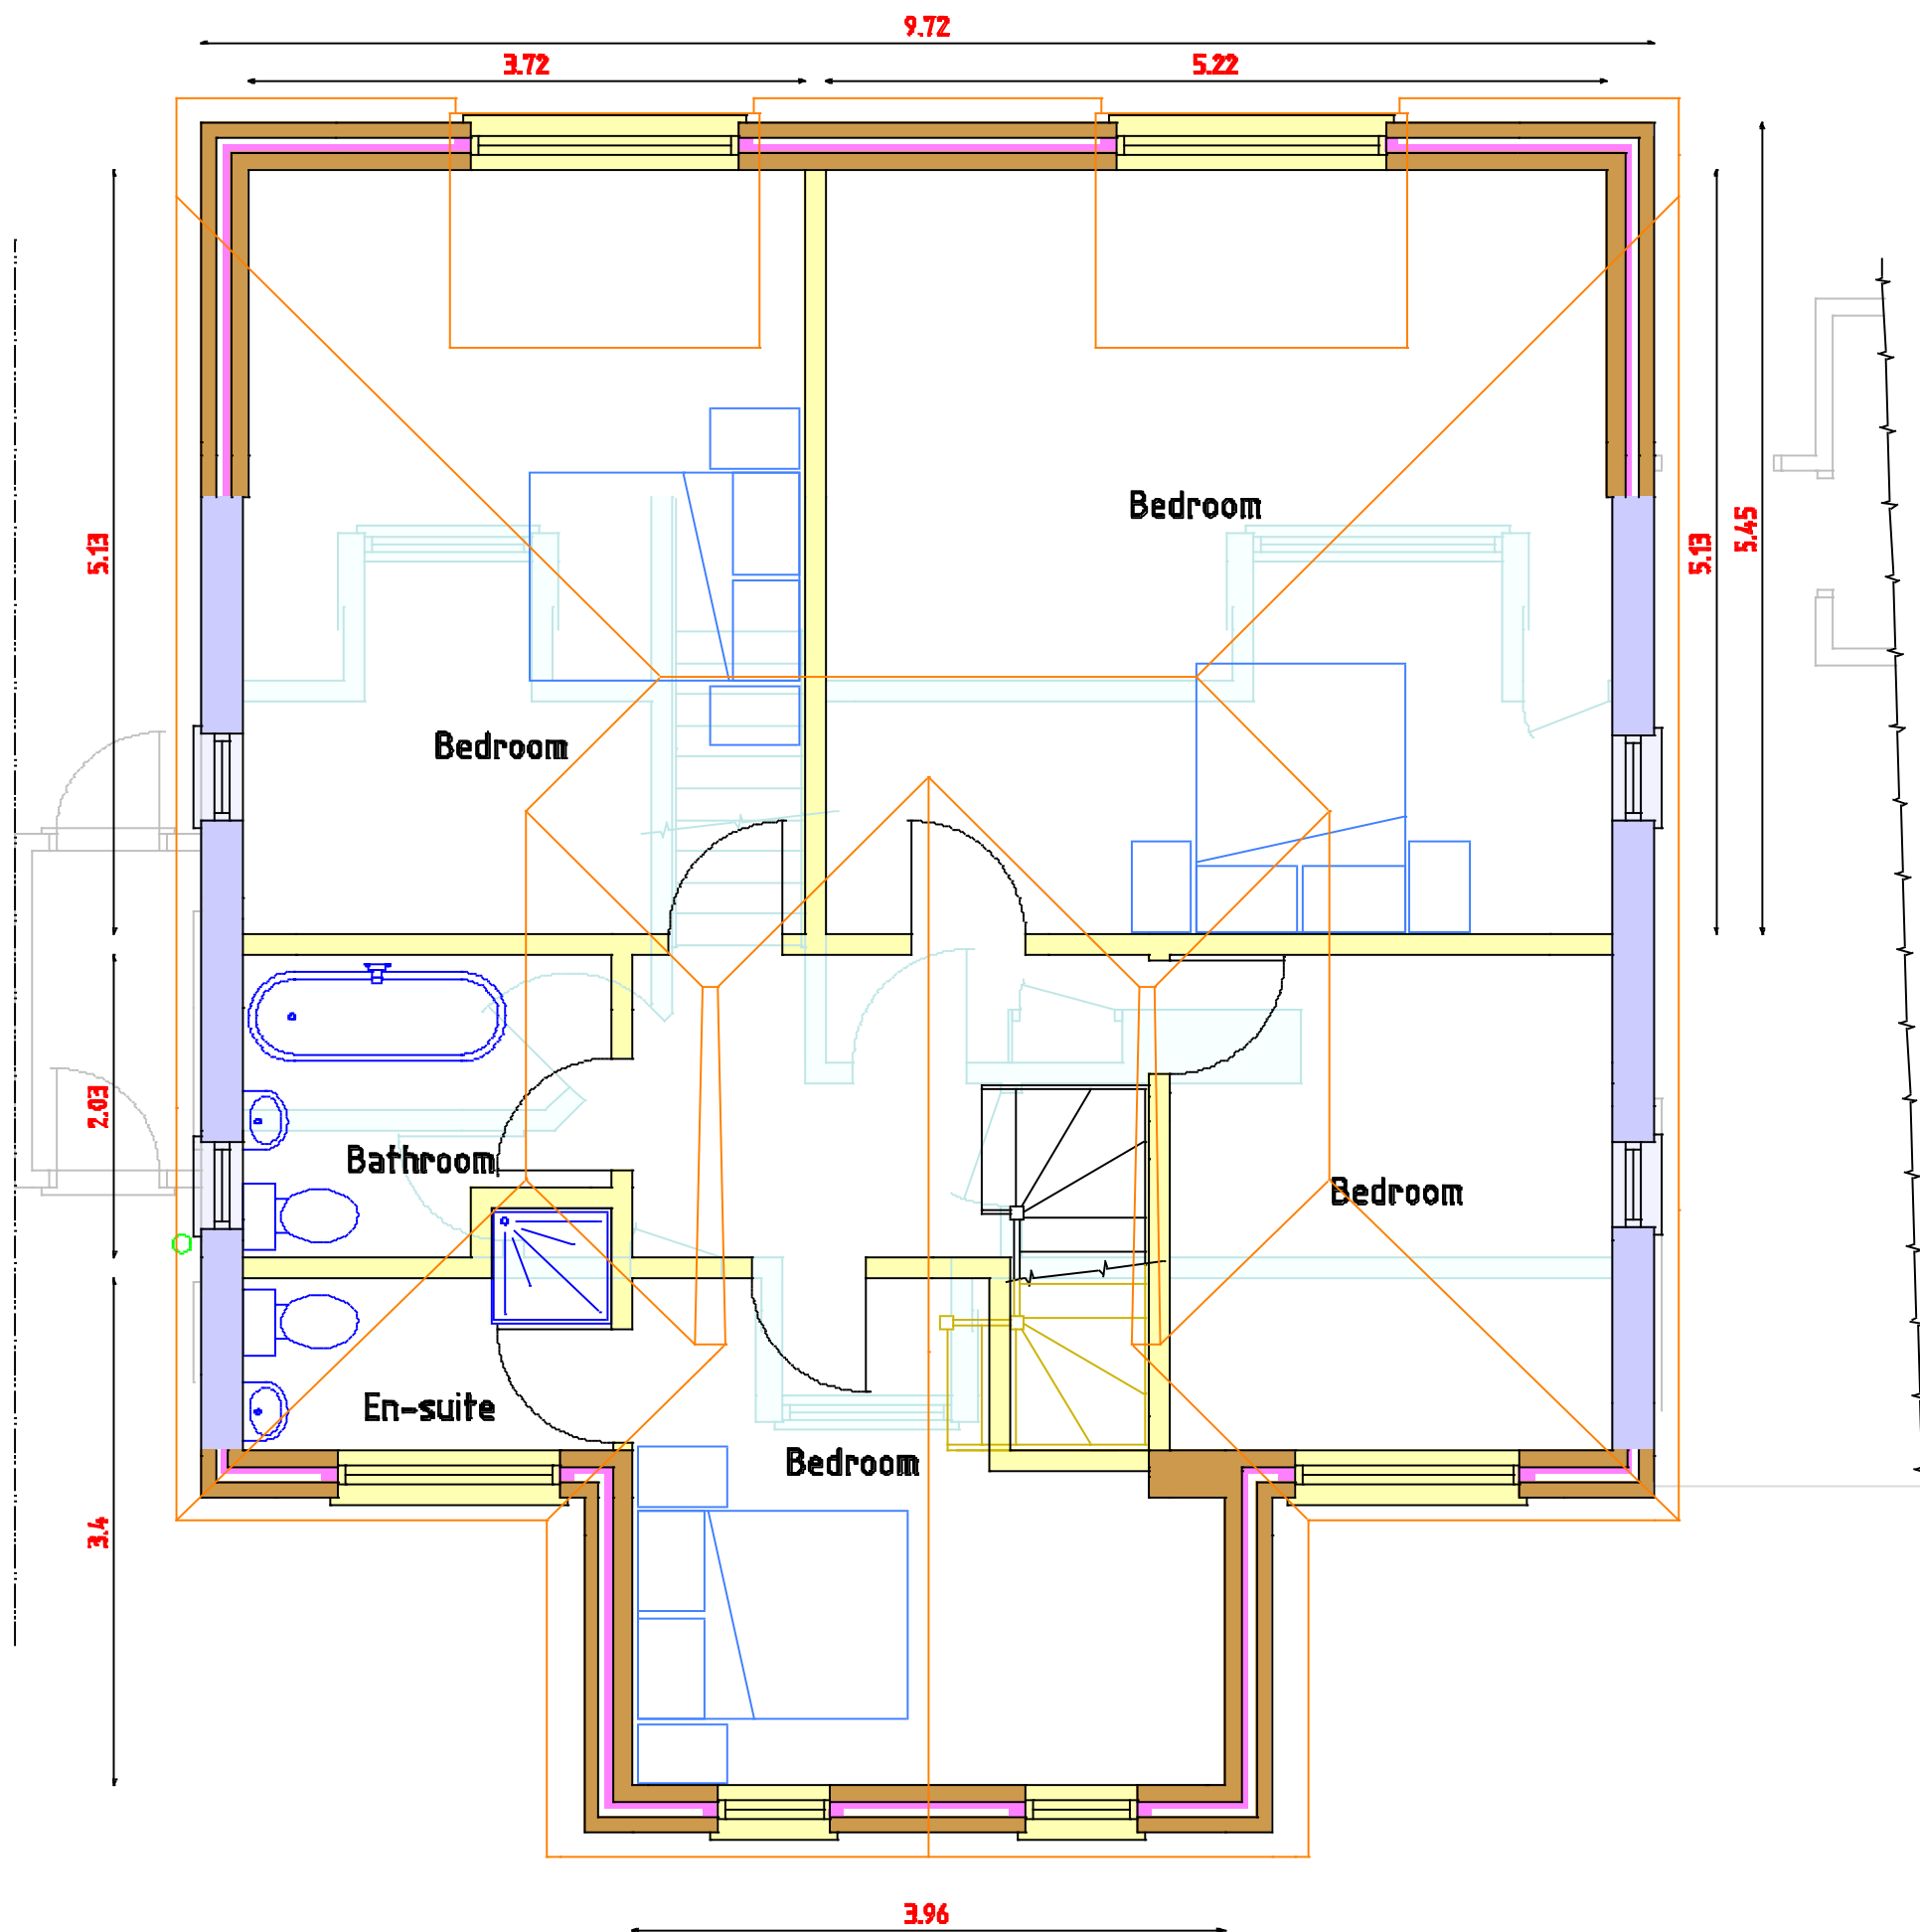

Proposed First Floor

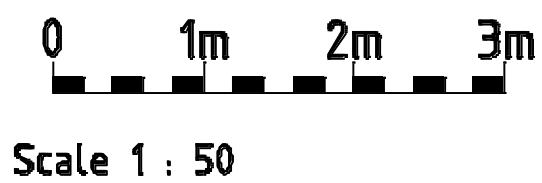

**PROJECT**  
Proposed front and rear two storey  
extensions, raising the roof height,  
external and internal alterations at  
Holyrood, Sylvan Way, Bognor Regis.  
P021 2RS

**CLIENT** Ms M Blondini

**Scales**  
1:50, 1:100  
1:500, 1:1250

**Date**  
Aug 2020

**Drawn**  
srb

**Revisions**

**Drawing No** 15/20/20

**7**