

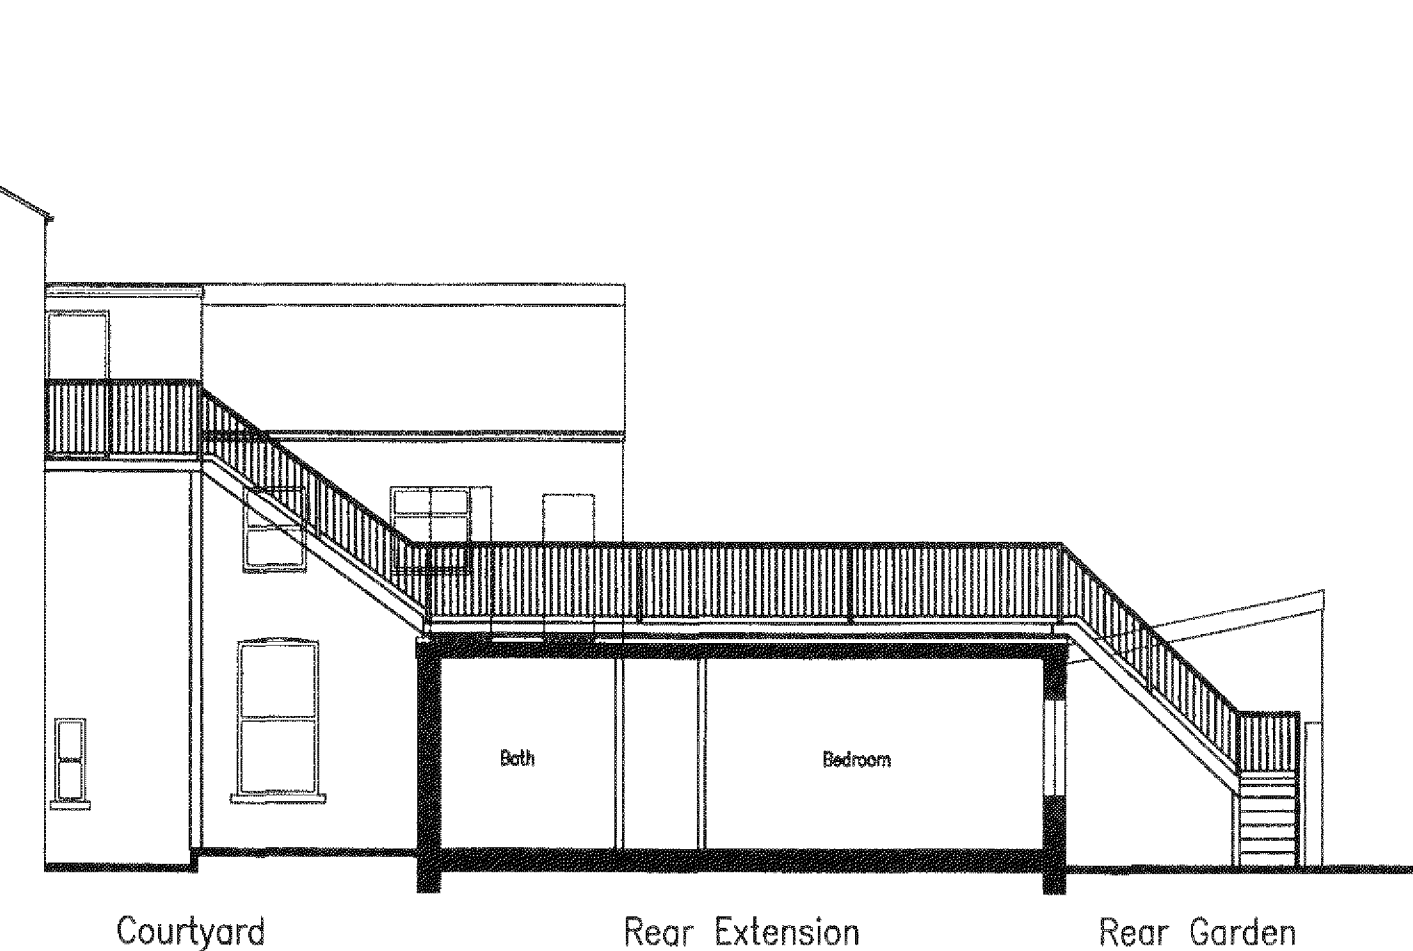
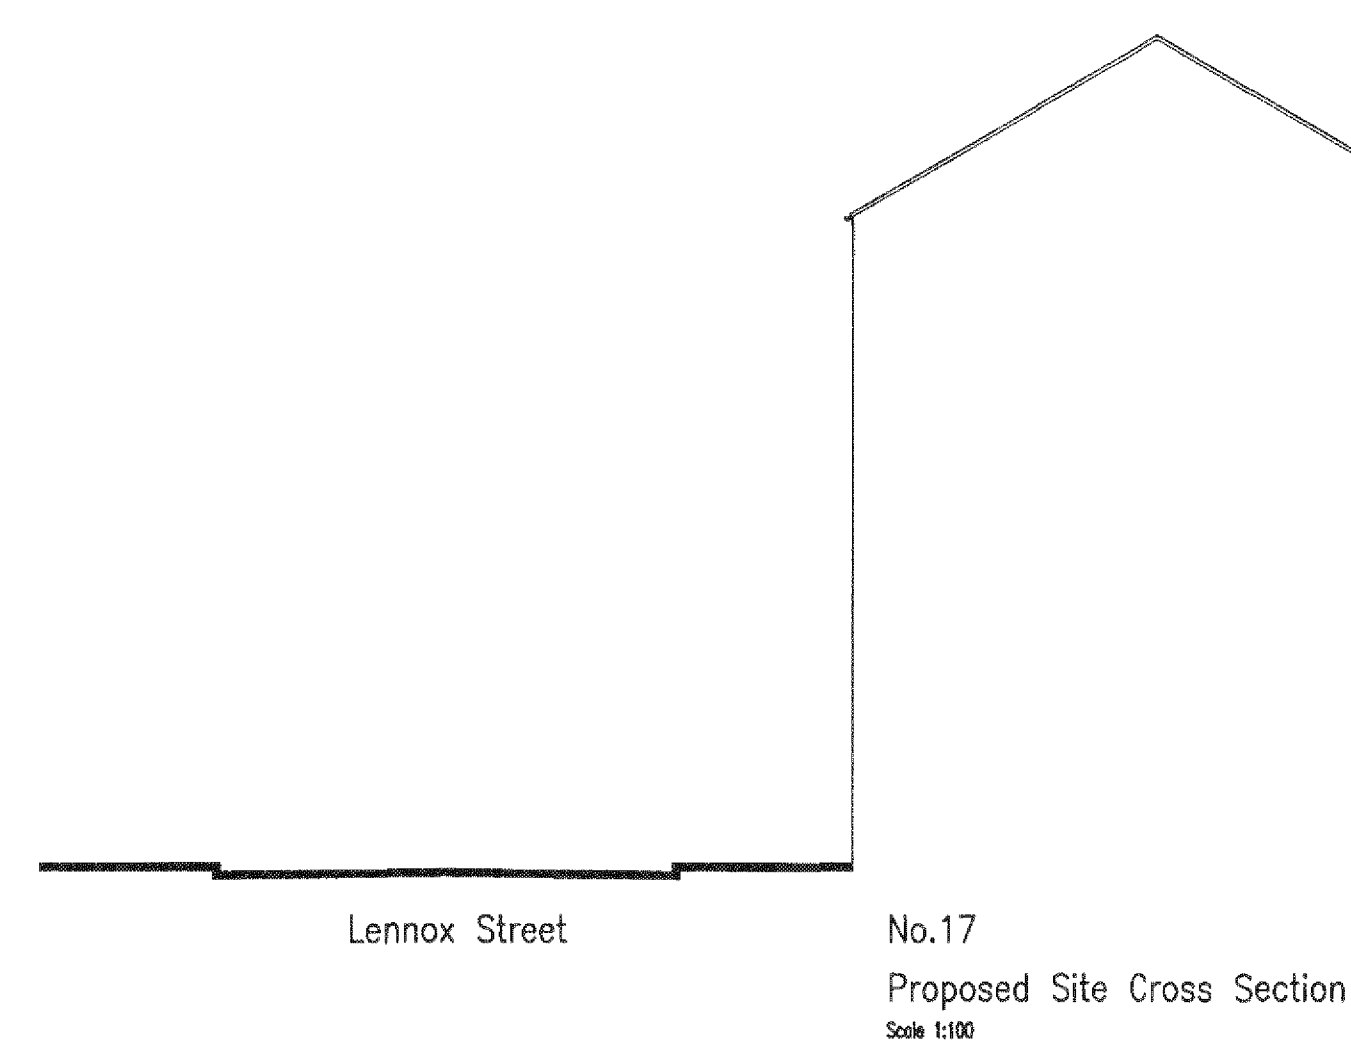
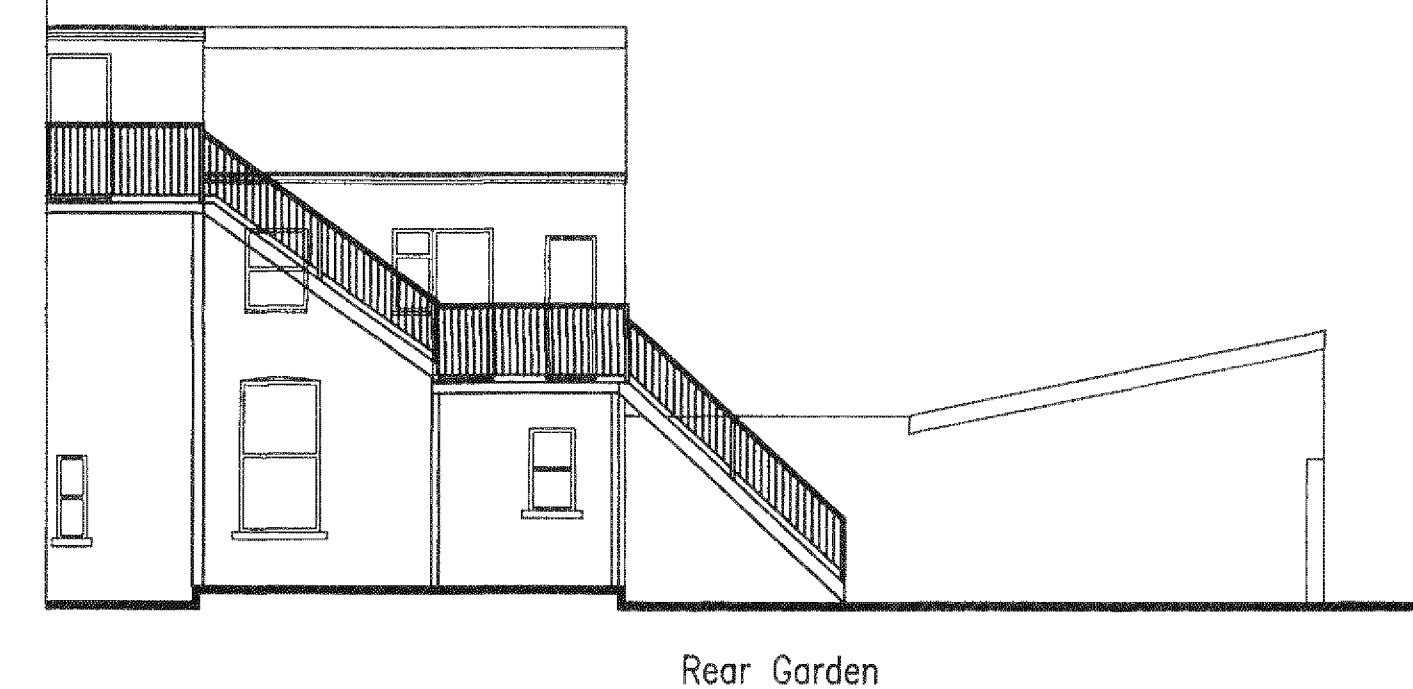
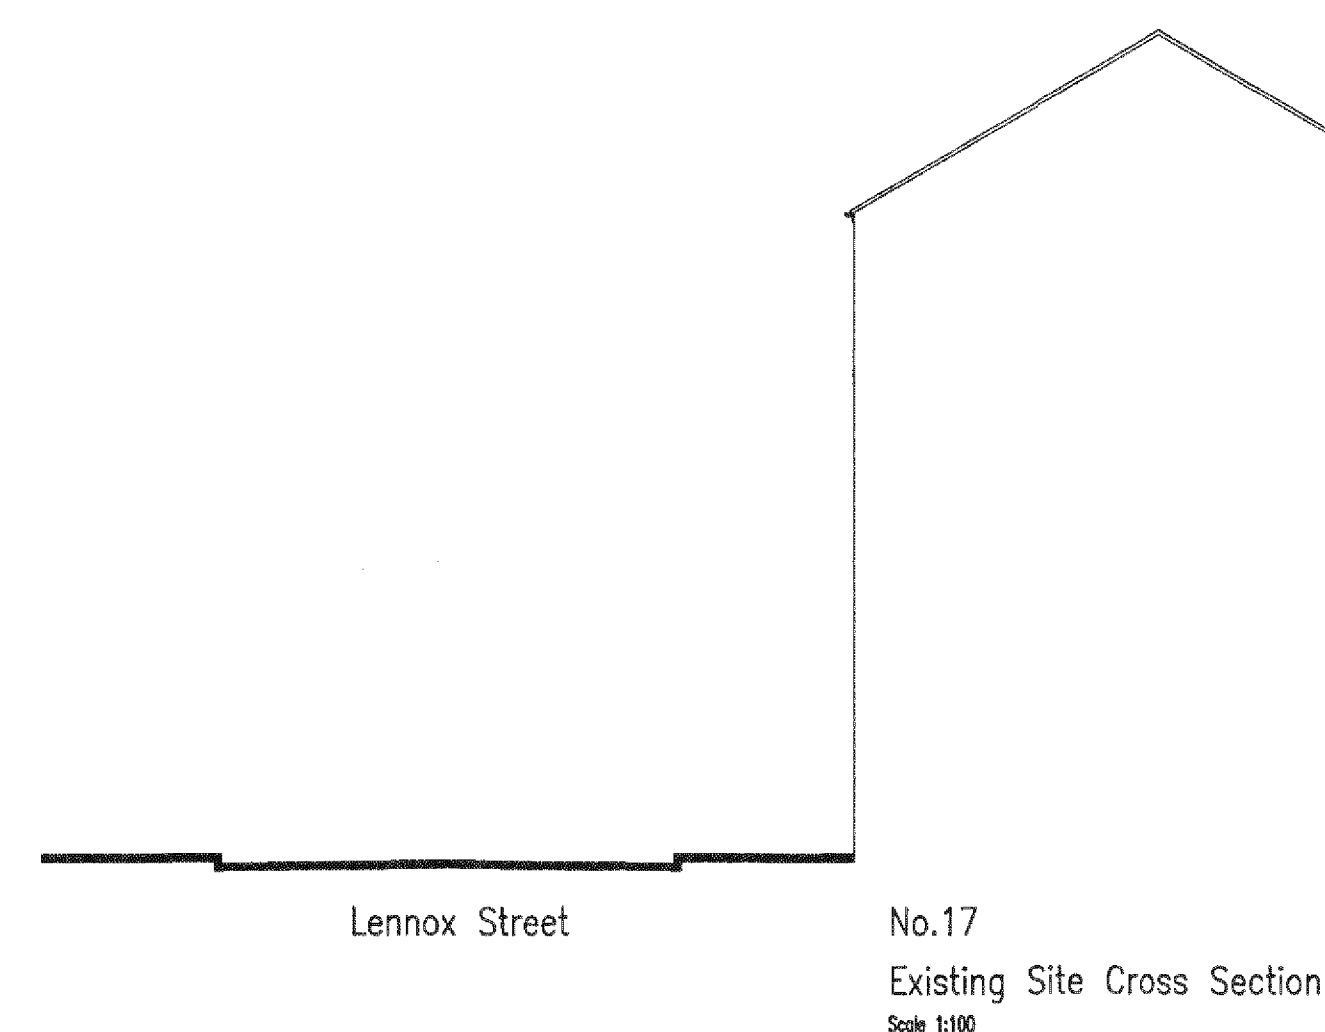


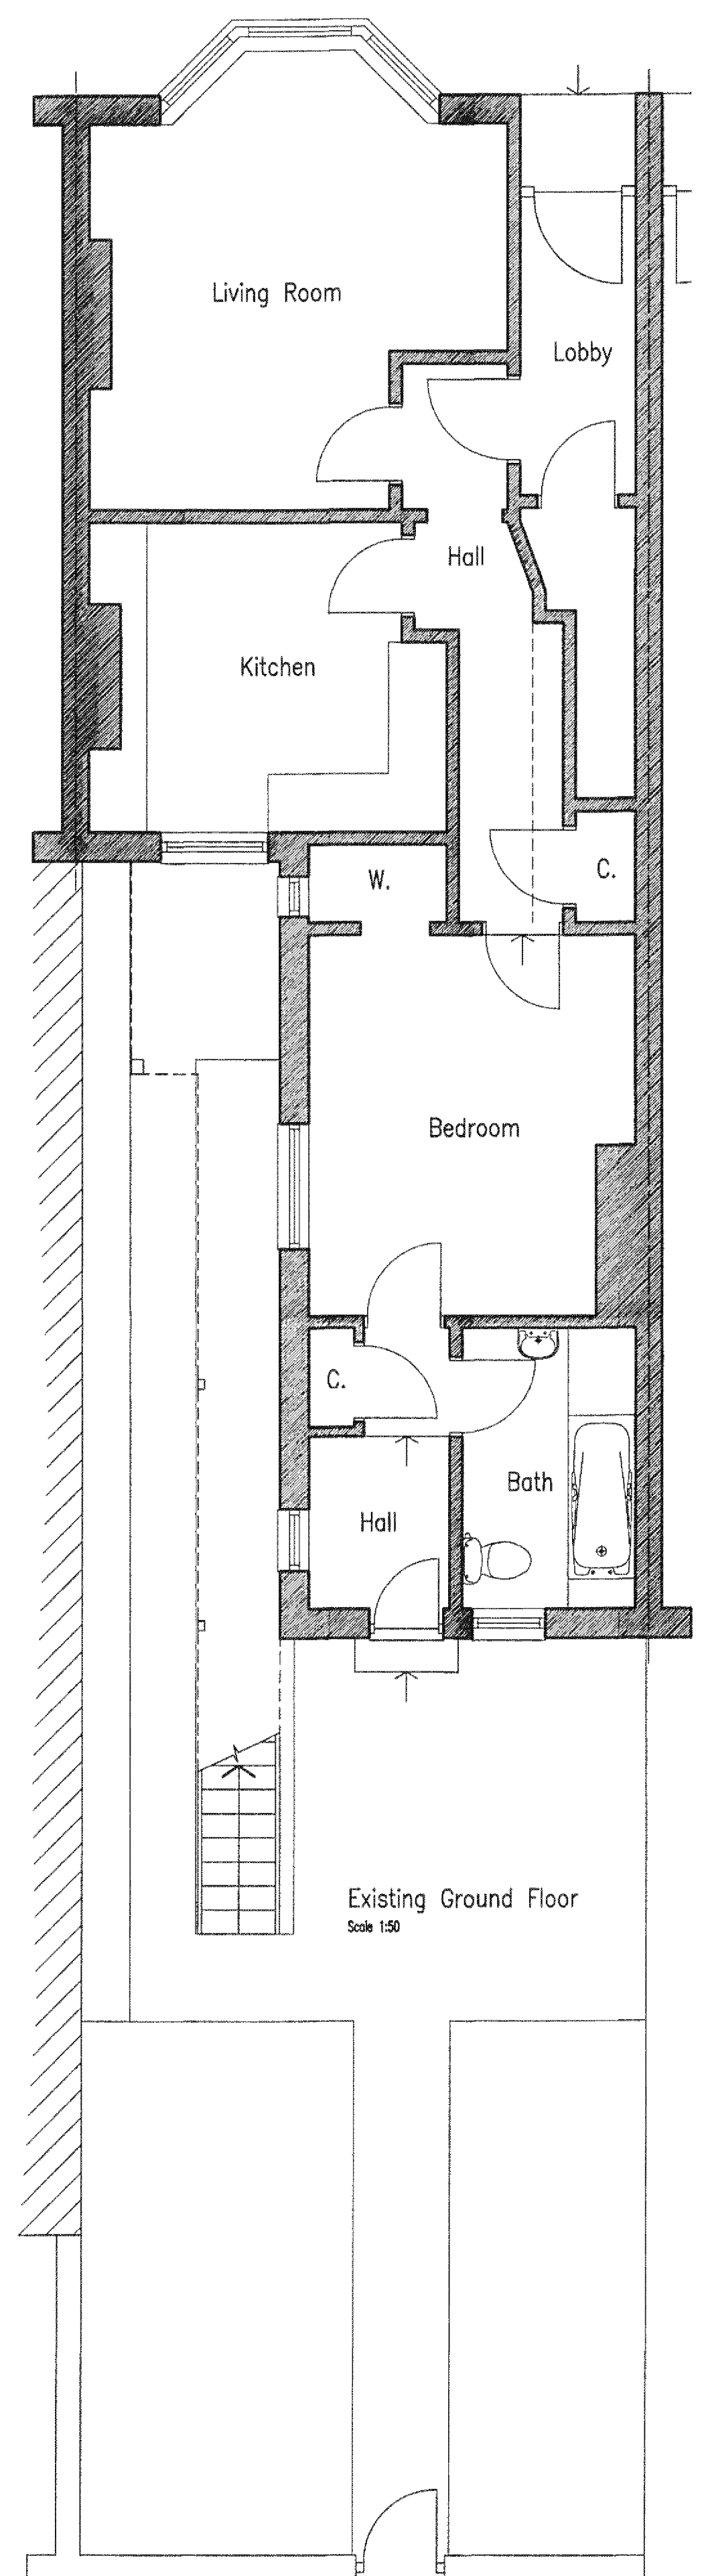

No dimensions to be scaled from drawing except for planning purposes.
The contractor should check all dimensions on site.
It is the contractor's responsibility to ensure compliance with Building Regulations.
C.D.M. Regs. 2015. The Client is advised of his responsibilities to appoint a Planning Supervisor under these Regs.
All works to comply with the C.D.M. Regs. 2015.
The Party Wall Act, 1996 The property owner is advised of the requirements of the Act, & the requirement to serve a Party Wall Notice on any adjoining owners as required under the act.

REVISIONS:

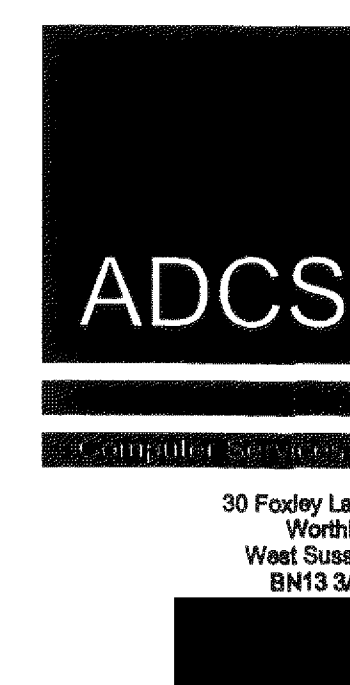

Client	MR SIMON ROYALL		
Project	PROPOSED REAR EXTENSION 17 LENNOX STREET BOGNOR REGIS WEST SUSSEX PO21 1NA		
Drawing	EXISTING FLOOR PLANS & ELEVATIONS		
Scale	Date	Drawn	
1:50	11.11.15	TP	
Drawing No.	Revision		

1315/P01