
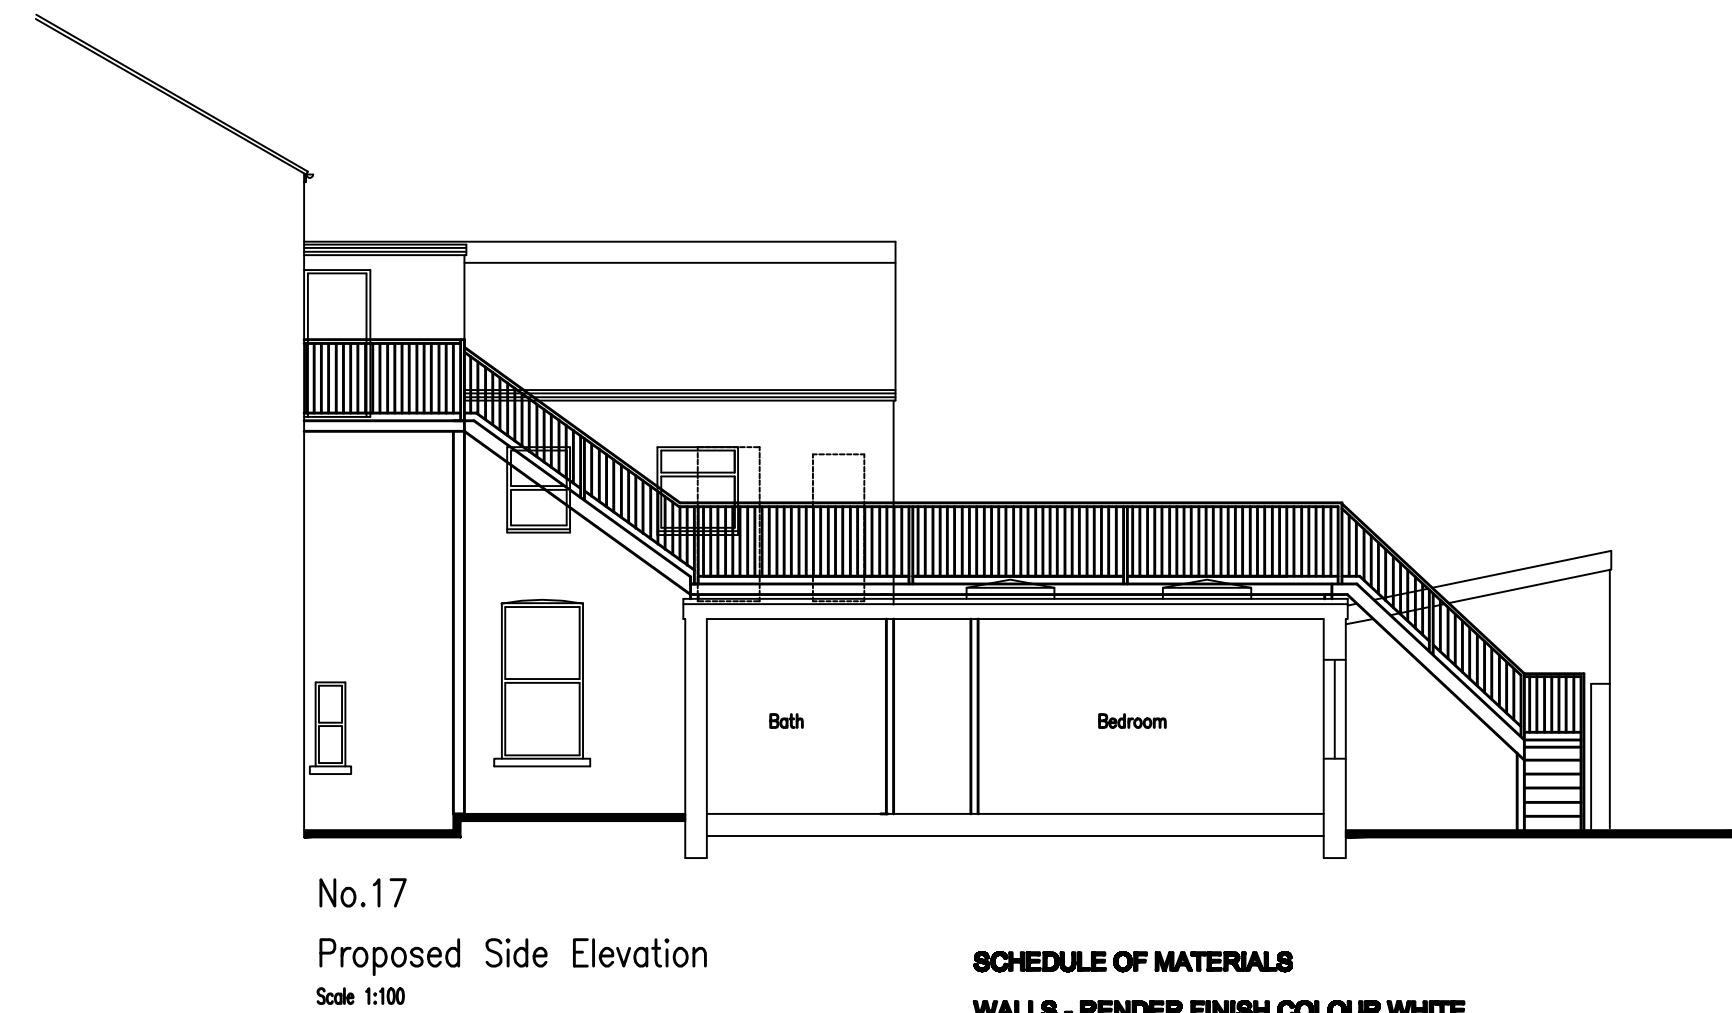


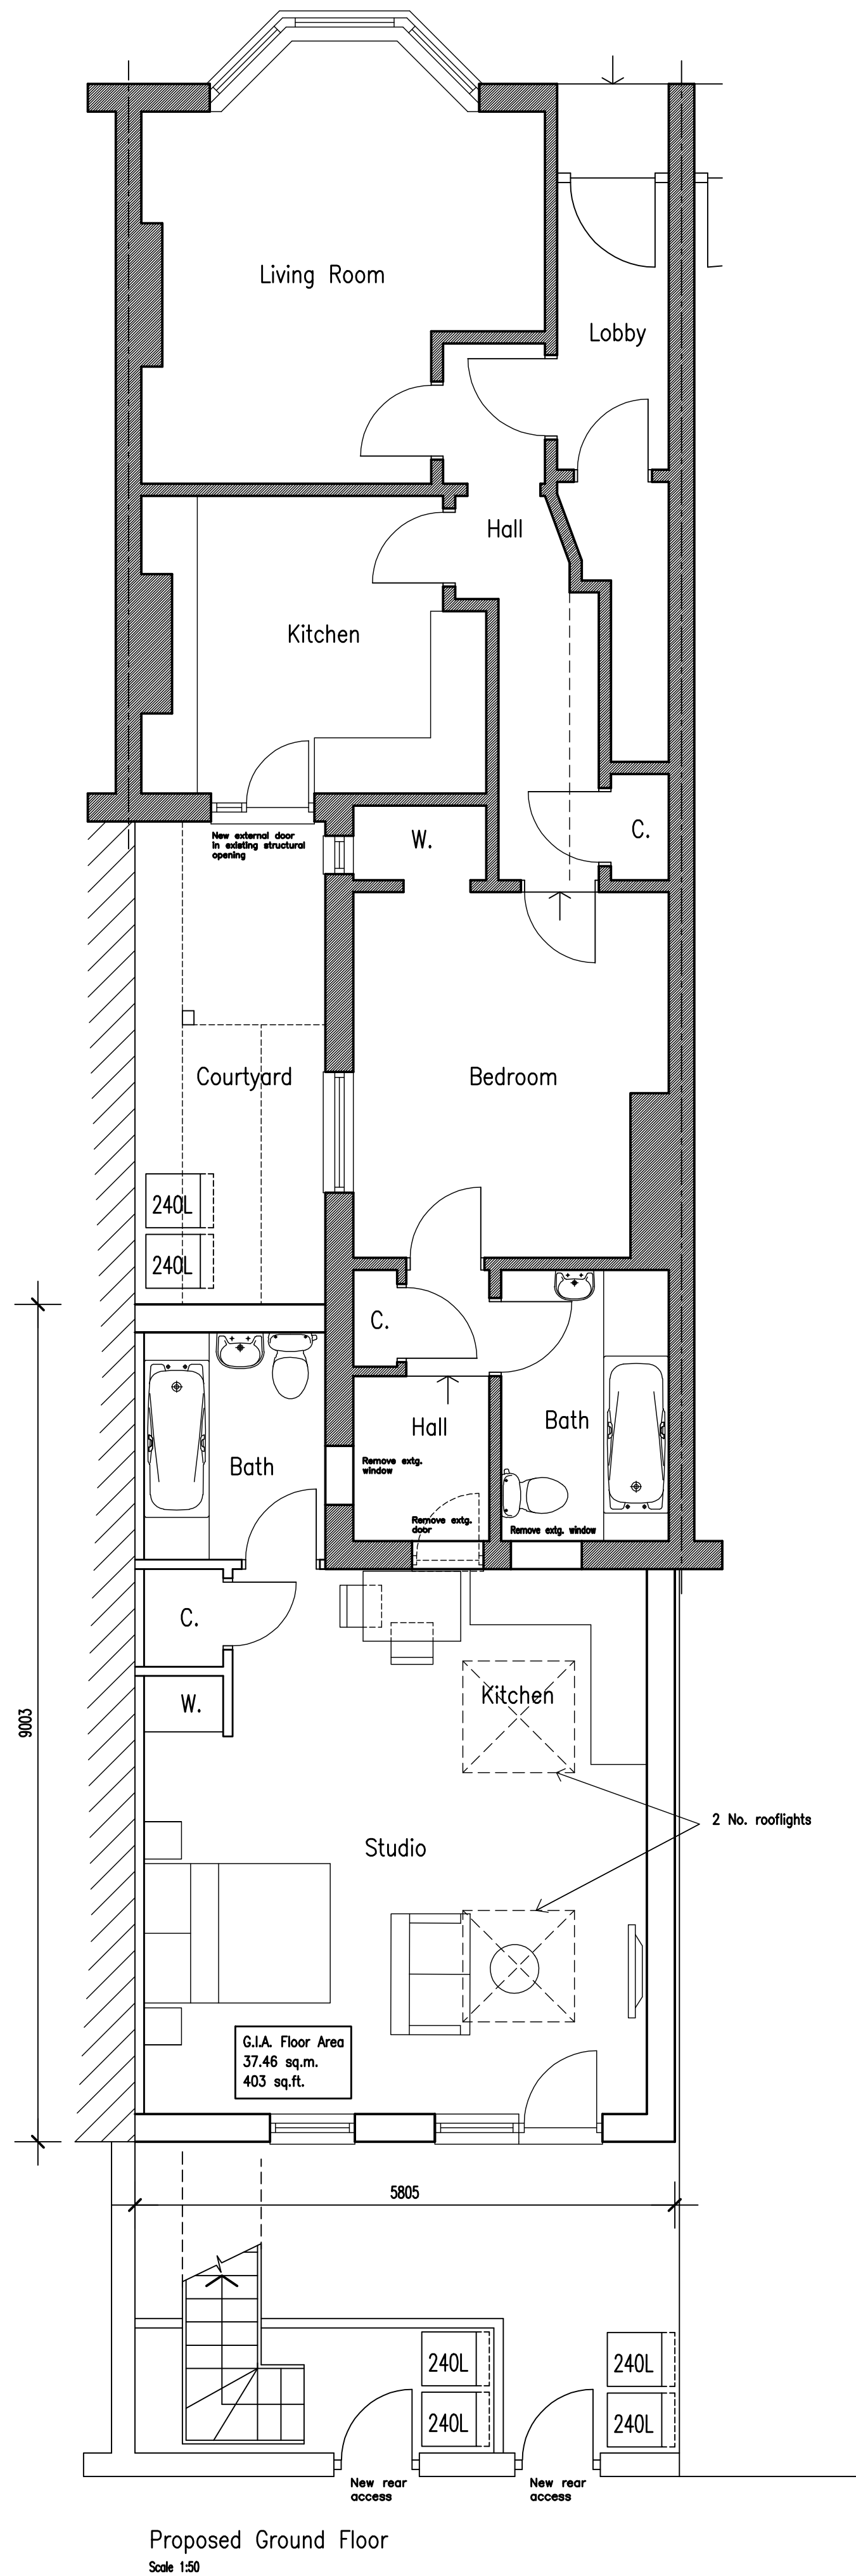


SCHEDULE OF MATERIALS
WALLS - RENDER FINISH COLOUR WHITE
ROOF - CONCRETE ROOF TILES TO MATCH EXISTING
WINDOWS - TOP HUNG PVC-U COLOUR WHITE
RAINWATER GOODS - PVC-U COLOUR BLACK TO MATCH EXISTING
ESCAPE STAIR - GALVANISED STEEL COLOUR BLACK TO MATCH EXISTING

No dimensions to be scaled from drawing except for planning purposes.
The contractor should check all dimensions on site.
It is the contractor's responsibility to ensure compliance with Building Regulations.
C.D.M. Regs. 2015. The Client is advised of his responsibilities to appoint a Planning Supervisor under these Regs.
All works to comply with the C.D.M. Regs. 2015.
The Party Wall Act. 1998 The property owner is advised of the requirements of the Act, & the requirement to serve a Party Wall Notice on any adjoining owners as required under the act.

REVISIONS:

A. 05.01.16 Minor internal amendments.
B. 01.02.16 Rear dimension added to block plan.
C. 06.02.16 2 No. rooflights added.


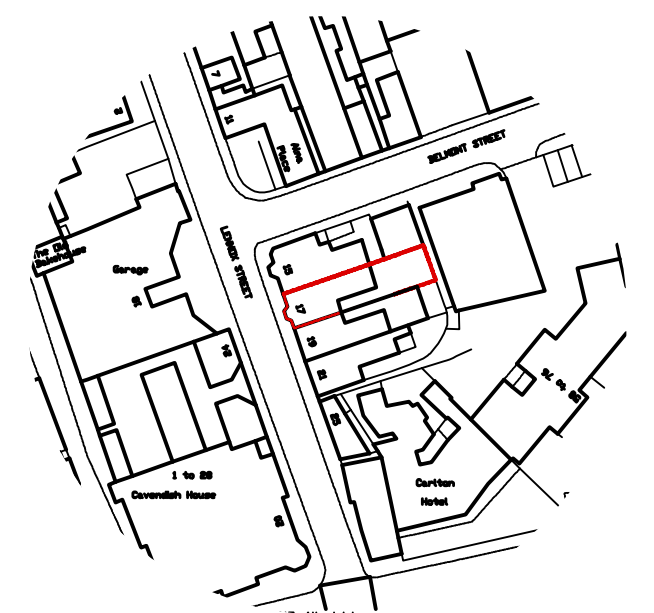


LOCATION PLAN
Scale 1:1250

0m 10m 20m 30m 40m 50m

Scale Bar - 1:1250

Information supplied based on Promap.
All dimensions and distances subject to an accurate site survey being undertaken.

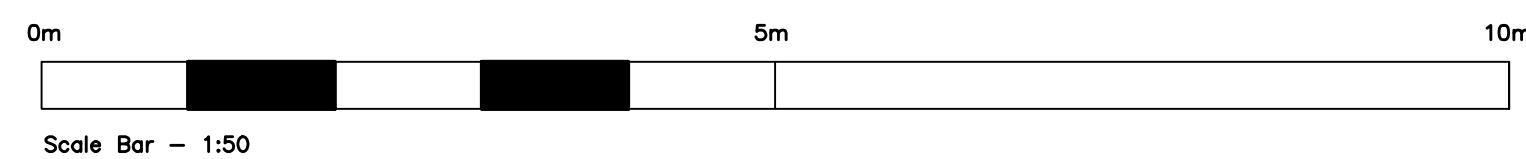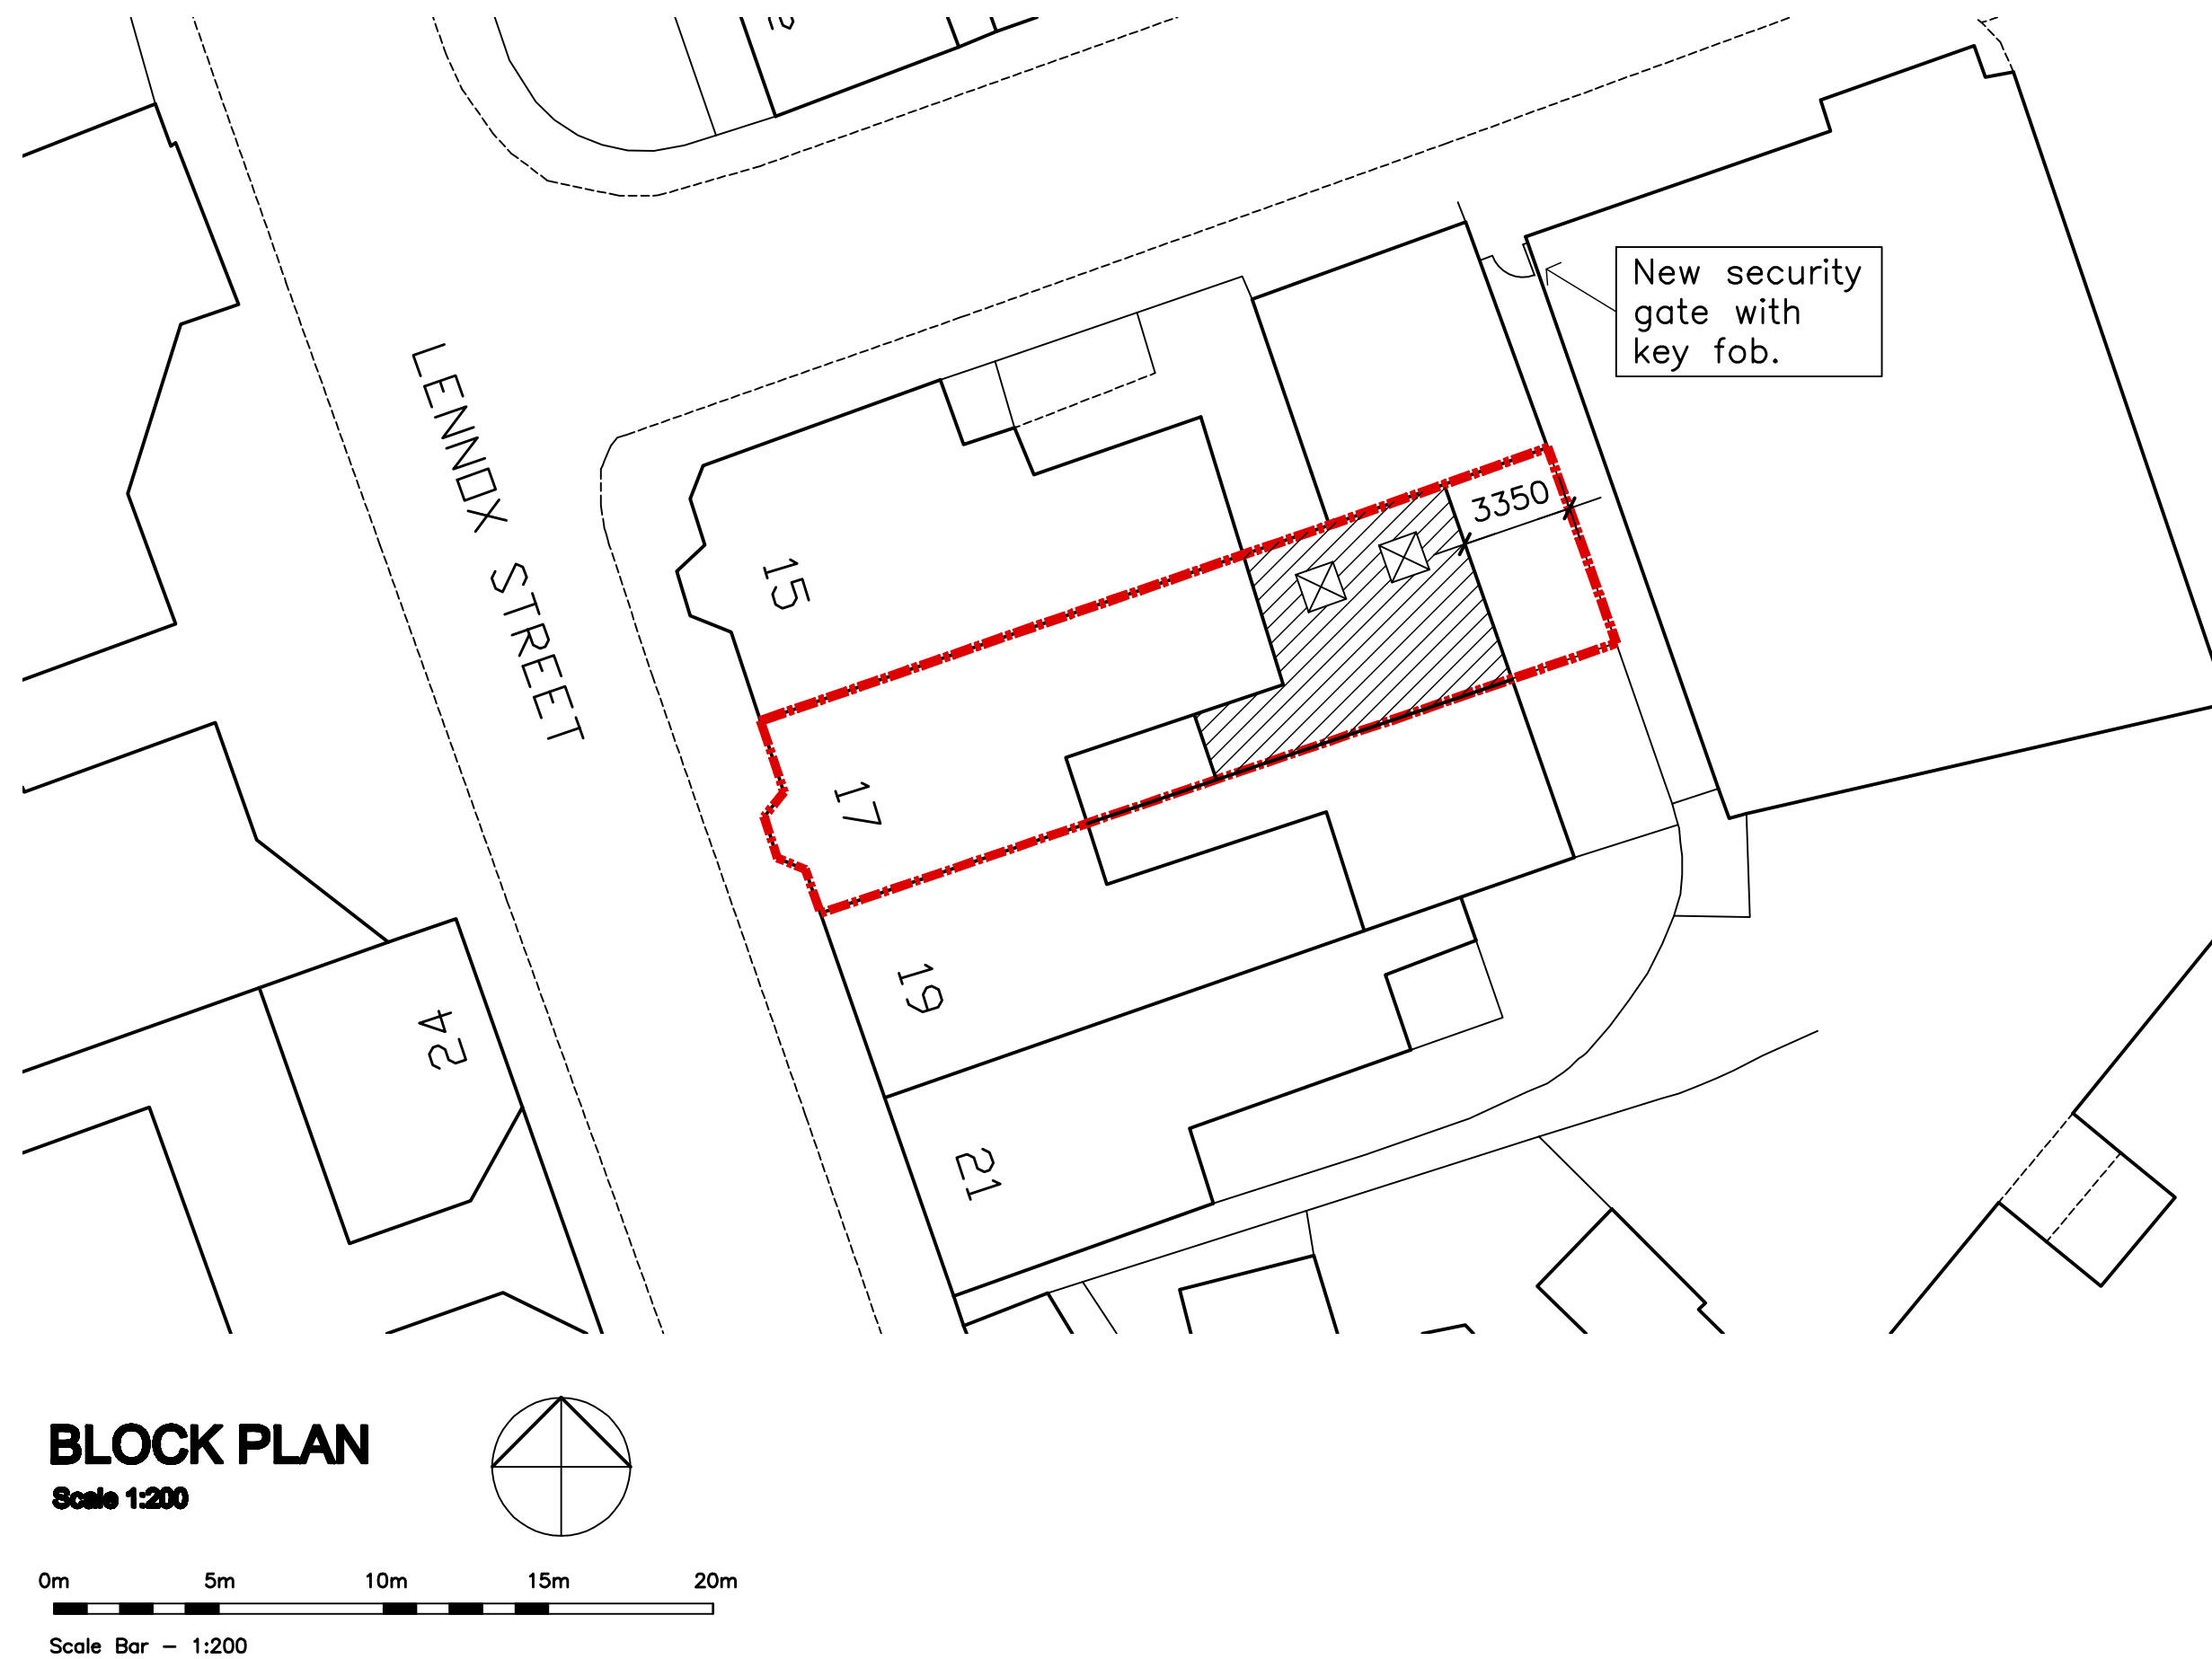

ADCS
Computer Services

30 Foxley Lane
Worthing
West Sussex
BN13 3AD
Tel: 01903 260701
E-mail: adcs@sky.com

Client	MR SIMON ROYALL		
Project	PROPOSED REAR EXTENSION 17 LENNOX STREET BOGNOR REGIS WEST SUSSEX		
Drawing	PROPOSED FLOOR PLANS & ELEVATIONS		
Scale	Date	Drawn	
1:50	11.11.15	TP	
Drawing No.	Revision		
1315/P02	C		