


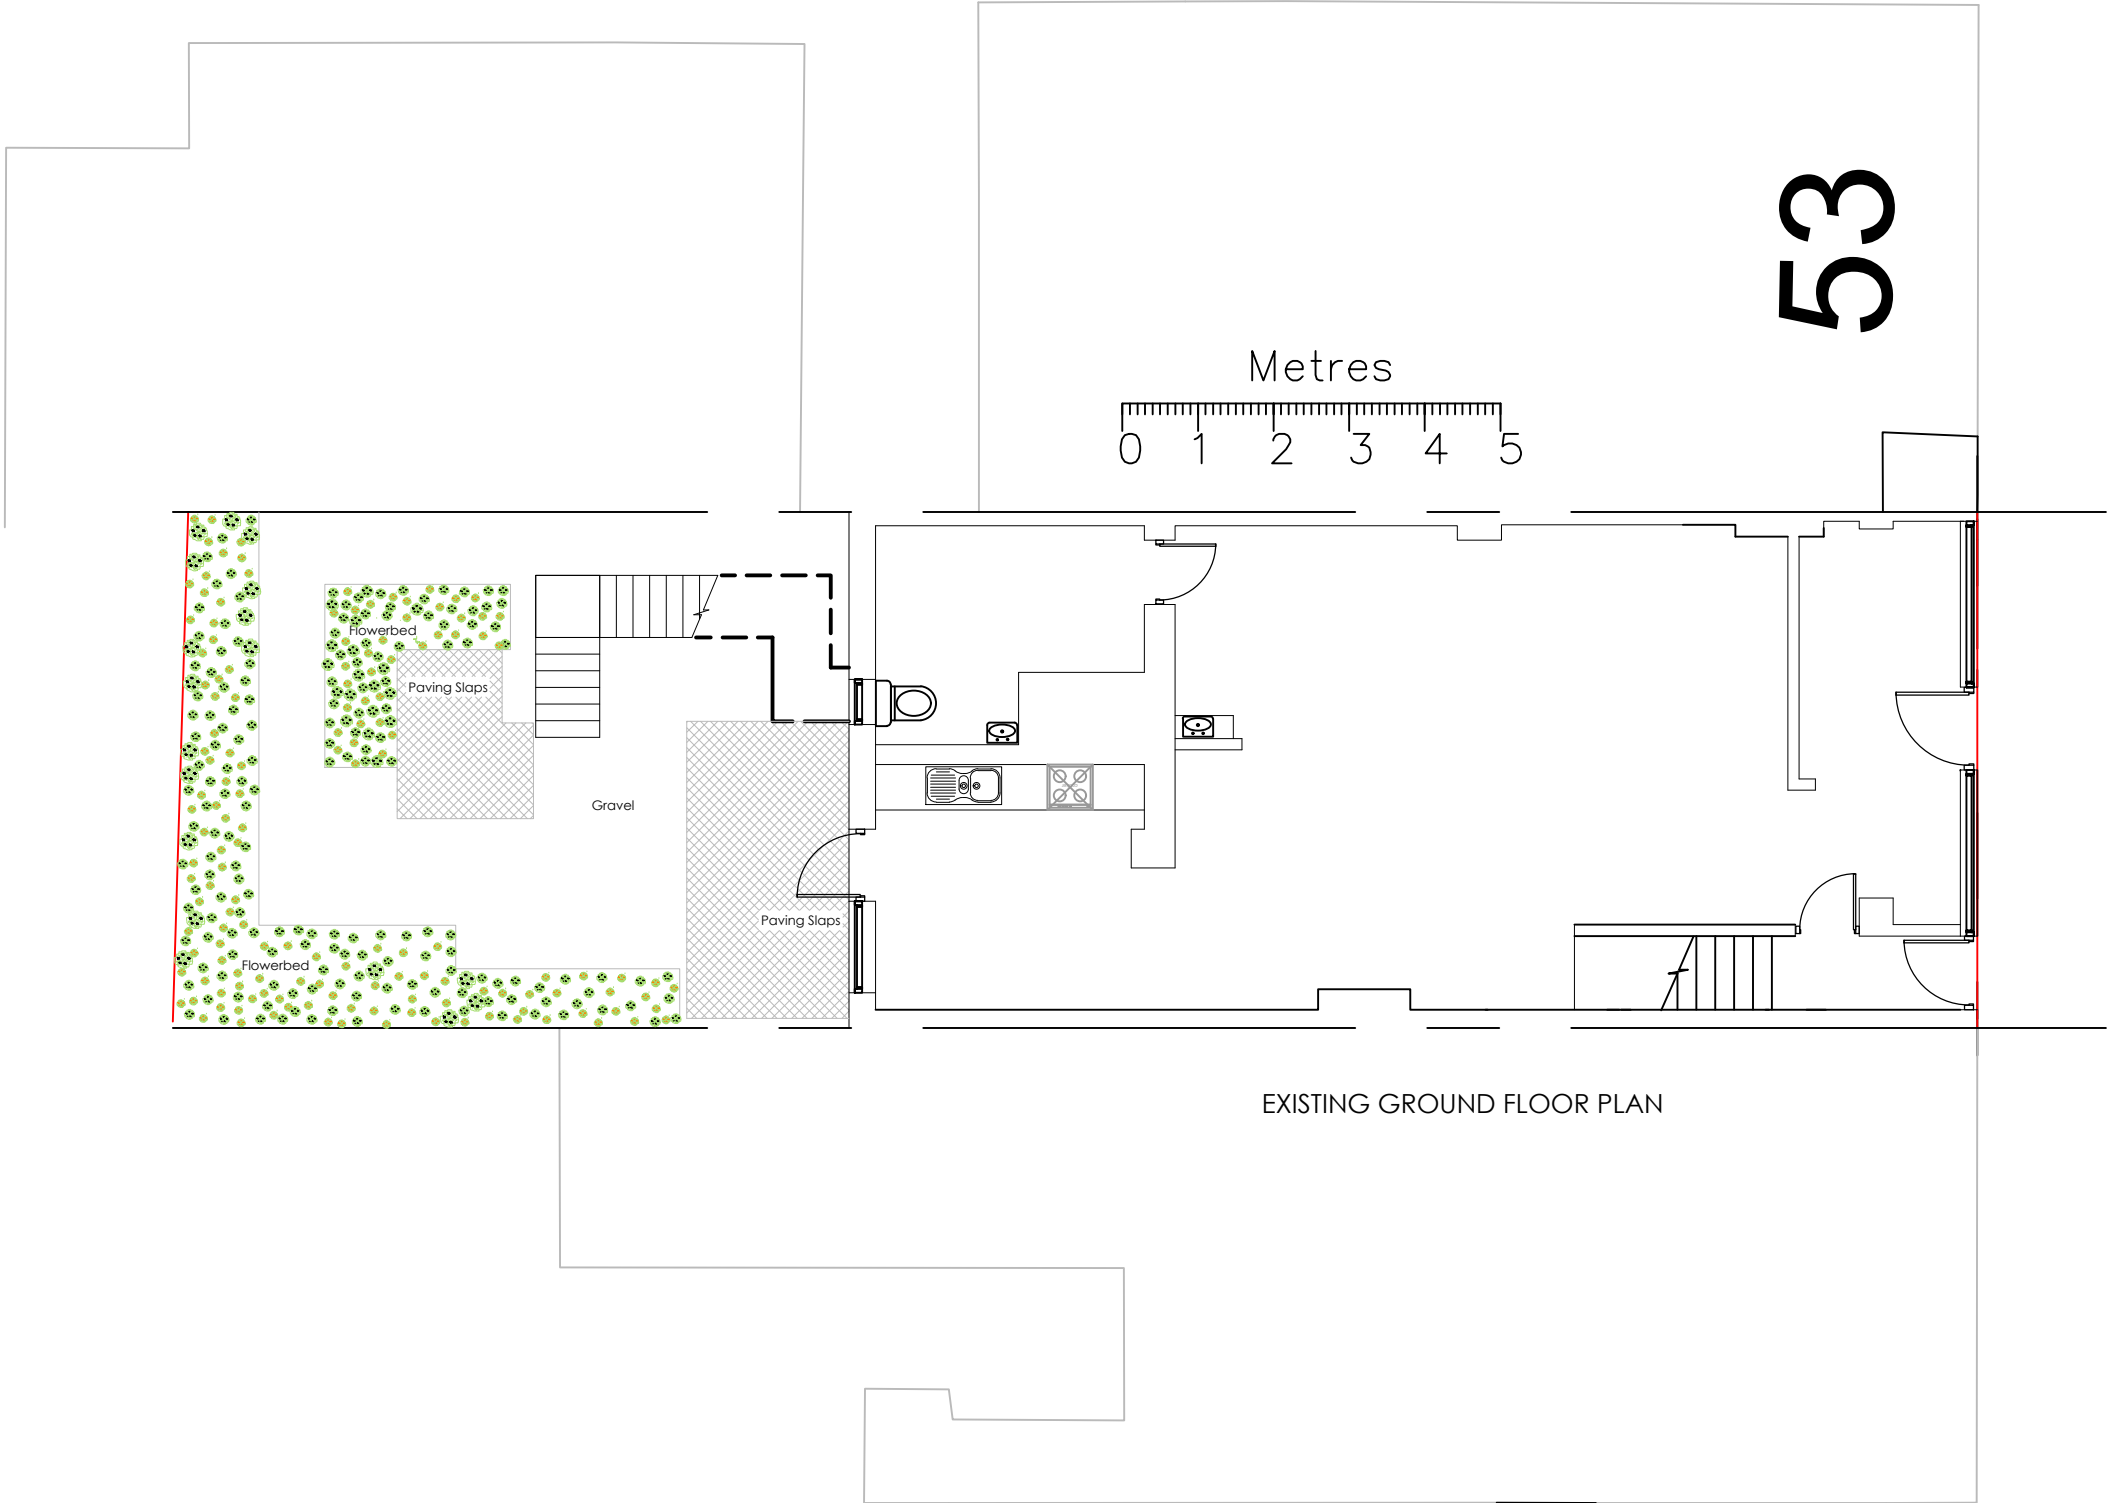

NOTES
DO NOT SCALE. WORK TO FIGURED DIMENSIONS ONLY EXCEPT FOR PLANNING PURPOSE.
CONTRACTOR TO CHECK ALL DIMENSIONS.
ALL ERRORS AND OMISSIONS TO BE REPORTED TO THE ARCHITECT.

Revision



IKONIC
BUILDING DESIGN

Architectural Services and Structural Engineers

a :6 Diamond Rd, Ruislip, HA4 0PG
m : 07771392495
e : Design@ikonicdesign.co.uk
w : www.ikonicdesign.co.uk

ADDRESS
51A Aldwick Road Bognor Regis PO21 1NJ

PROJECT
Change of Use

TITLE
Existing Floor Plan

Scale 1:100@A3	Date Feb 2026	Drawn by TK
Job Number 1008	Drawing Number 001	Revision