




LOCATION PLAN 1:1250

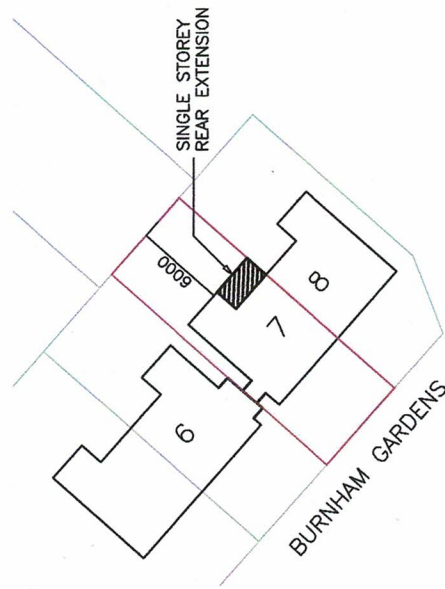


SITE BLOCK PLAN 1:500

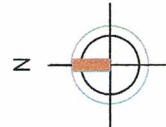

EXISTING NORTH-EAST ELEVATION 1:100

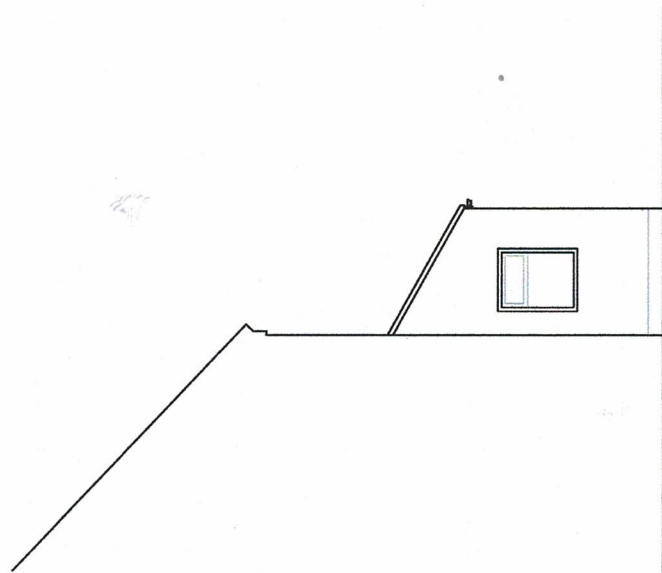

EXISTING SOUTH-EAST ELEVATION 1:100

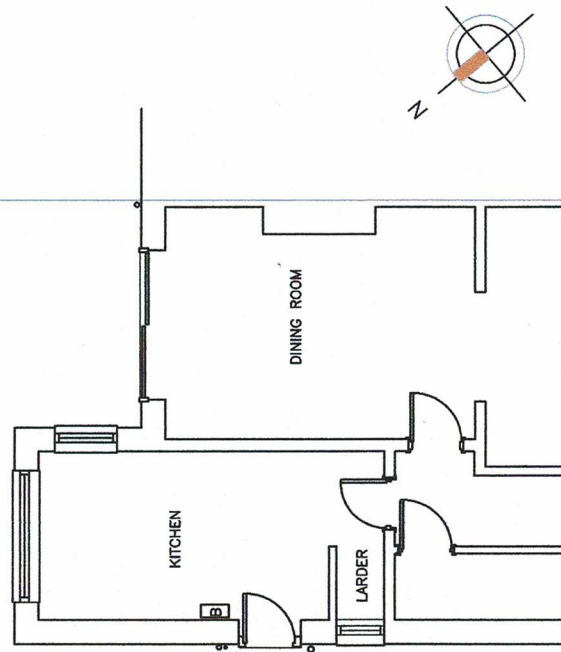

EXISTING PART GROUND FLOOR PLAN 1:100

Amdesign ARCHITECTURE DESIGN DEVELOPMENT Leeza Aldis-Hobbs ARB RIBA SPAB Mob: 07756 329400 e-mail: leeza@amdesignltd.co.uk	PROJECT 7 BURNHAM GRDS BOGNOR REGIS WEST SUSSEX PO21 2LA PROJECT STAGE PLANNING		DRAWING EXISTING PLANS			
	DRAWING No 315/02		REVISION			
	SCALE 1:100		DRAWN LA			
	DATE AUGUST 2020		CHECKED			
				LETTER	REVISION	DATE
This scheme is subject to town planning and all other necessary consents. All dimensions and levels to be checked on site. This drawing is to be read in conjunction with other relevant drawings and documents. Report all discrepancies to the Architect before work commences. AM Design is the trading name of AM Design Ltd © AM Design Ltd. All rights reserved.						