



- NOTES:
- 1. Do not scale this drawing. Use figured dimensions only, except for Planning purposes.
  - 2. All dimensions must be checked on site by the contractor prior to commencement of work.
  - 3. All construction details are indicative and are to be checked and confirmed on site and any divergences are to be agreed with the Contract Administrator.

THIS DRAWING TO BE READ IN-CONJUNCTION WITH THE BUILDING CONTROL AND CONSTRUCTION NOTES

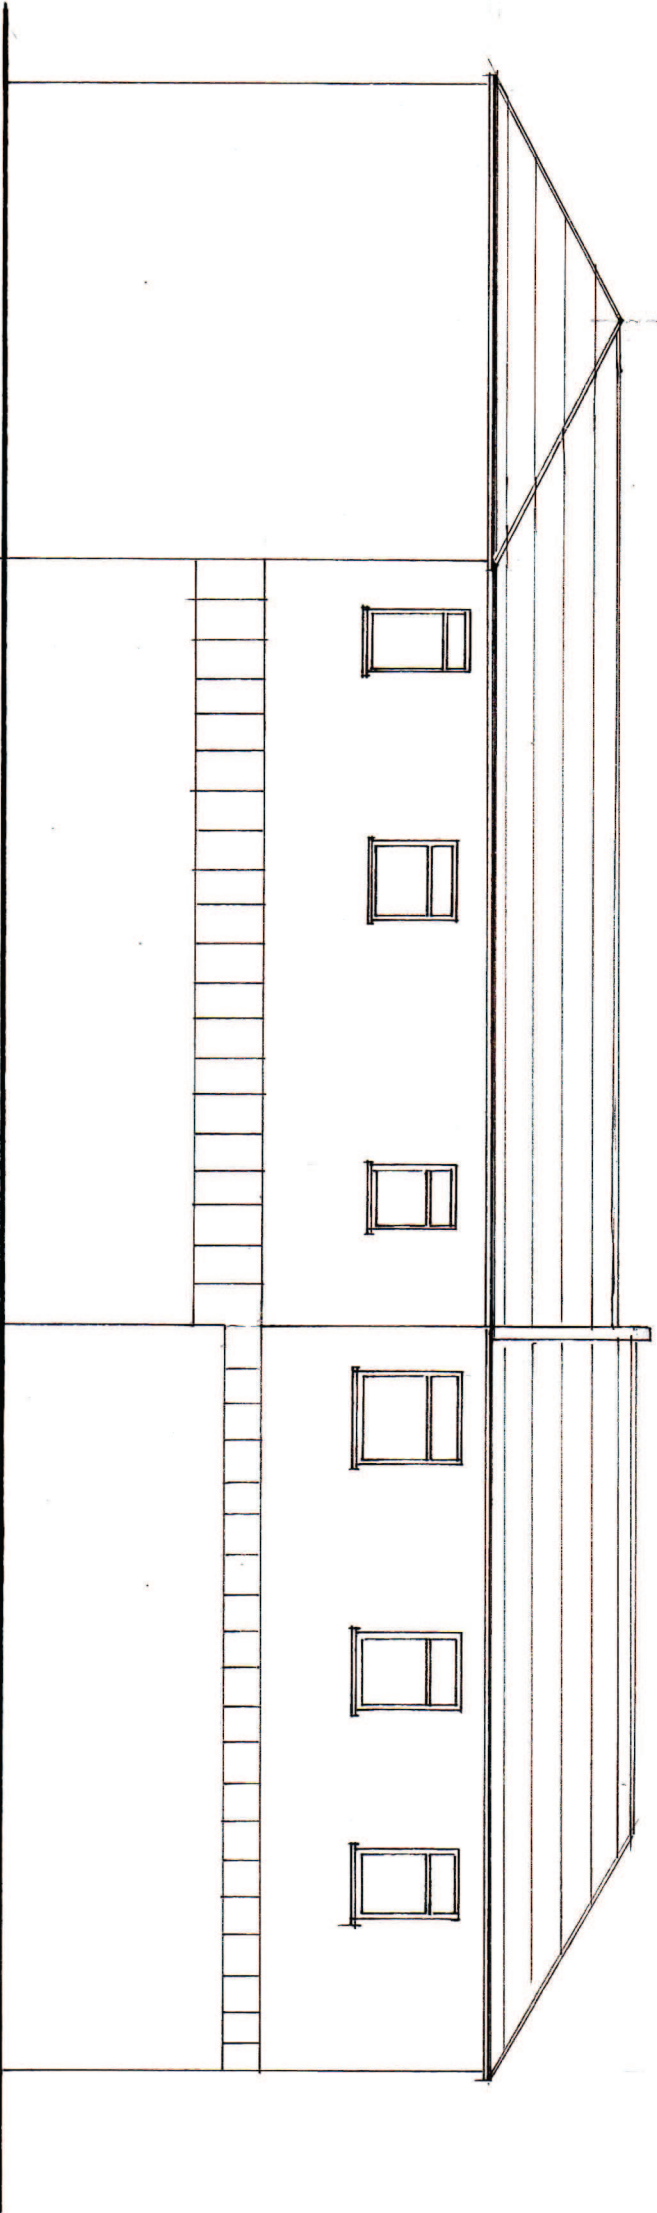

South Elevation.

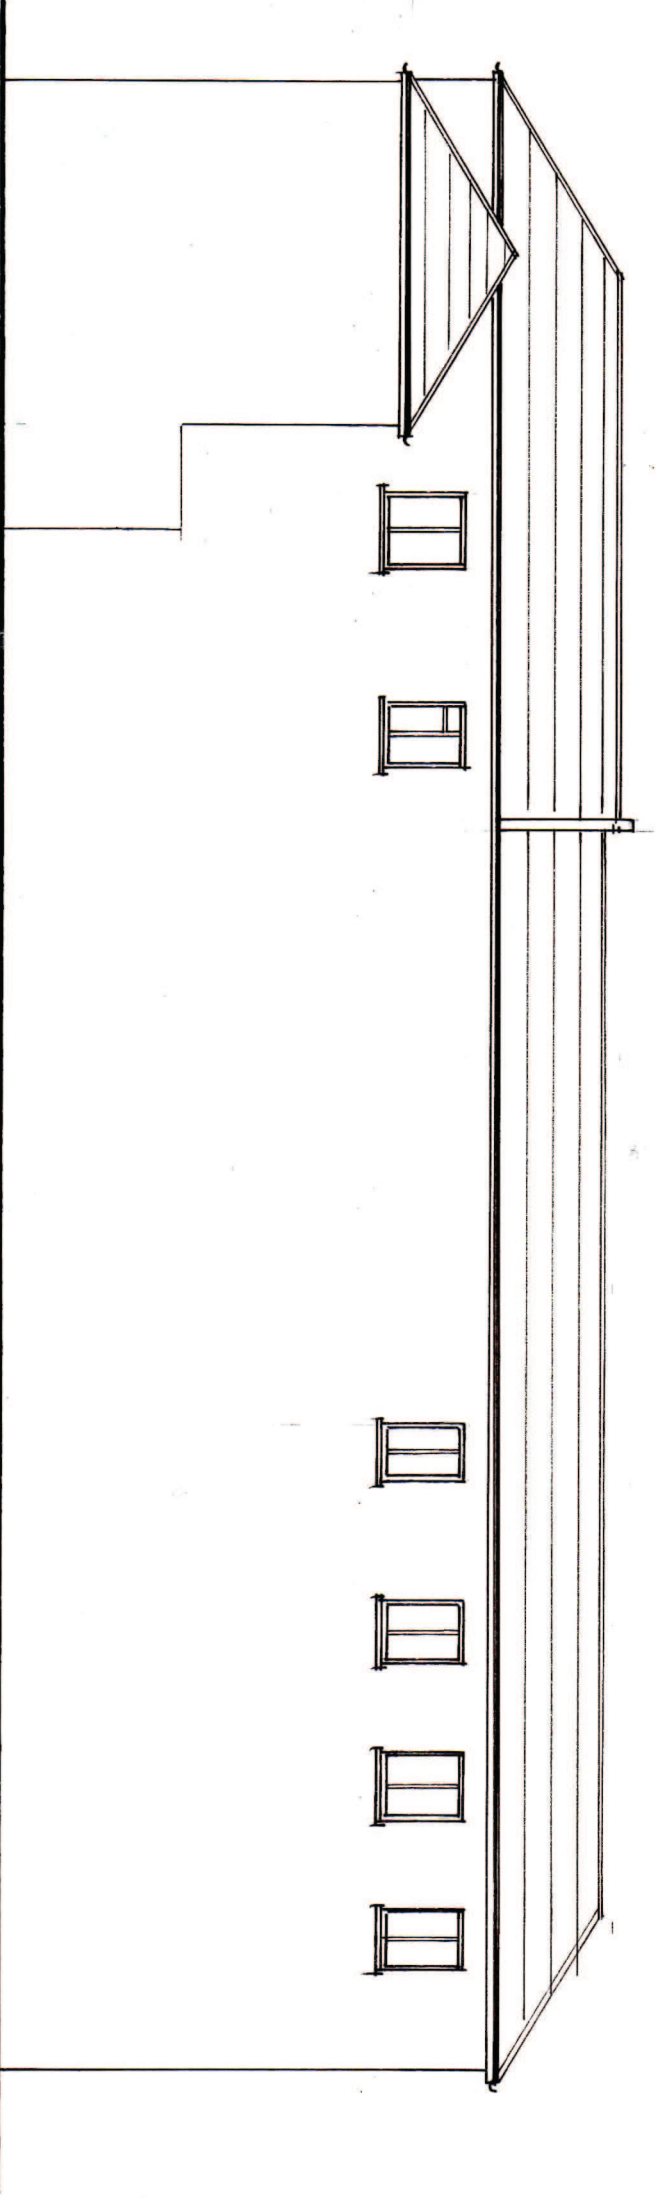

North Elevation

Rev. A. Feb. 13. Elevations  
Corrected.

K.E. HILTON AND ASSOCIATES  
Chartered Structural Engineers

2 ALBERT CHAMBERS  
SUDLEY ROAD  
BOGNOR REGIS  
WEST SUSSEX  
PO21 1EQ

Tel: 01243 865600  
Fax: 01243 860489  
Mobile: 07968 333140  
E-Mail: k\_e\_hilton@yahoo.co.uk

ELEVATIONS.  
[As Existing]

Scale 1:100 @ A3  
Date 3rd 13.

Drawn By C.E.B.  
Checked L.E.H.

Drawing Number 4834/6 A

  
NORTH

Proposed Development  
Flint House and The Old Bakery, Bakery Lane, Bognor Regis, PO21 1UR