



- NOTES:
1. Do not scale this drawing. Use figured dimensions only, except for Planning purposes.
 2. All dimensions must be checked on site by the contractor prior to commencement of work.
 3. All construction details are indicative and are to be checked and confirmed on site and any divergences are to be agreed with the Contract Administrator.

THIS DRAWING TO BE READ IN-CONJUNCTION WITH THE BUILDING CONTROL AND CONSTRUCTION NOTES

Note:
 All Windows & Doors To East Elevation, In White U.P.V.C Double Glazed Units With Diamond Patterned Lead Lights.

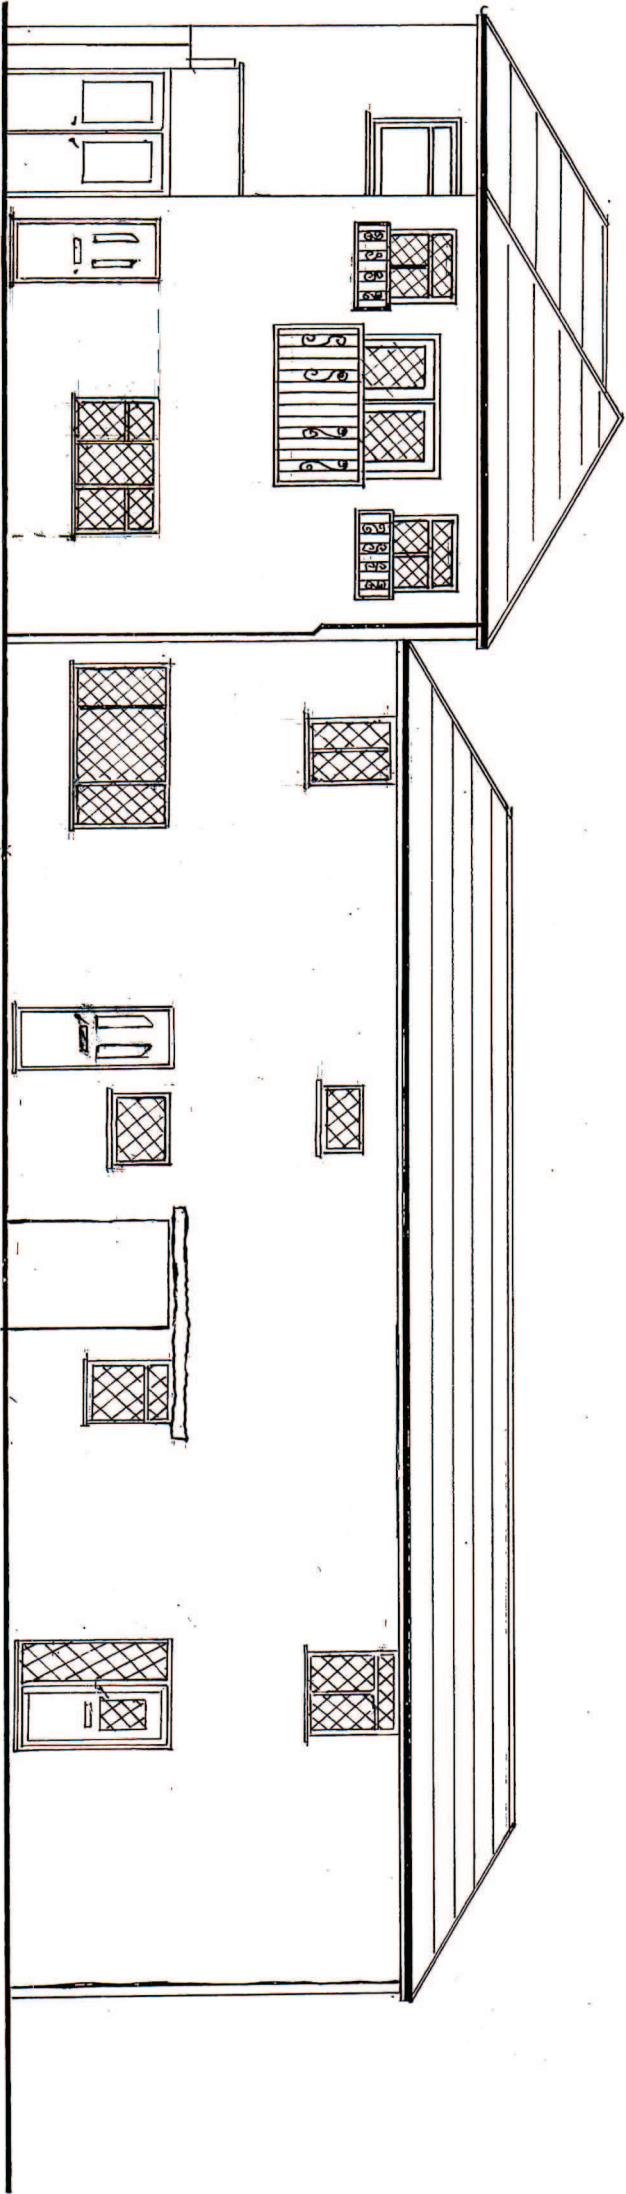

EAST ELEVATION.

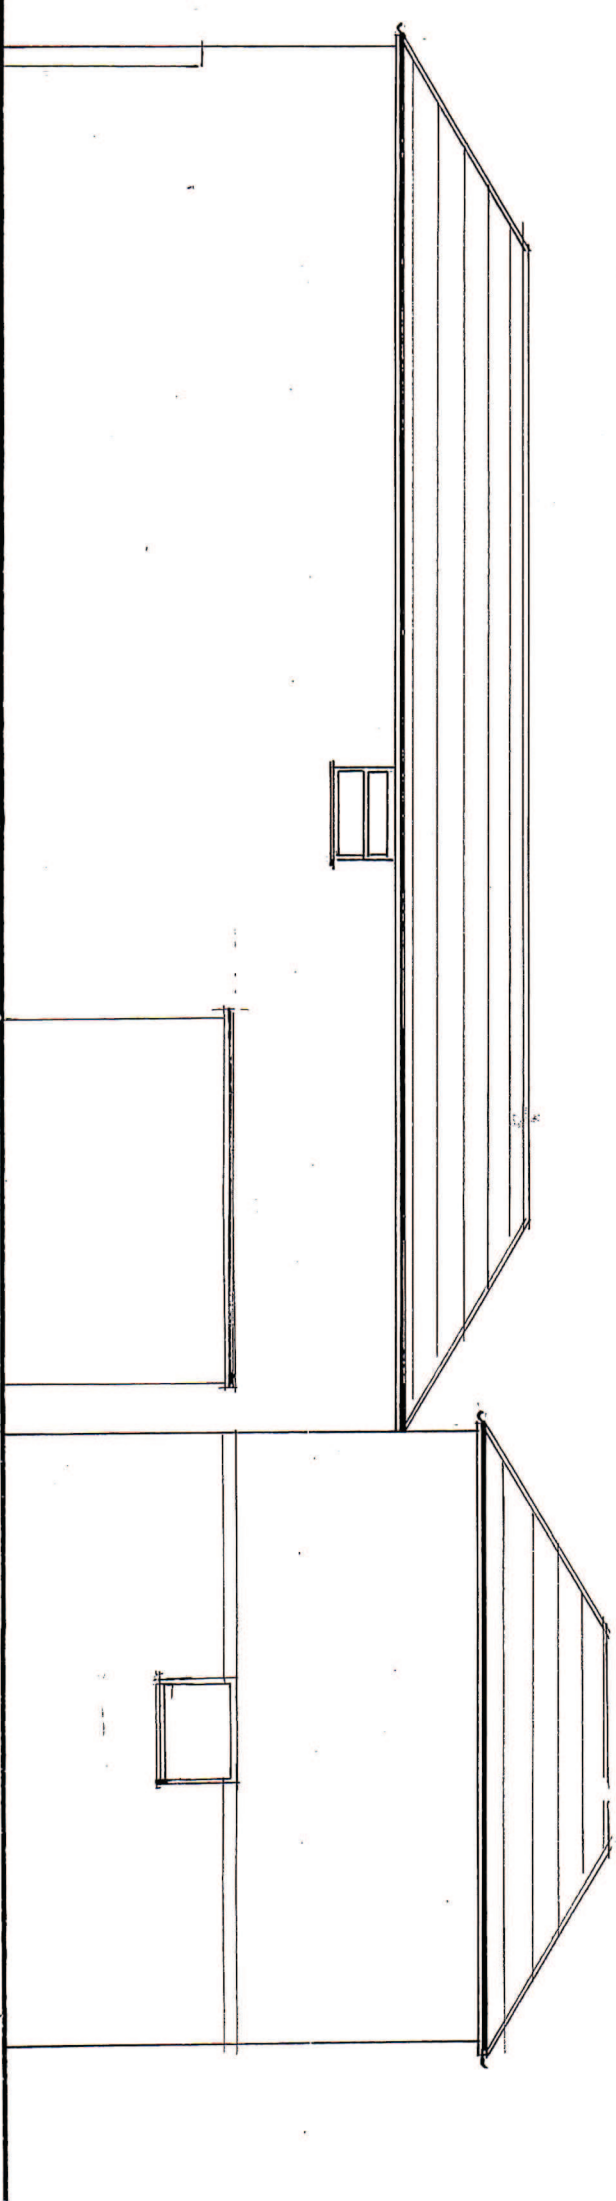

WEST ELEVATION.

K.E. HILTON AND ASSOCIATES

Chartered Structural Engineers

2 ALBERT CHAMBERS

SUDLEY ROAD

BOGNOR REGIS

WEST SUSSEX

PO21 1EQ

Tel: 01243 865500

Fax: 01243 860489

Mobile: 07968 333140

E-Mail: k_e_hilton@yahoo.co.uk

Elevations.

[As Proposed]

Scale 1:100

Date 5/11/13

Drawn By C.G.B.

Checked K.E.H.

Drawing Number 4834/10.

NORTH

Proposed Development
 Flint House and The Old Bakery, Bakery Lane, Bognor Regis, PO21 1UR