



- NOTES:
1. Do not scale this drawing. Use figured dimensions only, except for Planning purposes.
 2. All dimensions must be checked on site by the contractor prior to commencement of work.
 3. All construction details are indicative and are to be checked and confirmed on site and any divergences are to be agreed with the Contract Administrator.

THIS DRAWING TO BE READ IN CONJUNCTION WITH THE BUILDING CONTROL AND CONSTRUCTION NOTES

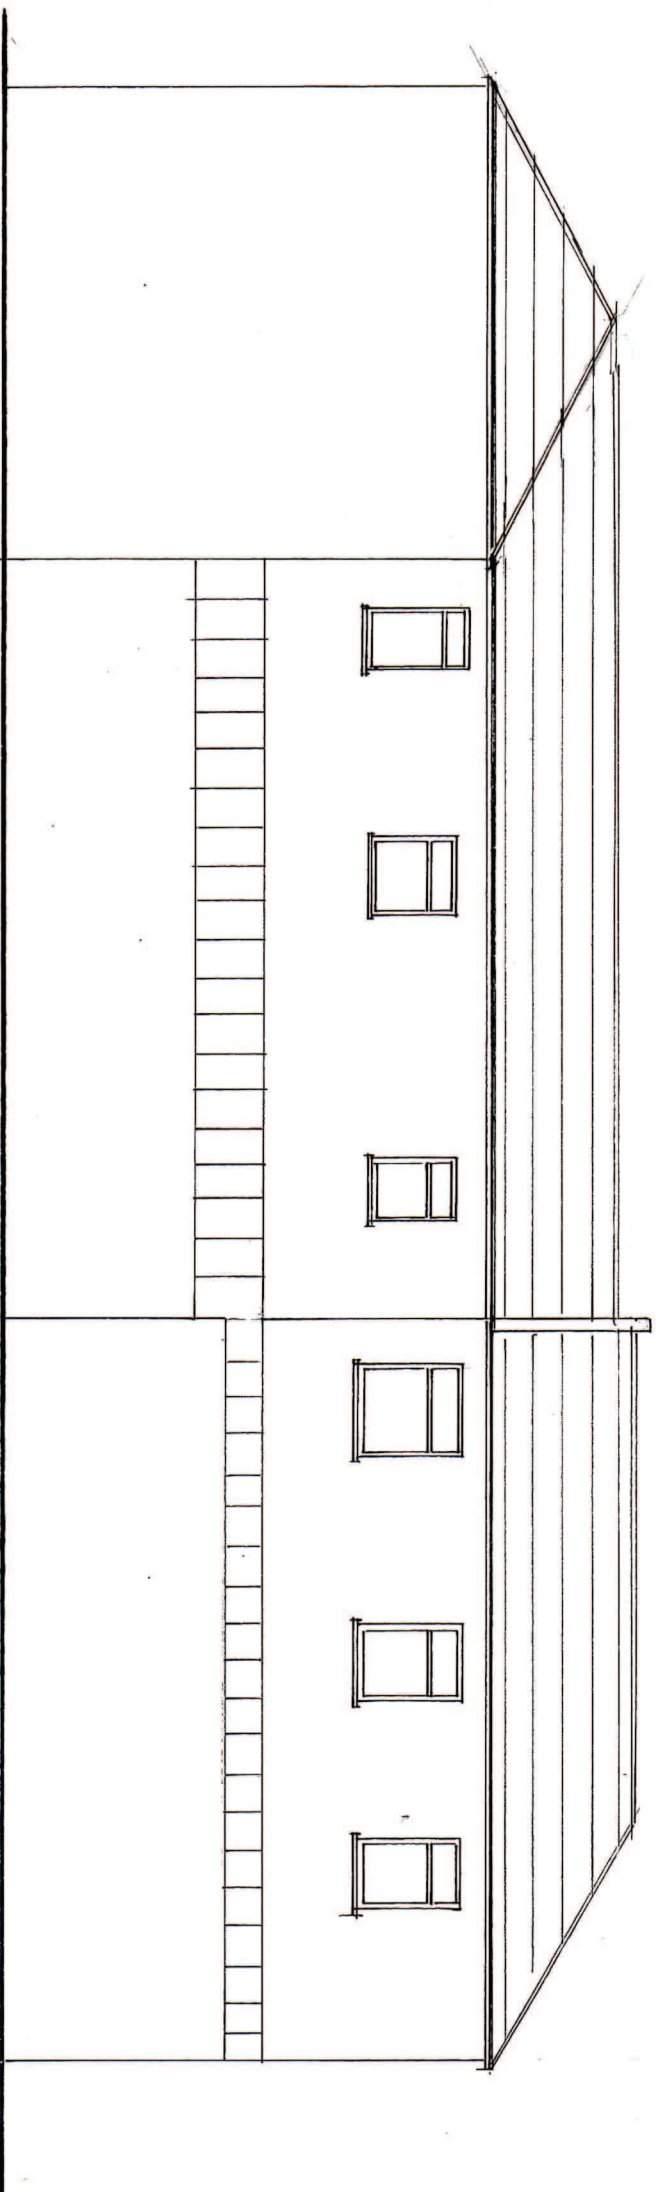

South Elevation.

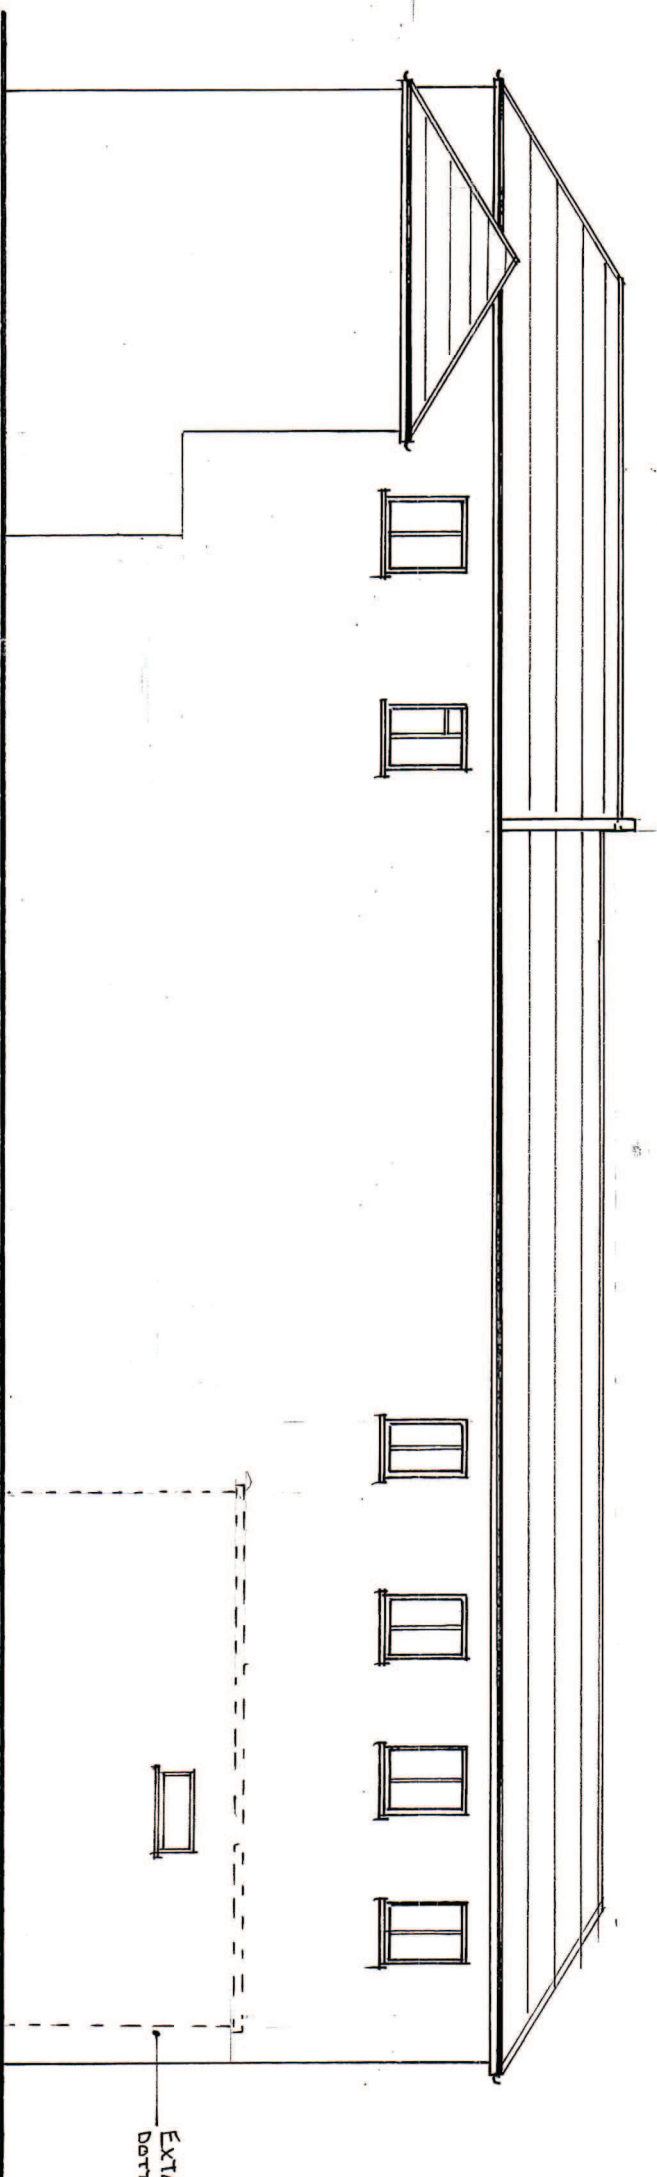

North Elevation

Rev'd Feb. 13. Elevations
Corrected
Rev'd Feb. 13. Ground Floor
Windows Omitted.
Rev'd C. March 13. With LUL
Windows introduced to NE
Elev.

K.E. HILTON AND ASSOCIATES
Chartered Structural Engineers
2 ALBERT CHAMBERS
SUDLEY ROAD
BOGNOR REGIS
WEST SUSSEX
PO21 1EQ
Tel: 01243 865500
Fax: 01243 860489
Mobile: 07968 333140
E-Mail: k_e_hilton@yahoo.co.uk

ELEVATIONS.
[As Proposed.]

Scale	Date	Drawn By	Checked	North
1:100 @ A3	21.11.13	C.E.B.	K.E.H.	
Drawing Number	4834/11.5			

Proposed Development
Flint House and The Old Bakery, Bakery Lane, Bognor Regis, PO21 1UR