




Revision	Date	By	Chk.
-- First Issue	24.05.19	ZE	TG

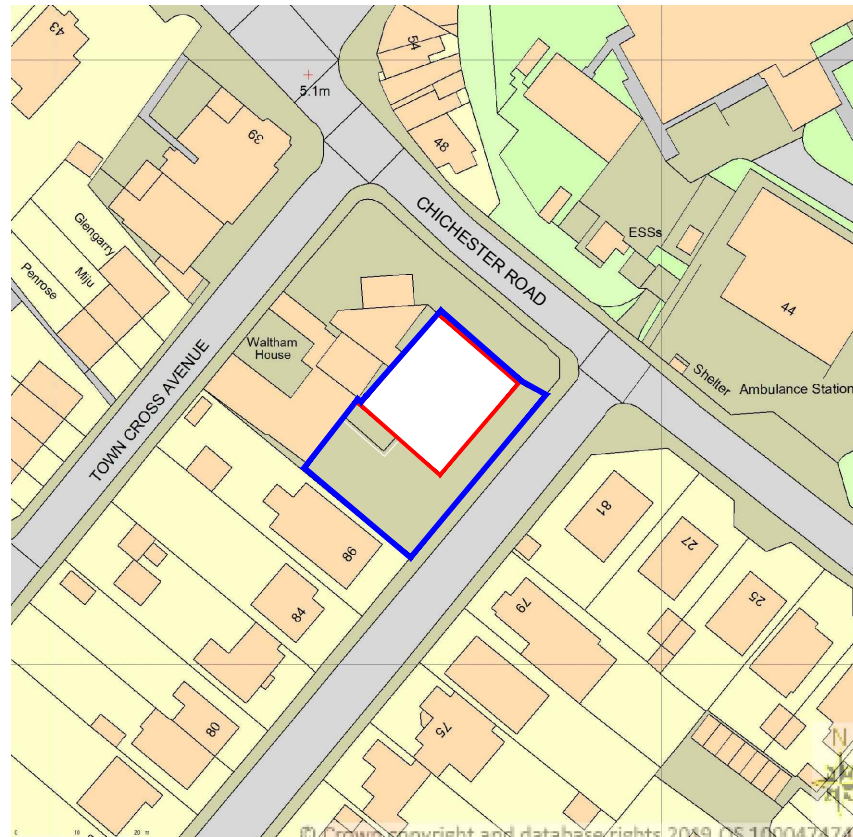

LOCATION PLAN 1:1250 @ A3

 

SCALE 1:1250 @ A3

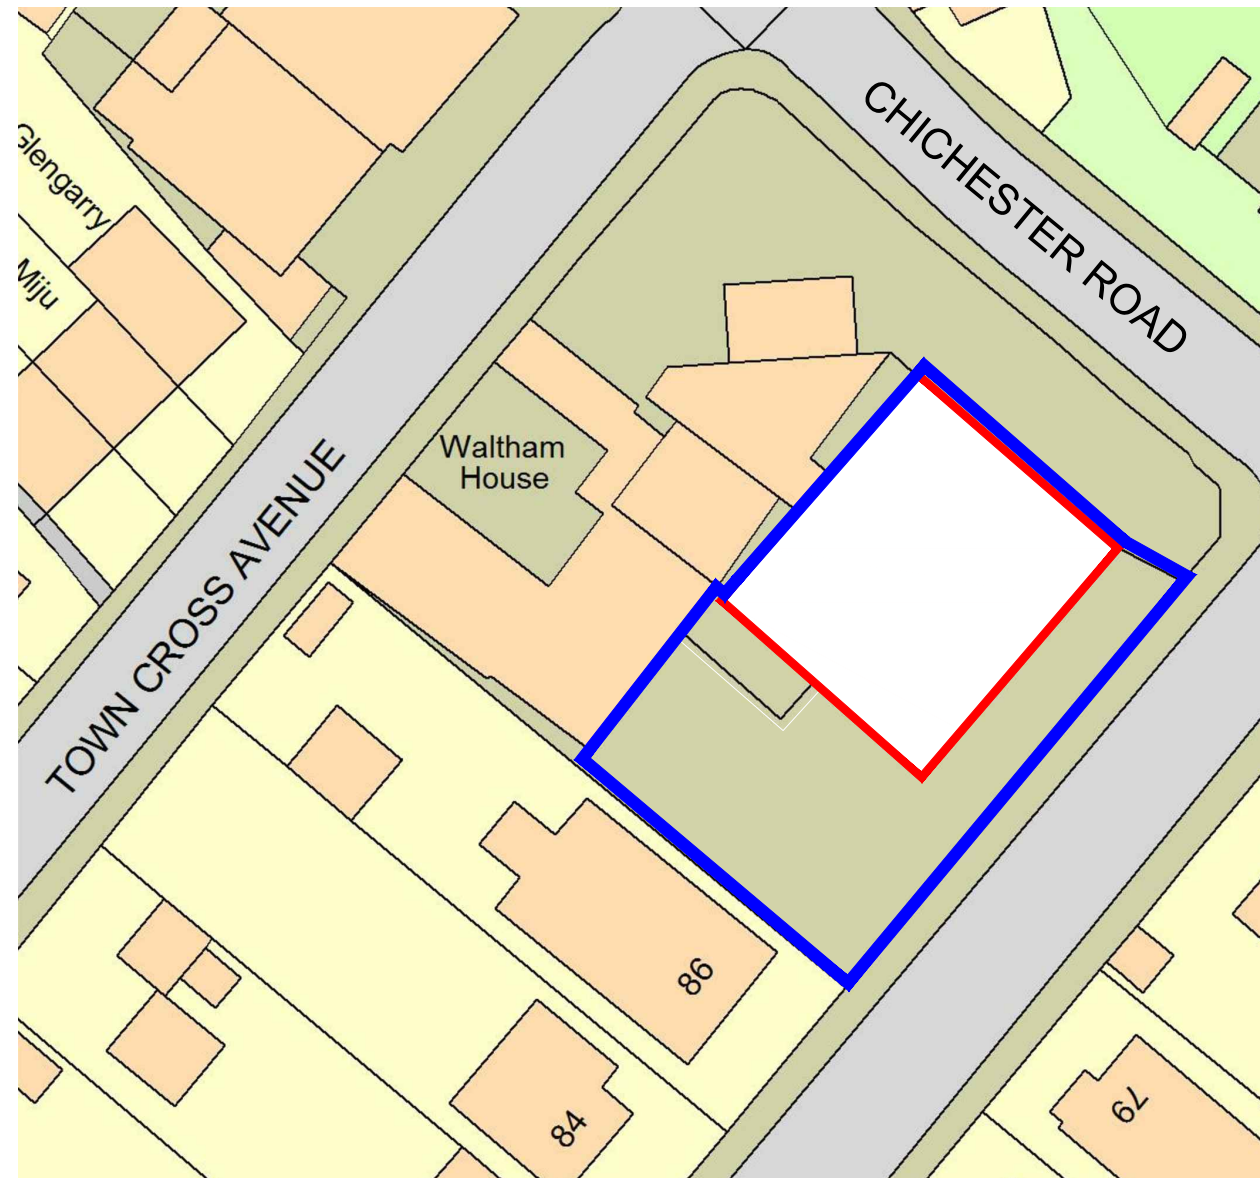

PROPOSED BLOCK PLAN 1:500 @ A3



SCALE 1:500 @ A3



Client			
Status	PLANNING		
Drawn by	Checked by	Date	Scale
ZE	TG	24.05.2019	As Specified
Job	33 CHICHESTER ROAD BOGNOR REGIS WEST SUSSEX PO21 2XH		
Drawing	BLOCK AND SITE PLAN		
Co-operative Proj No.	RPM Job No.	Drawing No.	Rev.
TBC	CO1271	P-100	--
The content of this drawing is the property of RPM Consult and may not be copied in whole or part without formal consent.			