
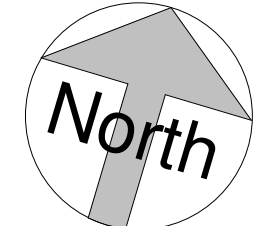


SITE PLAN 30 KEW GARDENS PO215RD

SCALE 1:500

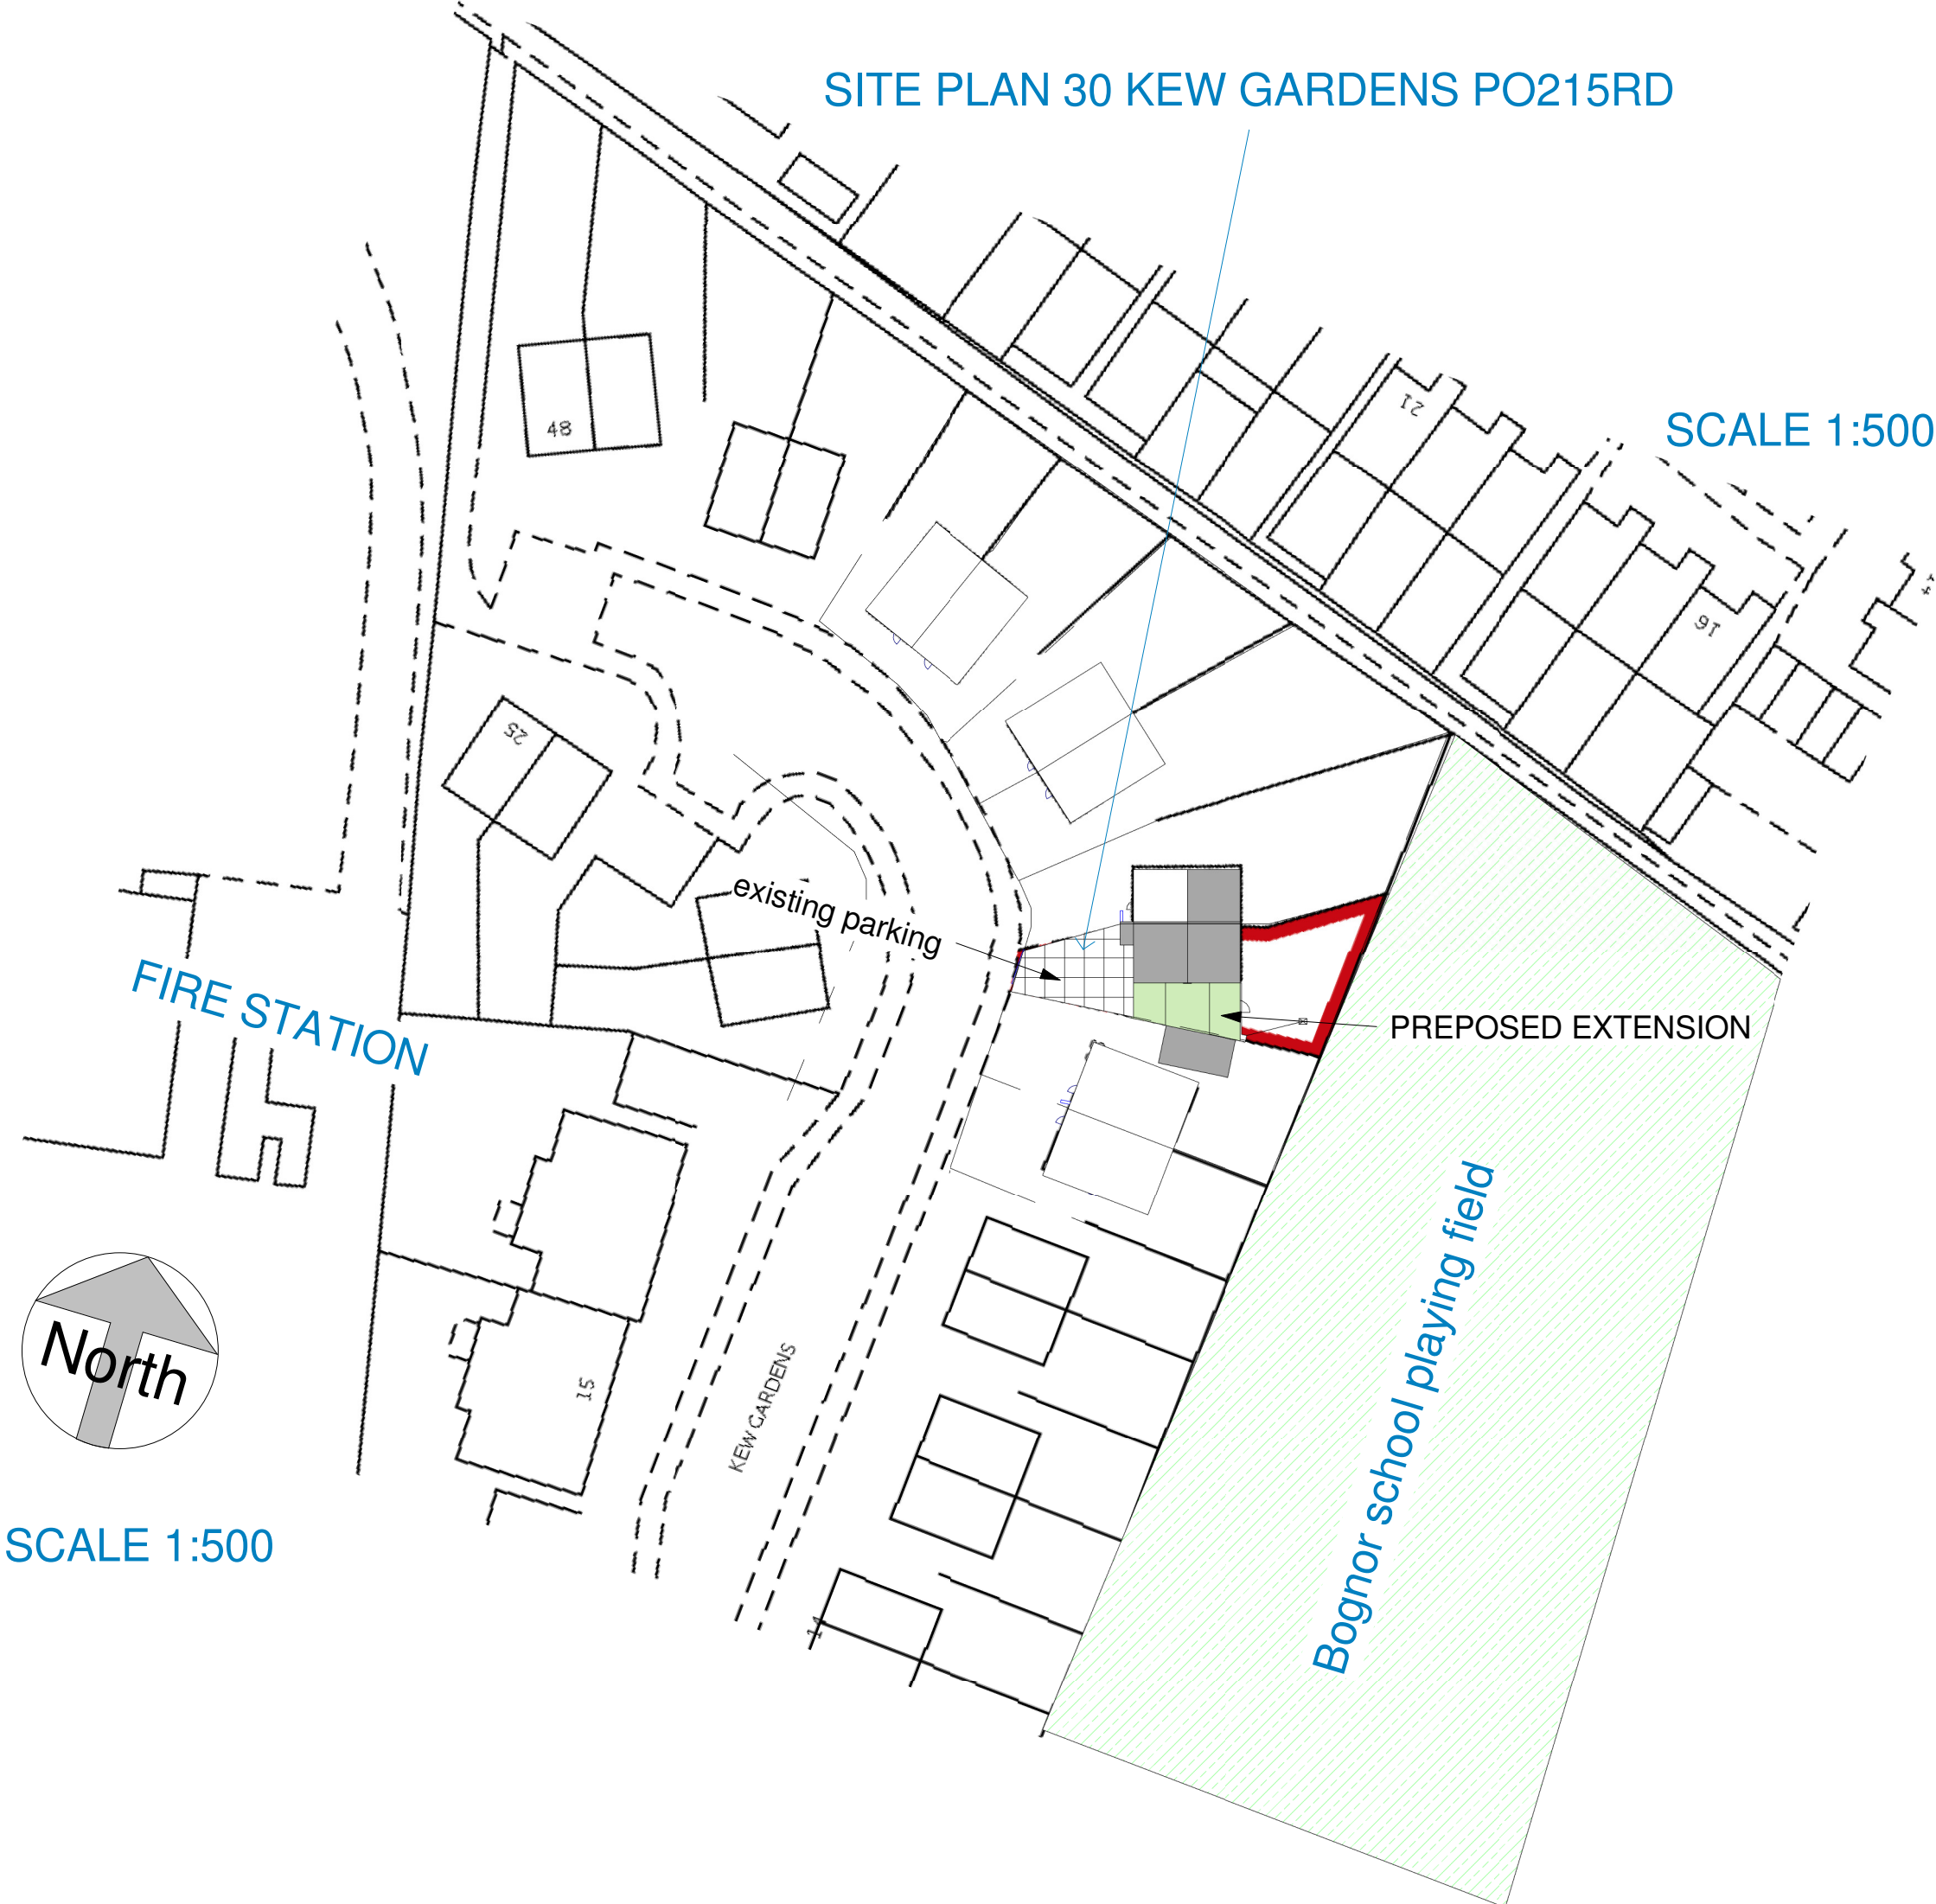

SCALE 1:500