


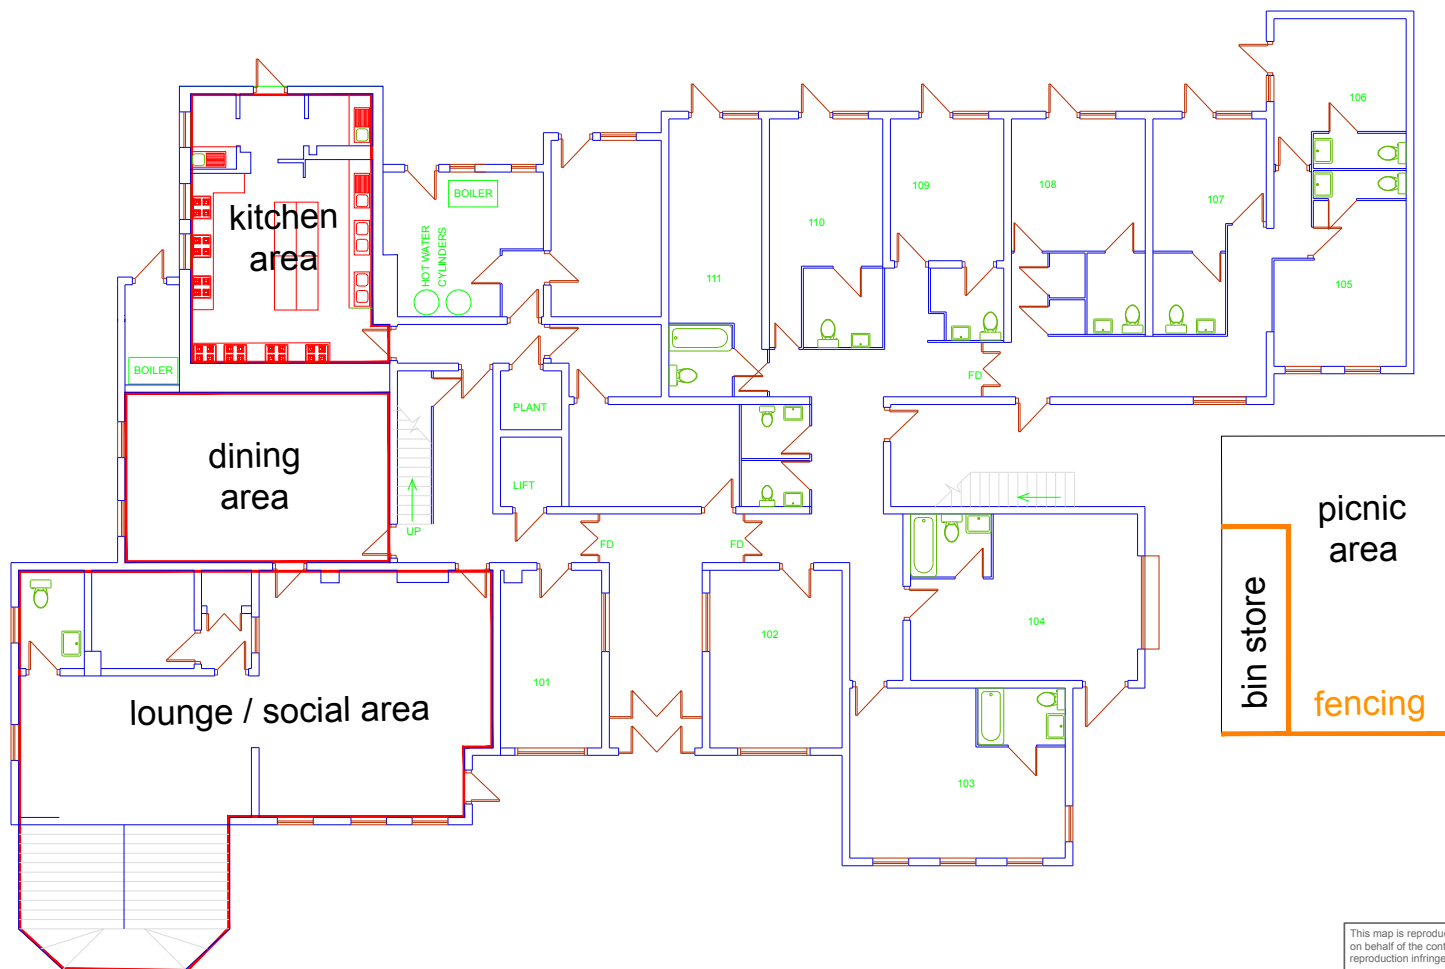

## GROUND FLOOR

### NOTE:

1. No proposed changes to external facade
2. No proposed changes to internal partitioning

This map is reproduced from Ordnance Survey material with the permission of Ordnance Survey on behalf of the controller of Her Majesty's Stationary Office. © Crown Copyright. Unauthorised reproduction infringes Crown Copyright and may lead to prosecution or civil proceedings.

© Crown copyright. All rights reserved.

Copyright Greener Consultants Limited. Not a controlled copy.

| revision | date       | drawn | modification description |
|----------|------------|-------|--------------------------|
| r00      | 16.06.2020 | SG    | initial plan             |
| r01      | 03.09.2020 | SG    | Minor Amends             |

**Greener Consultants Ltd.** 251 Charlton Road, Bristol BS10 6JS (+44 07818 492208)  
www.greenerconsultants.com | sam@greenerconsultants.com

86 ALDWICK ROAD, BOGNOR REGIS, PO21 2PE

| PROPOSED GROUND FLOOR PLAN (1:200) |                                                          |               |                    |
|------------------------------------|----------------------------------------------------------|---------------|--------------------|
| project                            | 221                                                      | drawn         | SG date 03.09.2020 |
| revision                           | r02                                                      | checked by    | date               |
| scale @ A4                         | 1:200                                                    | authorised by | date               |
| drawing number                     | 20200903_273_royal-bay_proposed-ground-floor-plan-r01_SG |               |                    |
| DWG file name                      | 20200611_273_royal-bay_master-layout-r00_SG              |               |                    |