




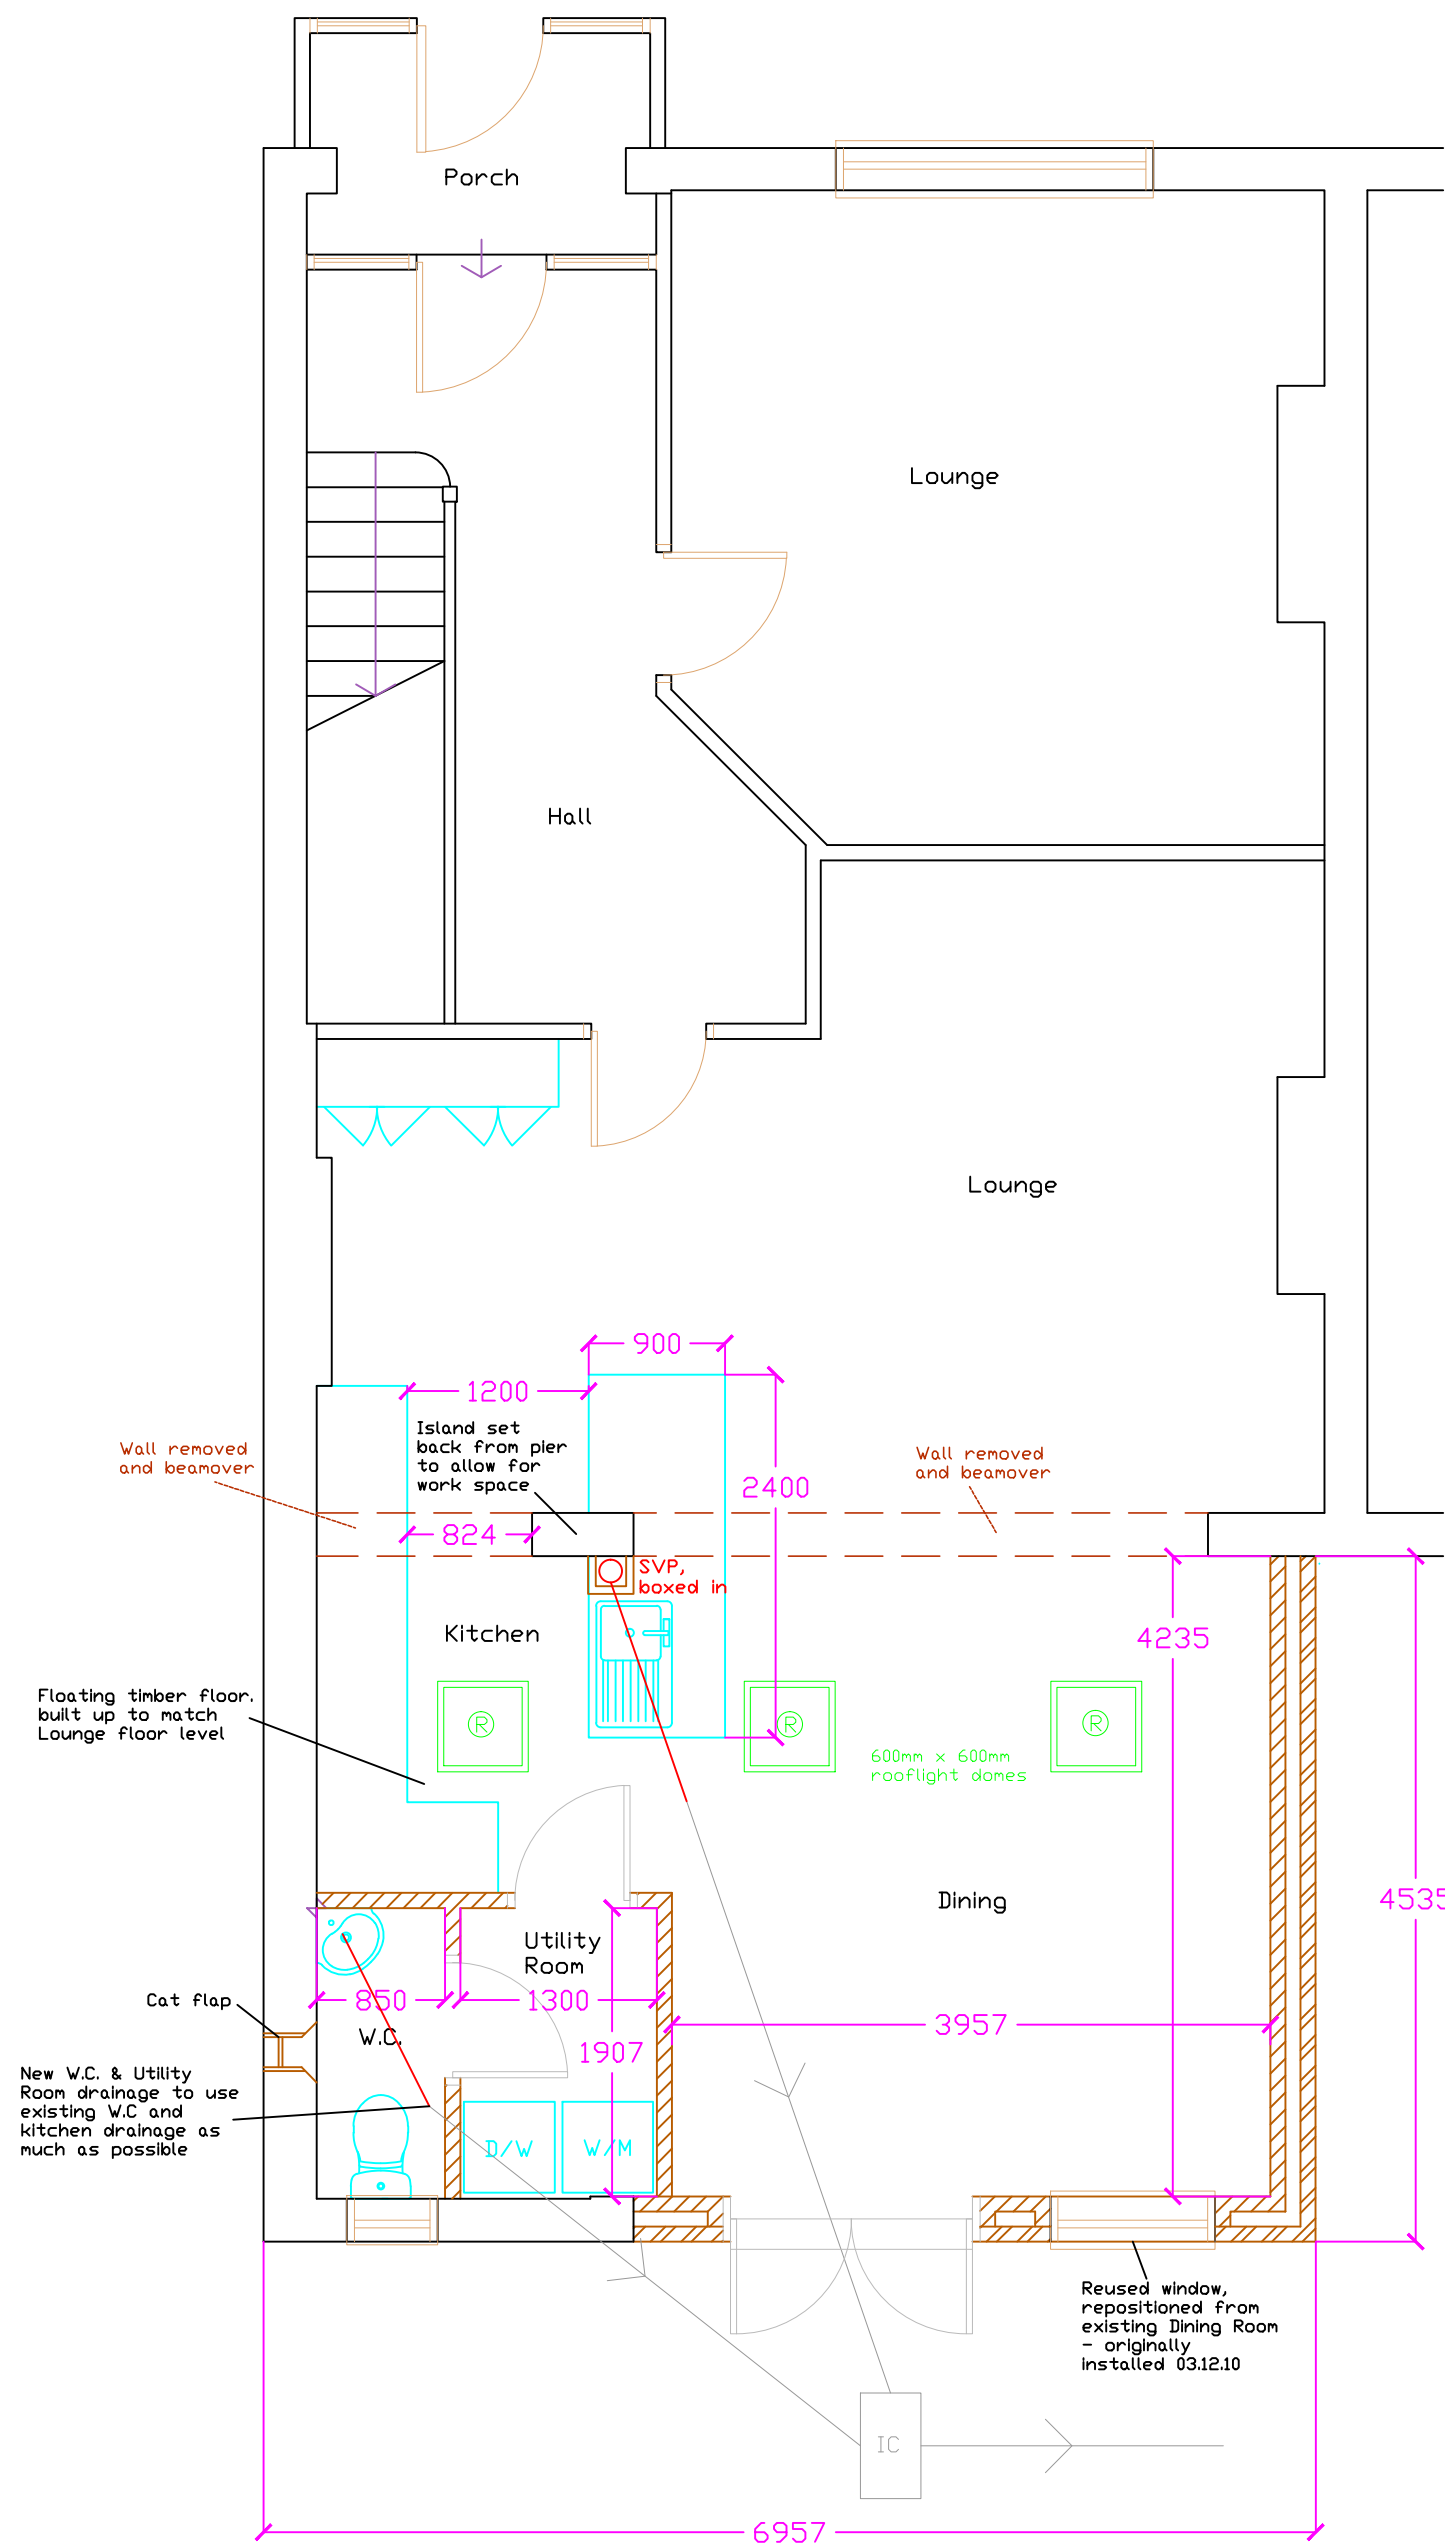

PROPOSED GROUND FLOOR PLAN 1:50

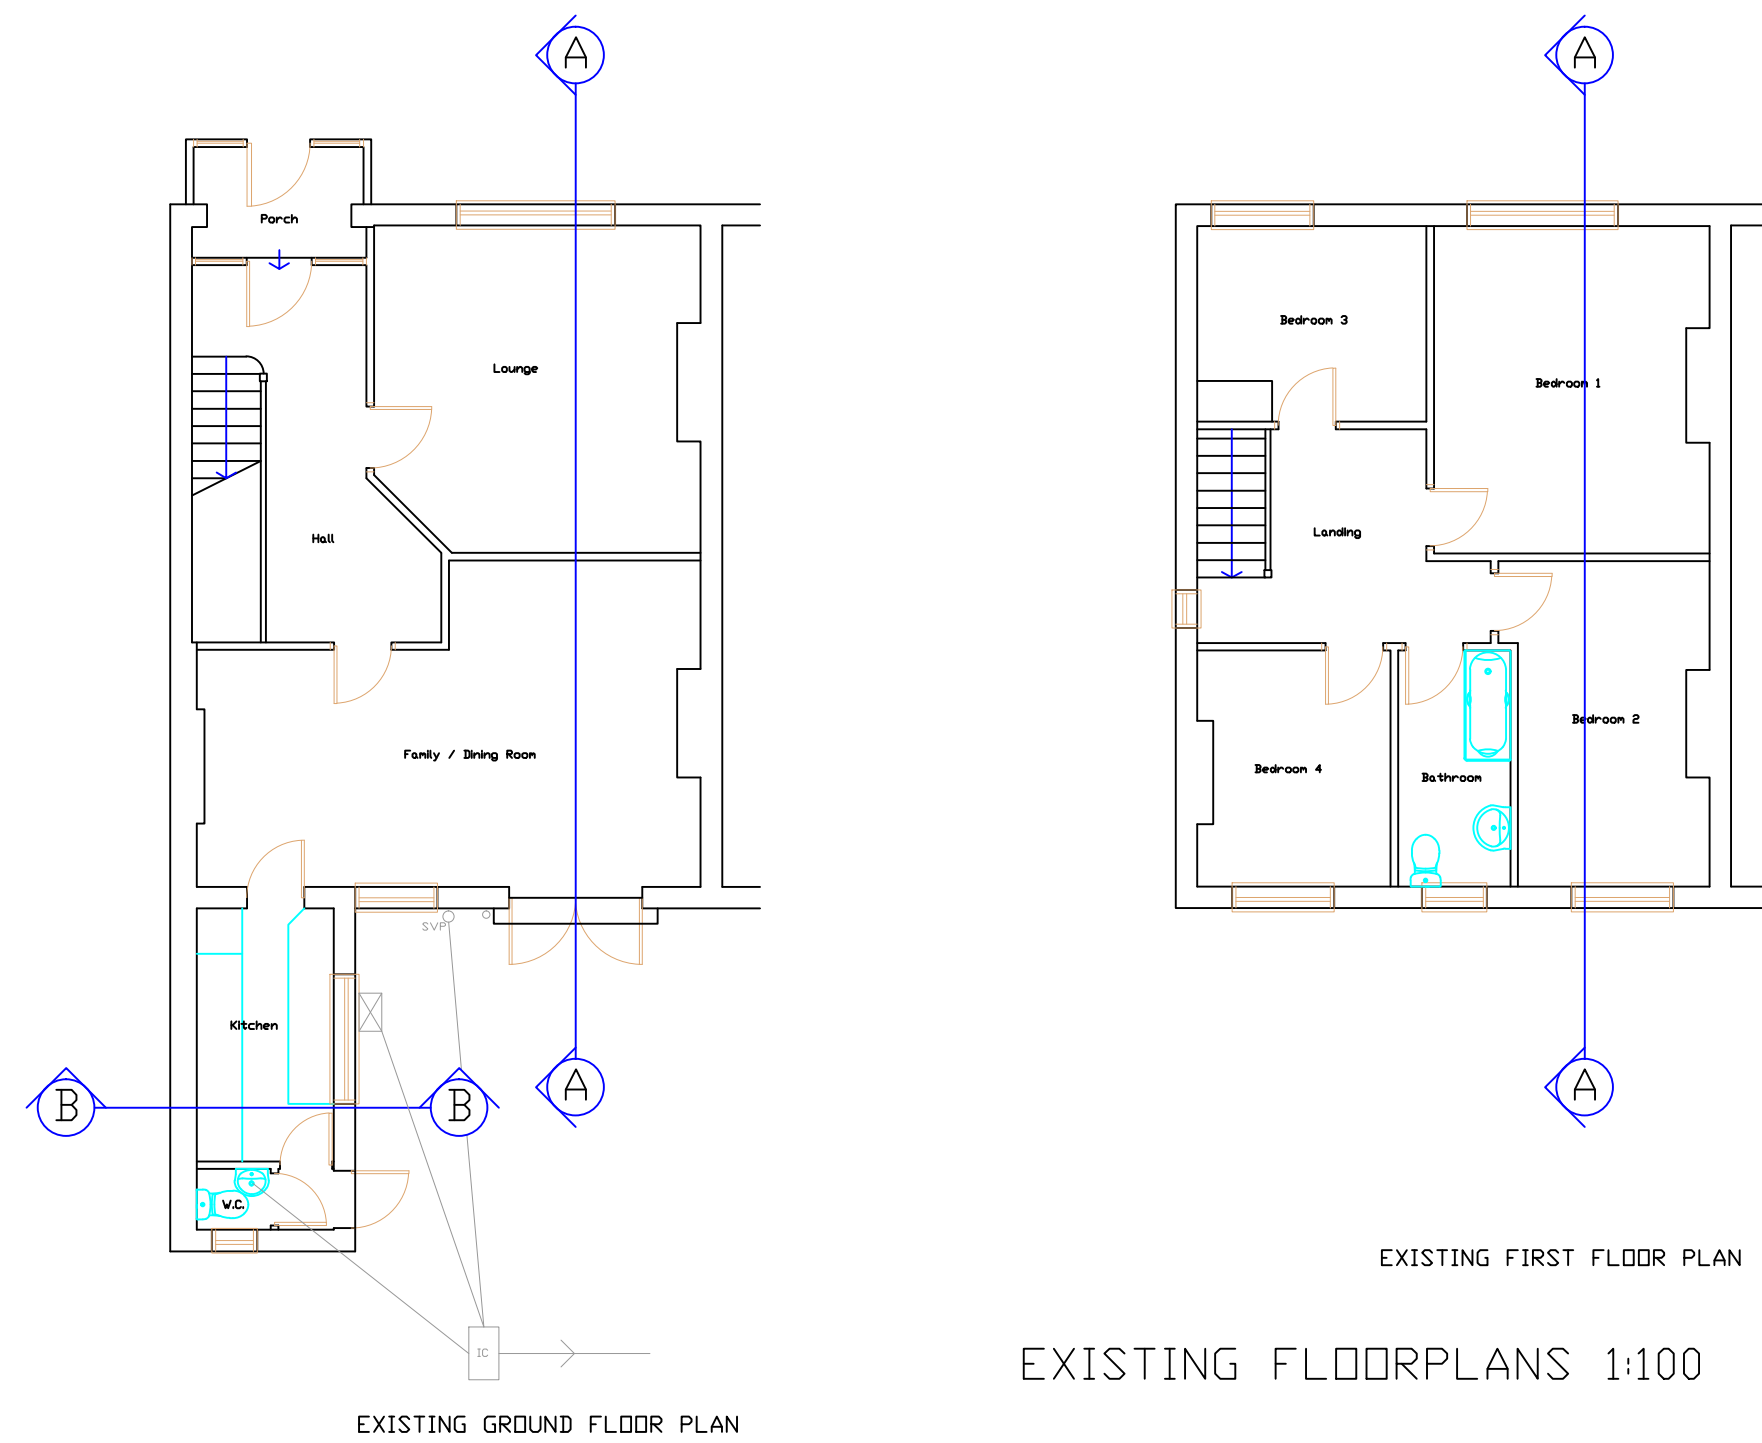


EXISTING FLOORPLANS 1:100

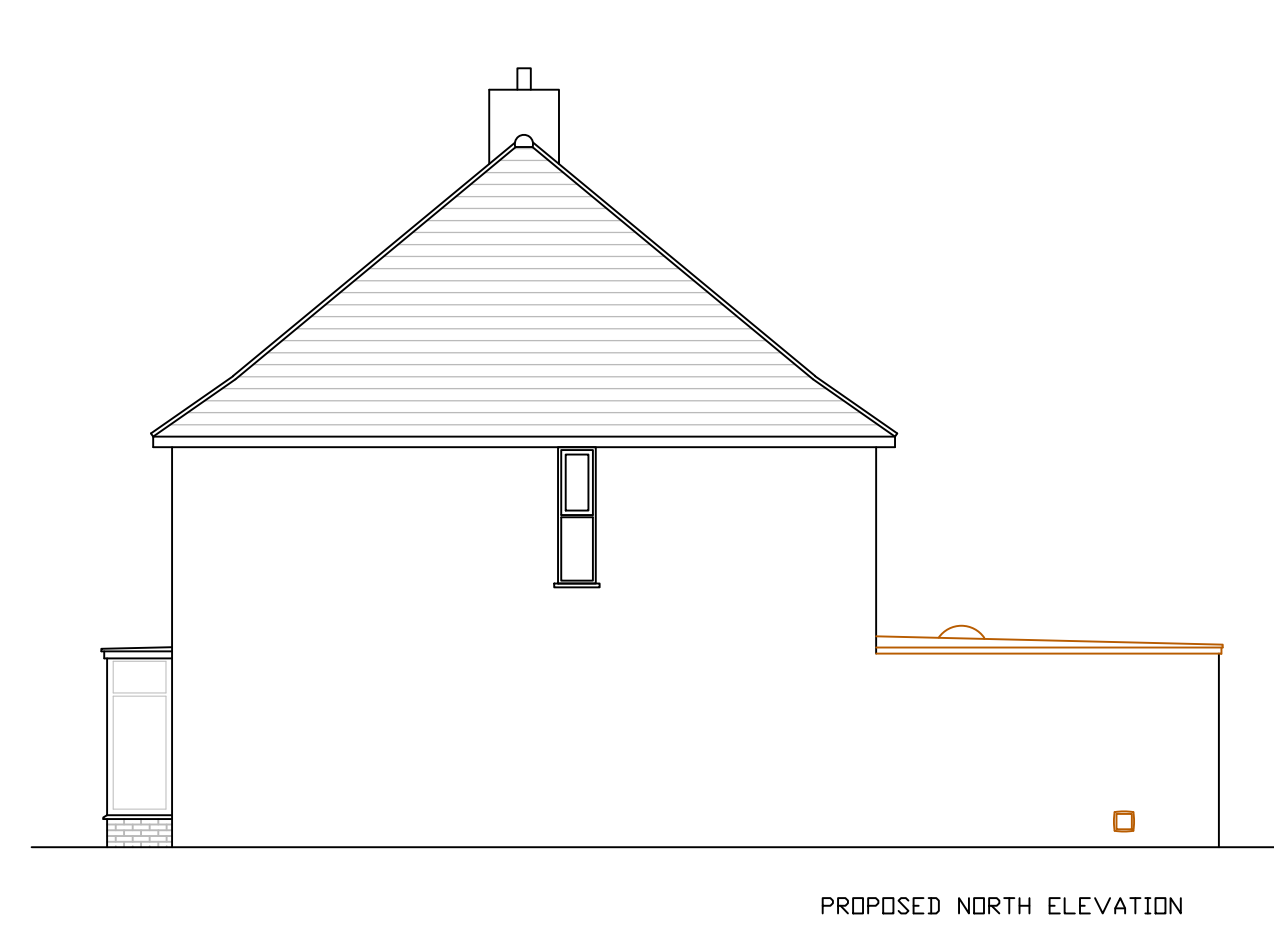

PROPOSED NORTH ELEVATION




PROPOSED WEST ELEVATION

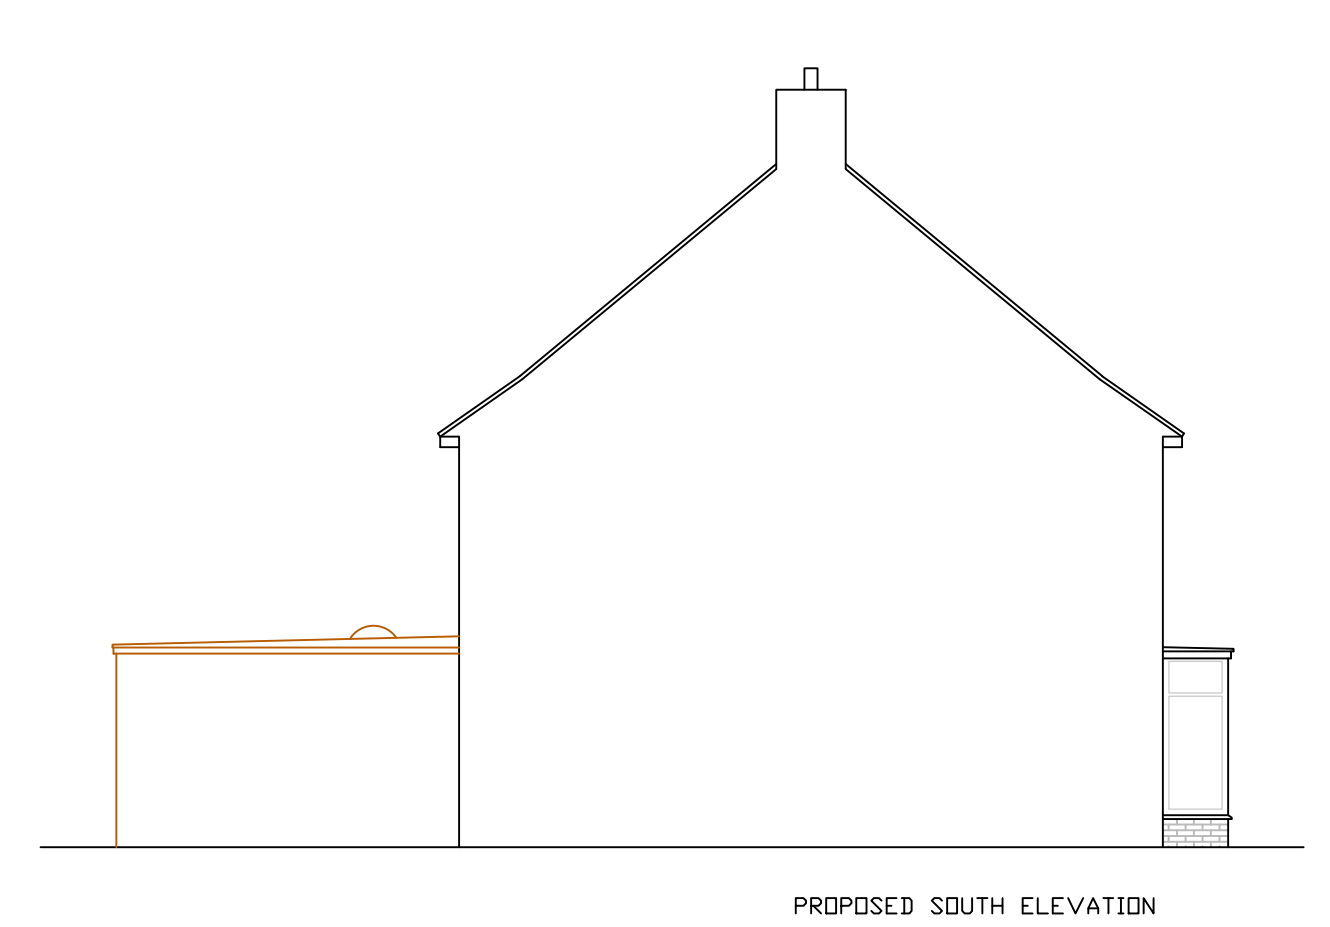

PROPOSED SOUTH ELEVATION


PROPOSED ELEVATIONS 1:100

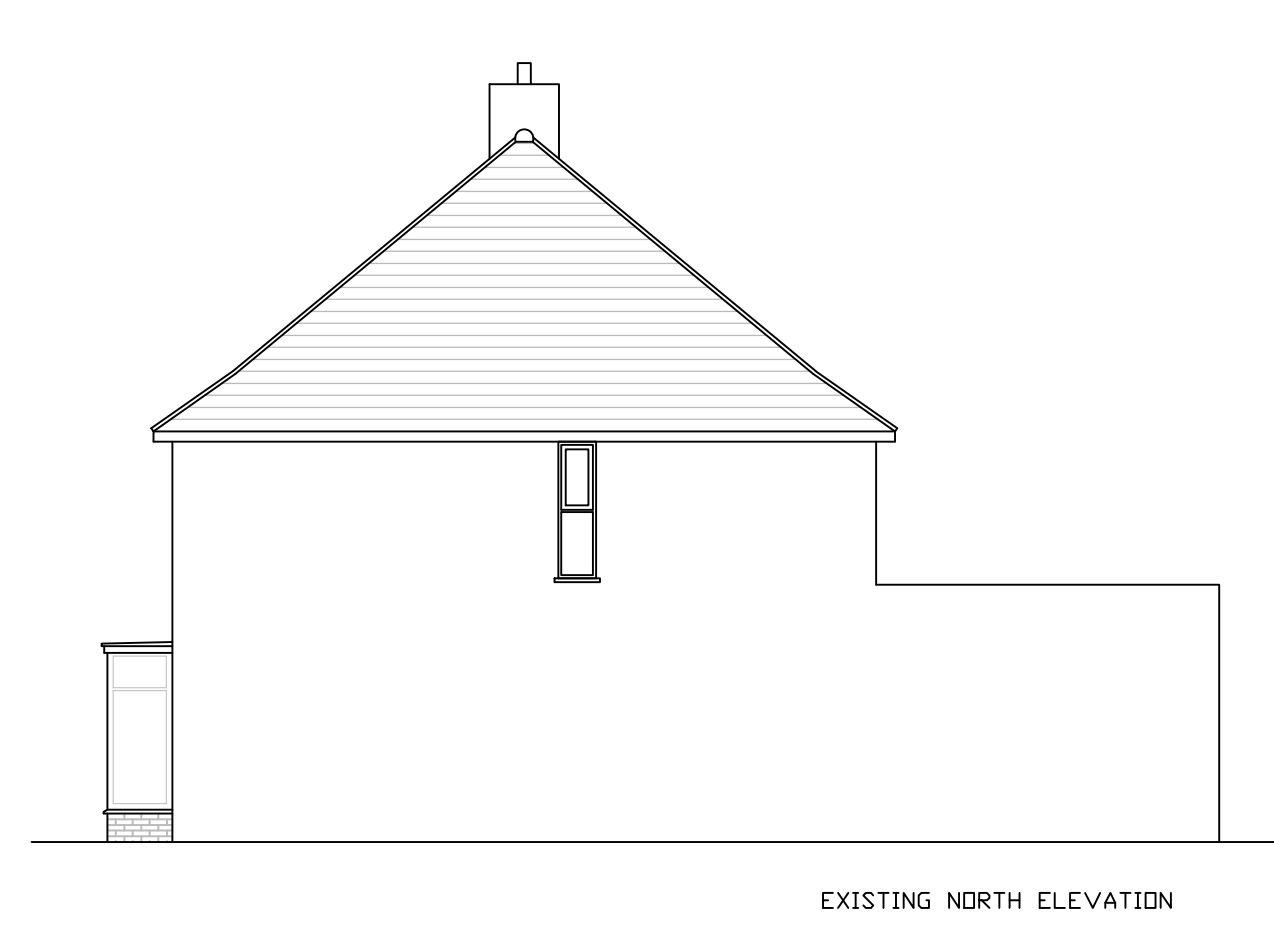

EXISTING NORTH ELEVATION




EXISTING WEST ELEVATION

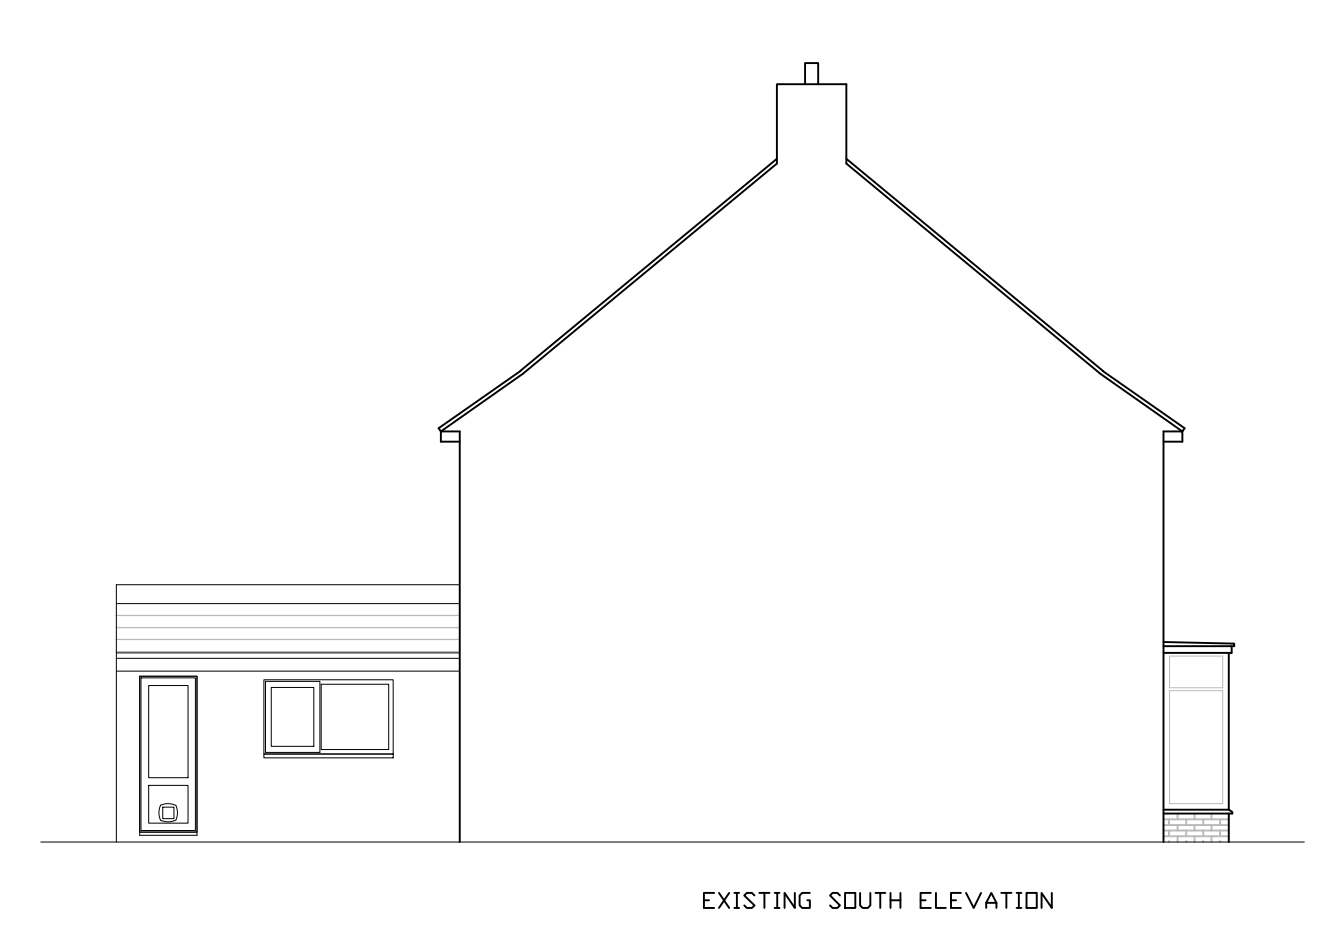


EXISTING SOUTH ELEVATION

EXISTING ELEVATIONS 1:100

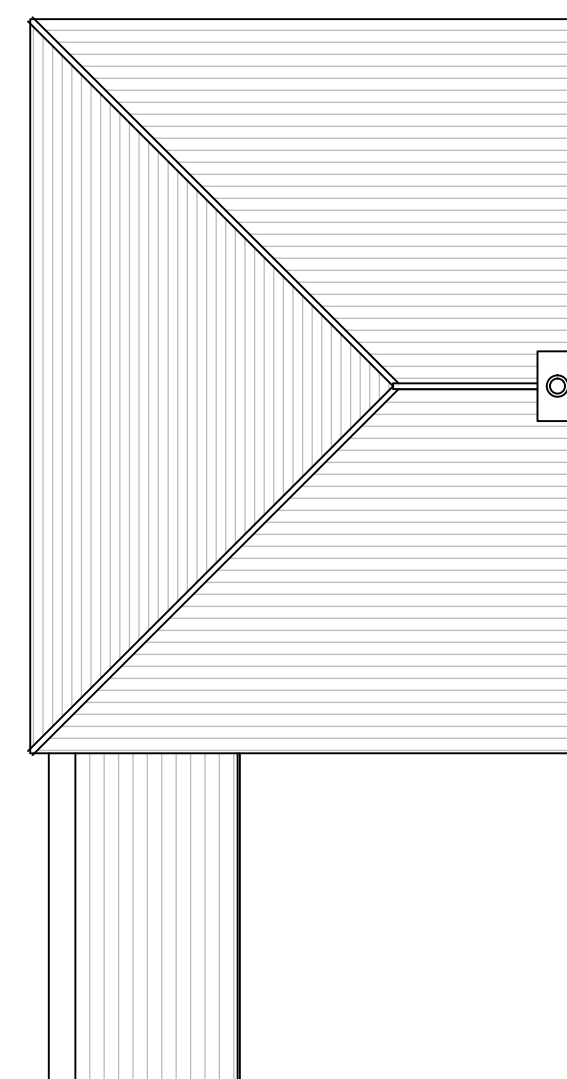


EXISTING ROOF PLAN 1:100

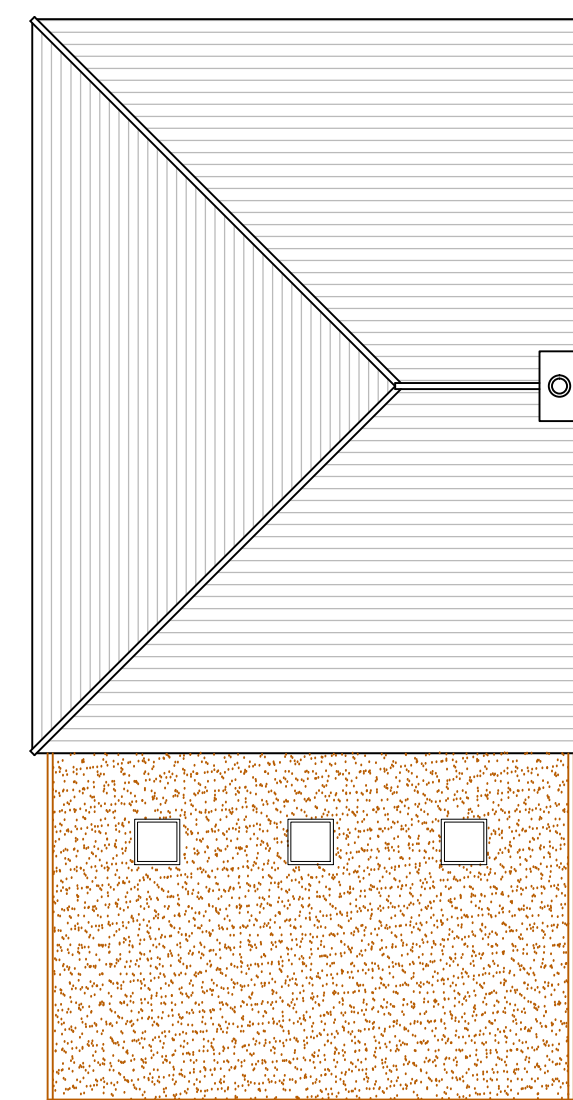

PROPOSED ROOF PLAN 1:100



BLOCK 1:500

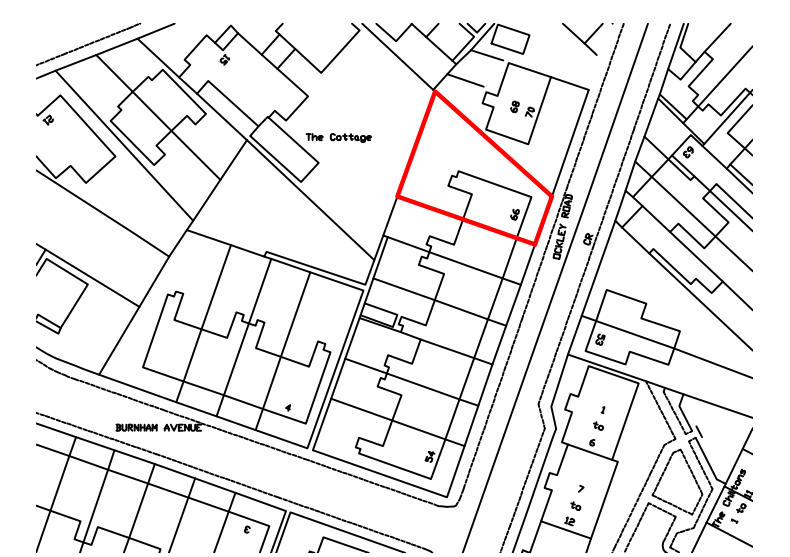

LOCATION 1:1250

All dimensions to be checked on site prior to commencement of work, except for planning purposes.
This drawing is the copyright of
CALDOTECH LTD
41 WILLOWHAYNE AVE
EAST PRESTON
WEST SUSSEX
BN16 1PL
Telephone 01903 859176

EXISTING & PROPOSED FLOORPLANS,
ELEVATIONS, SECTIONS, LOCATION & BLOCK
66 Oakley Road,
Bognor Regis,
West Sussex
PO21 2HR

CLIENT Ms Stephanie Mezulis
R3 Existing South elevation RM 21/08/12
R2 Drainage, cut floor & notes RM 09/08/12
R1 Int. layout & flat roof RM 01/08/12
Issue Details By Date
SCALE AS SHOWN on A1
DATE 21/08/12
DRAWING NUMBER 12008/01R3