

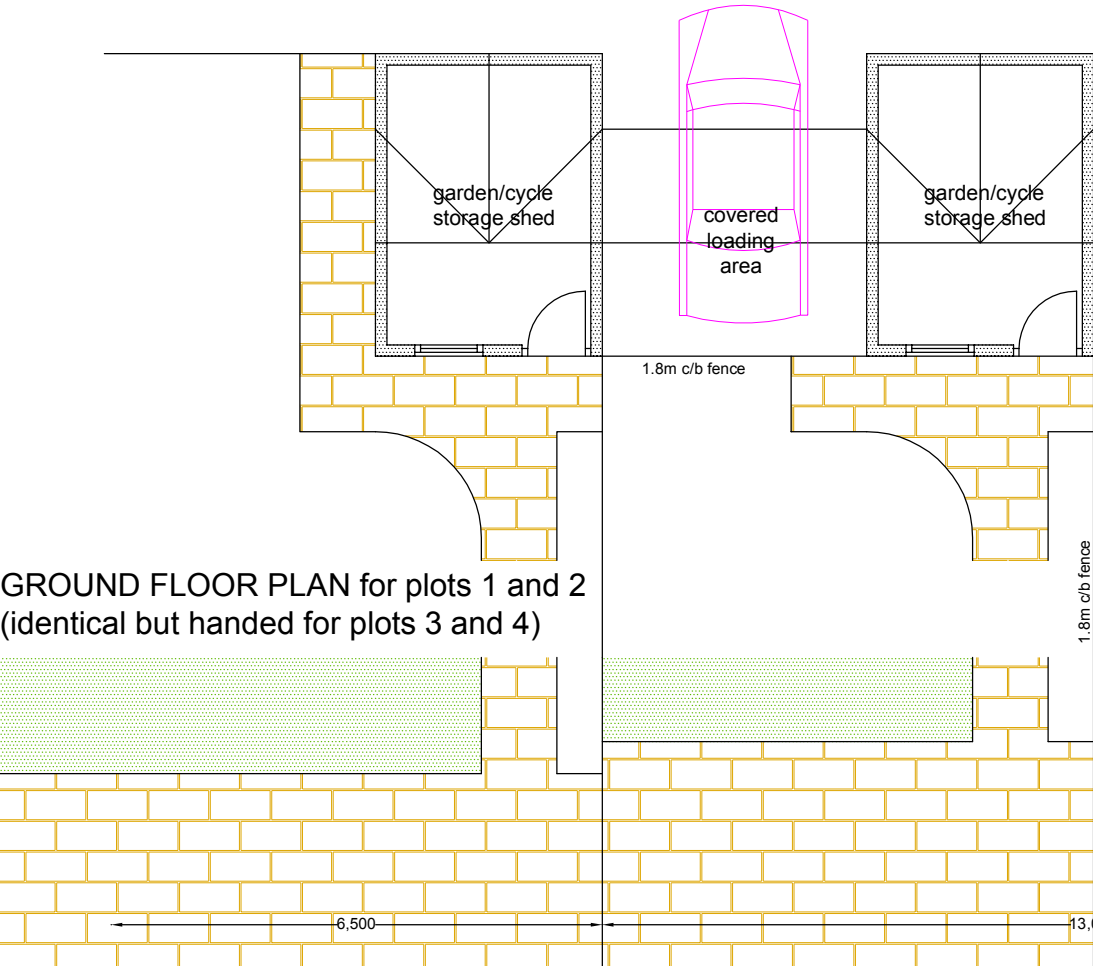
 


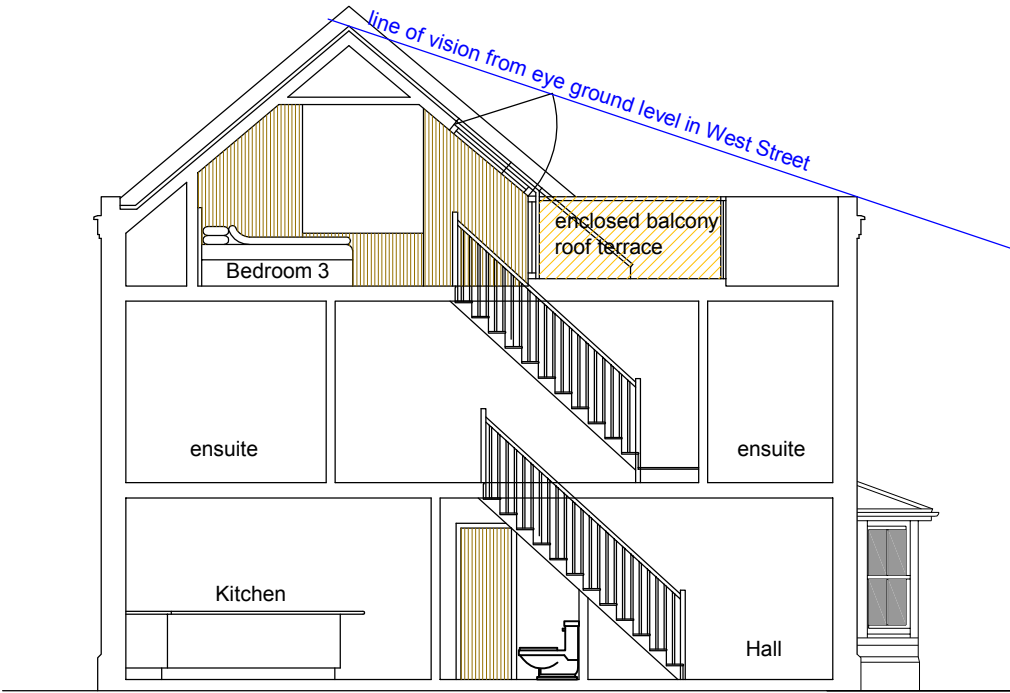


GROUND FLOOR PLAN for plots 1 and 2
(identical but handed for plots 3 and 4)

LOFT FLOOR PLAN for plot 2 handed for plot 3

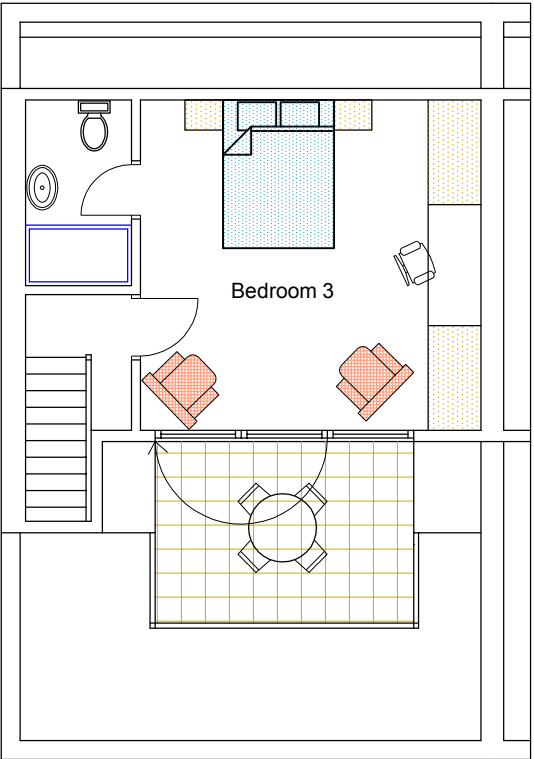

TYPICAL SECTION (plots 2 and 3)

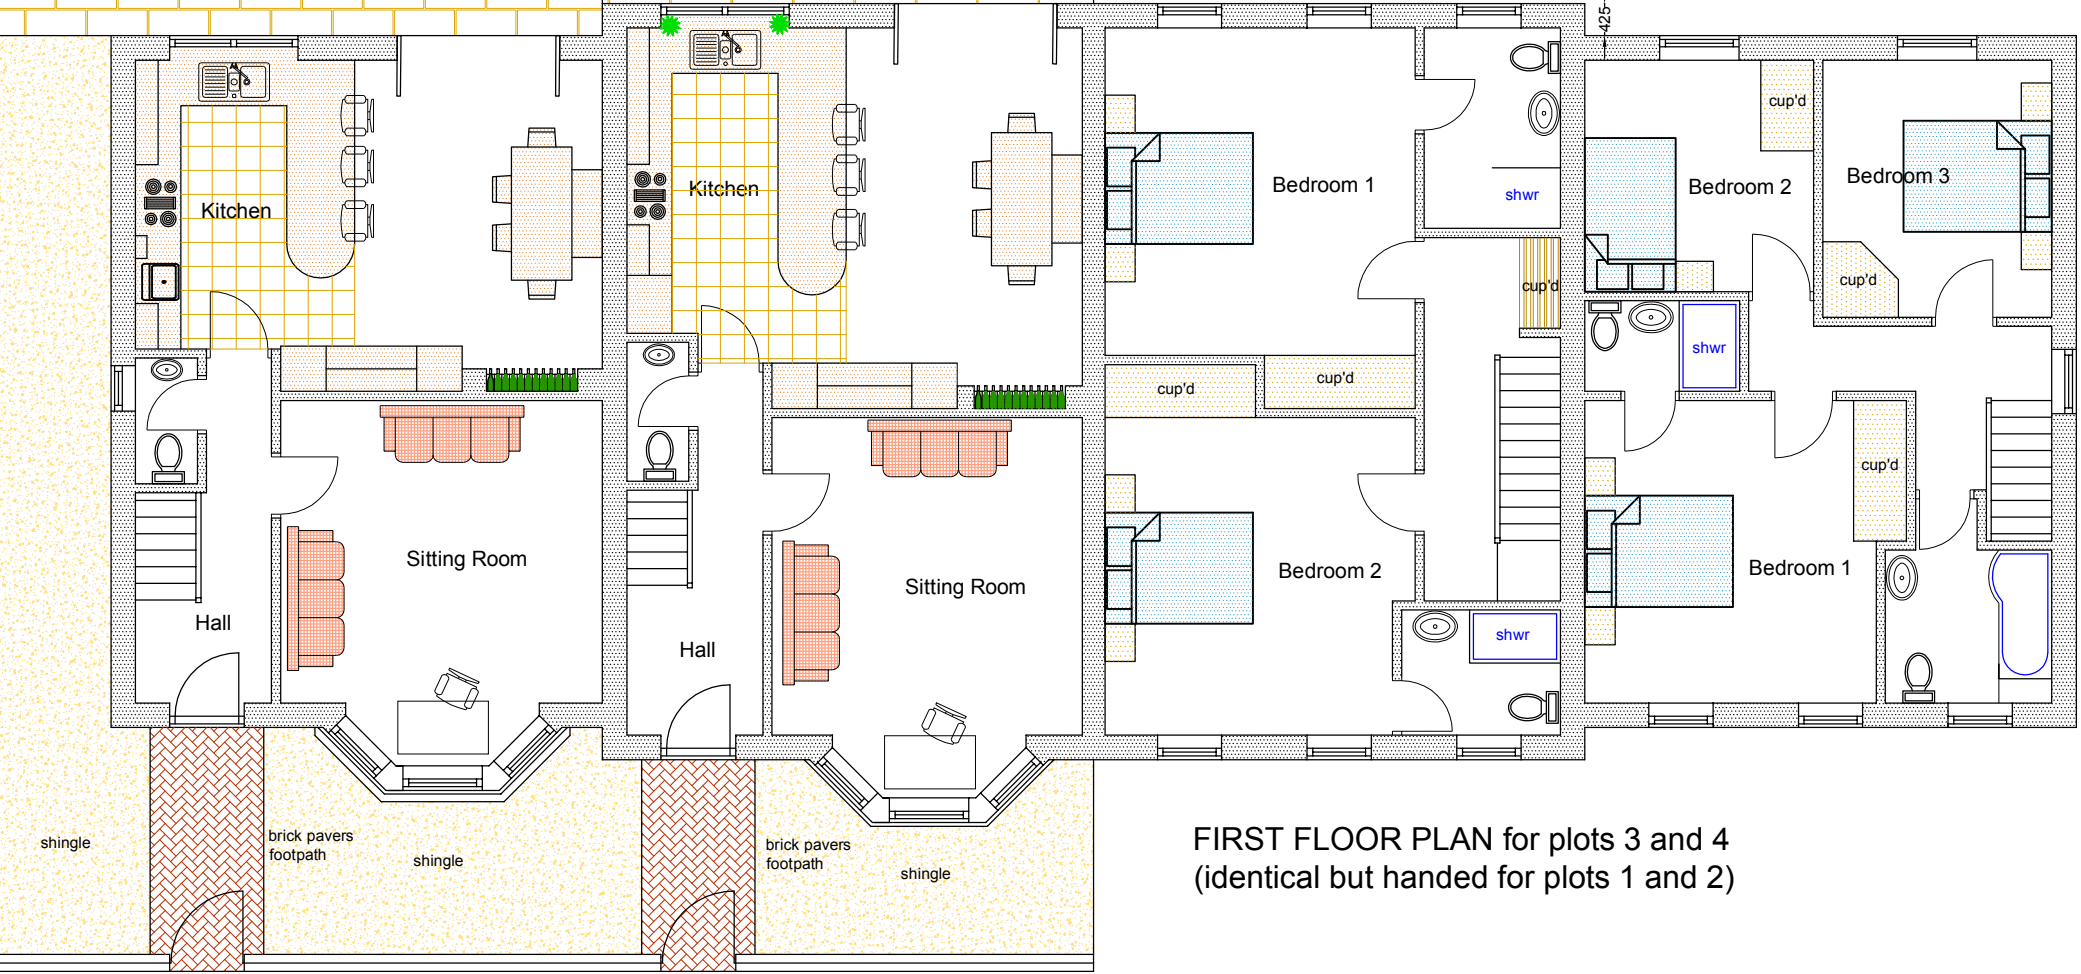

FIRST FLOOR PLAN for plots 3 and 4
(identical but handed for plots 1 and 2)

SPECIFICATION:							
Plot	GIS sq.m (sq.ft)	Beds	Stor'g	Garden depth	sq.m	carparking (2.5 x 5)	
1	107 (1148)	3	2	17	124	2	
2	140 (1507)	3	5	13	87	2	
3	140 (1507)	3	5	13	87	2	
4	107 (1148)	3	2	13	87	2	

Garden storage/cycle shed for each plot 4m x 3m = 12 sq.m
Covered loading area 3.5m x 3m (1 of the car spaces)

Erection of four terraced residential dwellings,
garden/cycle storage sheds and associated
car parking, utilising the existing access

Former hotel tennis courts adjacent to
The Royal Norfolk Hotel, West Street,
Bognor, West Sussex PO21 2LH

Drg No: **RNHB.PLAN 1**



1st Floor Chambers
12 Market Square, Winslow
Bucks MK18 3AF
T 01296 715965
E office@achplanning.co.uk

West side street footpath West Street