


View of front elevation from West Street

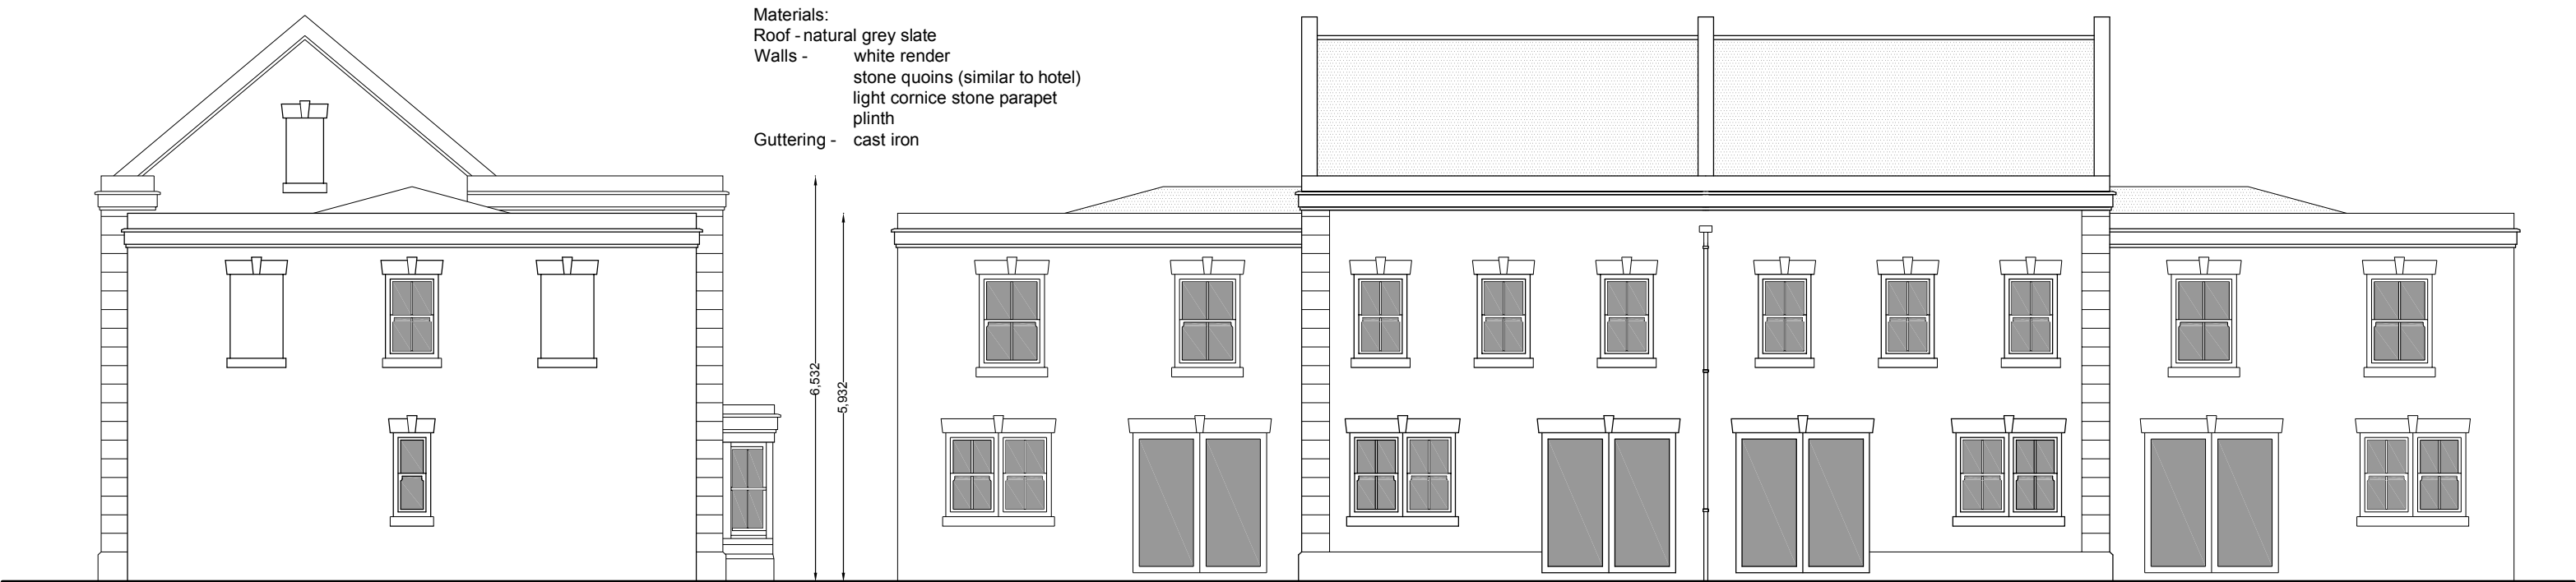


Side elevation viewed from the south
(handed when viewed from the north)

Rear elevation viewed from the west

Erection of four terraced residential dwellings,
garden/cycle storage sheds and associated
car parking, utilising the existing access

Former hotel tennis courts adjacent to
The Royal Norfolk Hotel, West Street,
Bognor, West Sussex PO21 2LH

SCALE 1:100 - A3 PDF format

 

Drg No: **RNHB.PLAN 2**



1st Floor Chambers
12 Market Square, Winslow
Bucks MK18 3AF
T 01296 715965
E office@achplanning.co.uk