


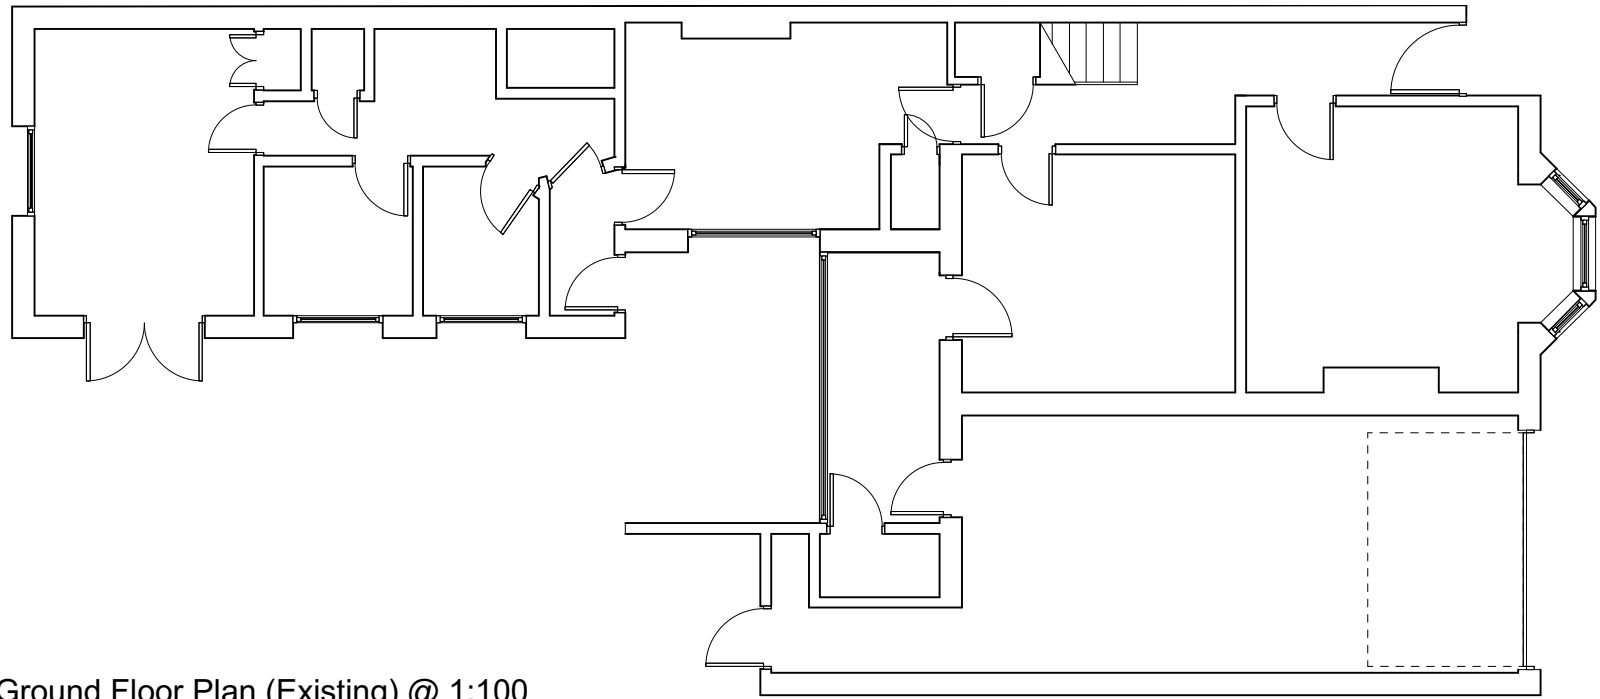


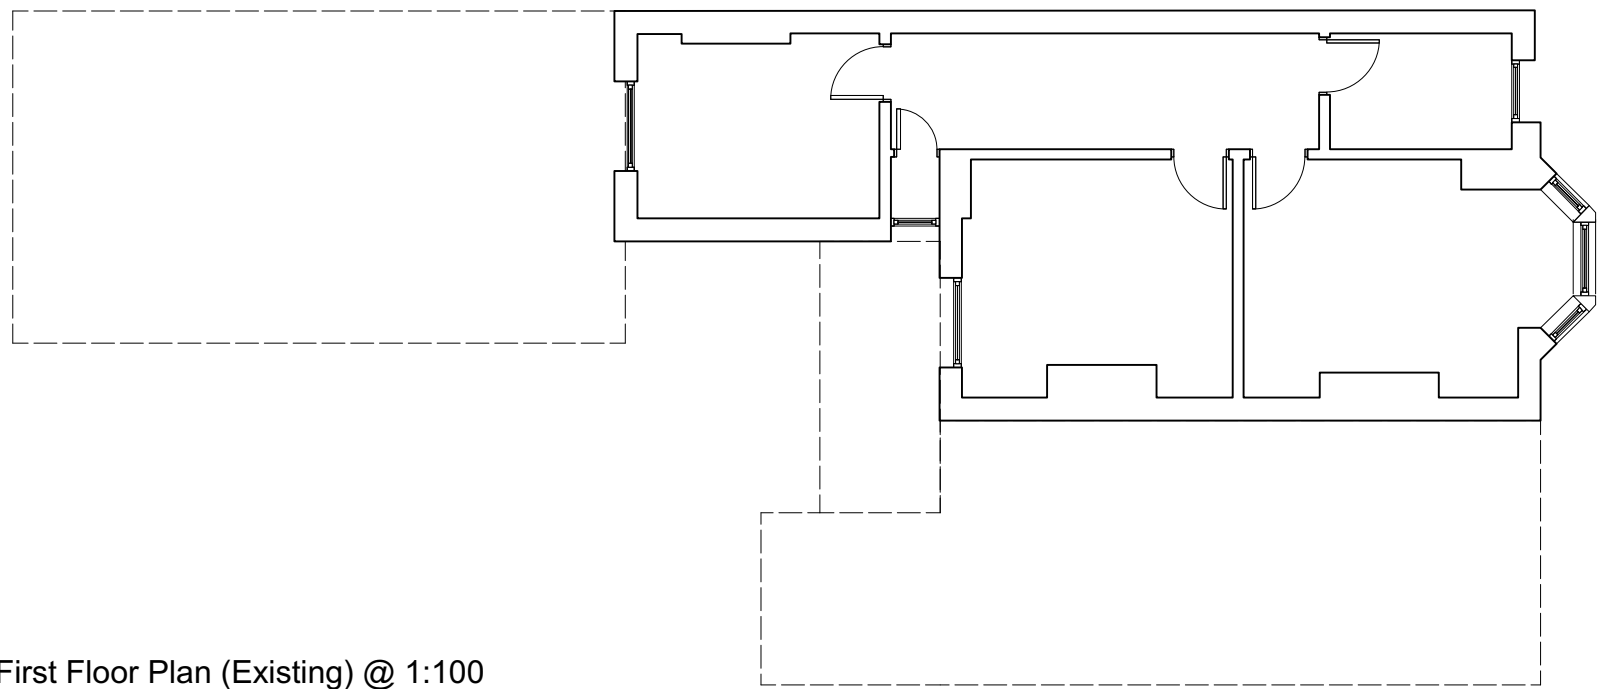

Ground Floor Plan (Existing) @ 1:100

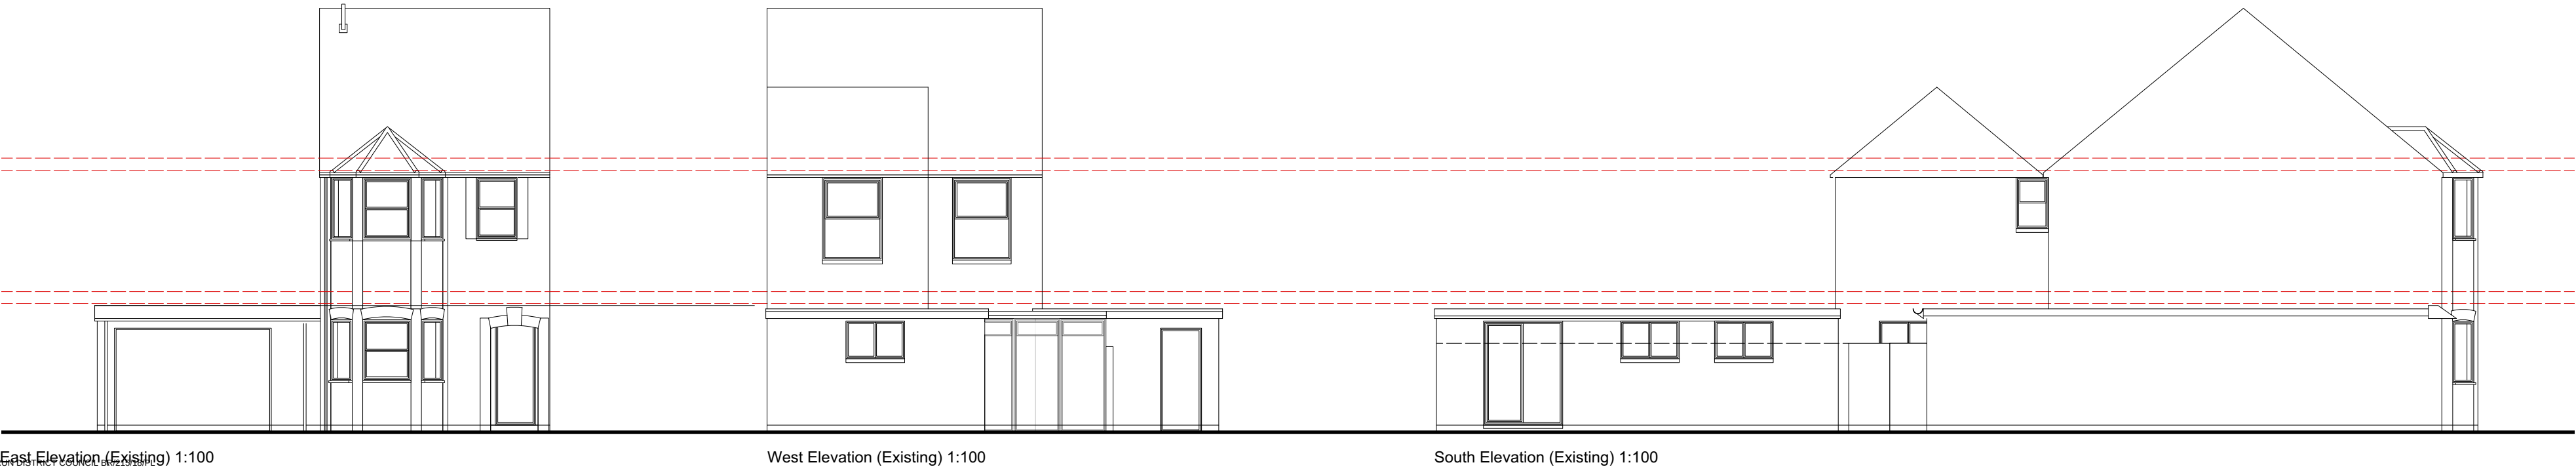

First Floor Plan (Existing) @ 1:100

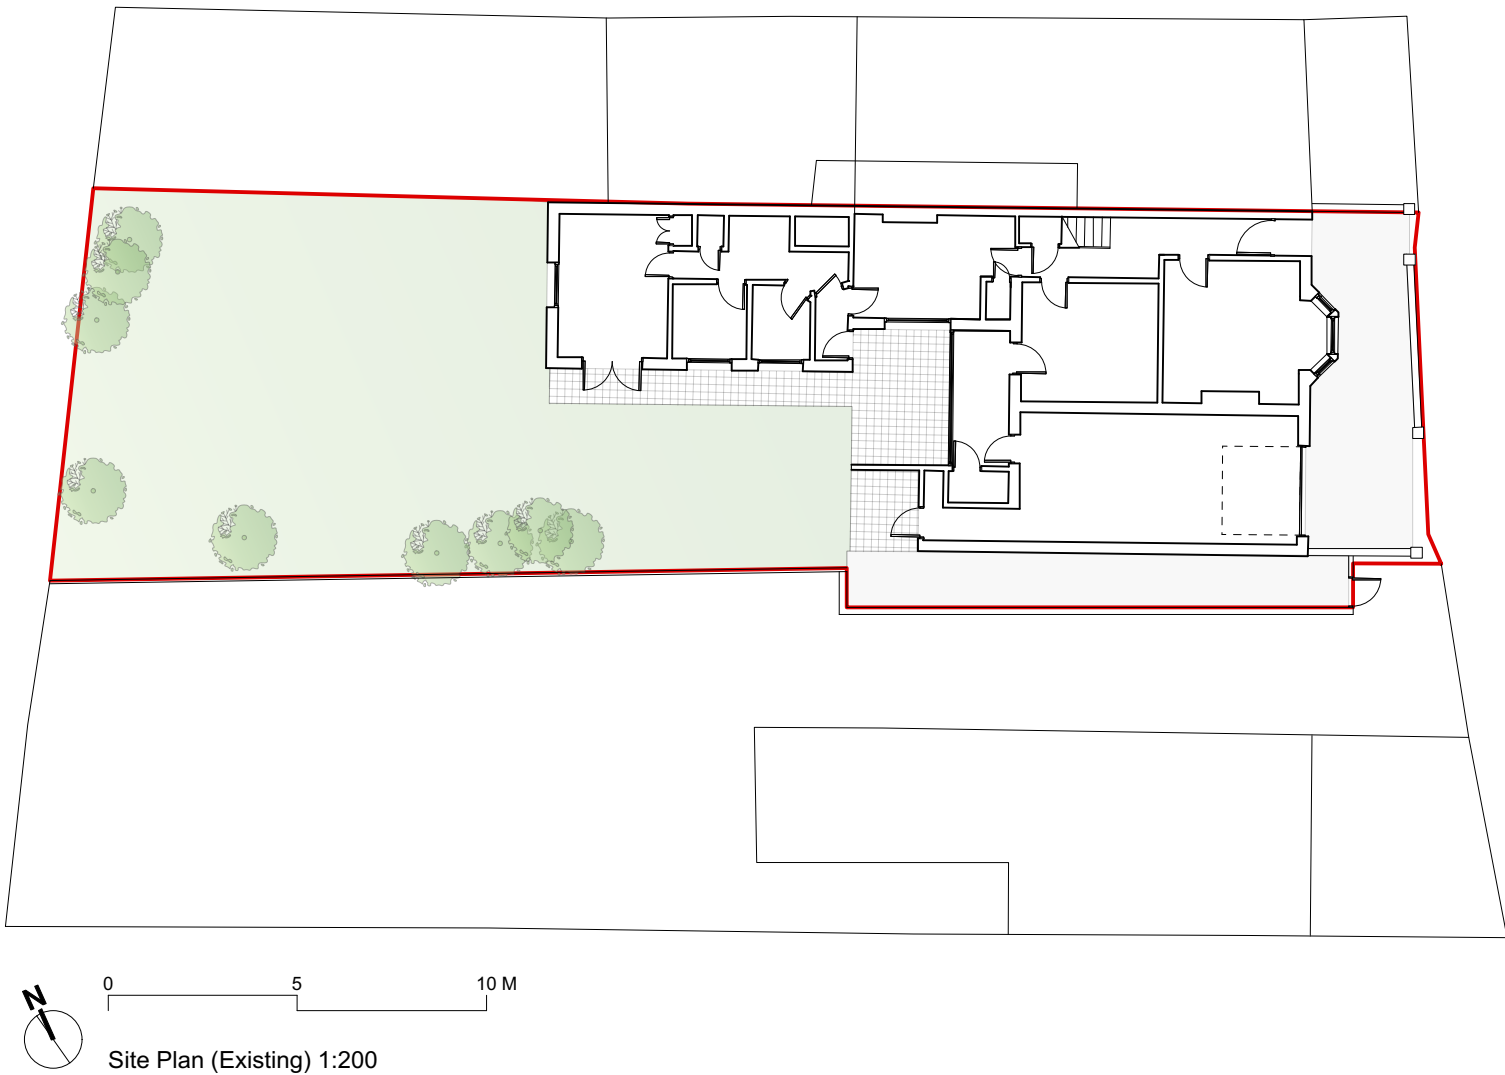

Job Title	0222 TP/HR
Drawing	
Survey Drawings	
Scale:1:100 & Various@ A1	
Drg.No.	ADS-001-S *
Drawn by:	NJH
Issued to:	Client
Status:	Planning
Date	06.06.18