




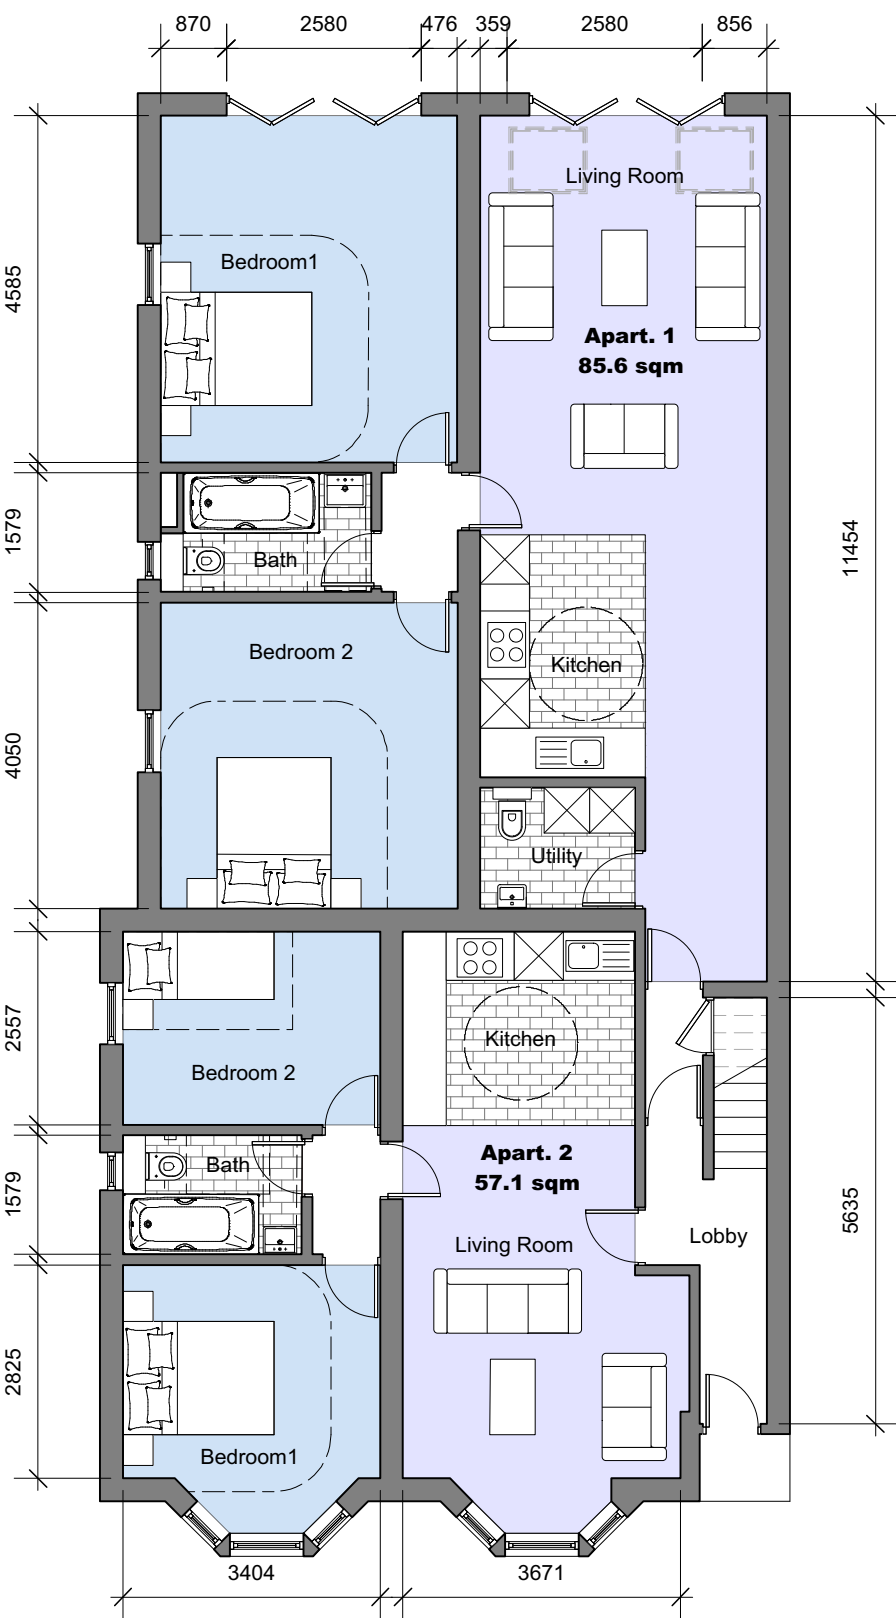


Ground Floor Plan (Proposed) @ 1:100

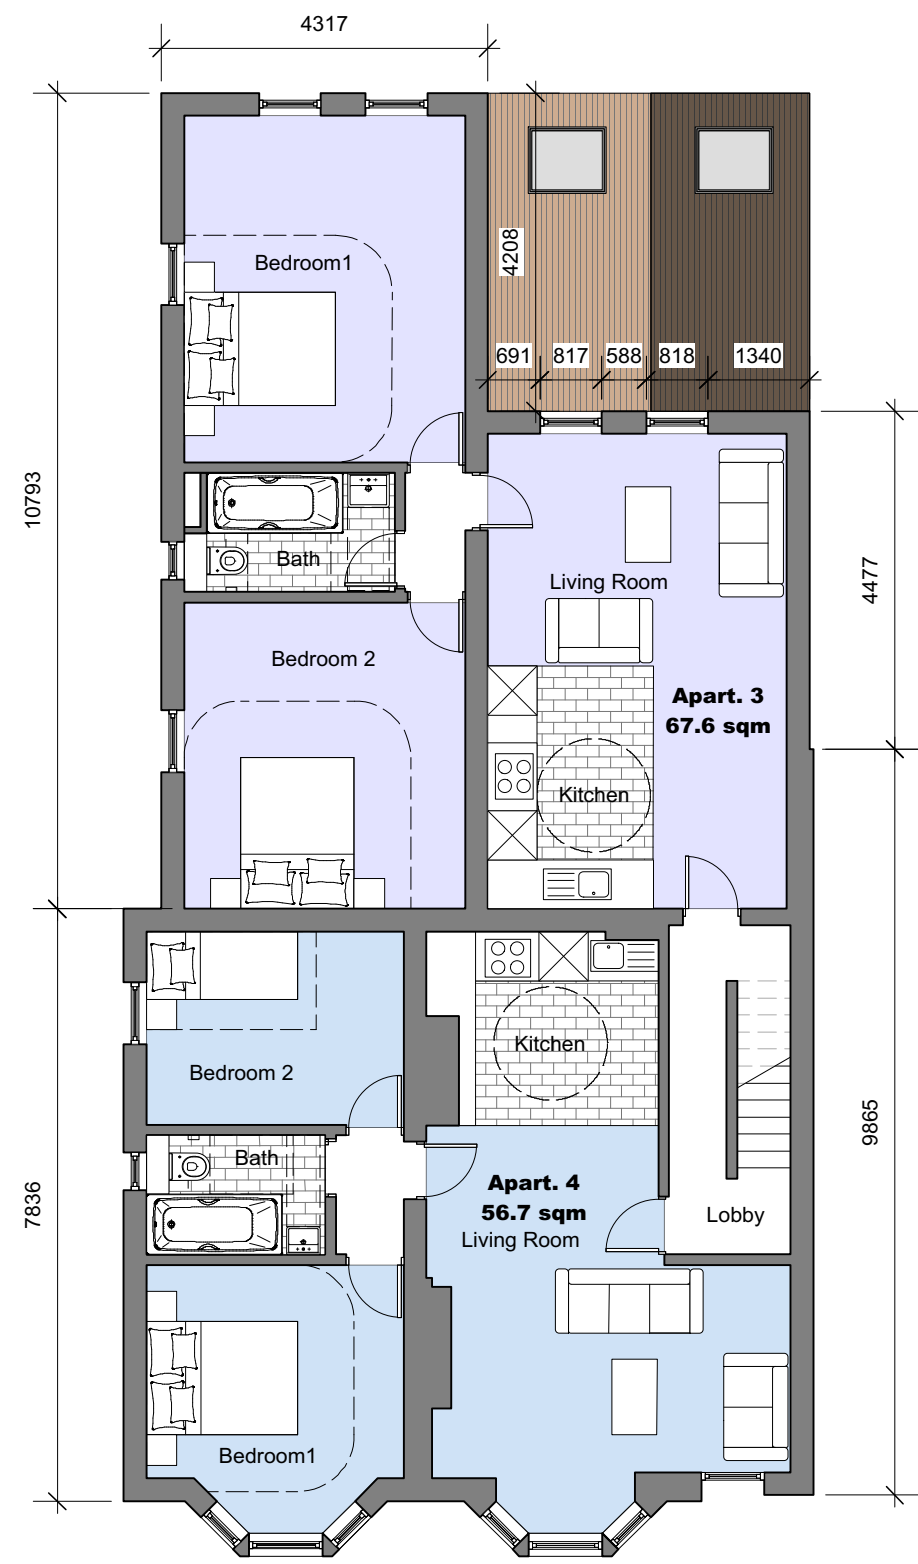

First Floor Plan (Proposed) @ 1:100

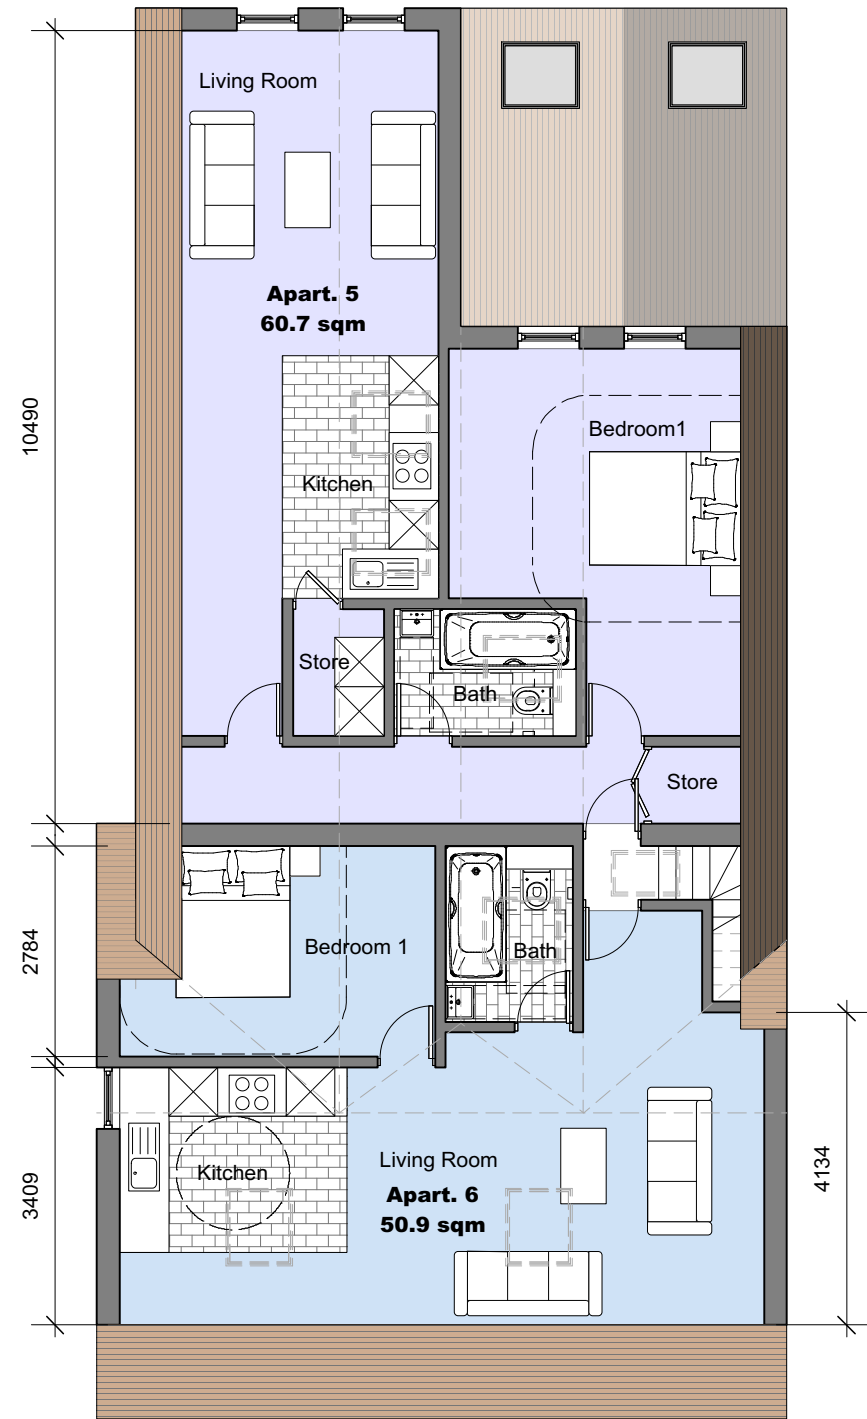

Second Floor Plan (Proposed) @ 1:100

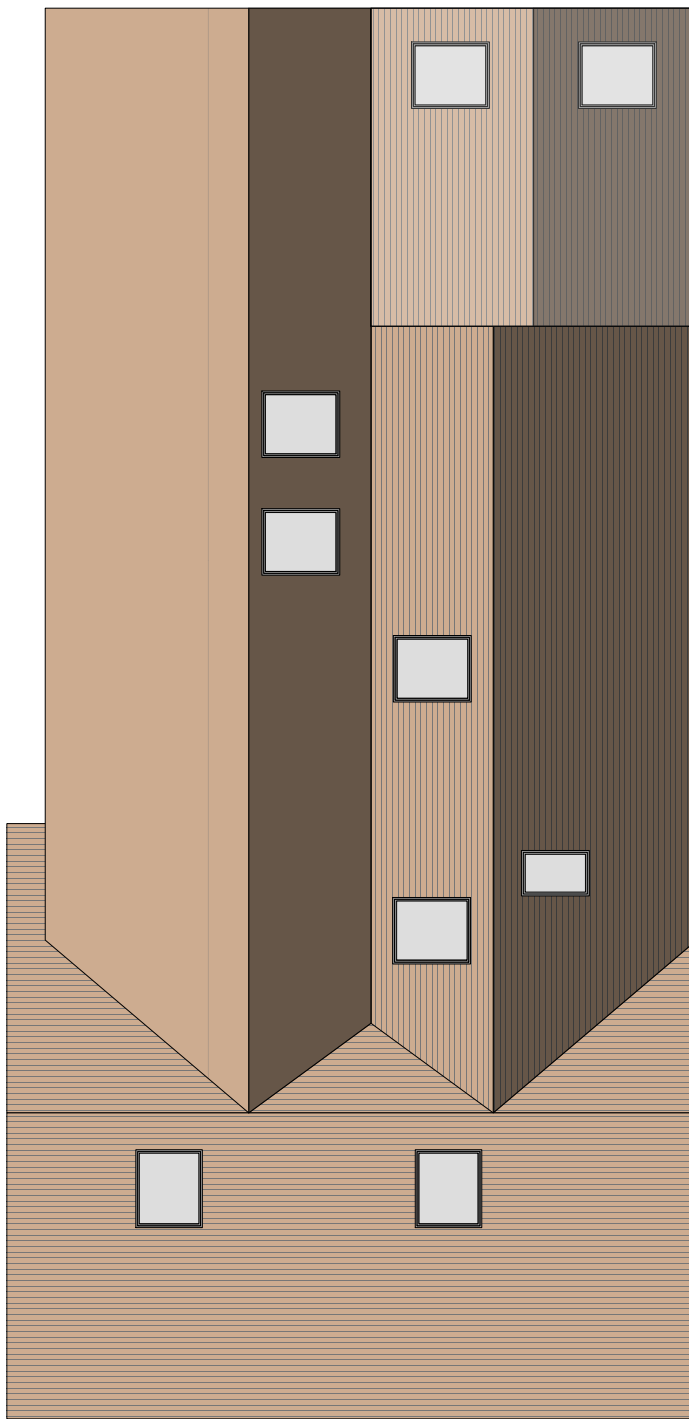

Roof Plan (Proposed) @ 1:100




Location Plan 1:1250



East Elevation (Proposed) 1:100




West Elevation (Proposed) 1:100

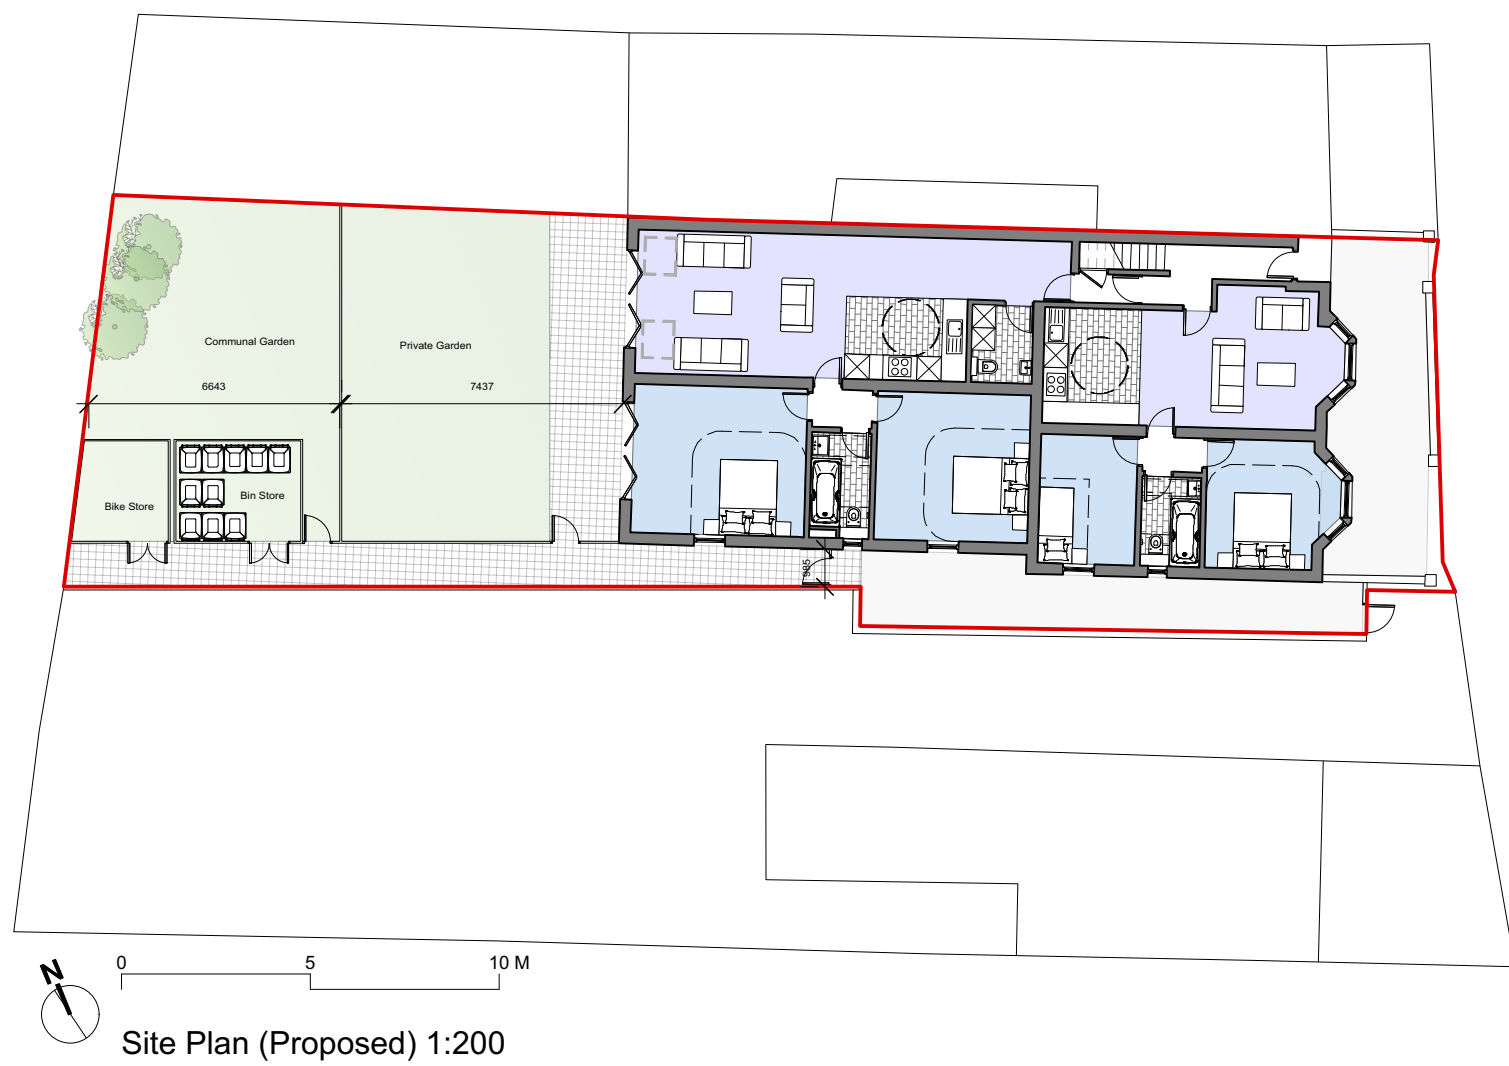

Site Plan (Proposed) 1:200



South Elevation (Proposed) 1:100

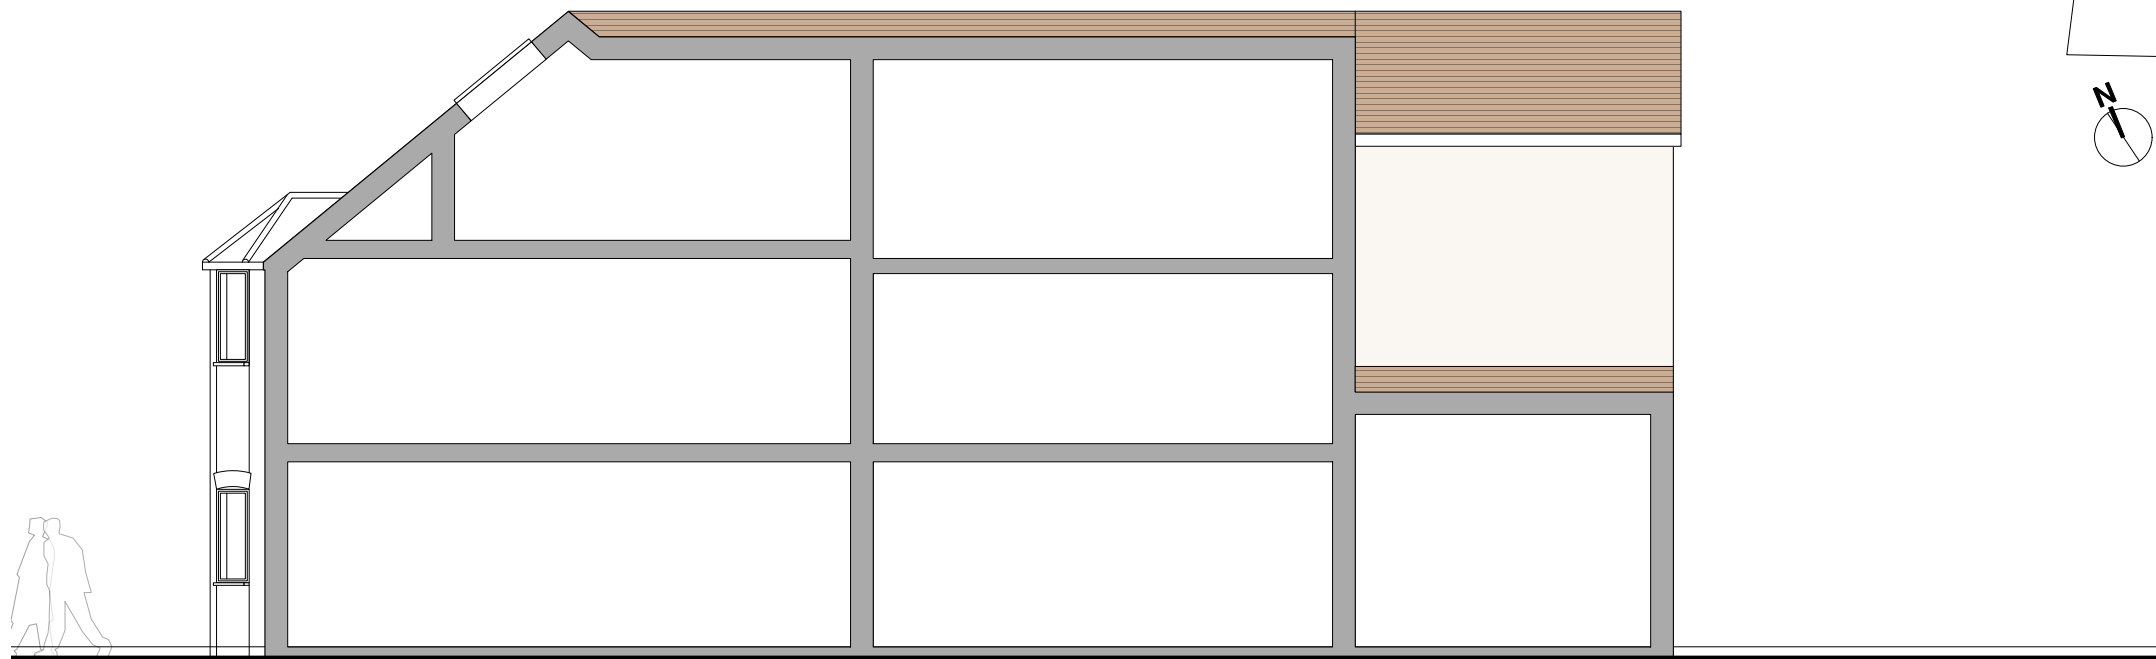

Section AA (North Elevation) 1:100

Job Title	0222 TP/HR
Drawing	Survey Drawings
Scale:	1:100 & Various@ A1
Drg.No.	ADS-002-P *
Drawn by:	AAM
Issued to:	Client
Status:	Planning
Date	18.07.18