




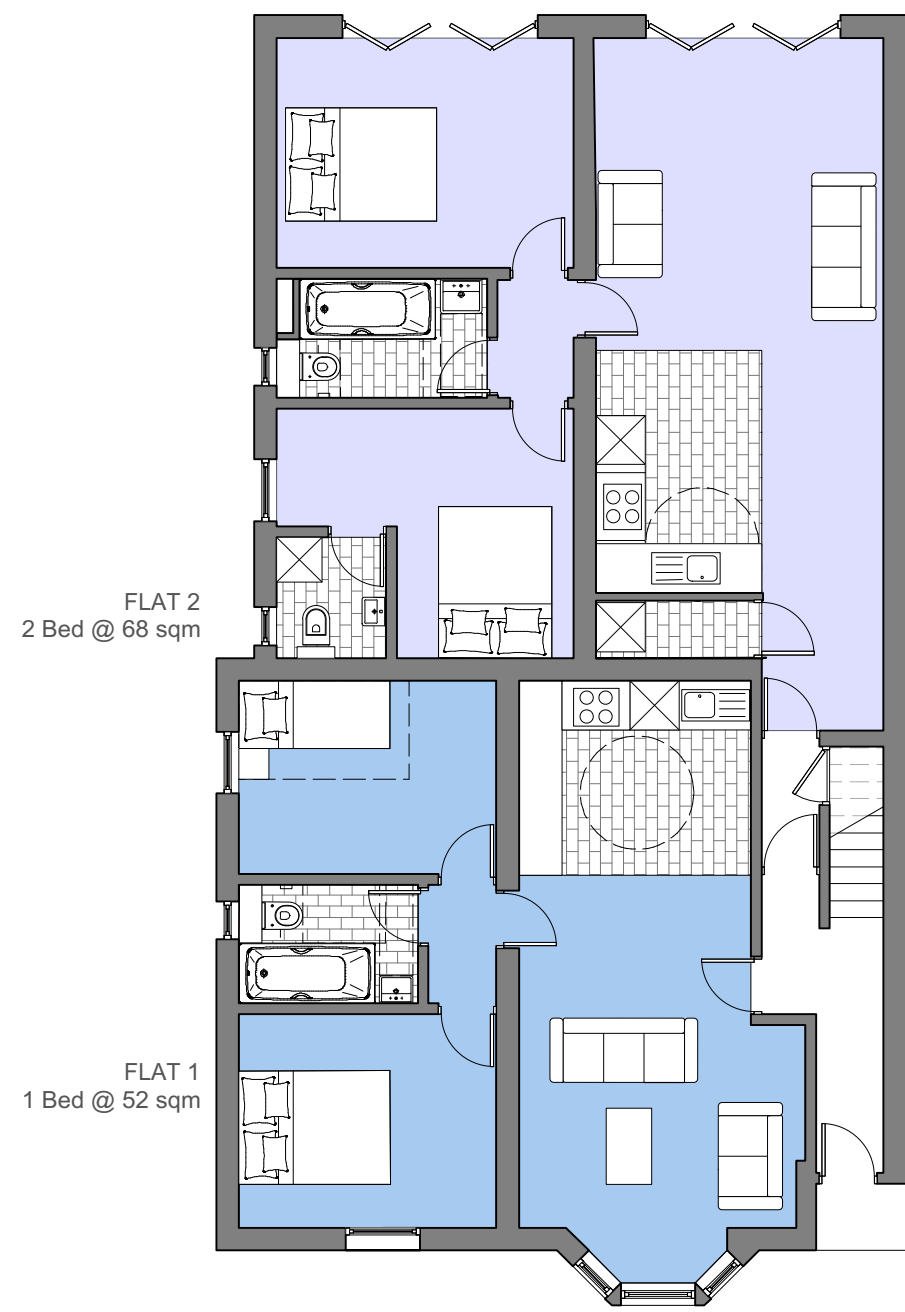

Ground Floor Plan (Proposed) @ 1:100

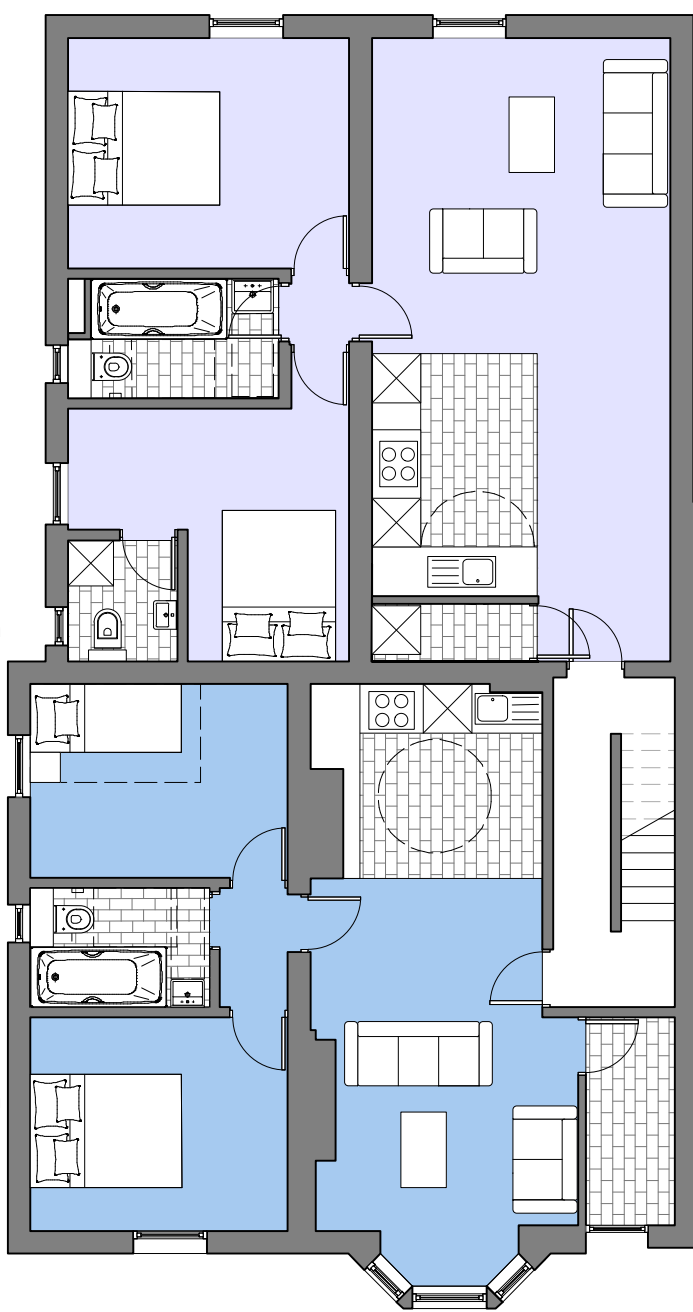


First Floor Plan (Proposed) @ 1:100

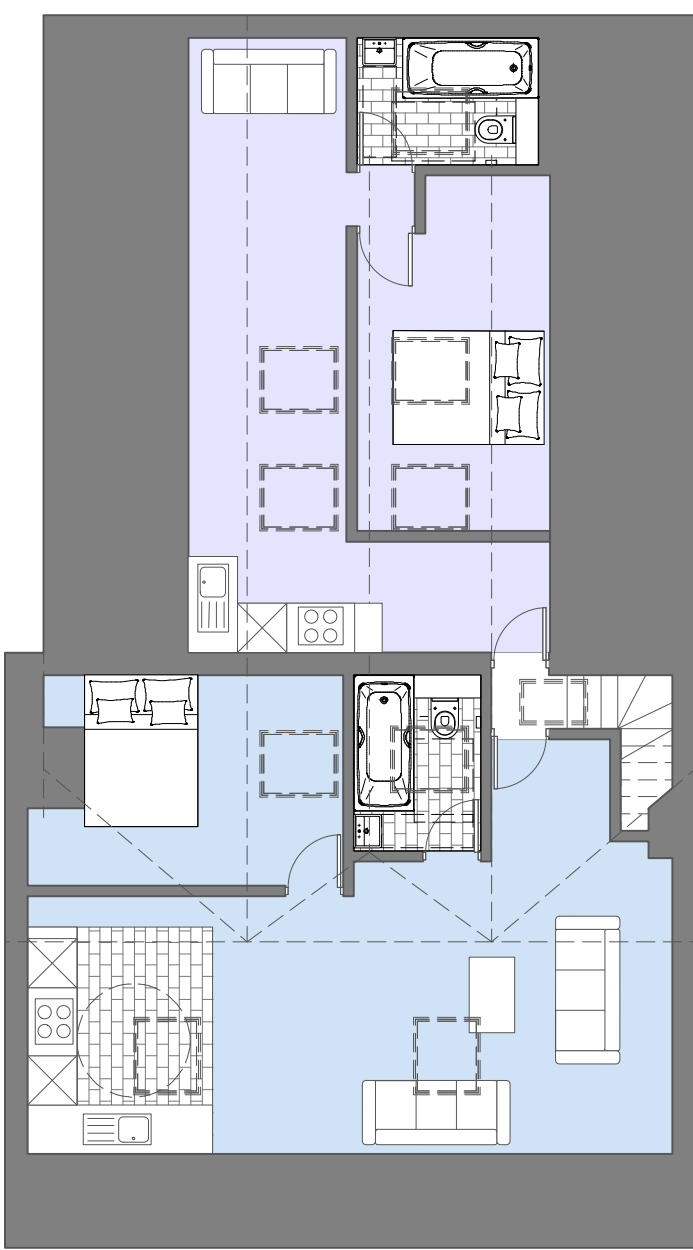

Second Floor Plan (Proposed) @ 1:100




Site Plan (Proposed) 1:200

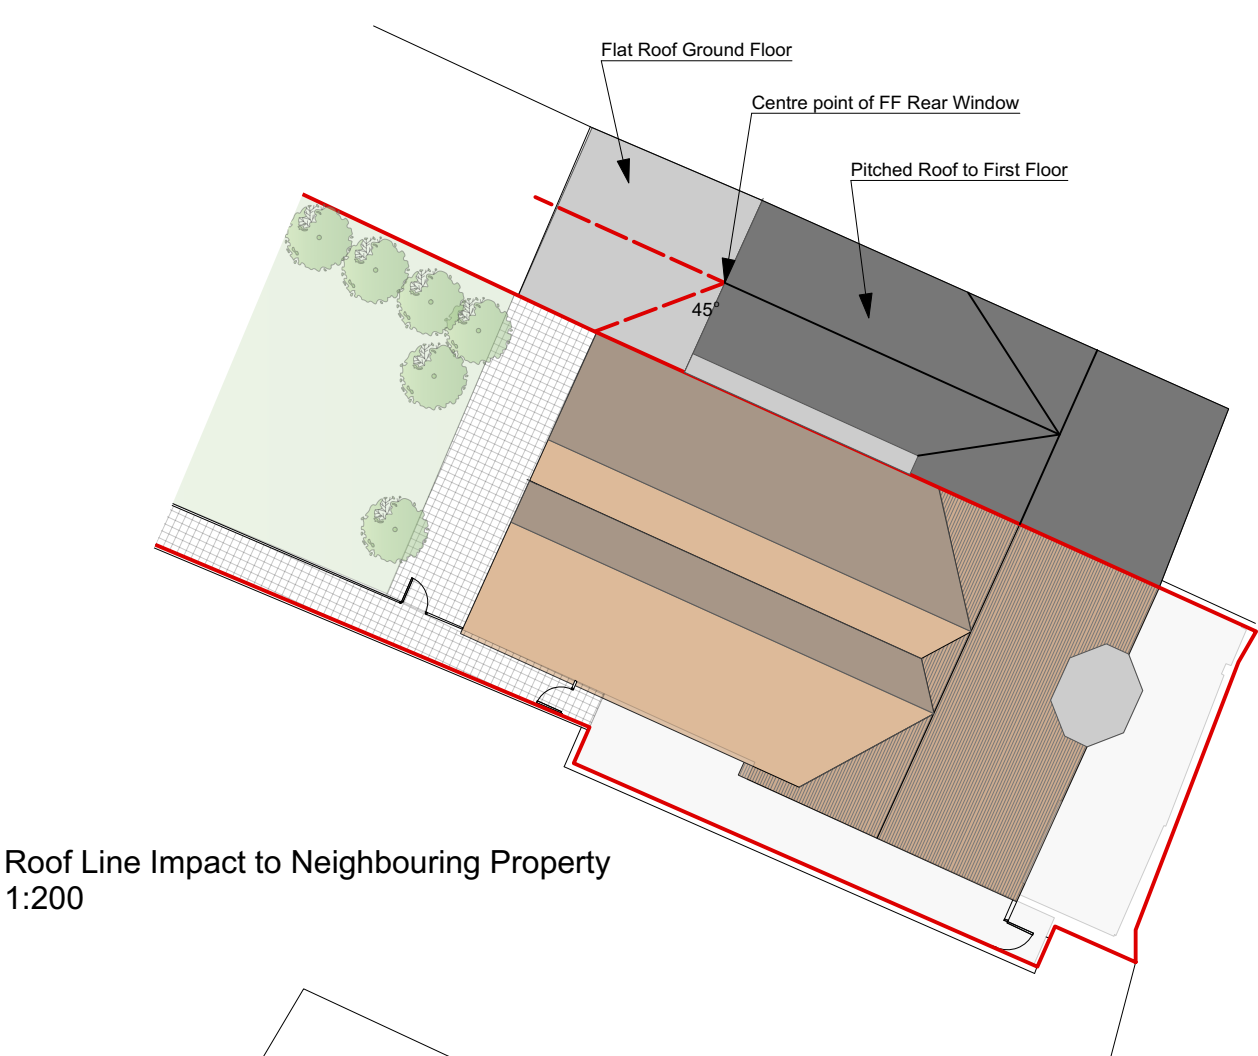


Roof Line Impact to Neighbouring Property
1:200



Location Plan 1:1250

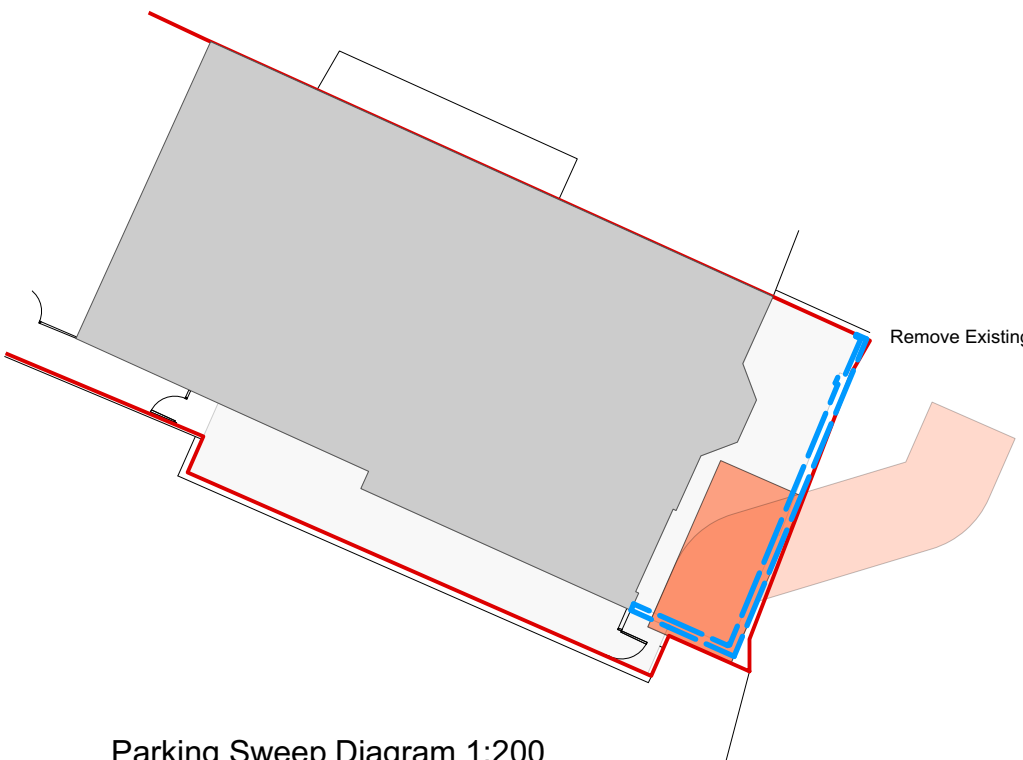


Parking Sweep Diagram 1:200

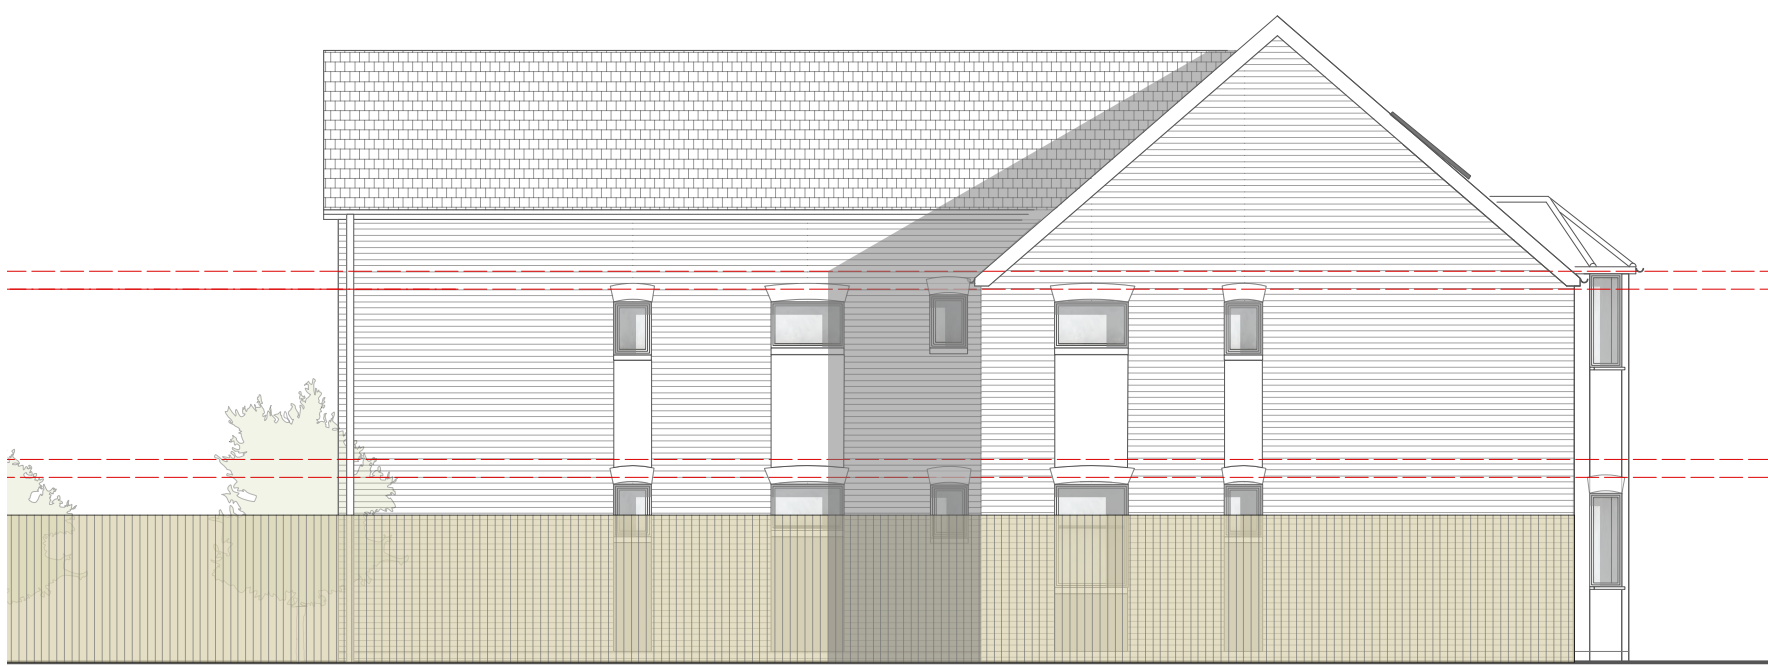


South Elevation (Proposed) @ 1:100



East Elevation (Proposed) @ 1:100

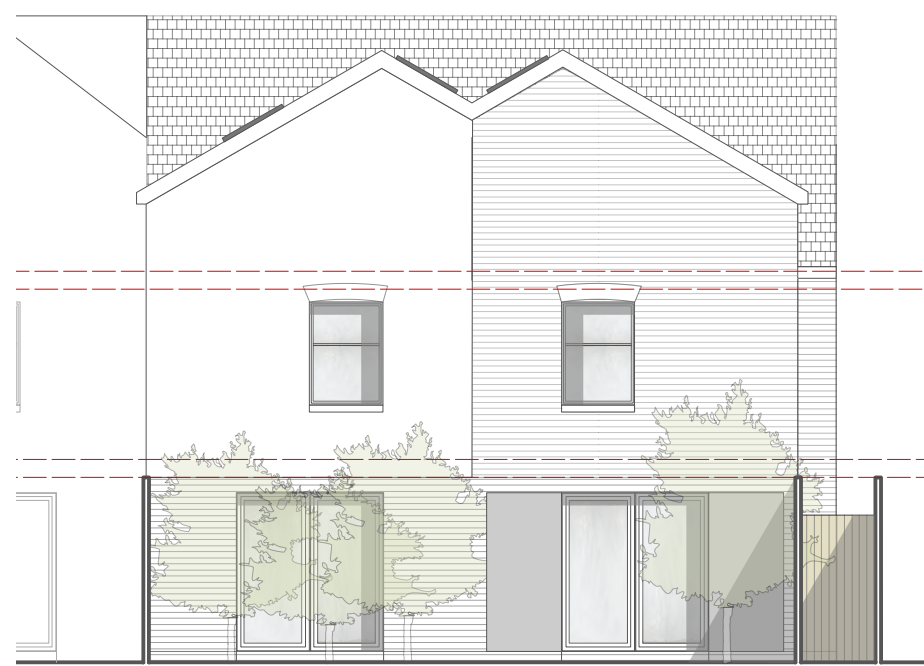

West Elevation (Proposed) @ 1:100

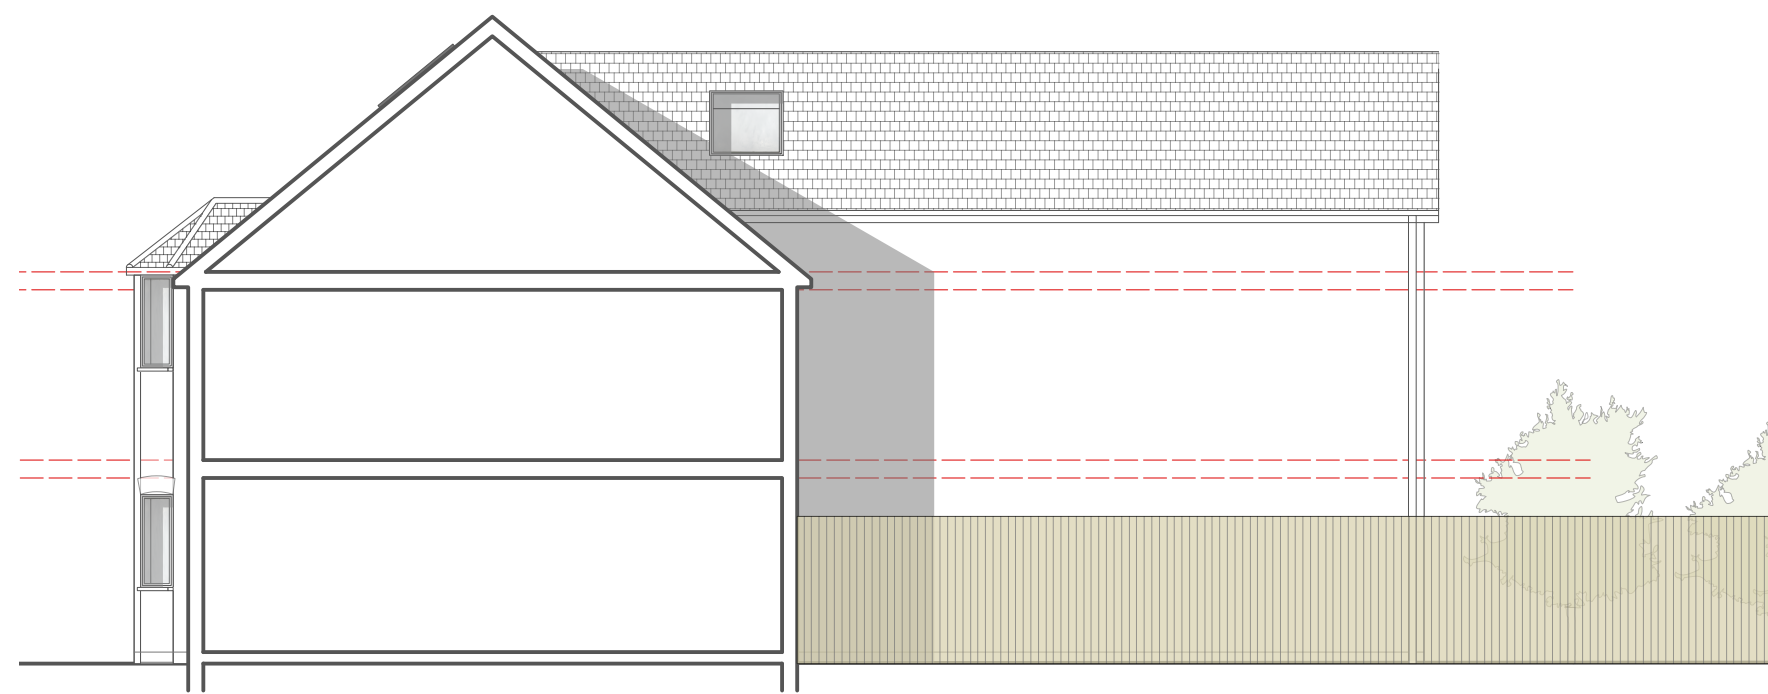

North Elevation (Proposed) @ 1:100

Rev D Sweep & Impact 07.01 NJH
Rev C Design Amendments 05.12 NJH
Rev B Design Amendments 05.12 NJH
Rev A Design Amendments 05.12 NJH

Job Title 0222 TP/HR

Drawing

Planning Proposed

Scale:1:100 & Various@ A1

Drg.No. ADS-002-P D

Drawn by: NJH

Issued to: Client

Status: Planning

Date 07.01.19

ADS
architectural design services
Southam, Hampshire 07712 31620