




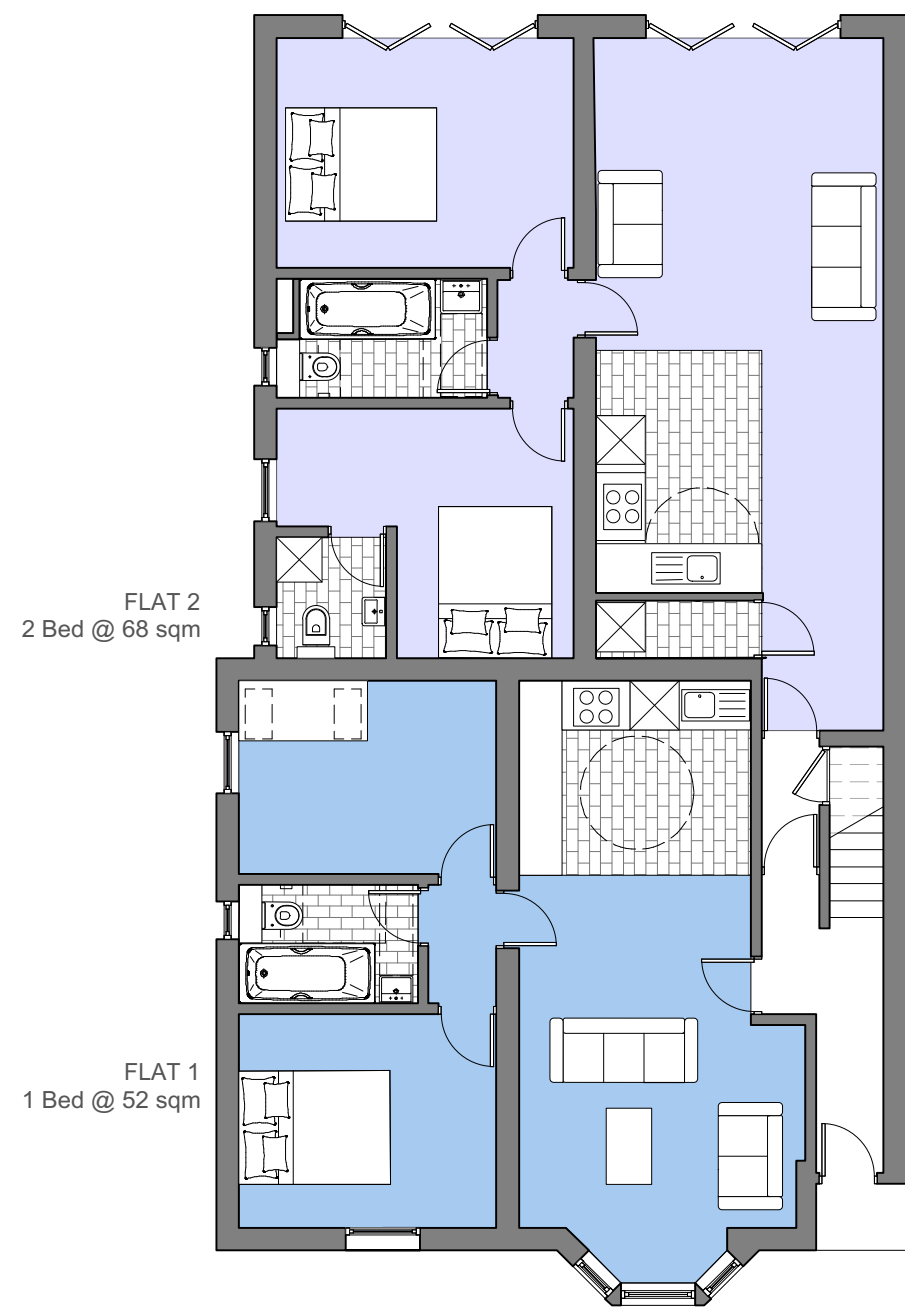

Ground Floor Plan (Proposed) @ 1:100

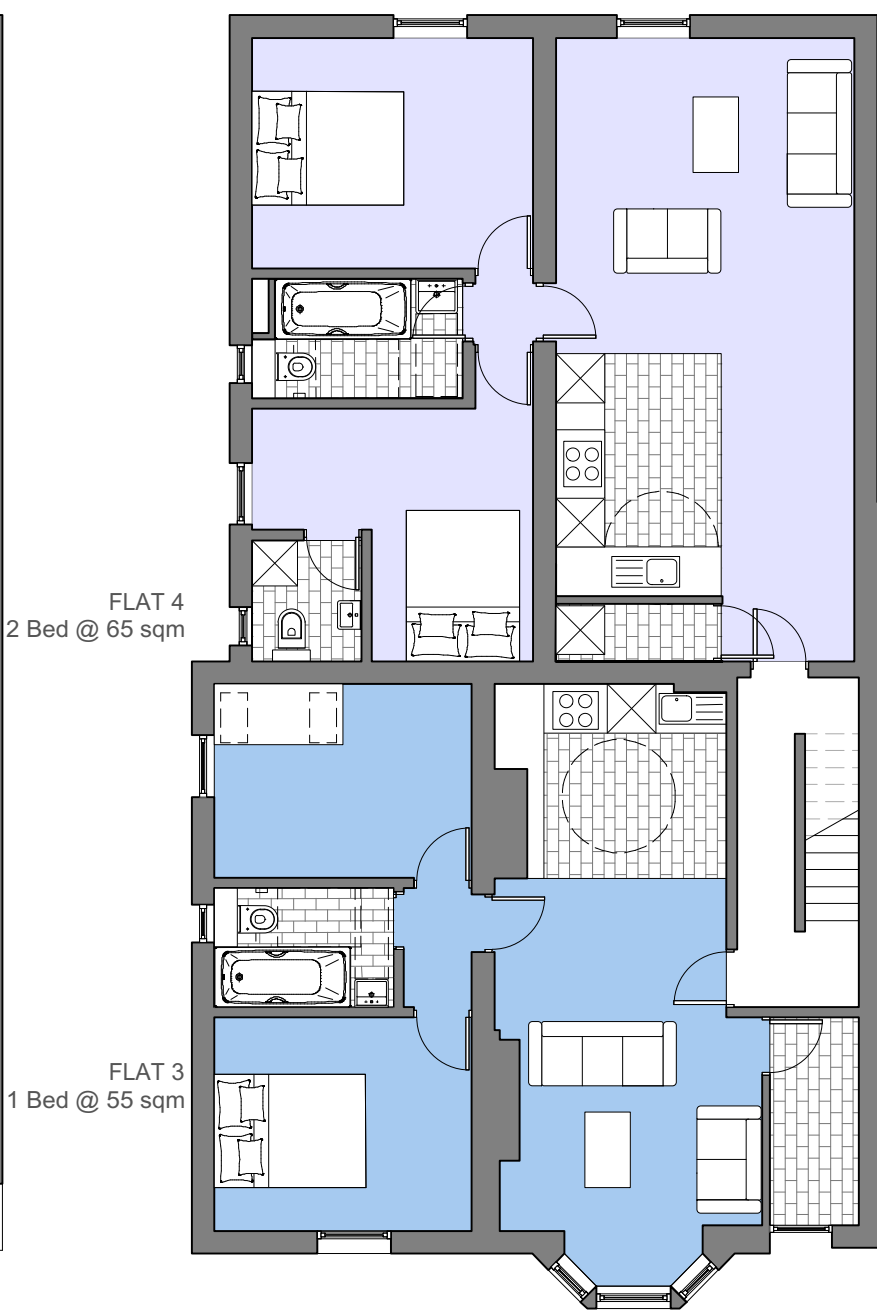

First Floor Plan (Proposed) @ 1:100

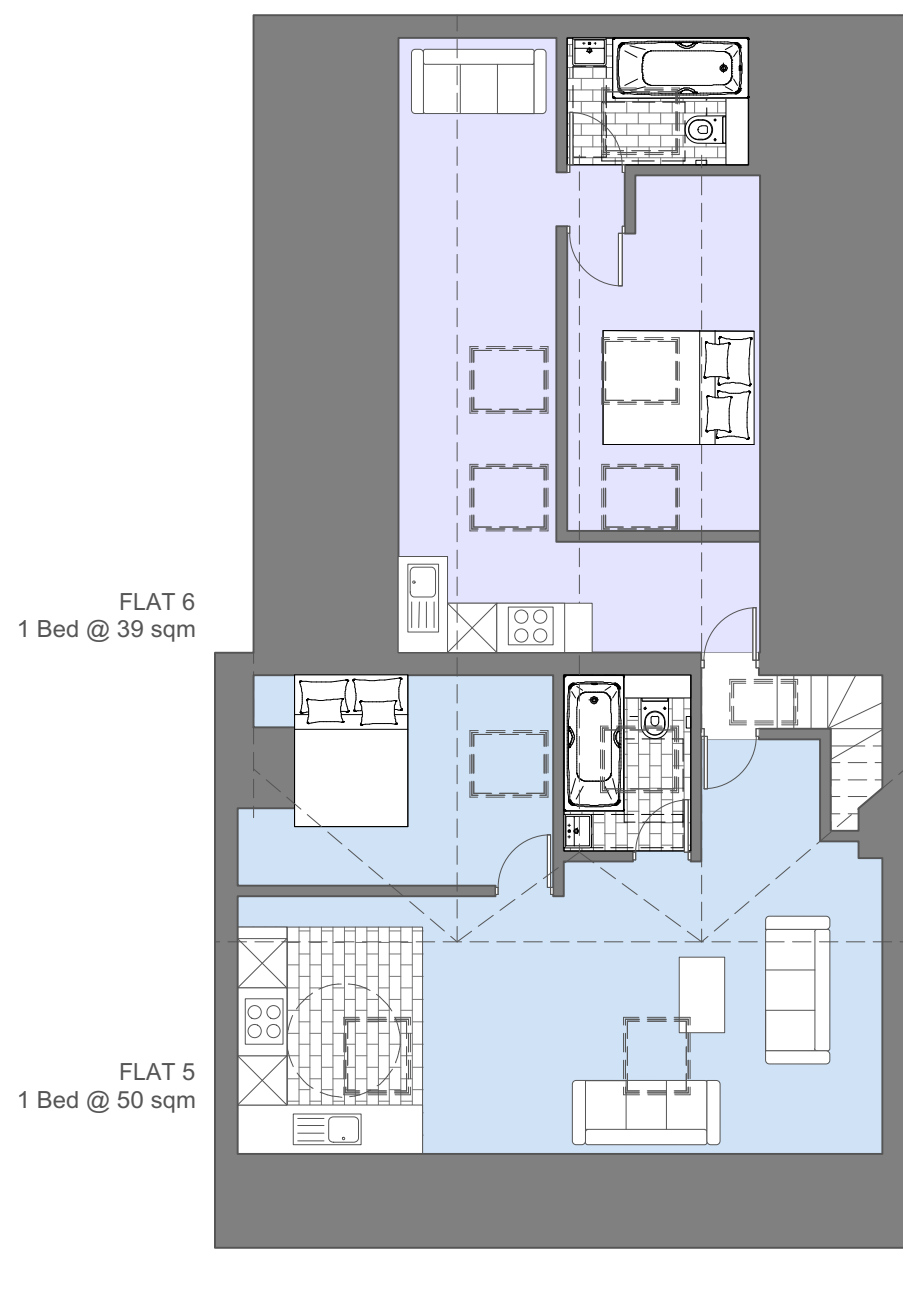


Second Floor Plan (Proposed) @ 1:100




Site Plan (Proposed) 1:200



Location Plan 1:1250

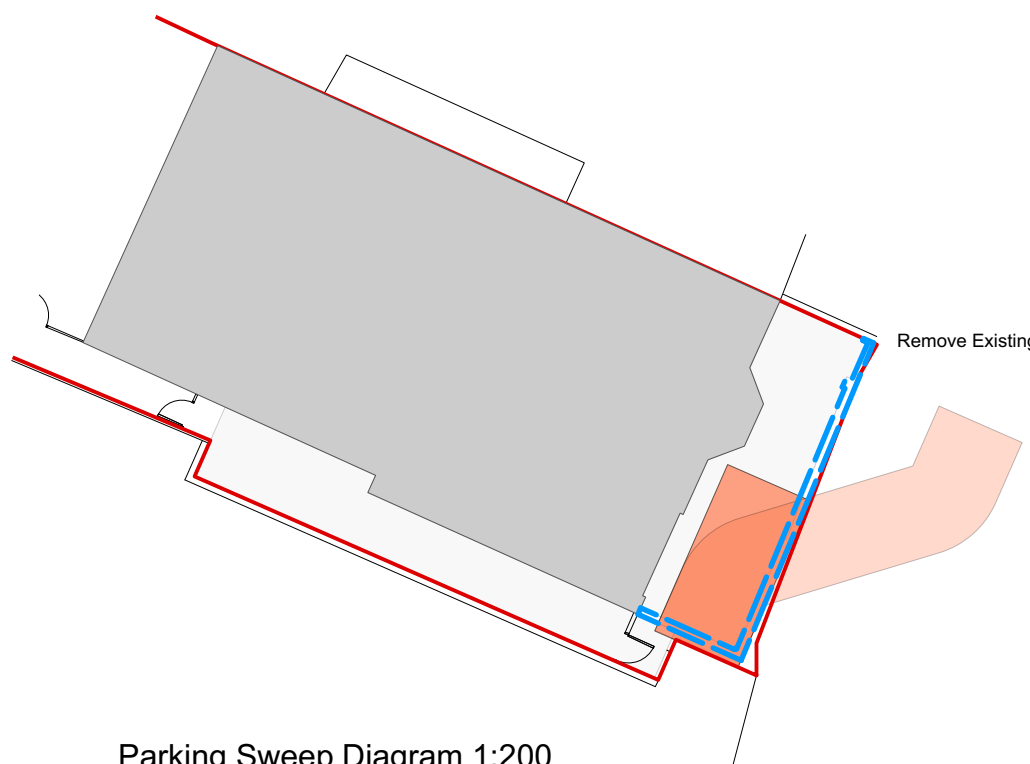

Parking Sweep Diagram 1:200

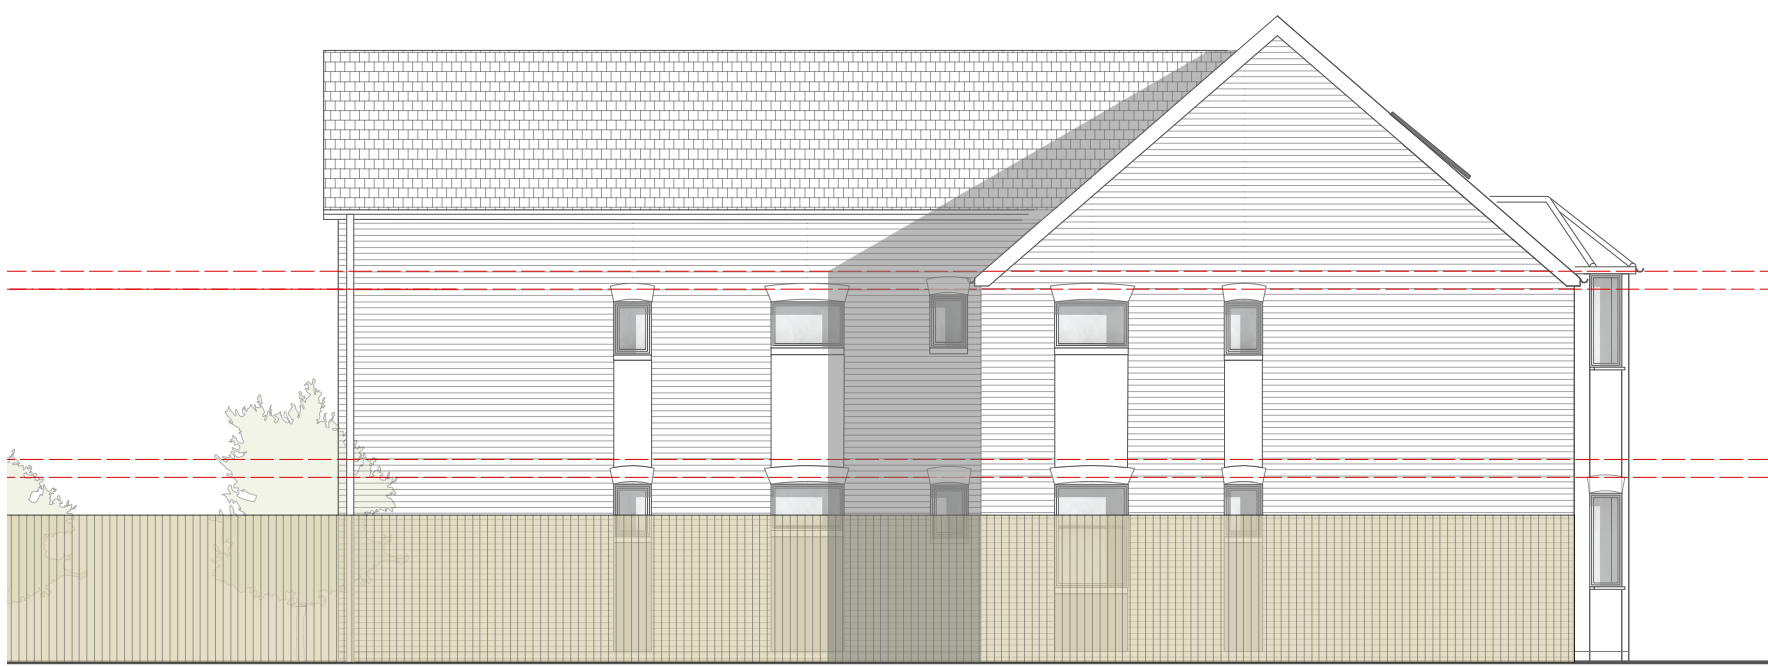


South Elevation (Proposed) @ 1:100



East Elevation (Proposed) @ 1:100



West Elevation (Proposed) @ 1:100

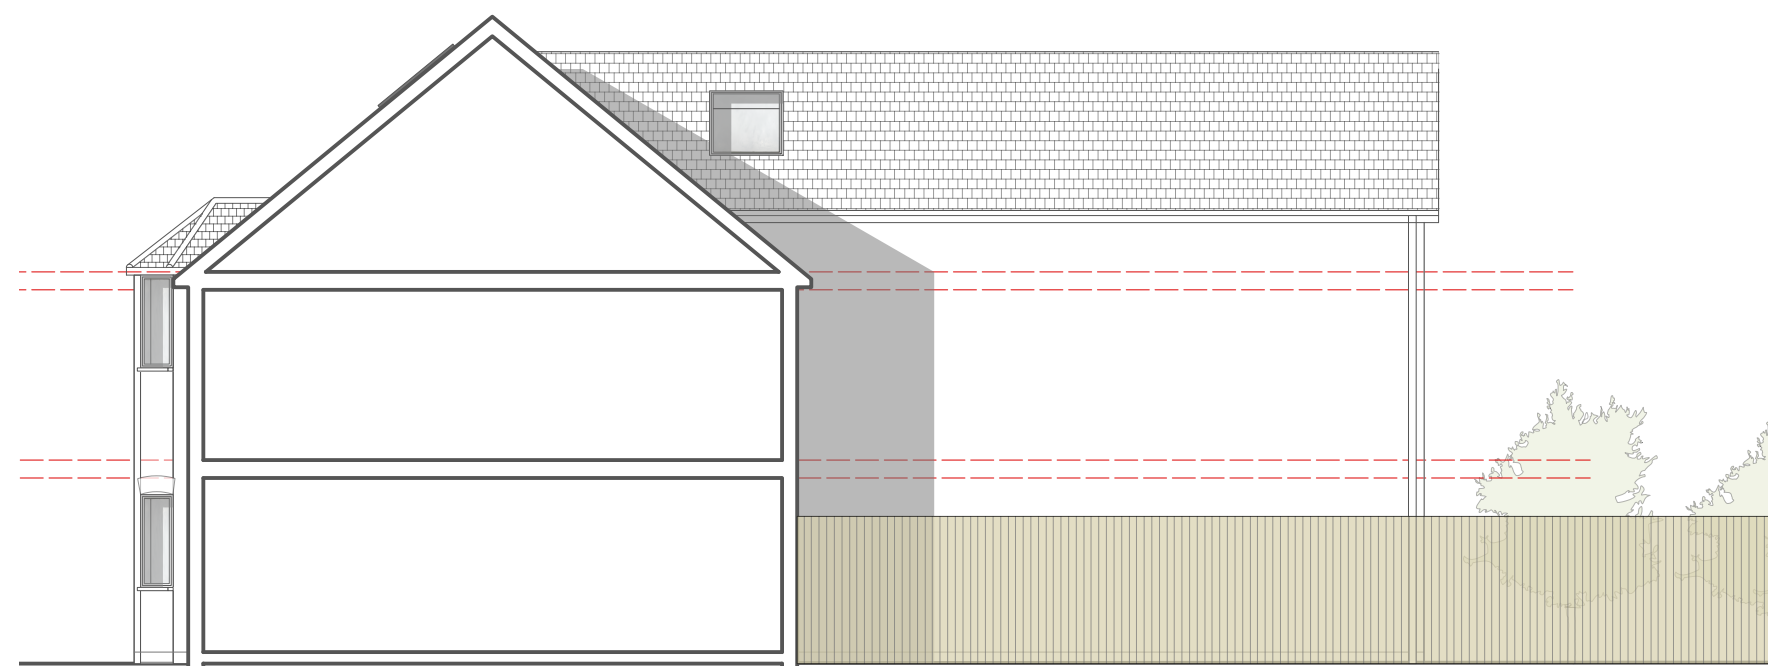

North Elevation (Proposed) @ 1:100

Rev E Furniture	04.02 NJH
Rev D Sweep & Impact	07.01 NJH
Rev C Design Amendments	05.12 NJH
Rev B Design Amendments	05.12 NJH
Rev A Design Amendments	05.12 NJH
Job Title	0222 TP/HR
Drawing	
Planning Proposed	
Scale:1:100 & Various@ A1	
Drg.No.	ADS-002-P E
Drawn by:	NJH
Issued to:	Client/LA
Status:	Planning
Date	04.02.19