




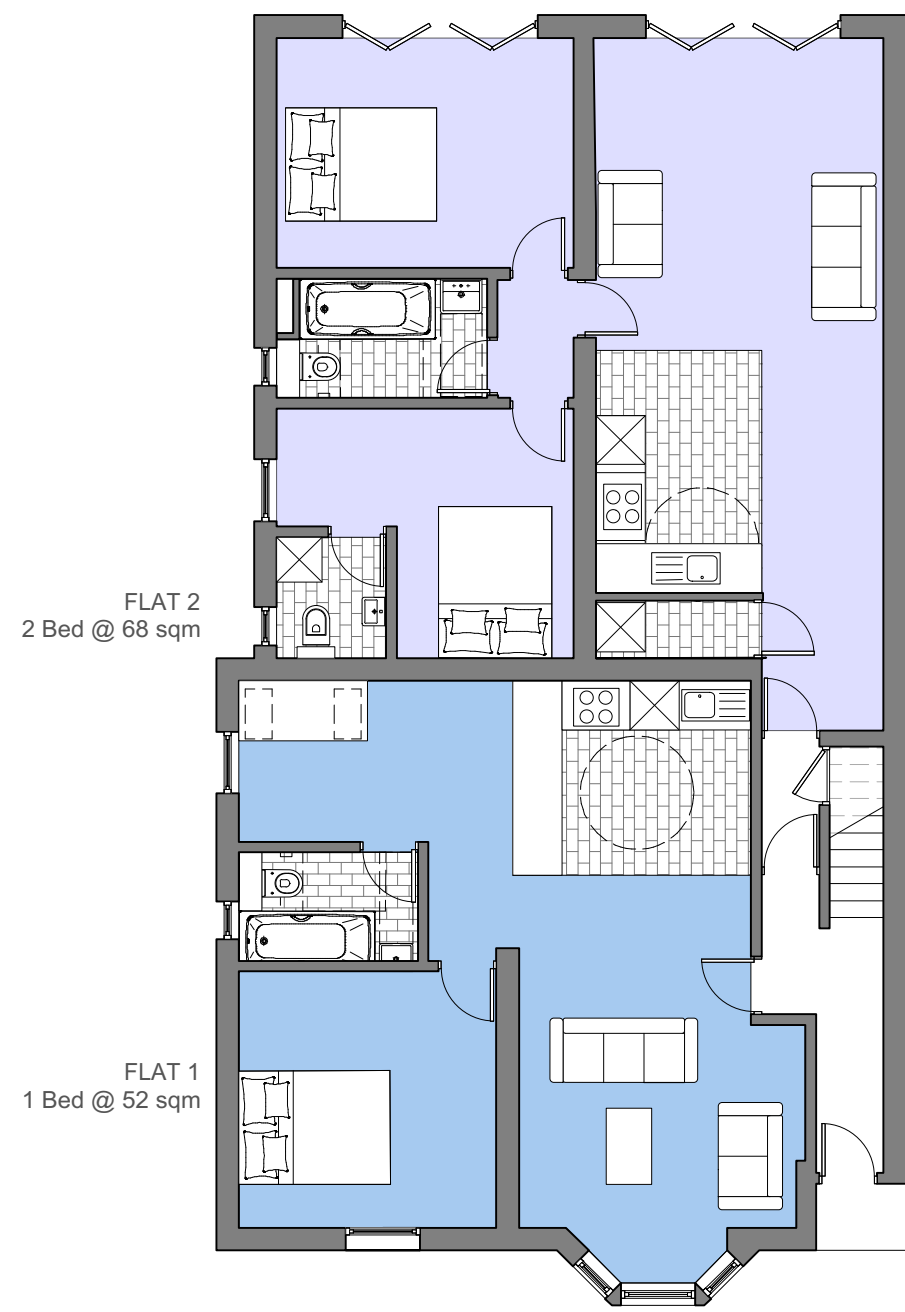

Ground Floor Plan (Proposed) @ 1:100

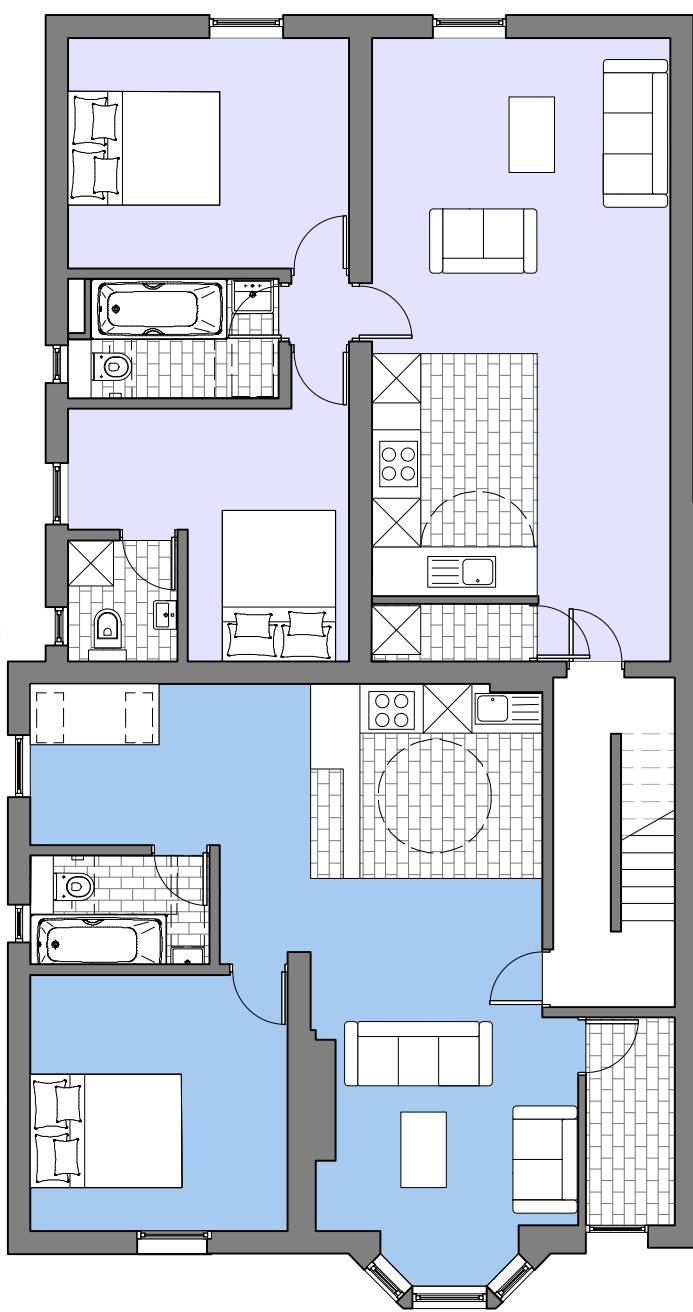

First Floor Plan (Proposed) @ 1:100

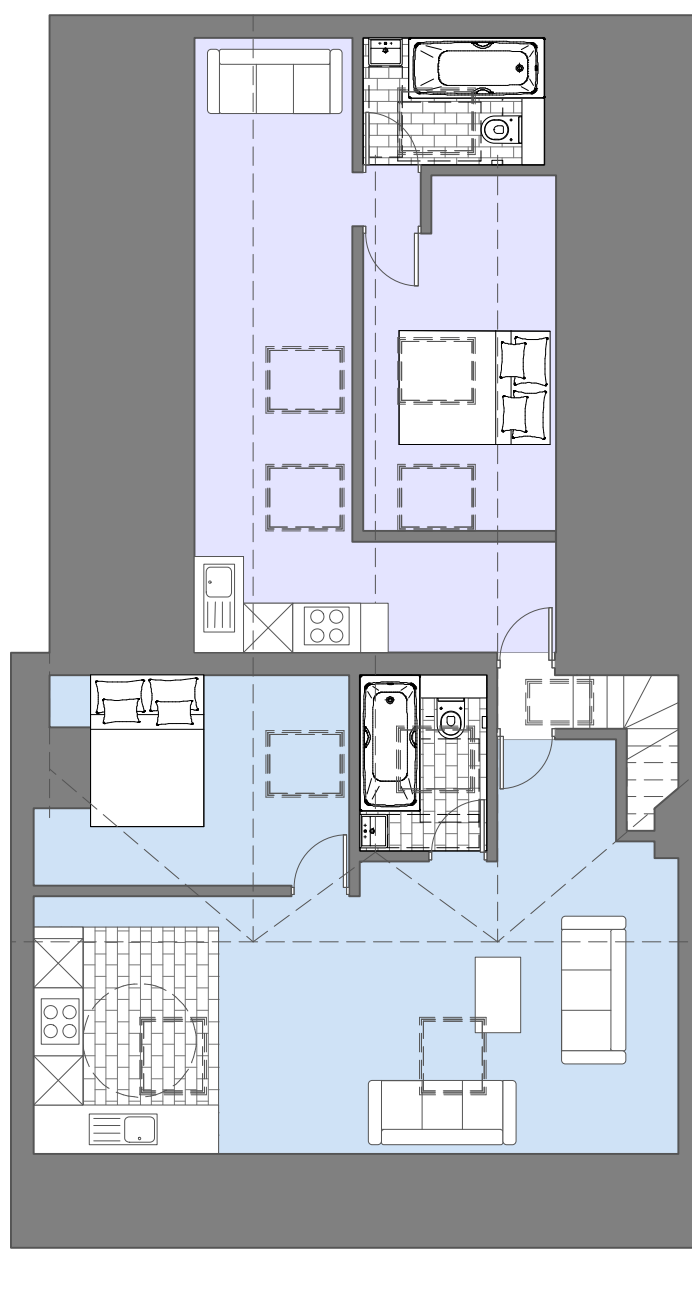


Second Floor Plan (Proposed) @ 1:100



Site Plan (Proposed) 1:200




Roof Line Impact to Neighbouring Property
1:200

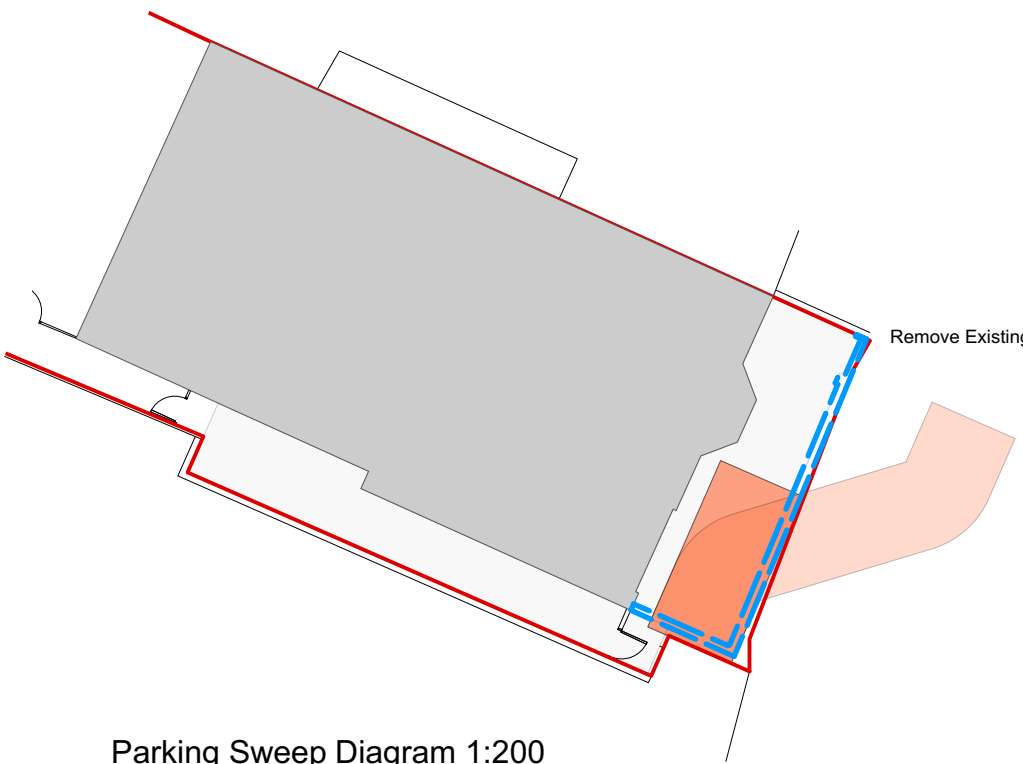

Parking Sweep Diagram 1:200




Location Plan 1:1250

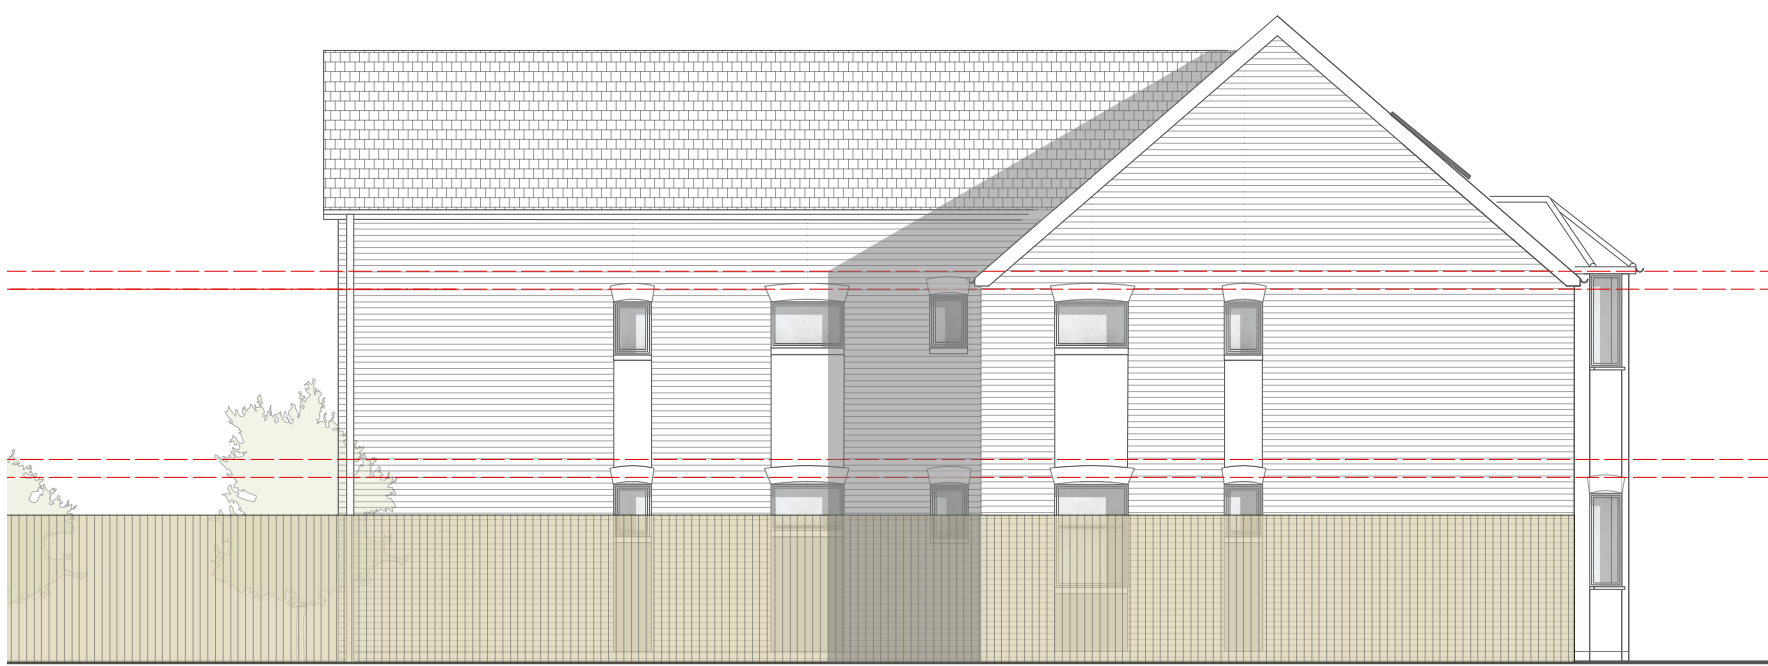


South Elevation (Proposed) @ 1:100



East Elevation (Proposed) @ 1:100

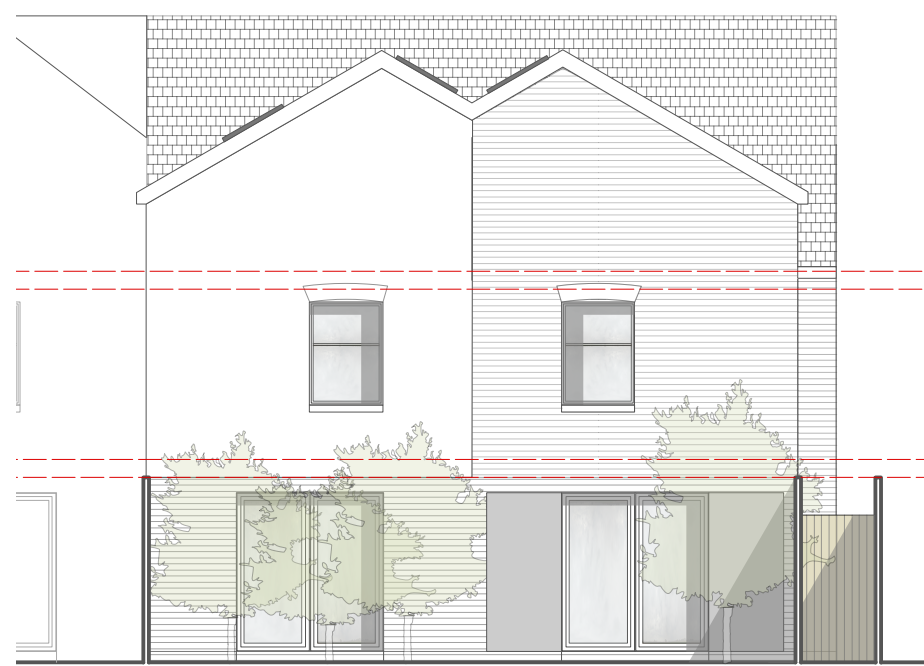

West Elevation (Proposed) @ 1:100

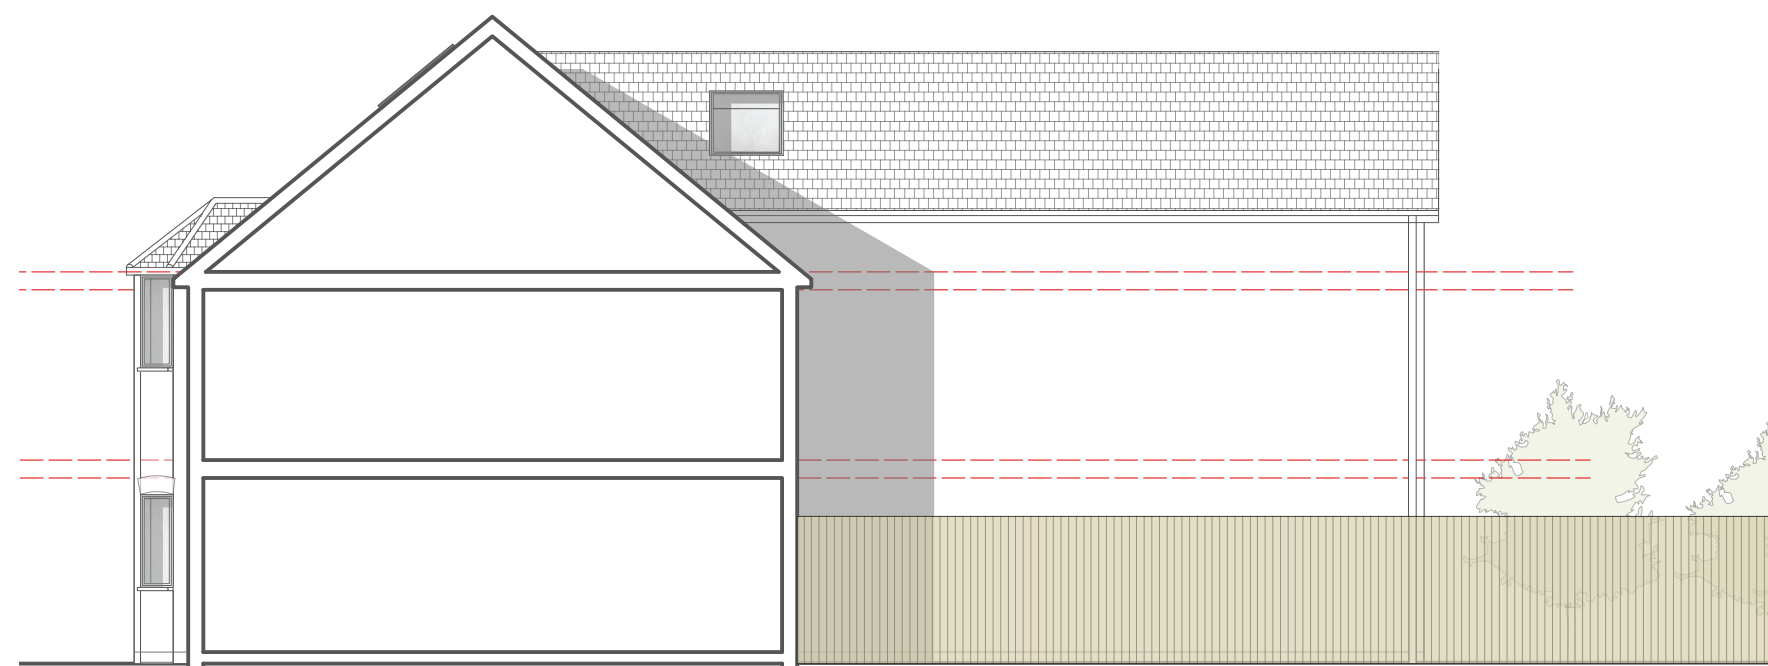

North Elevation (Proposed) @ 1:100

Rev F Furniture. 05.02 NJH
Rev E Furniture. 04.02 NJH
Rev D Sweep & Impact. 07.01 NJH
Rev C Design Amendments 05.12 NJH
Rev B Design Amendments 05.12 NJH
Rev A Design Amendments 05.12 NJH

Job Title 0222 TP/HR

Drawing

Planning Proposed

Scale:1:100 & Various@ A1

Drg.No. ADS-002-P F

Drawn by: NJH

Issued to: Client/LA

Status: Planning

Date 05.02.19