


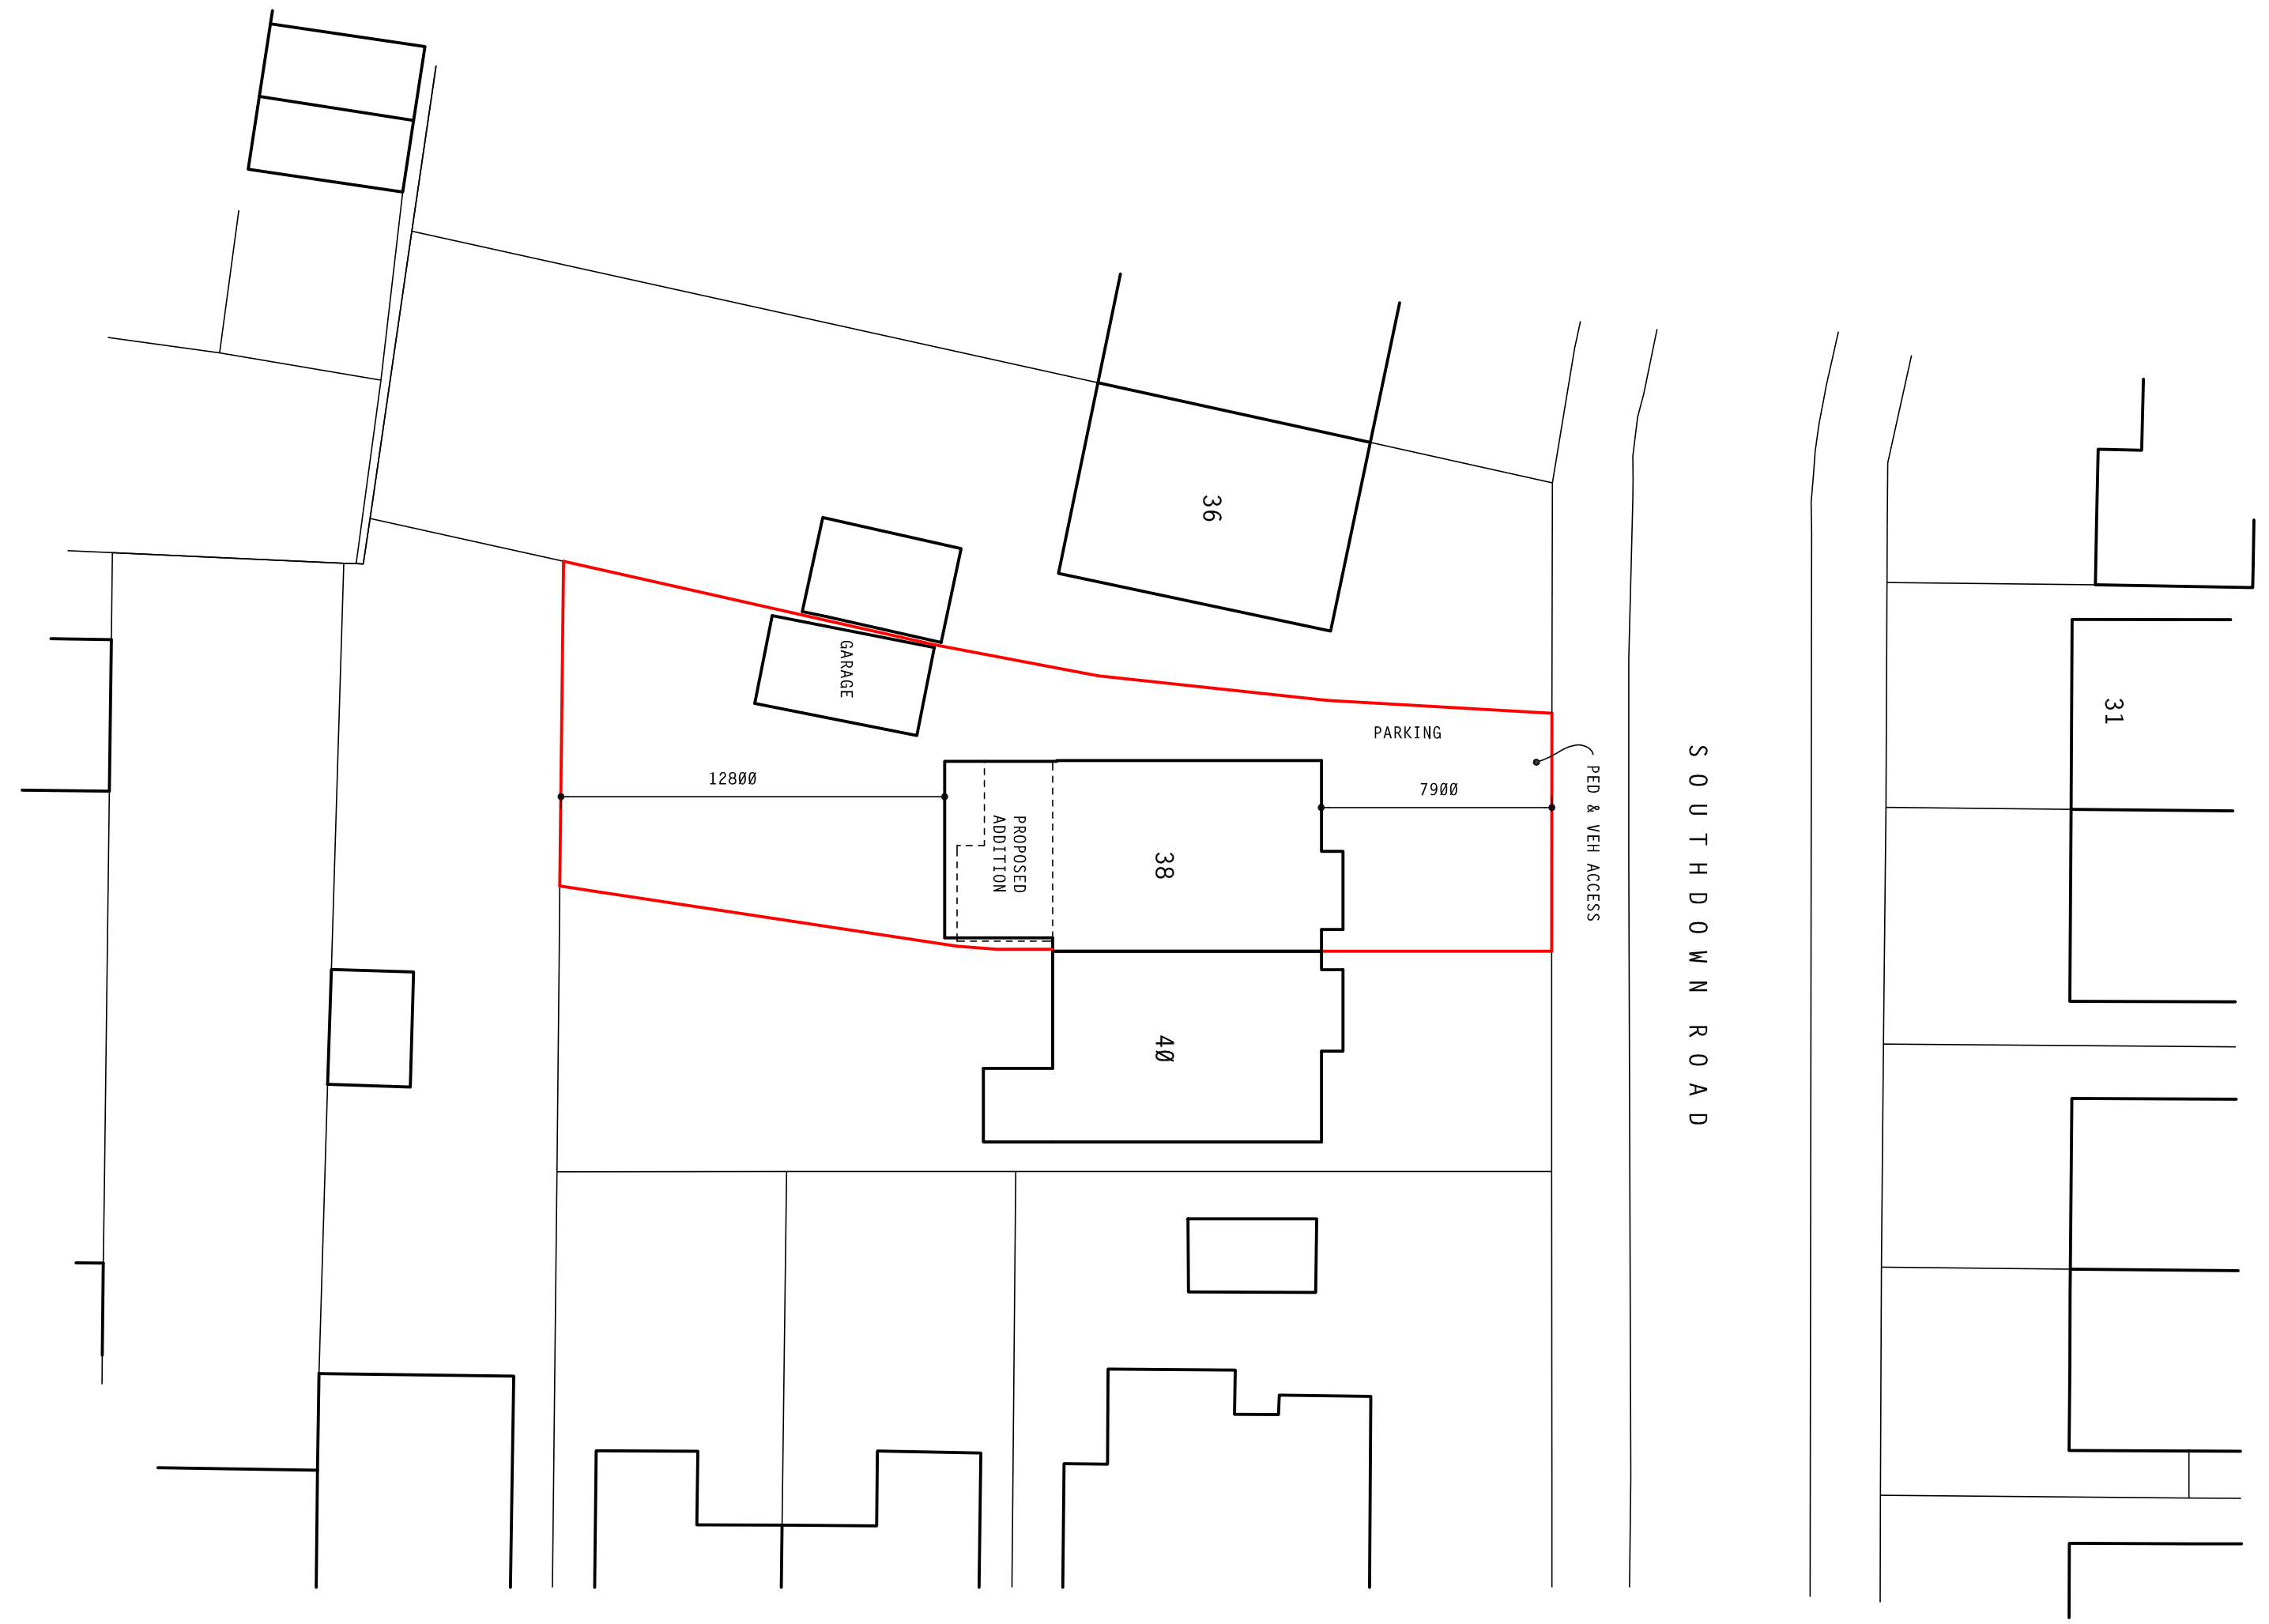


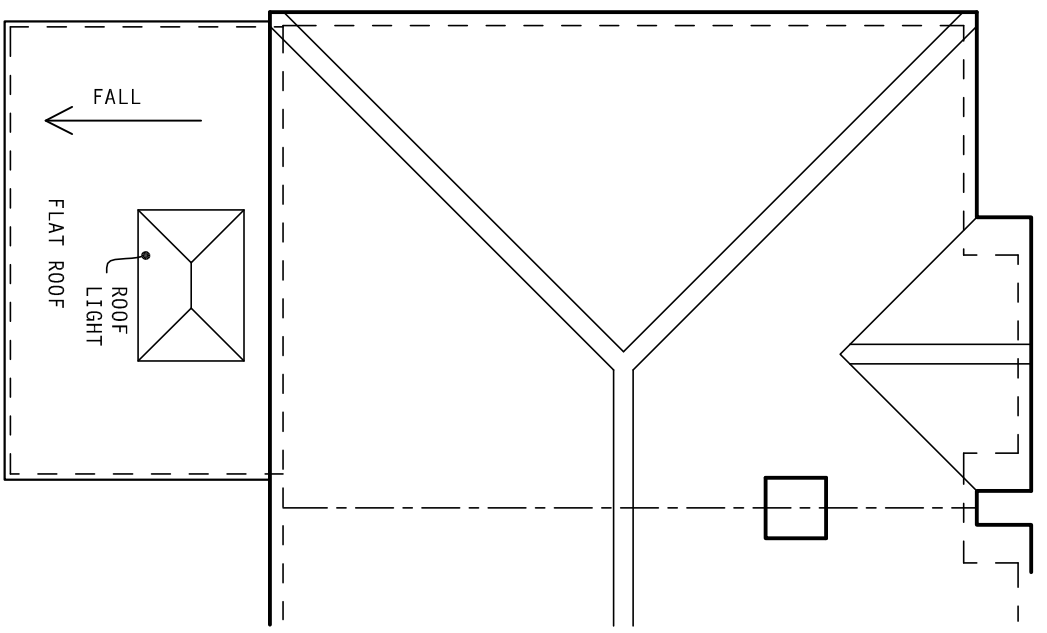

site plan
SCALE 1:200
NOT TO SCALE
APPROXIMATE ONLY

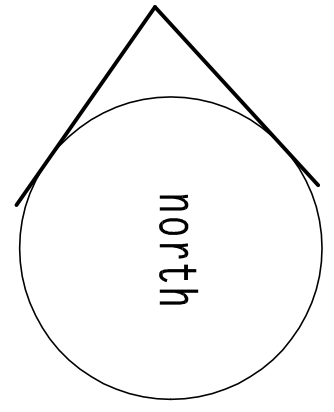

proposed roof plan
SCALE 1:100

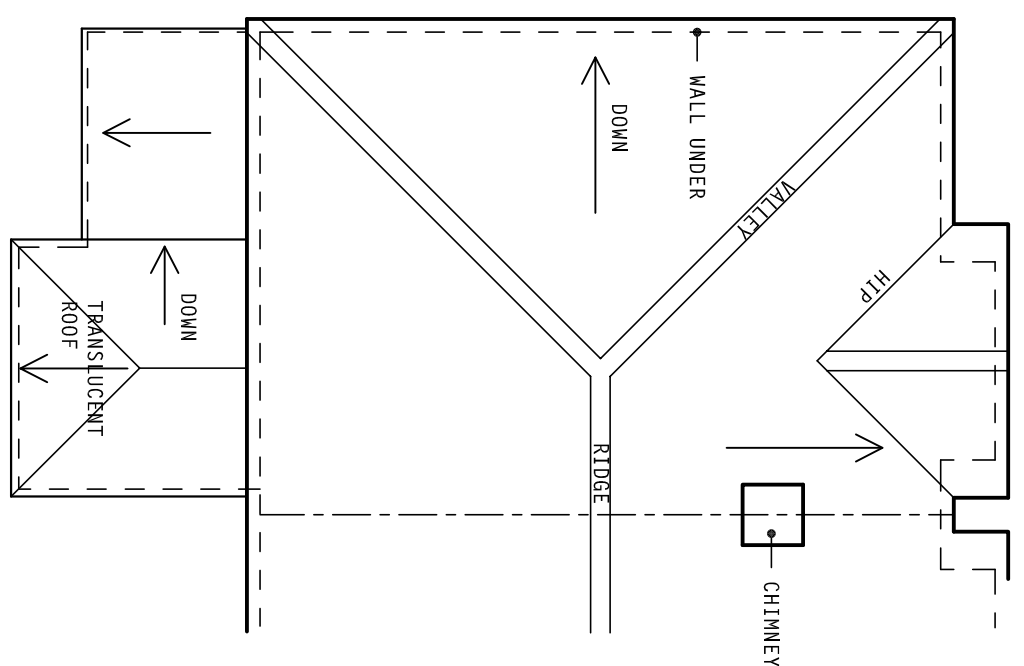


existing roof plan
SCALE 1:100



location plan
SCALE 1:1250
CROWN COPYRIGHT RESERVED
LICENCE SR 1800284560

planning drawing A1 size

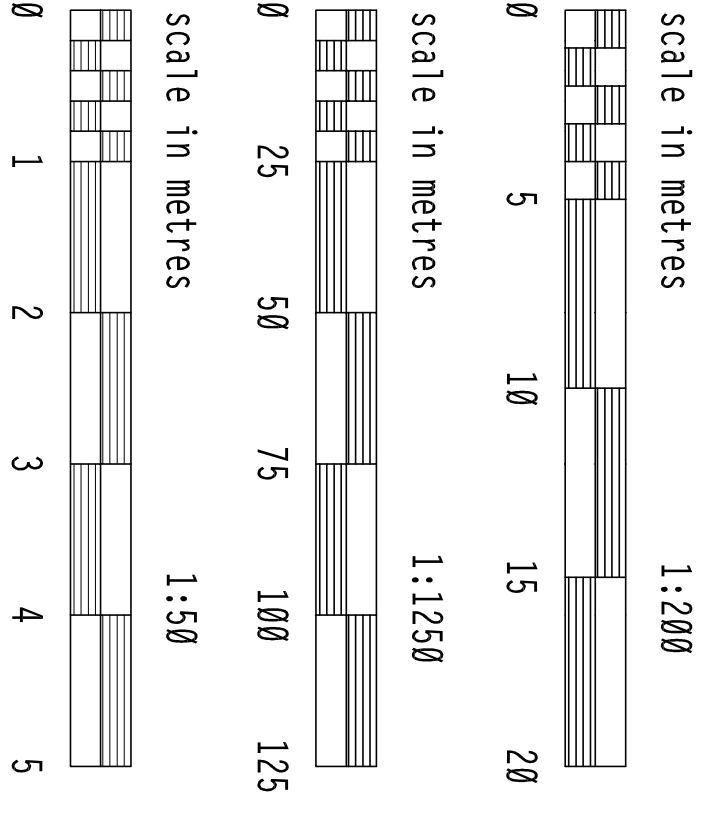

client: Mrs A Spitzbart

project: proposed alterations & addition, 38 Southdown Road, Bognor Regis PO21 2JR

PH DESIGN

architectural consultants
3 Chapel Street, Chichester
W. Sussex PO19 1BU
tel: (01243) 781760

project: 21/C06
drawing no: 3
date: July 2021

