



notes:			
1. this drawing is the copyright of PH Design and is not to be reproduced without consent.			
2. The contractor is to check all dimensions and levels before site works commence and/or preparation of working drawings.			
revision	date	amendment	
A	13.8.21	MINOR REVISIONS	
B	1.9.21	PLANNING APPLICATION	

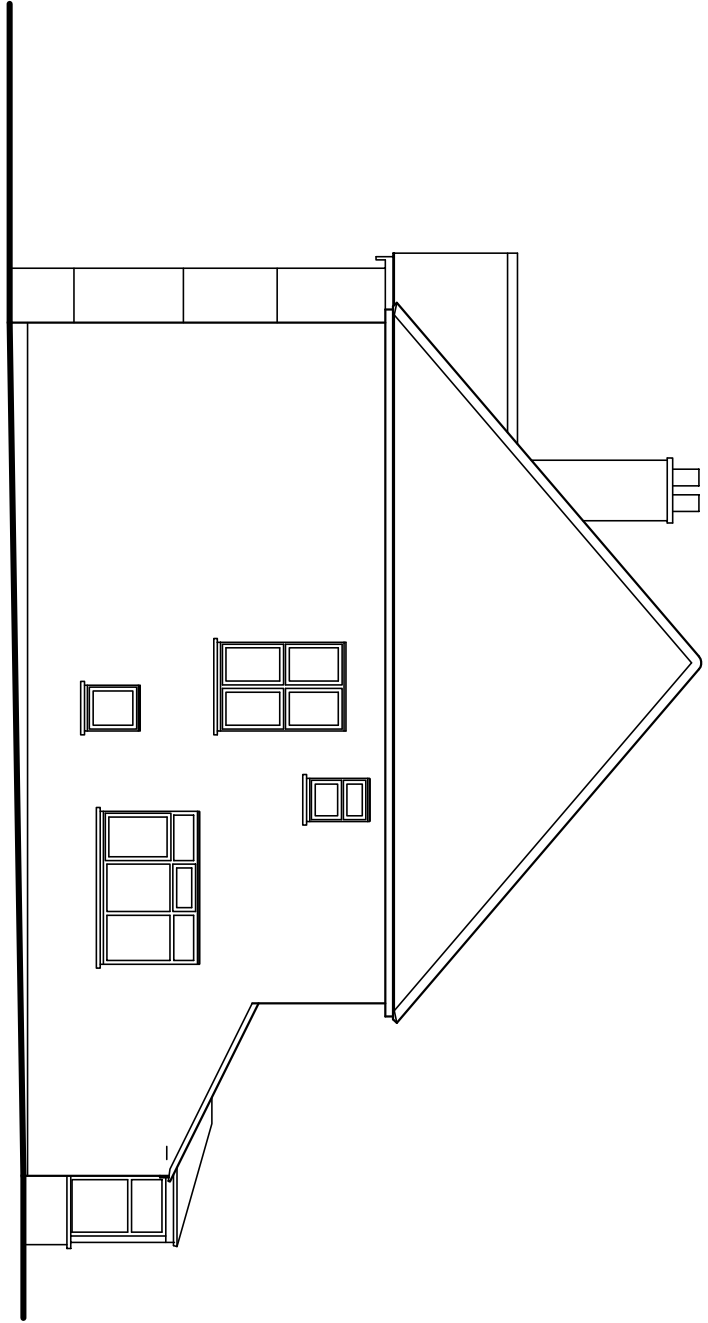


existing elevations
side


SCALE 1:100

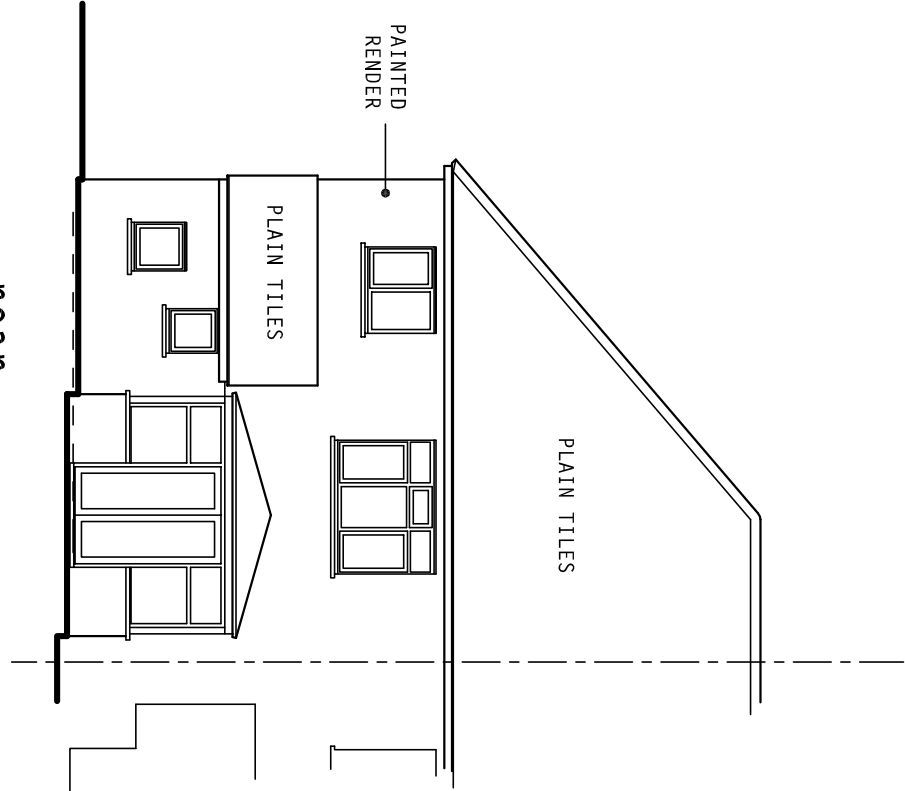

rear

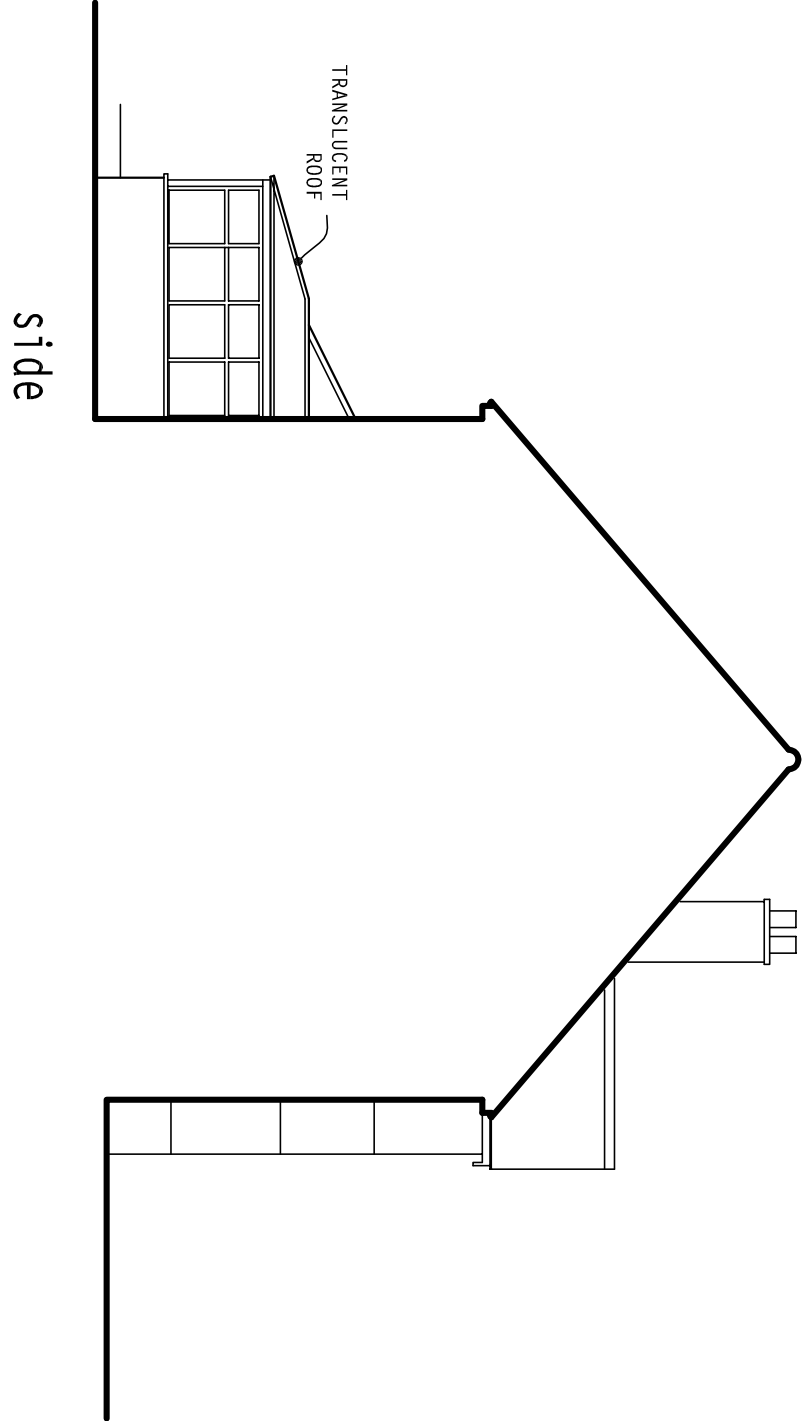


side

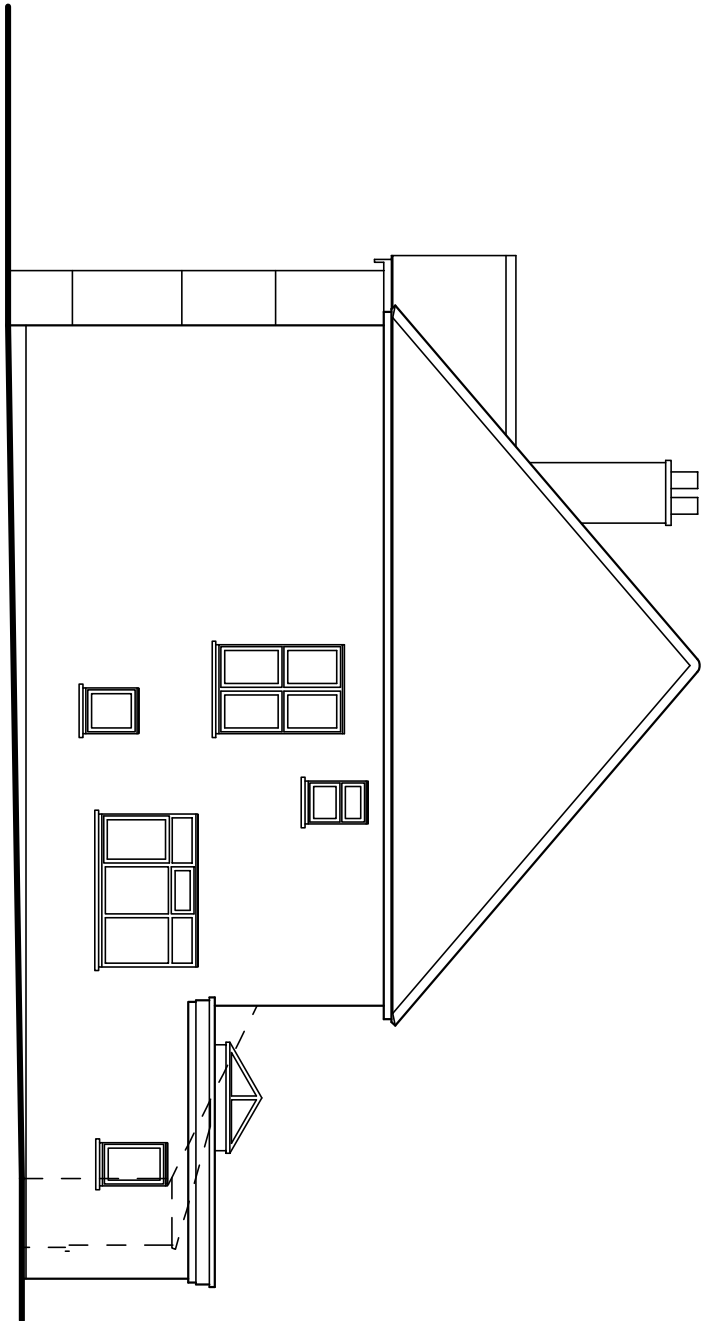


proposed elevations
side


SCALE 1:100

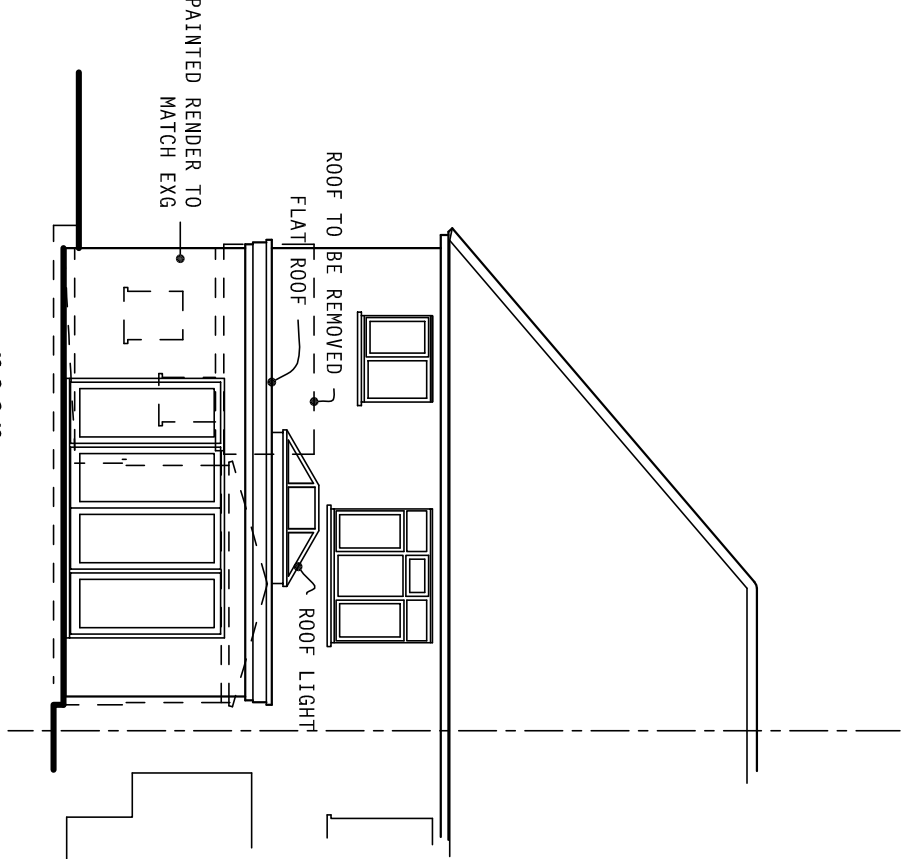

rear


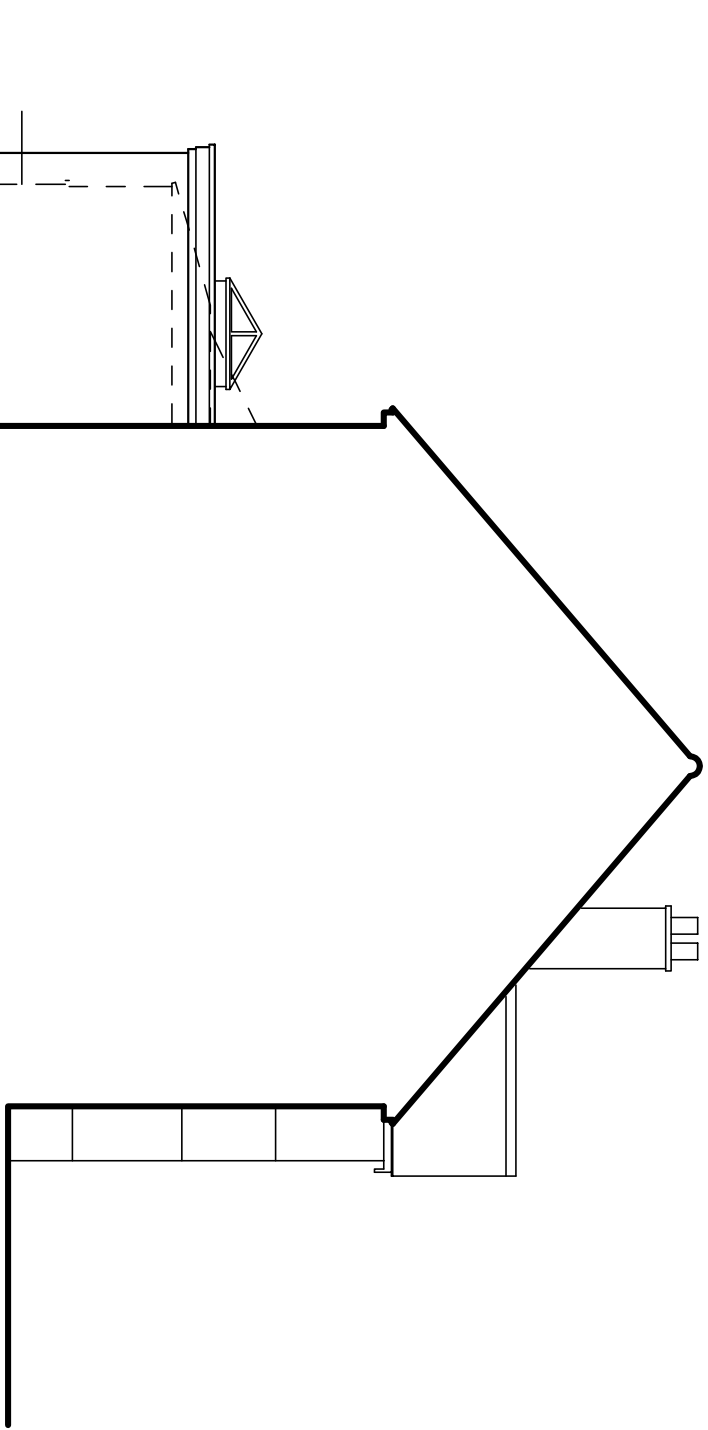


side

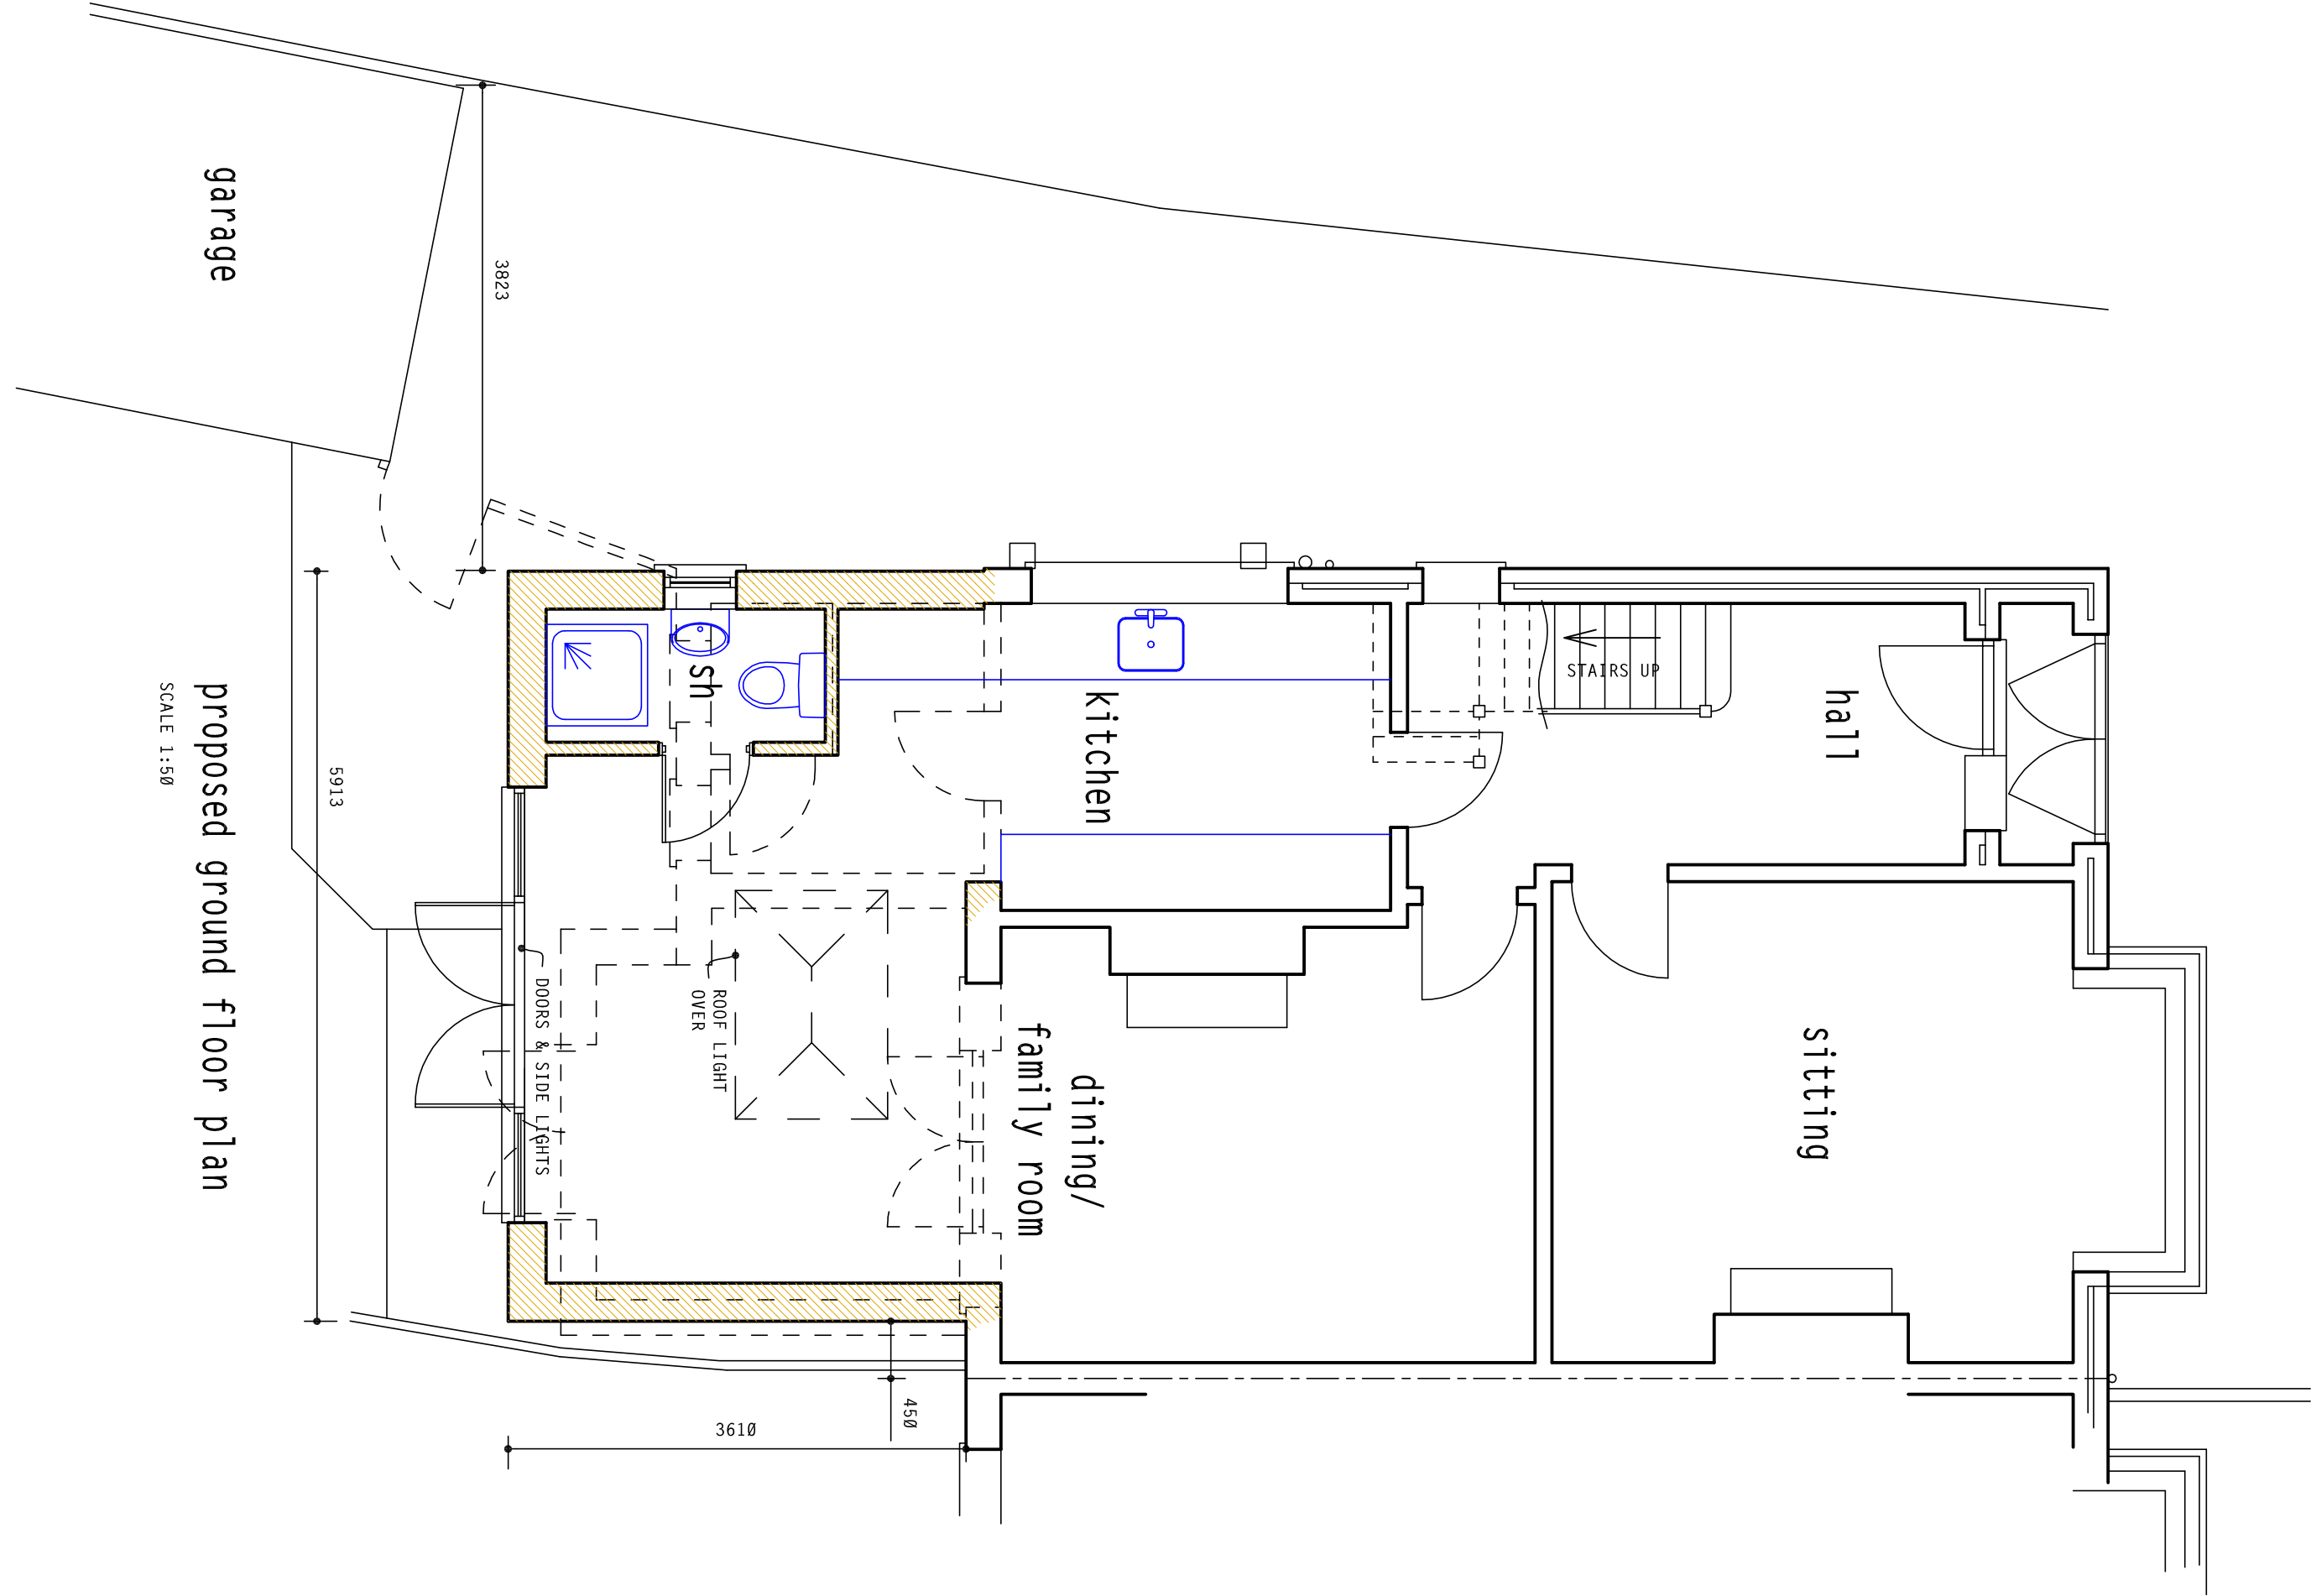


proposed ground floor plan

SCALE 1:150

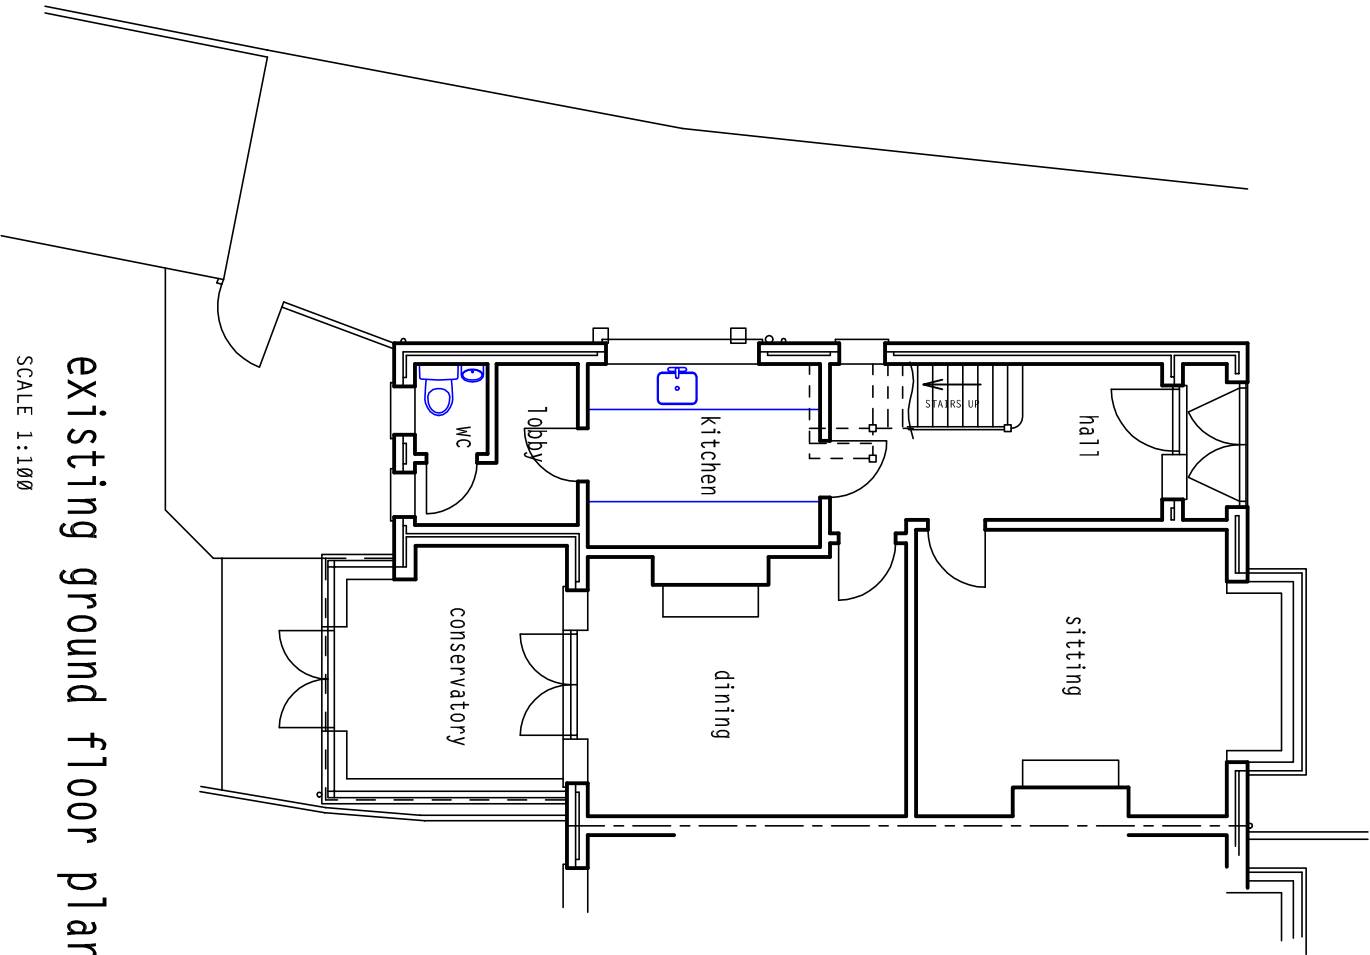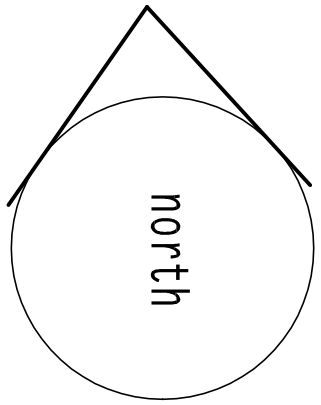


existing ground floor plan

SCALE 1:100

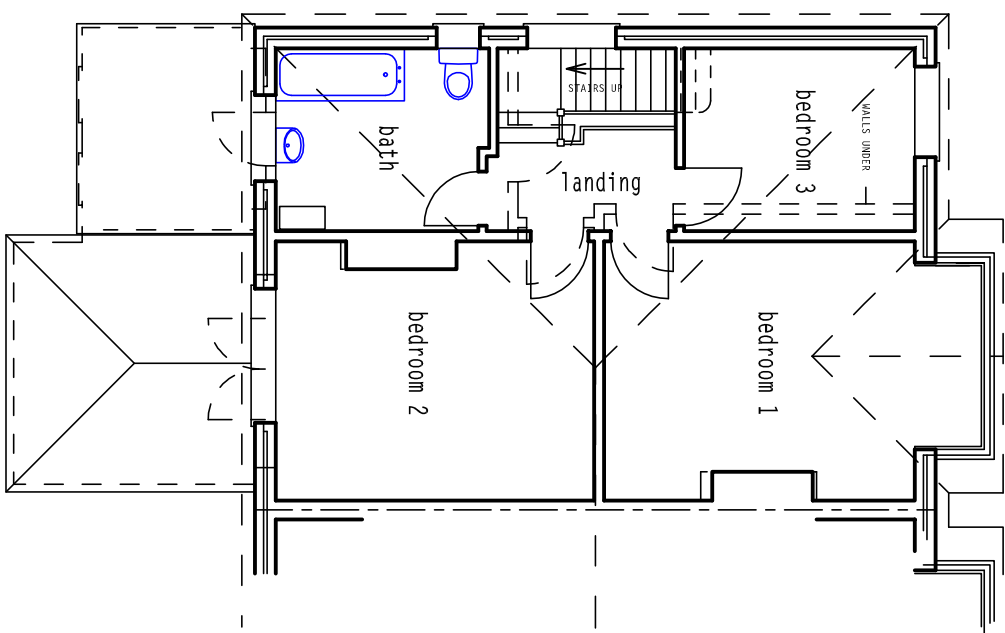

existing first floor plan

SCALE 1:100

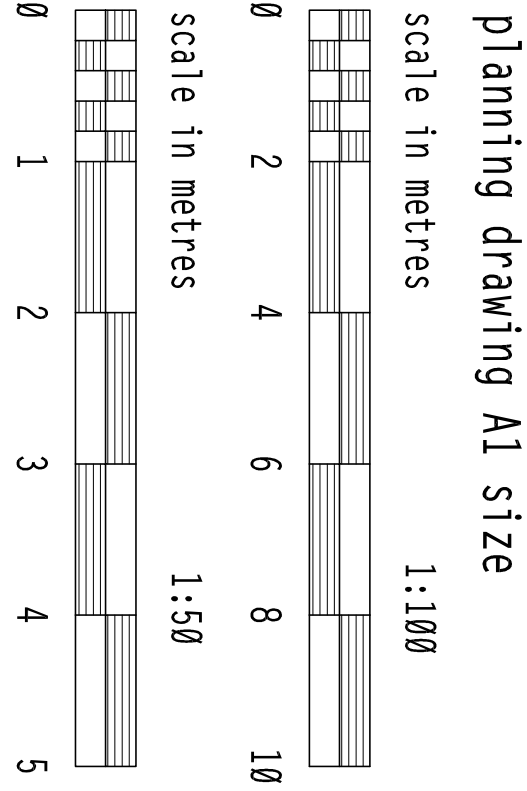

client: Mrs A Spitzbart

project: proposed alterations & addition, 38 Southdown Road, Bognor Regis PO21 2JR

PH DESIGN
architectural consultants
3 Chapel Street, Chichester
W. Sussex PO19 1BU
tel: (01243) 781760

project: 21/C06
drawing no: 2b
date: July 2021

