



Notes

1. Do not scale from this drawing, except for planning purposes. Use figured dimensions only.
2. All dimensions must be checked on site prior to commencement of work.
3. Where applicable this drawing is to be read in conjunction with other consultants' drawings.
4. O.S. Licence AR 177474.
5. This drawing is the copyright of Martin Critchell Architects.

ARUN DISTRICT COUNCIL	
No.	BR/217/07
Received	12.7.07

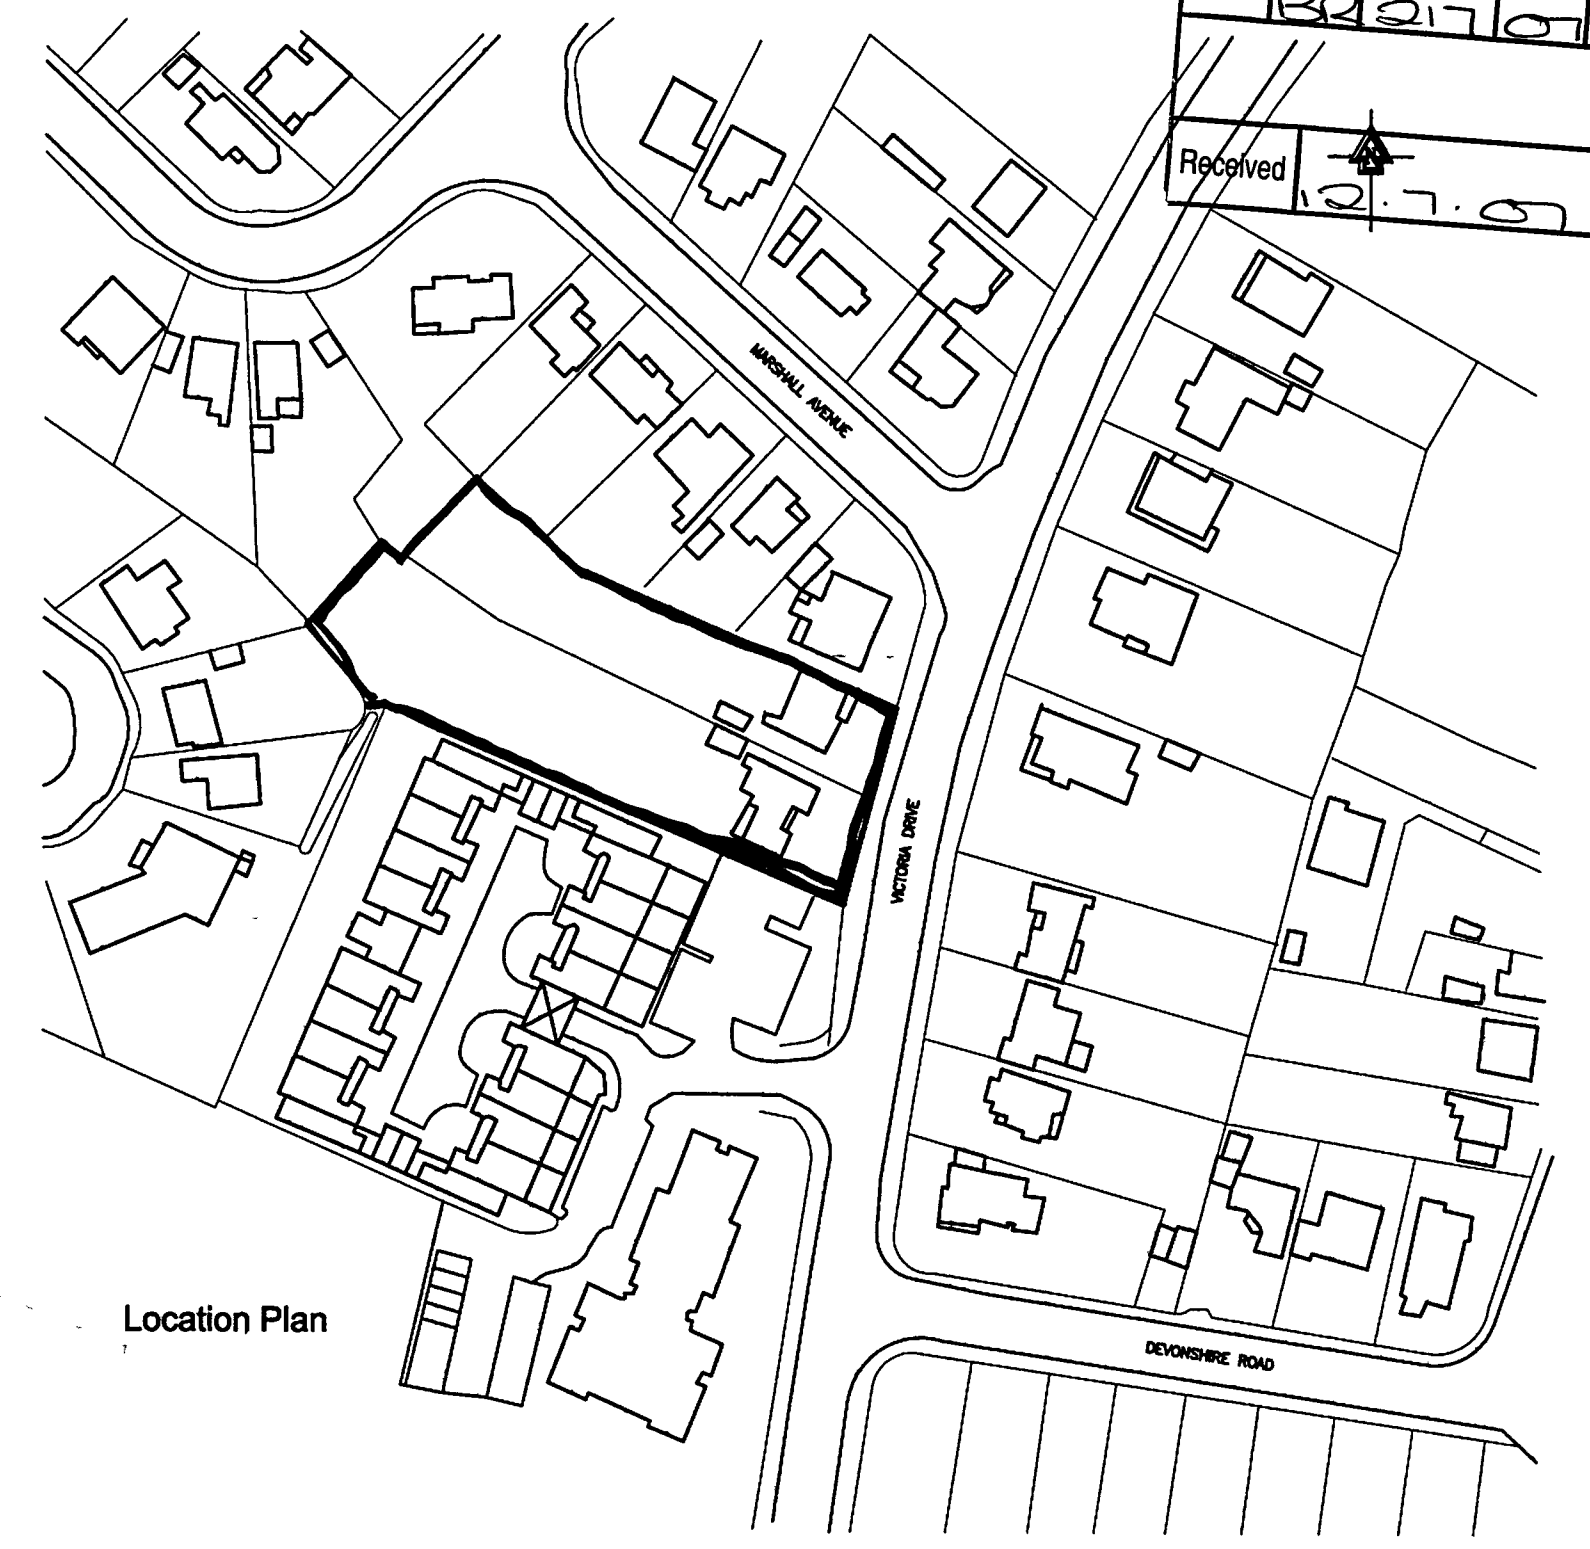

Location Plan

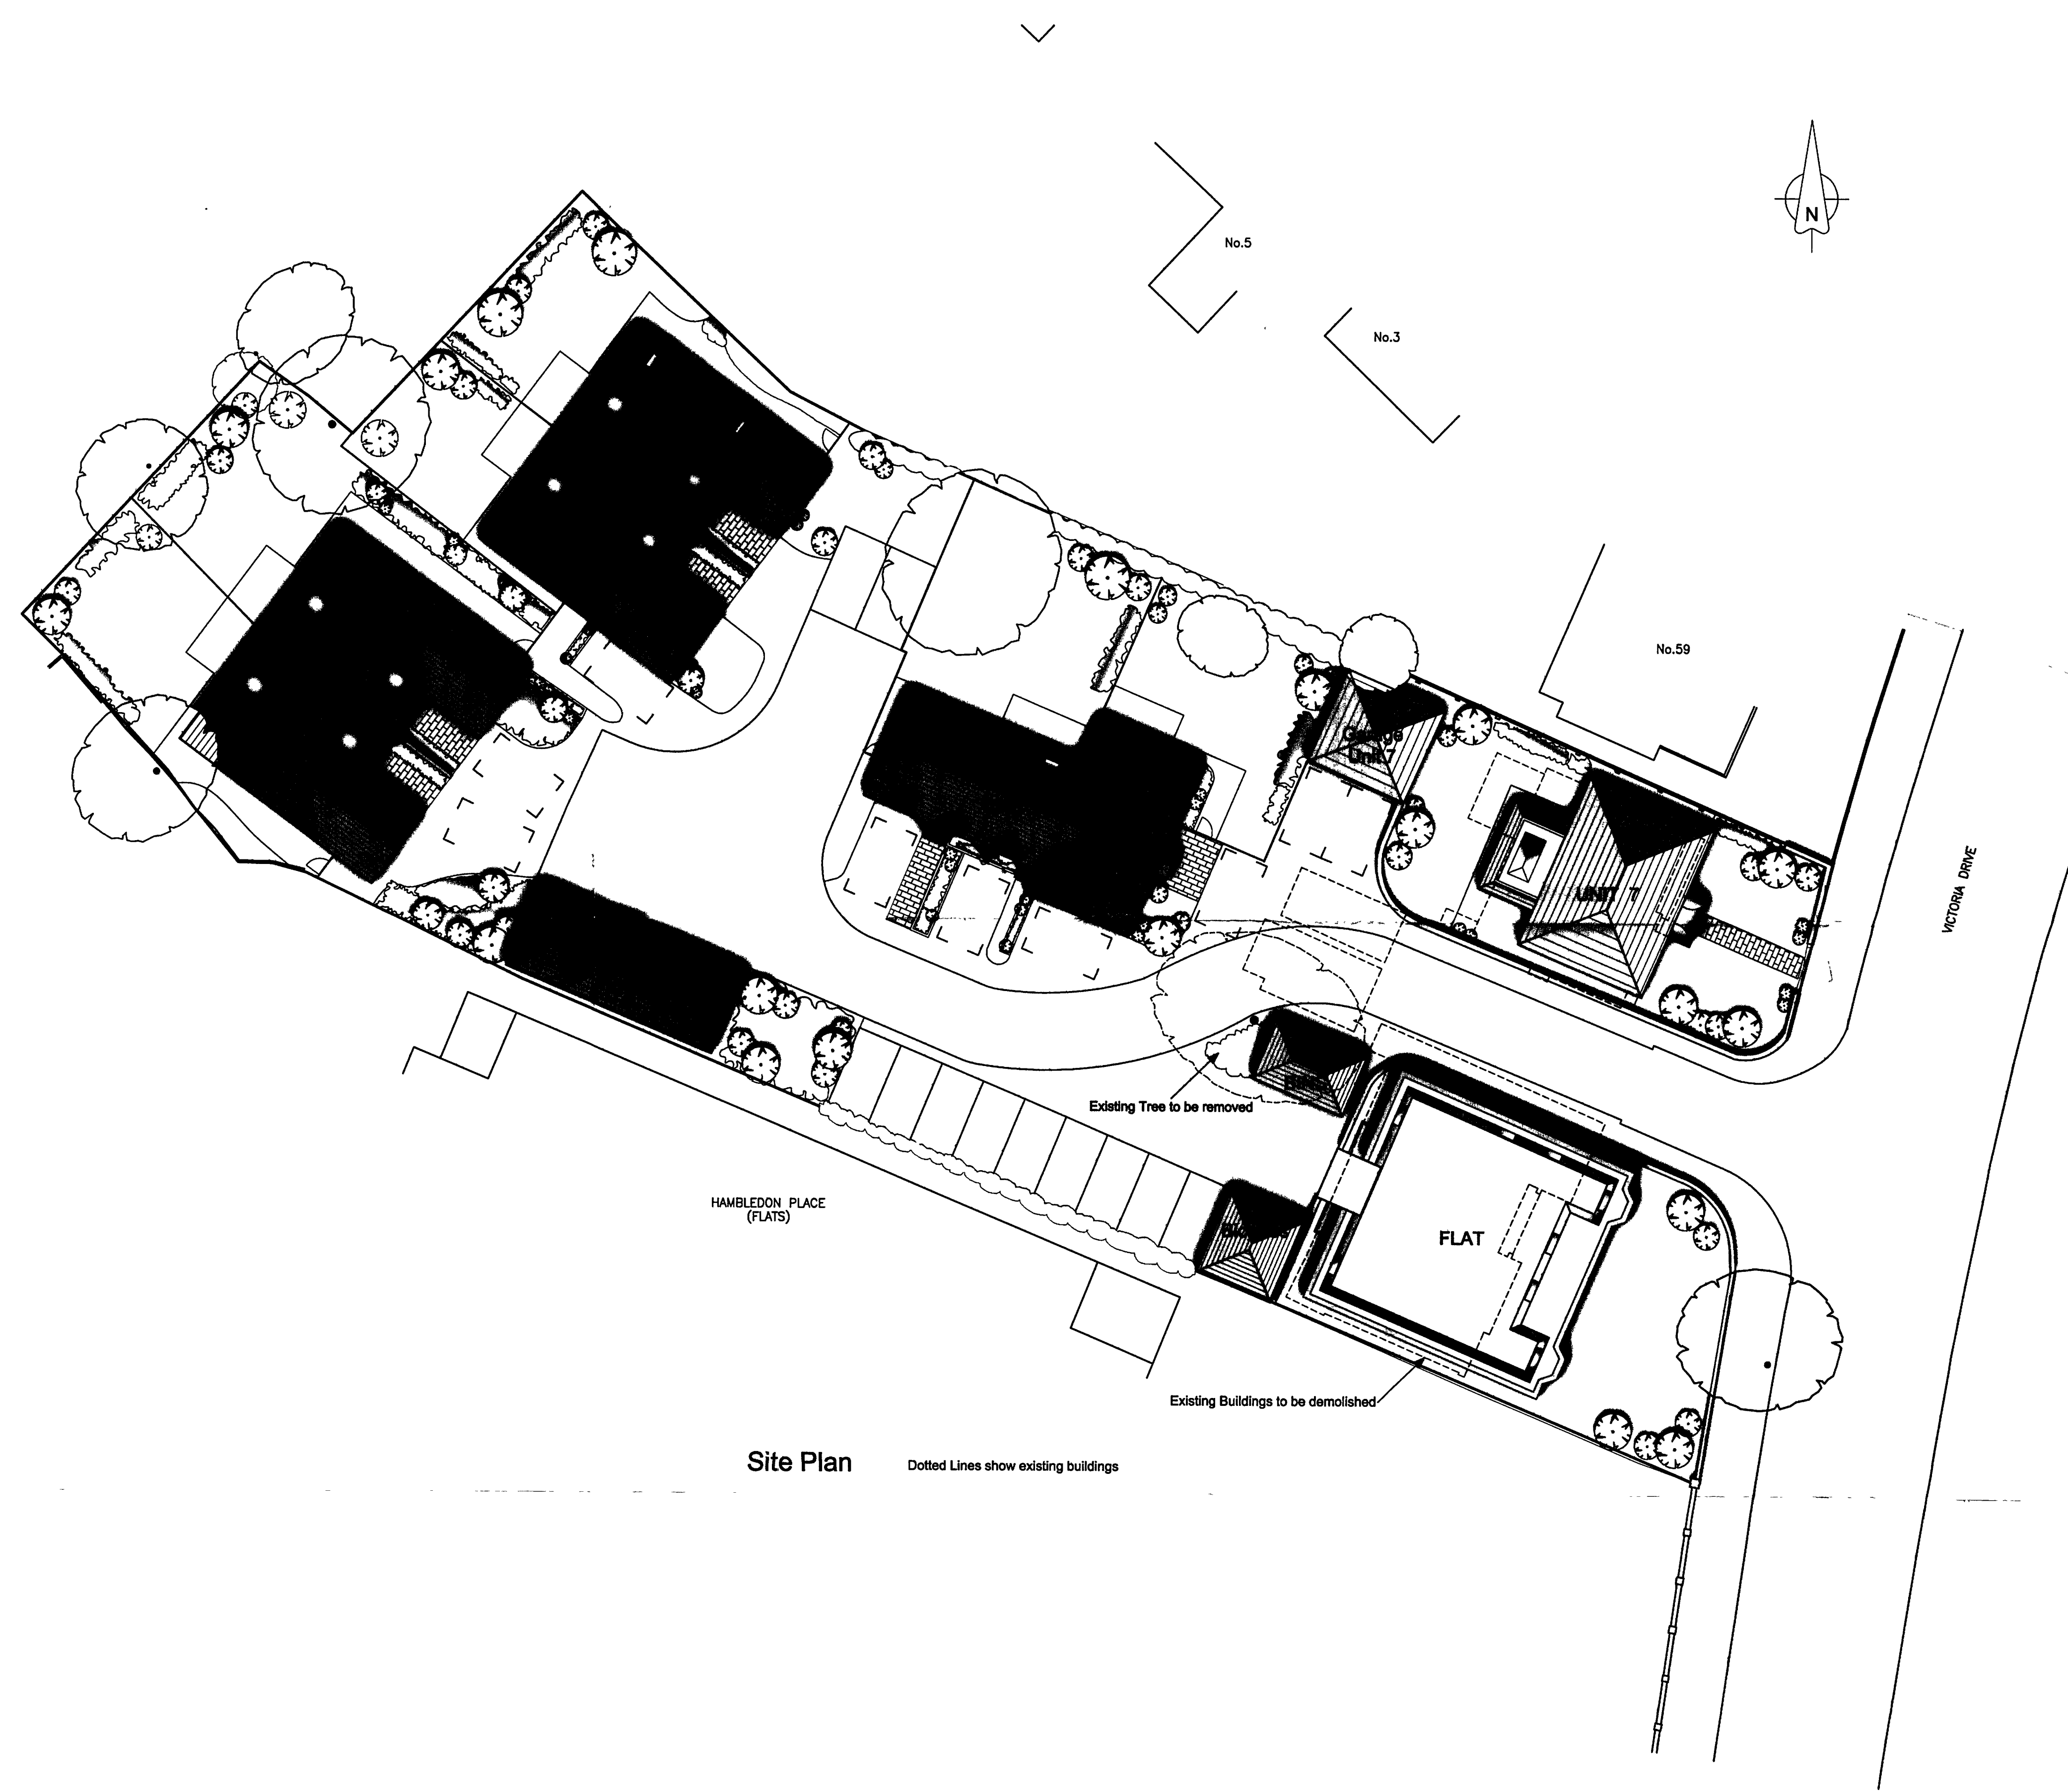

Site Plan

Dotted Lines show existing buildings

Rev	Date	Amendment	Checked

Town Planners & Architects

MARTIN CRITCHELL ARCHITECTS

Metro House ■ Northgate ■ Chichester ■ West Sussex ■ PO19 1BE
tel 01243 531036 fax 01243 782917 e-mail info@mcarchitects.co.uk web www.martincritchell-architects.co.uk

For Counterpoint Properties Ltd		
Project Redevelopment of 55 & 57 Victoria Drive Bognor Regis		
Drawing Location Plan Site Plan	Scale 1:1250 1:200	
Date 27.06.2007	Drawn AF	Checked
Job number 07.032	Drawing number 01	Revision A