


Notes

1. Do not scale from this drawing, except for planning purposes. Use figured dimensions only.
2. All dimensions must be checked on site prior to commencement of work.
3. Where applicable this drawing is to be read in conjunction with other consultants' drawings.
4. O.S. Licence AR 177474
5. This drawing is the copyright of Martin Critchell Architects

ARUN DISTRICT COUNCIL

No. BR 217 07

Received 12.7.07

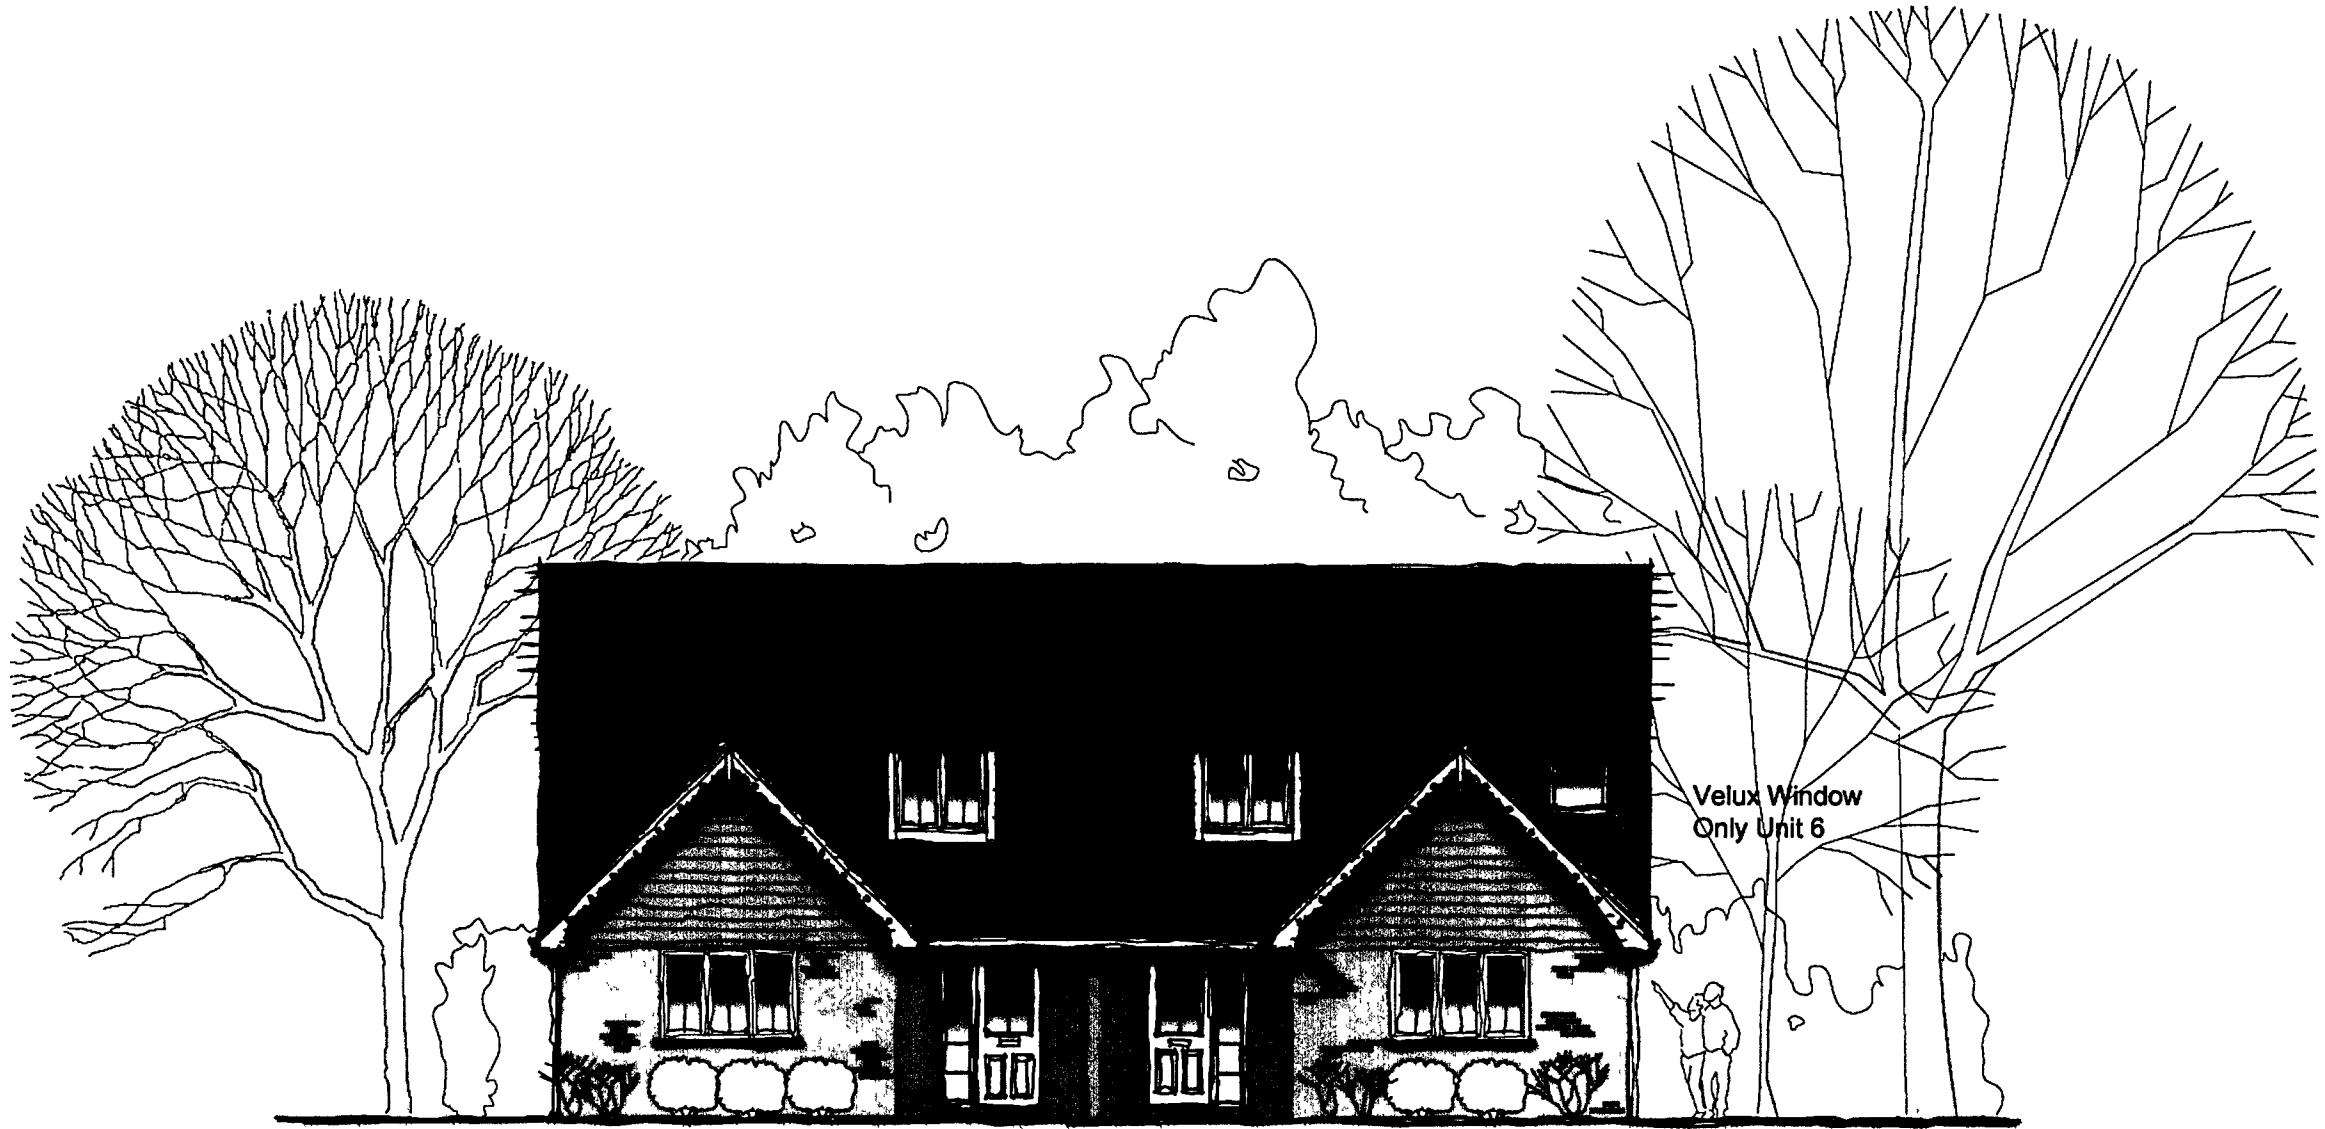

FRONT ELEVATION




SIDE ELEVATION




SIDE ELEVATION Unit 6 : No First floor windows




REAR ELEVATION

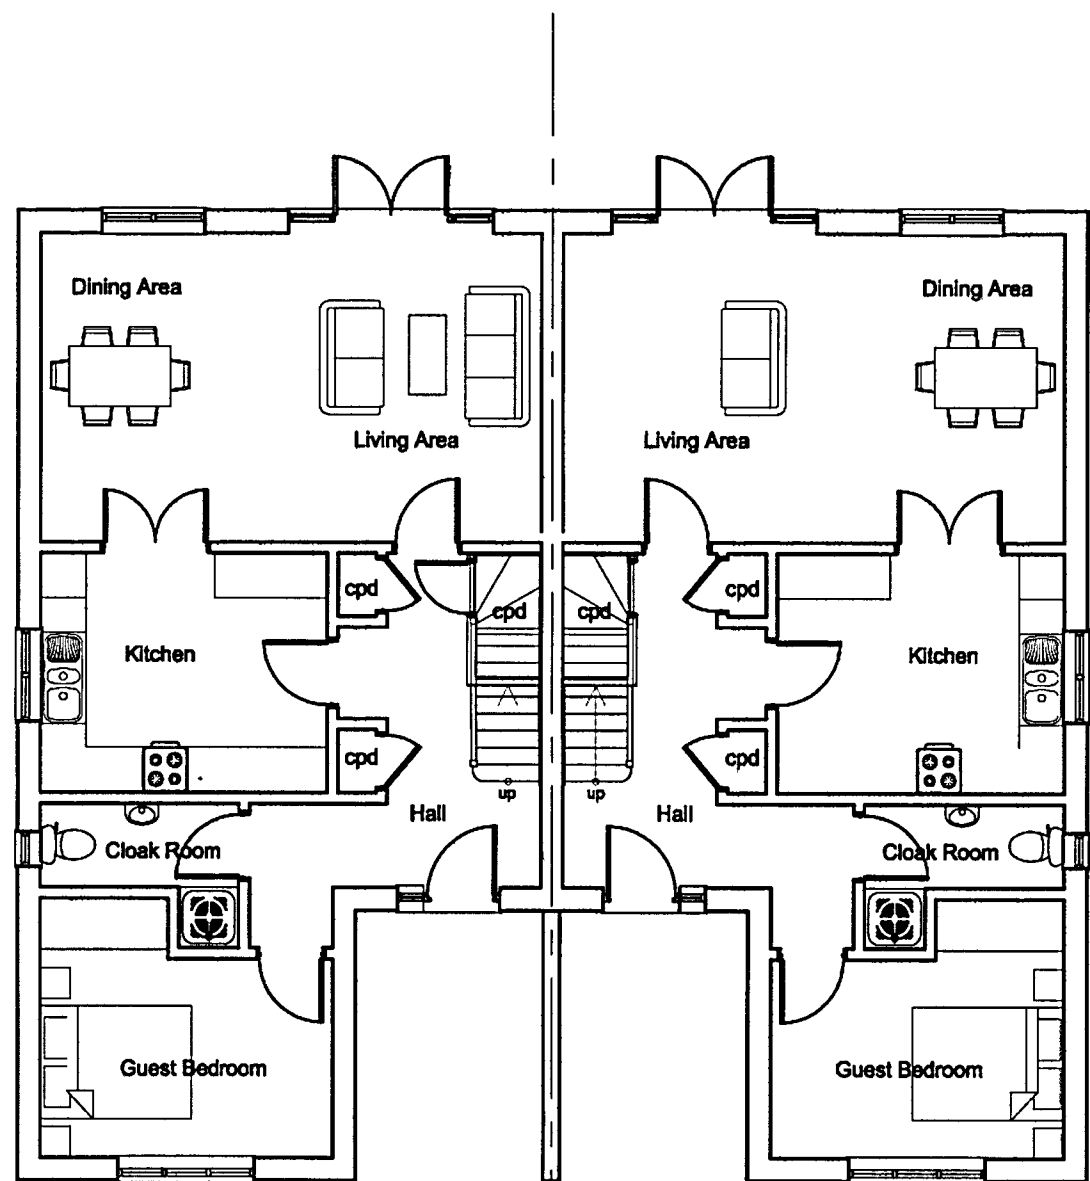

GROUND FLOOR PLAN

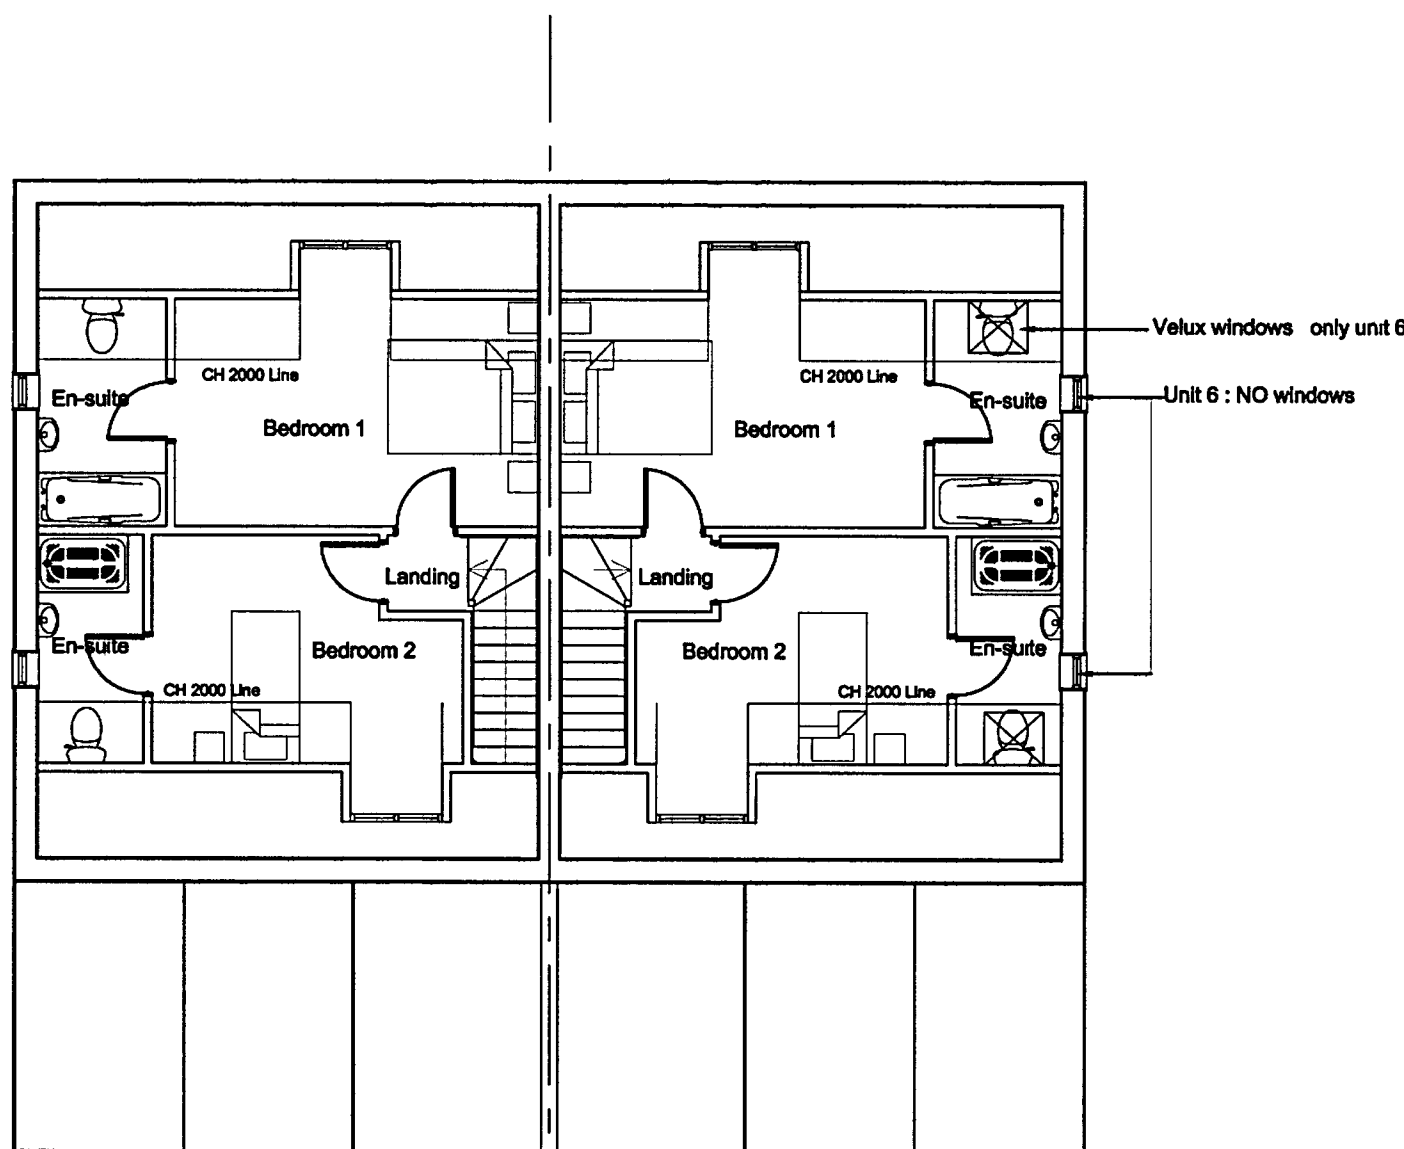


FIRST FLOOR PLAN

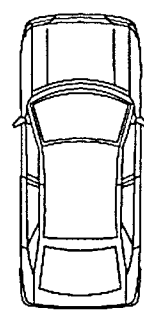

Plot 3 & 5

Plot 4 & 6

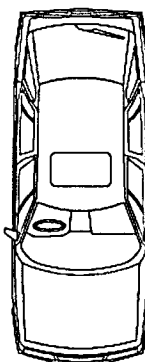

Rev Date Amendment Checked

Town Planners & Architects **MARTIN CRITCHELL ARCHITECTS**

Metro House ■ Northgate ■ Chichester ■ West Sussex ■ PO19 1BE
tel 01243 531036 fax 01243 782917 e-mail info@mcarchitects.co.uk web www.martinritchell-architects.co.uk

For **Counterpoint Properties Ltd**

Project
**Redevelopment of
55 & 57 Victoria Drive
Bognor Regis
West Sussex**

Drawing Scale
**UNITS 3,4,5 & 6
Floor Plans 1:100
Elevations 1:100**

Date 08.06.2007 Drawn AF Checked

Job number 07.032 Drawing number 03 Revision A